




HYVERT

VERTICAL GREENWALLS

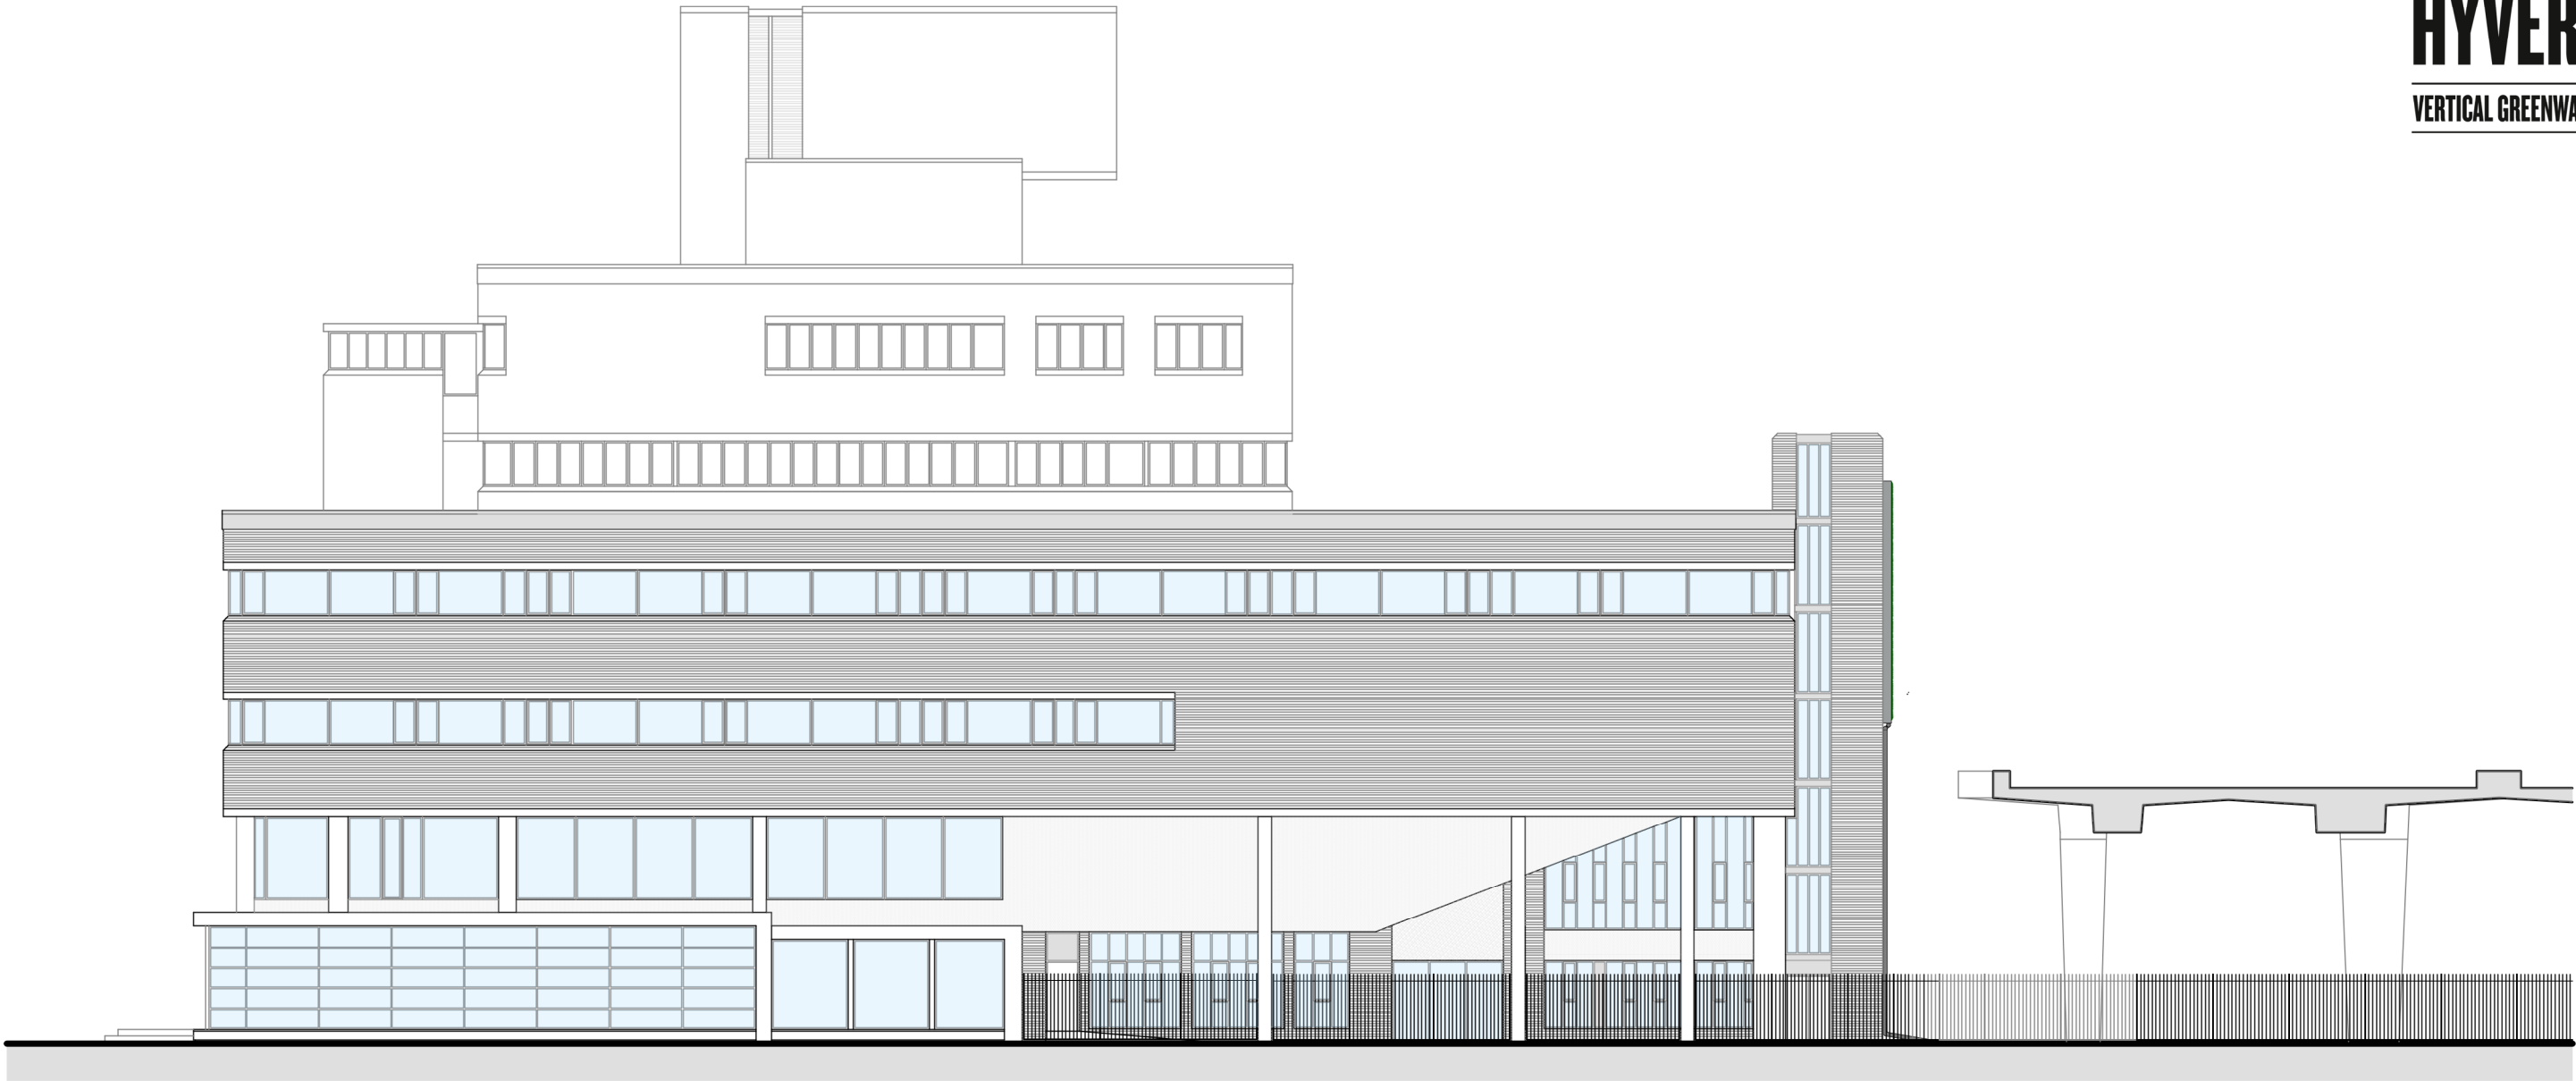

Elevation BB
1:200@ A3

NOTES

Do not scale from drawing, indicative concept drawings, check before construction detail

All measurements given are **indicative**, on site dimensions must be determined prior to the purchase or manufacture of any components

All discrepancies between indicative dimensions given and those measured on site to be brought to I Want Plants attention



I WANT PLANTS LTD
t: 0161 928 4546
e: hyvert@iwantplants.co.uk

HYVERT - Patent Pending
'UK Registered Design 6071963'

Project: **MMU - All Saints**

Title: 205_300 Elevation BB

Date: March 2022 Scale: **1:200 @ A3**

Status: **FOR INFORMATION ONLY**

' I WANT PLANTS and HYVERT is a registered trade mark of I Want Plants Limited '