
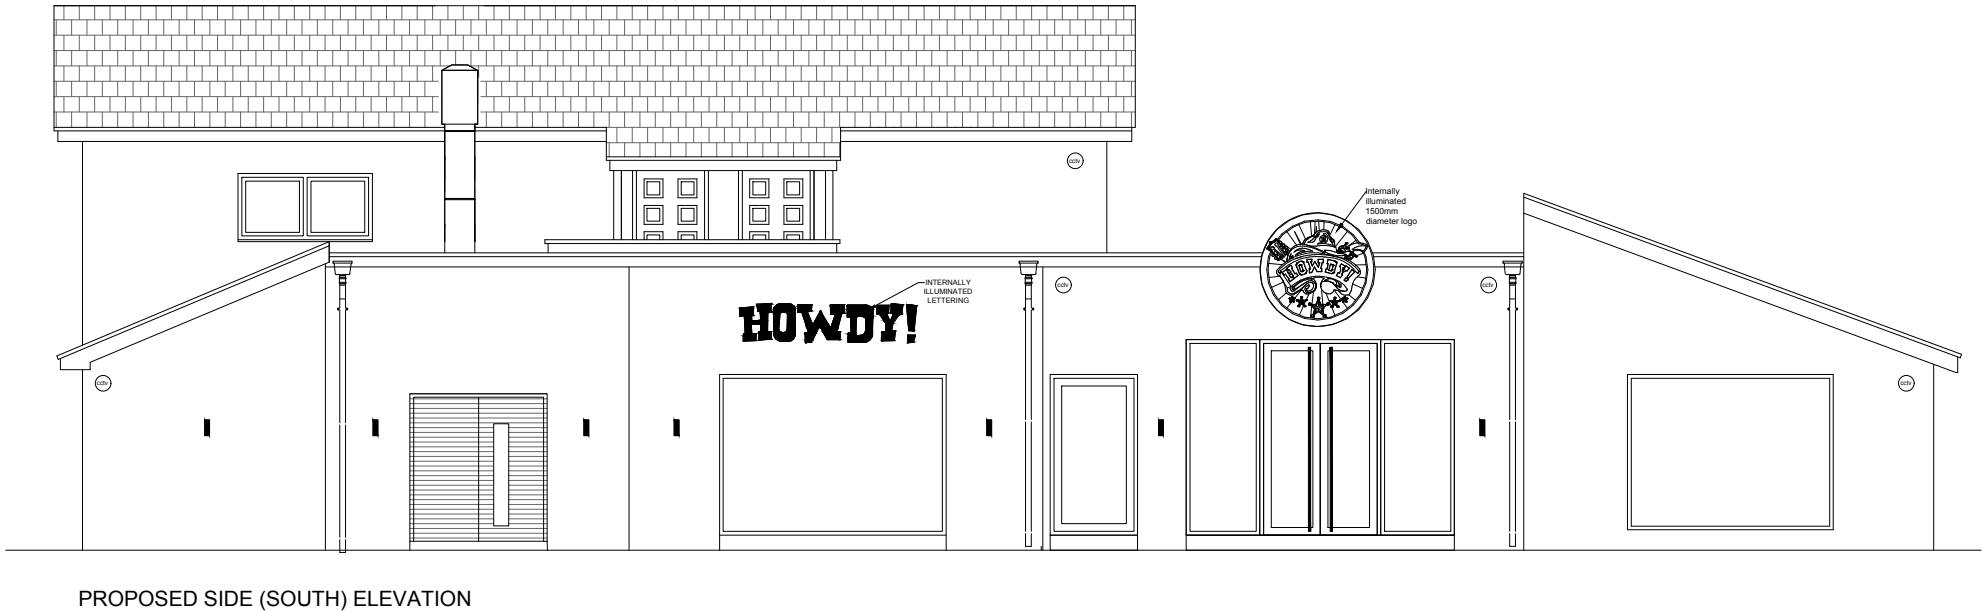
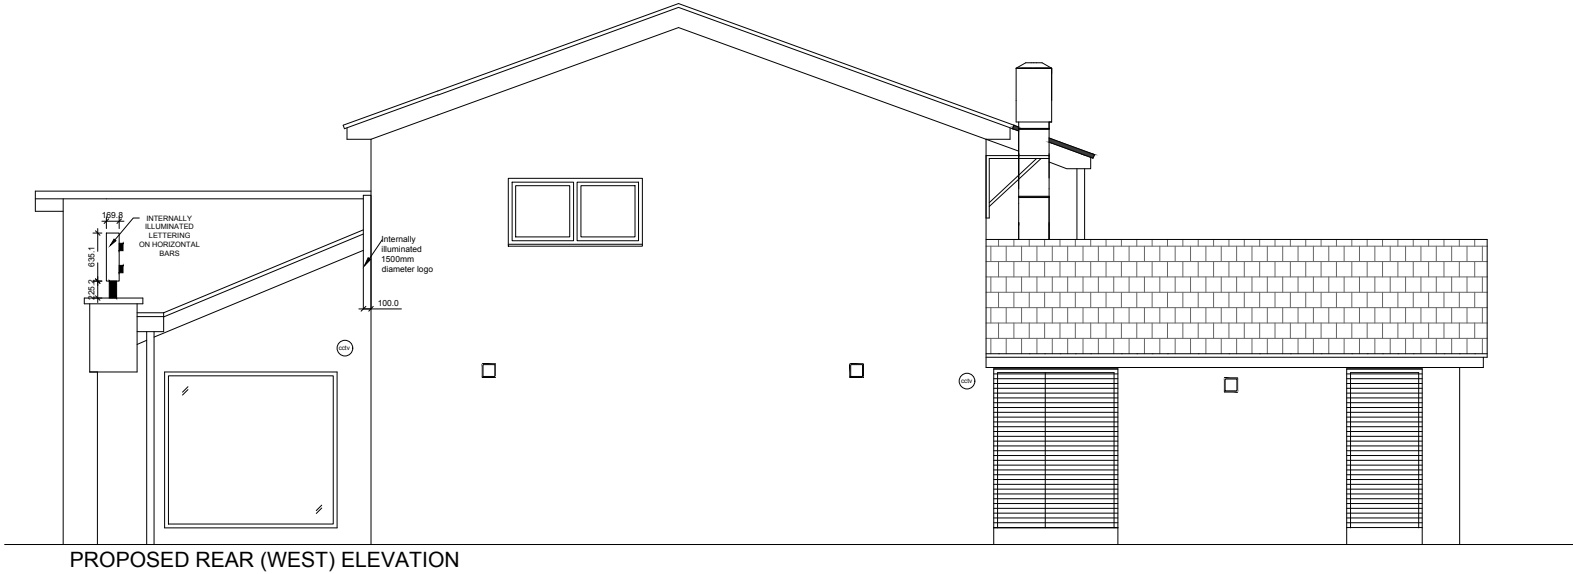


Contractor and furniture manufacturers to take on site measurements before commencing any work, architect will not be held responsible for any mis-fits on site

Any internal layout changes will need to be approved by head office prior.

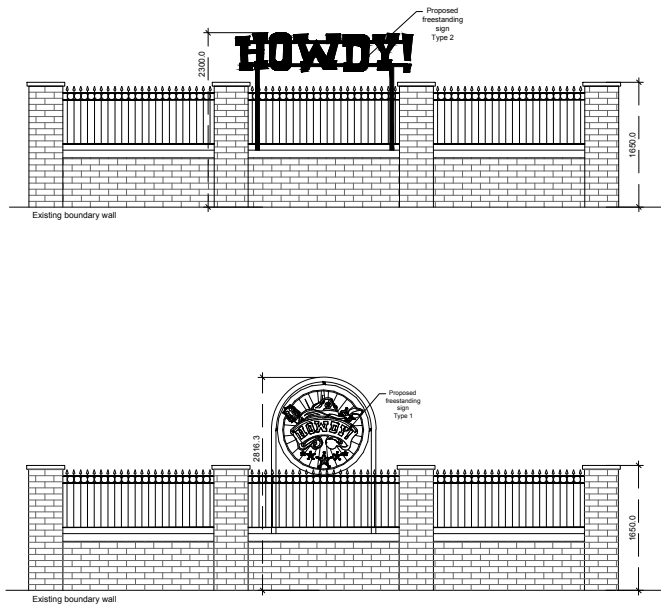

REV C - 04-05-2022
AMENDMENTS TO SIGNAGE
REV B - 21-04-2022
AMENDMENTS TO SIGNAGE
REV A - 24-03-2022
AMENDMENTS TO SIGNAGE

Drawing no. 6.0			B36 BDY BIRMINGHAM Mob: 07852135845 www.architectureinteriors.co.uk
SIGN OFF			
DATE:		rev.	
CLIENT:			
HEAD OFFICE:			
date	rev.	revision/author/checker	
purpose of issue PLANNING			
project HOWDY'S - MANCHESTER			
drawing PROPOSED ELEVATIONS			
Job no. 2020-280		rev.	
drawn GS		checked	
scale 1:100@A3		date 17.06.2022	

architecture
and interior design

17 COLESHILL ROAD
TEL: 0121-785-6211
Email: gs@architectureinteriors.co.uk

836 BDT

BRIMINGHAM

Mob: 0785213845

www.architectureinteriors.co.uk