

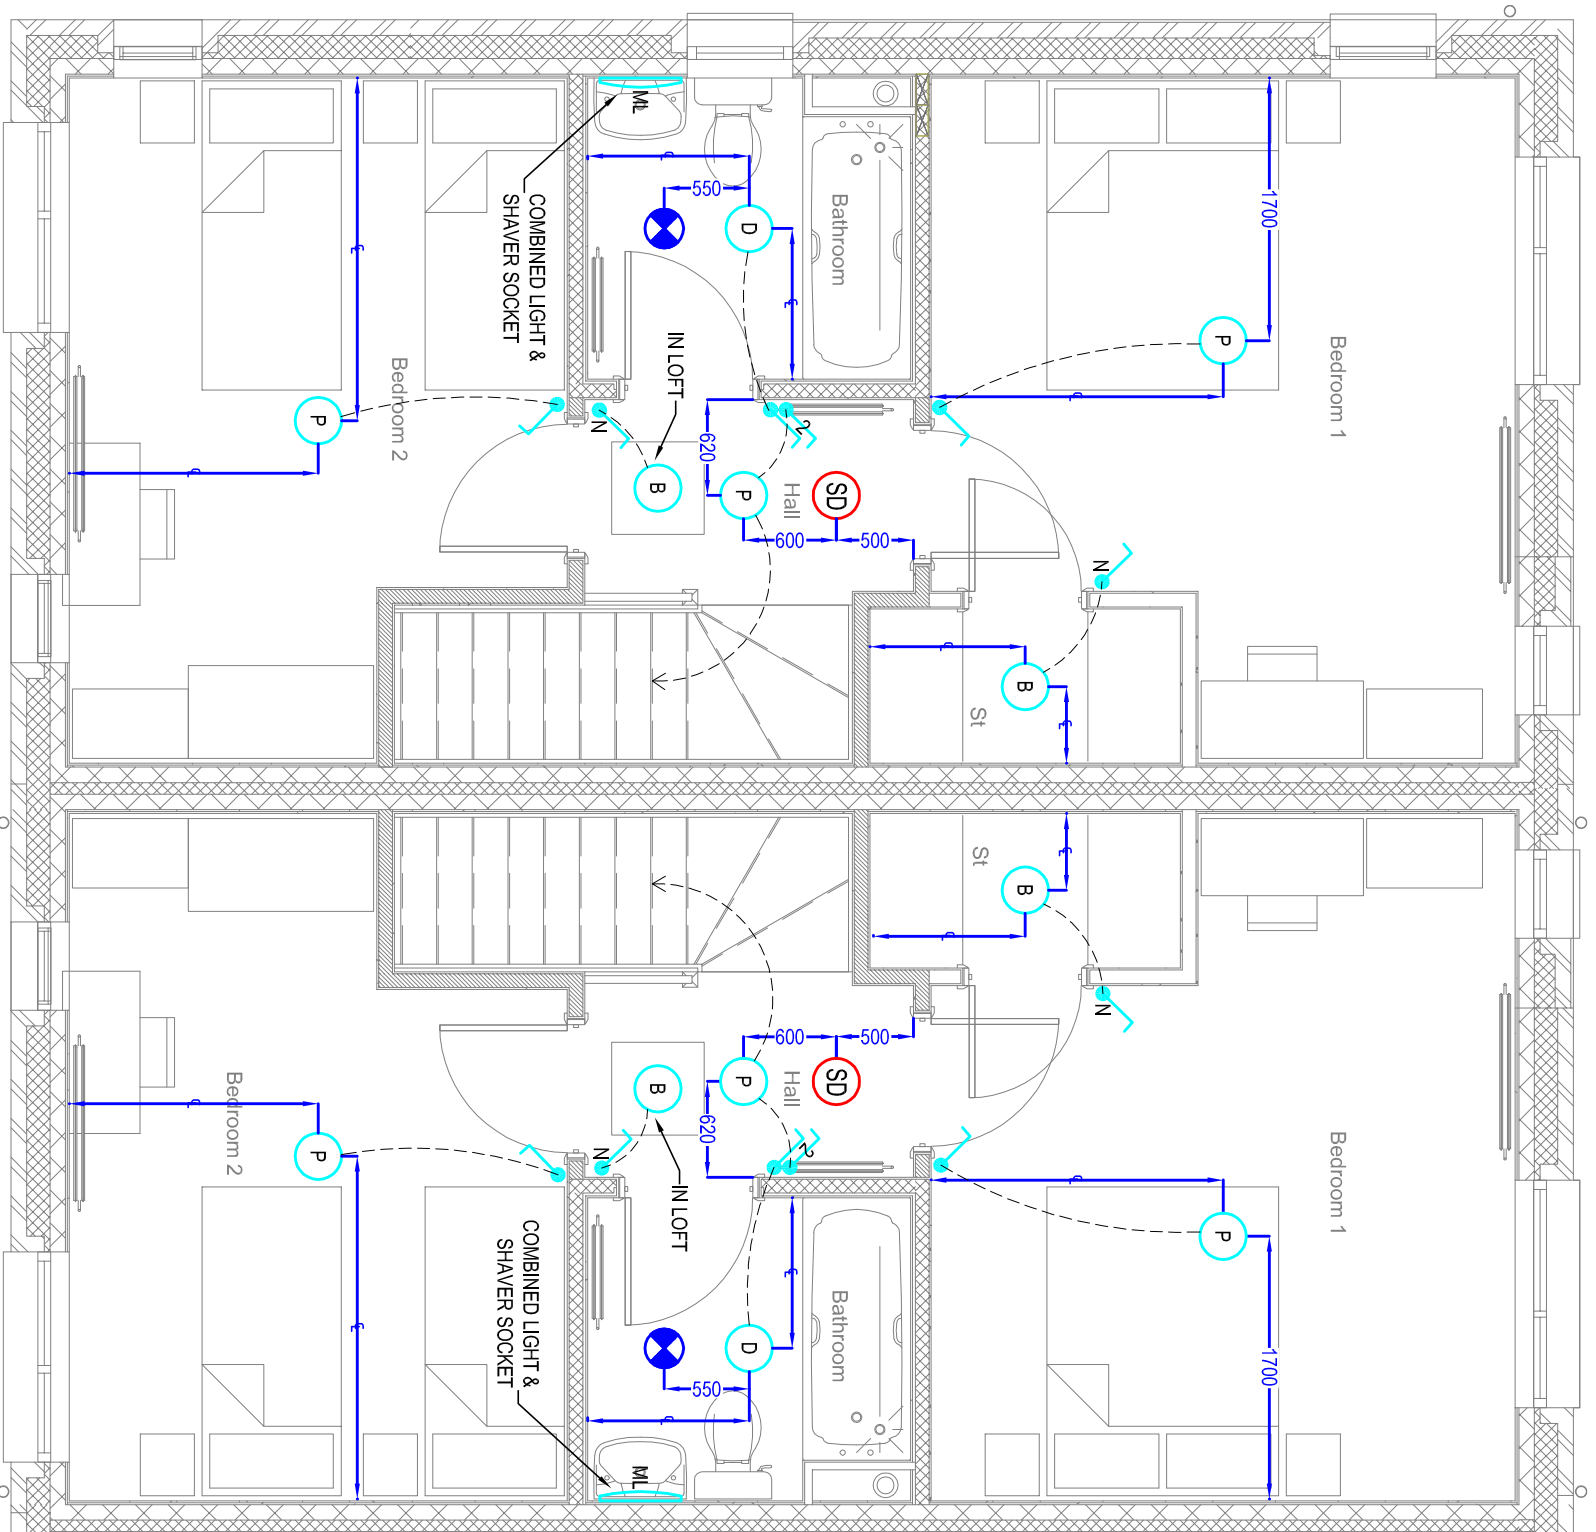


SYMBOL	DESCRIPTION	MANUFACTURER / CODE	OUTER PLANT OFF. / ELEC
CONSUMER UNIT		DATA BY/2024	

SYMBOL	DESCRIPTION	MANUFACTURER CODE	QUANTITY PER ORDER
	CONSUMER UNIT	DETA-BV2034	
	6 INCH PENDANT CW LOW ENERGY LAMP	DETA-VI278	1
	BATTERY LAMP HOLDER CW LOW ENERGY LAMP	DETA-VI289	7
	BROAD LIGHT FITTING	DETA-LI021WH	4
	EXTERNAL LIGHT CW PIR	ETENA-PIR8BK	1
	EXTERNAL LIGHT CW PIR	LUCERO-LBM007S50	1
	MIRROR LIGHT	TBC	1
	4 SPOT TRACK LIGHT	LEYTON-BL4	1
	16 W LIGHT SWITCH CW NEON	DETA-SI391	3
	10A PULL COORD SWITCH	DETA-VI287	1
	16 W LIGHT SWITCH	DETA-SI202	2
	16 20W LIGHT SWITCH	DETA-SI203	3
	26 2W LIGHT SWITCH	DETA-SI204	3

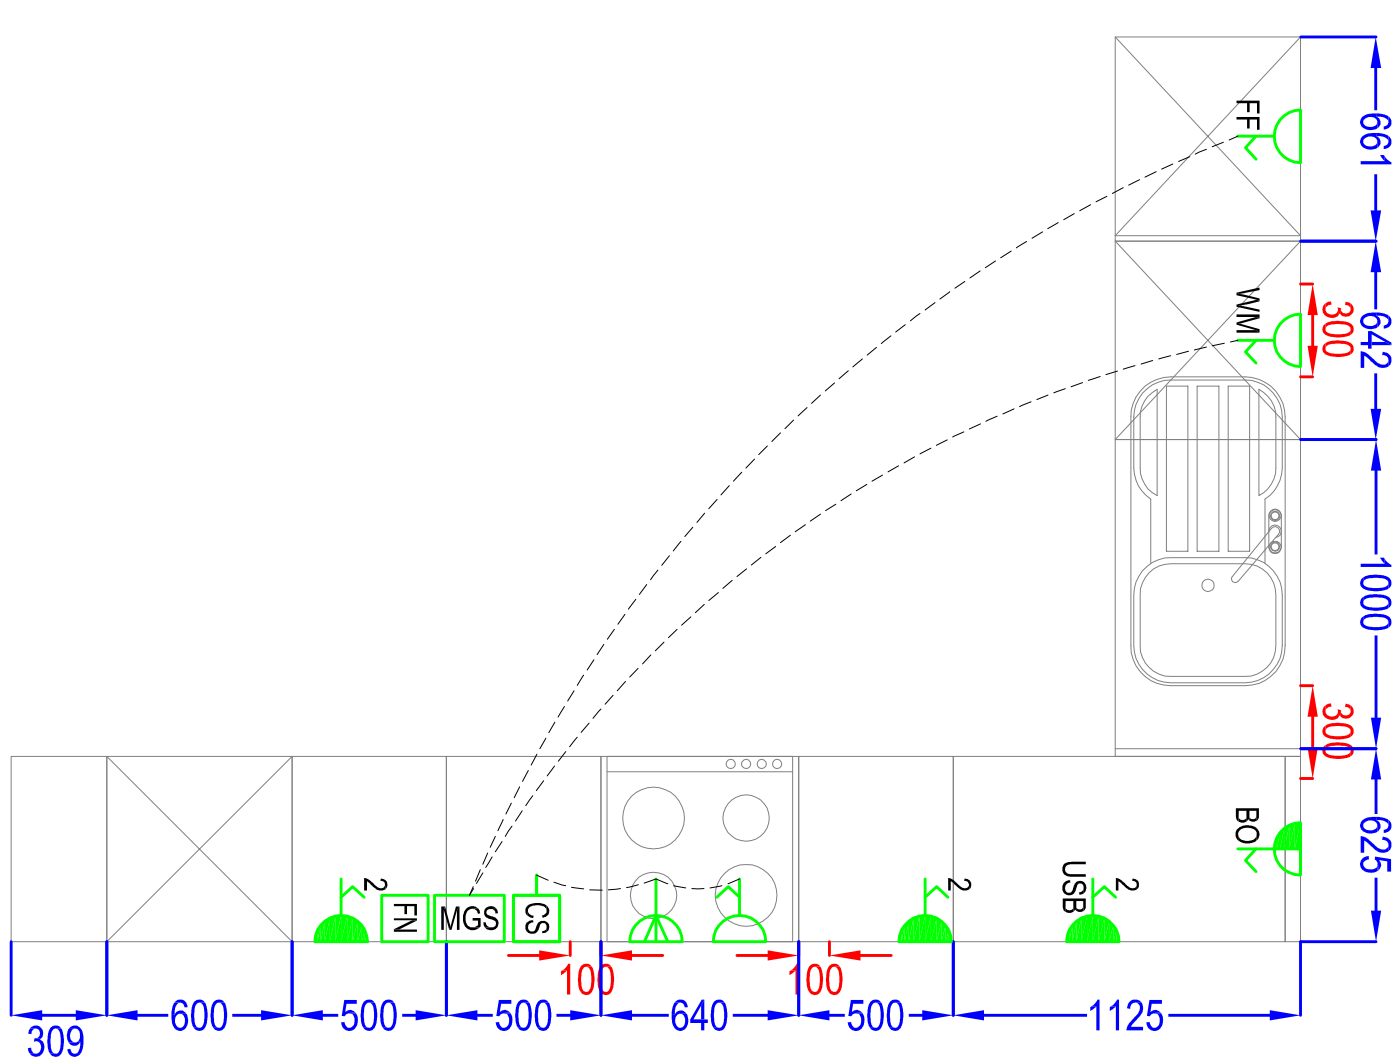

PLOTS 4 & 3

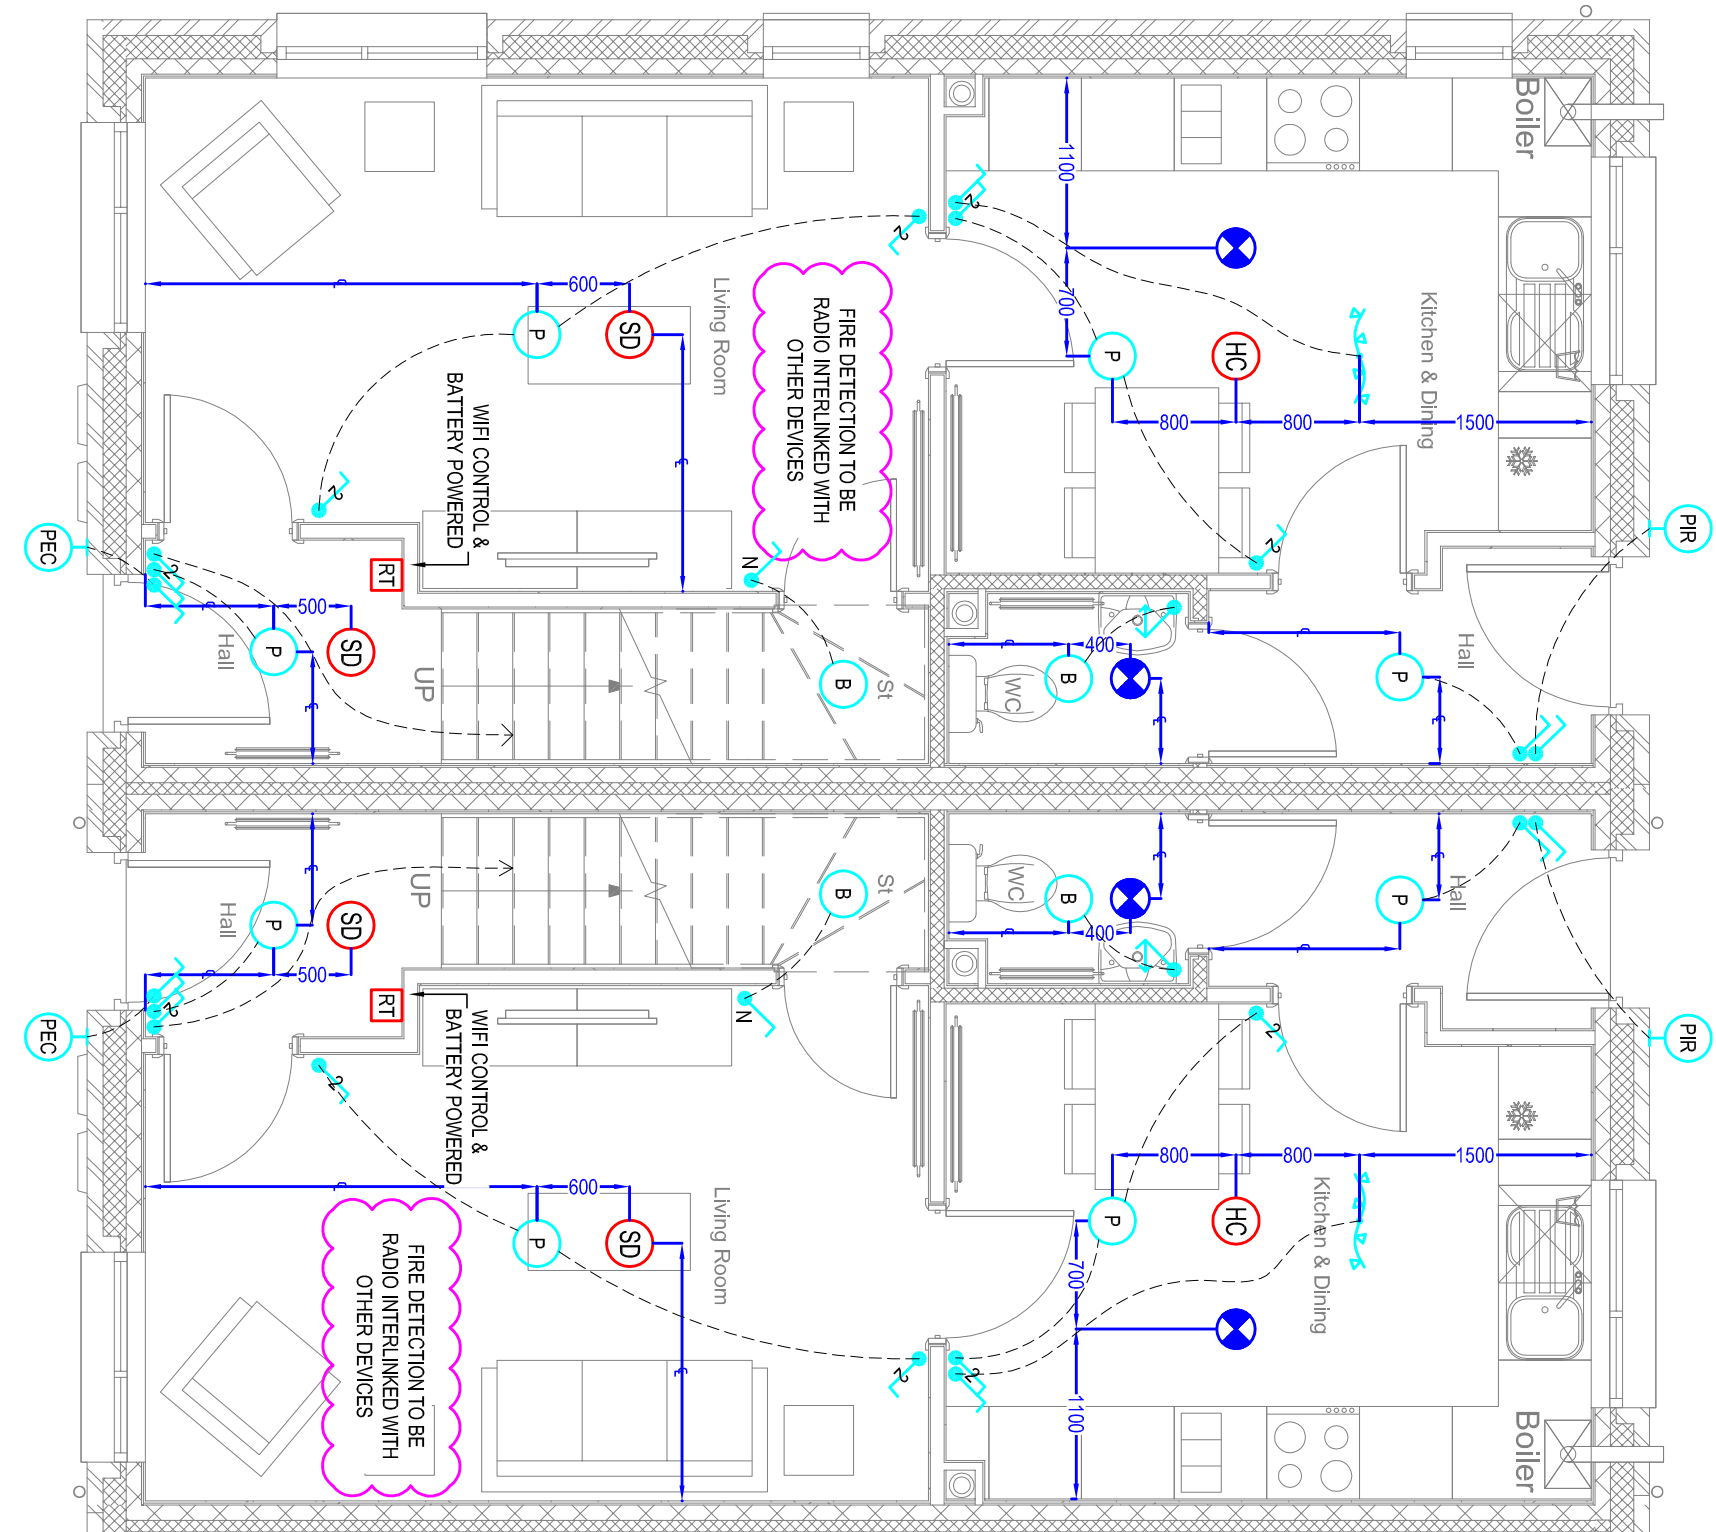

PLOTS 4 & 3

KITCHEN LAYOUTS
SCALE 1:25 @ A1

MOUNTING HEIGHTS (AS STATED IN ELECTRICAL SPECIFICATION)

MOUNTING HEIGHTS (AS STATED IN ELECTRICAL SPECIFICATION)	
P2	EY-CHARGERS ADDED
P1	PRELIMINARY ISSUE
REV#	DATE: DESCRIPTION:

ARCHITECT	CLIENT
Bowmer Soider Architecture Hambleton House, Hambleton, Romley Stockport, Cheshire SK6 3DY	PLP Construction Limited 30 Rockdale Lane Heywood OL10 1PF

Scale:	1:50 @ A1	Drawing Number 6418 02	
Drawn By:	SB		Checked By: -
Date:	OCT 2021		