


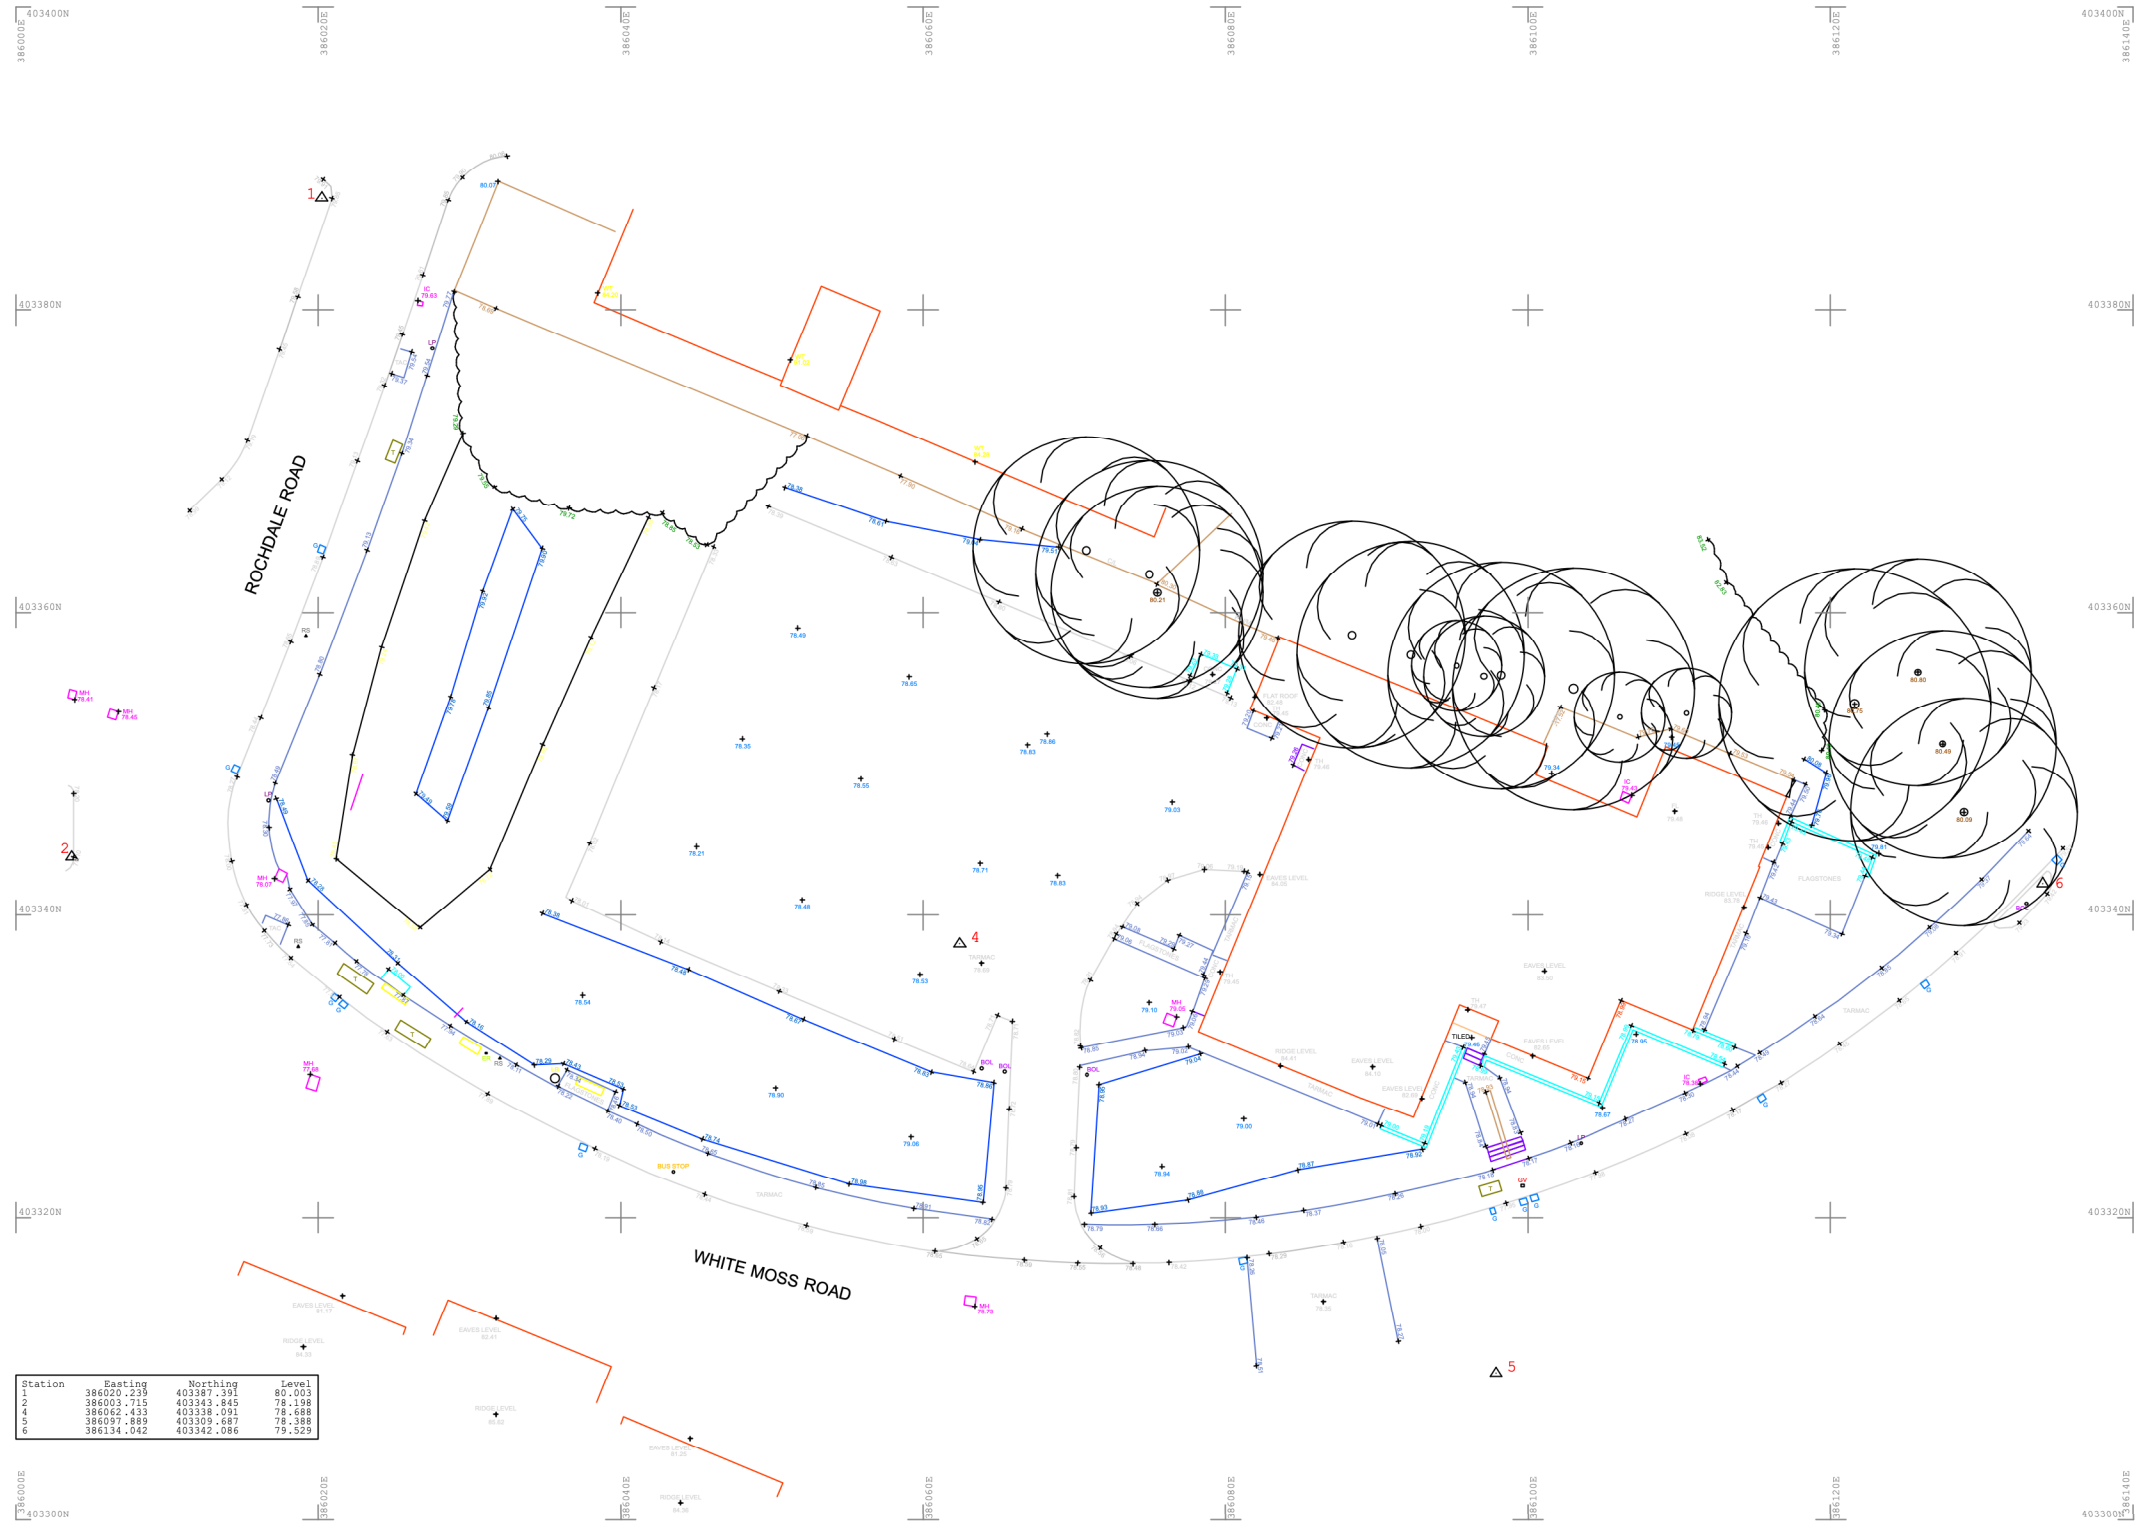

TOPOGRAPHICAL SURVEY
1:500 @ A3



0 10 20 30 40 50 M

CLIENT: IRFAN DEMA

PROJECT: FORMER VASA CLUB

ADDRESS: 283 WHITE MOSS LANE, CHARLESTOWN

DRAWING TITLE: TOPOGRAPHICAL SURVEY

SCALE: 1:500 @ A3

DATE: DECEMBER 2021

DRAWING NO: A647_P_003

OLLIER SMURTHWAITE ARCHITECTS

40 King Street, Manchester, M2 6BA

T 0161 883 0838

F 0161 883 0839

E mail@olliersmurthwaite.com