



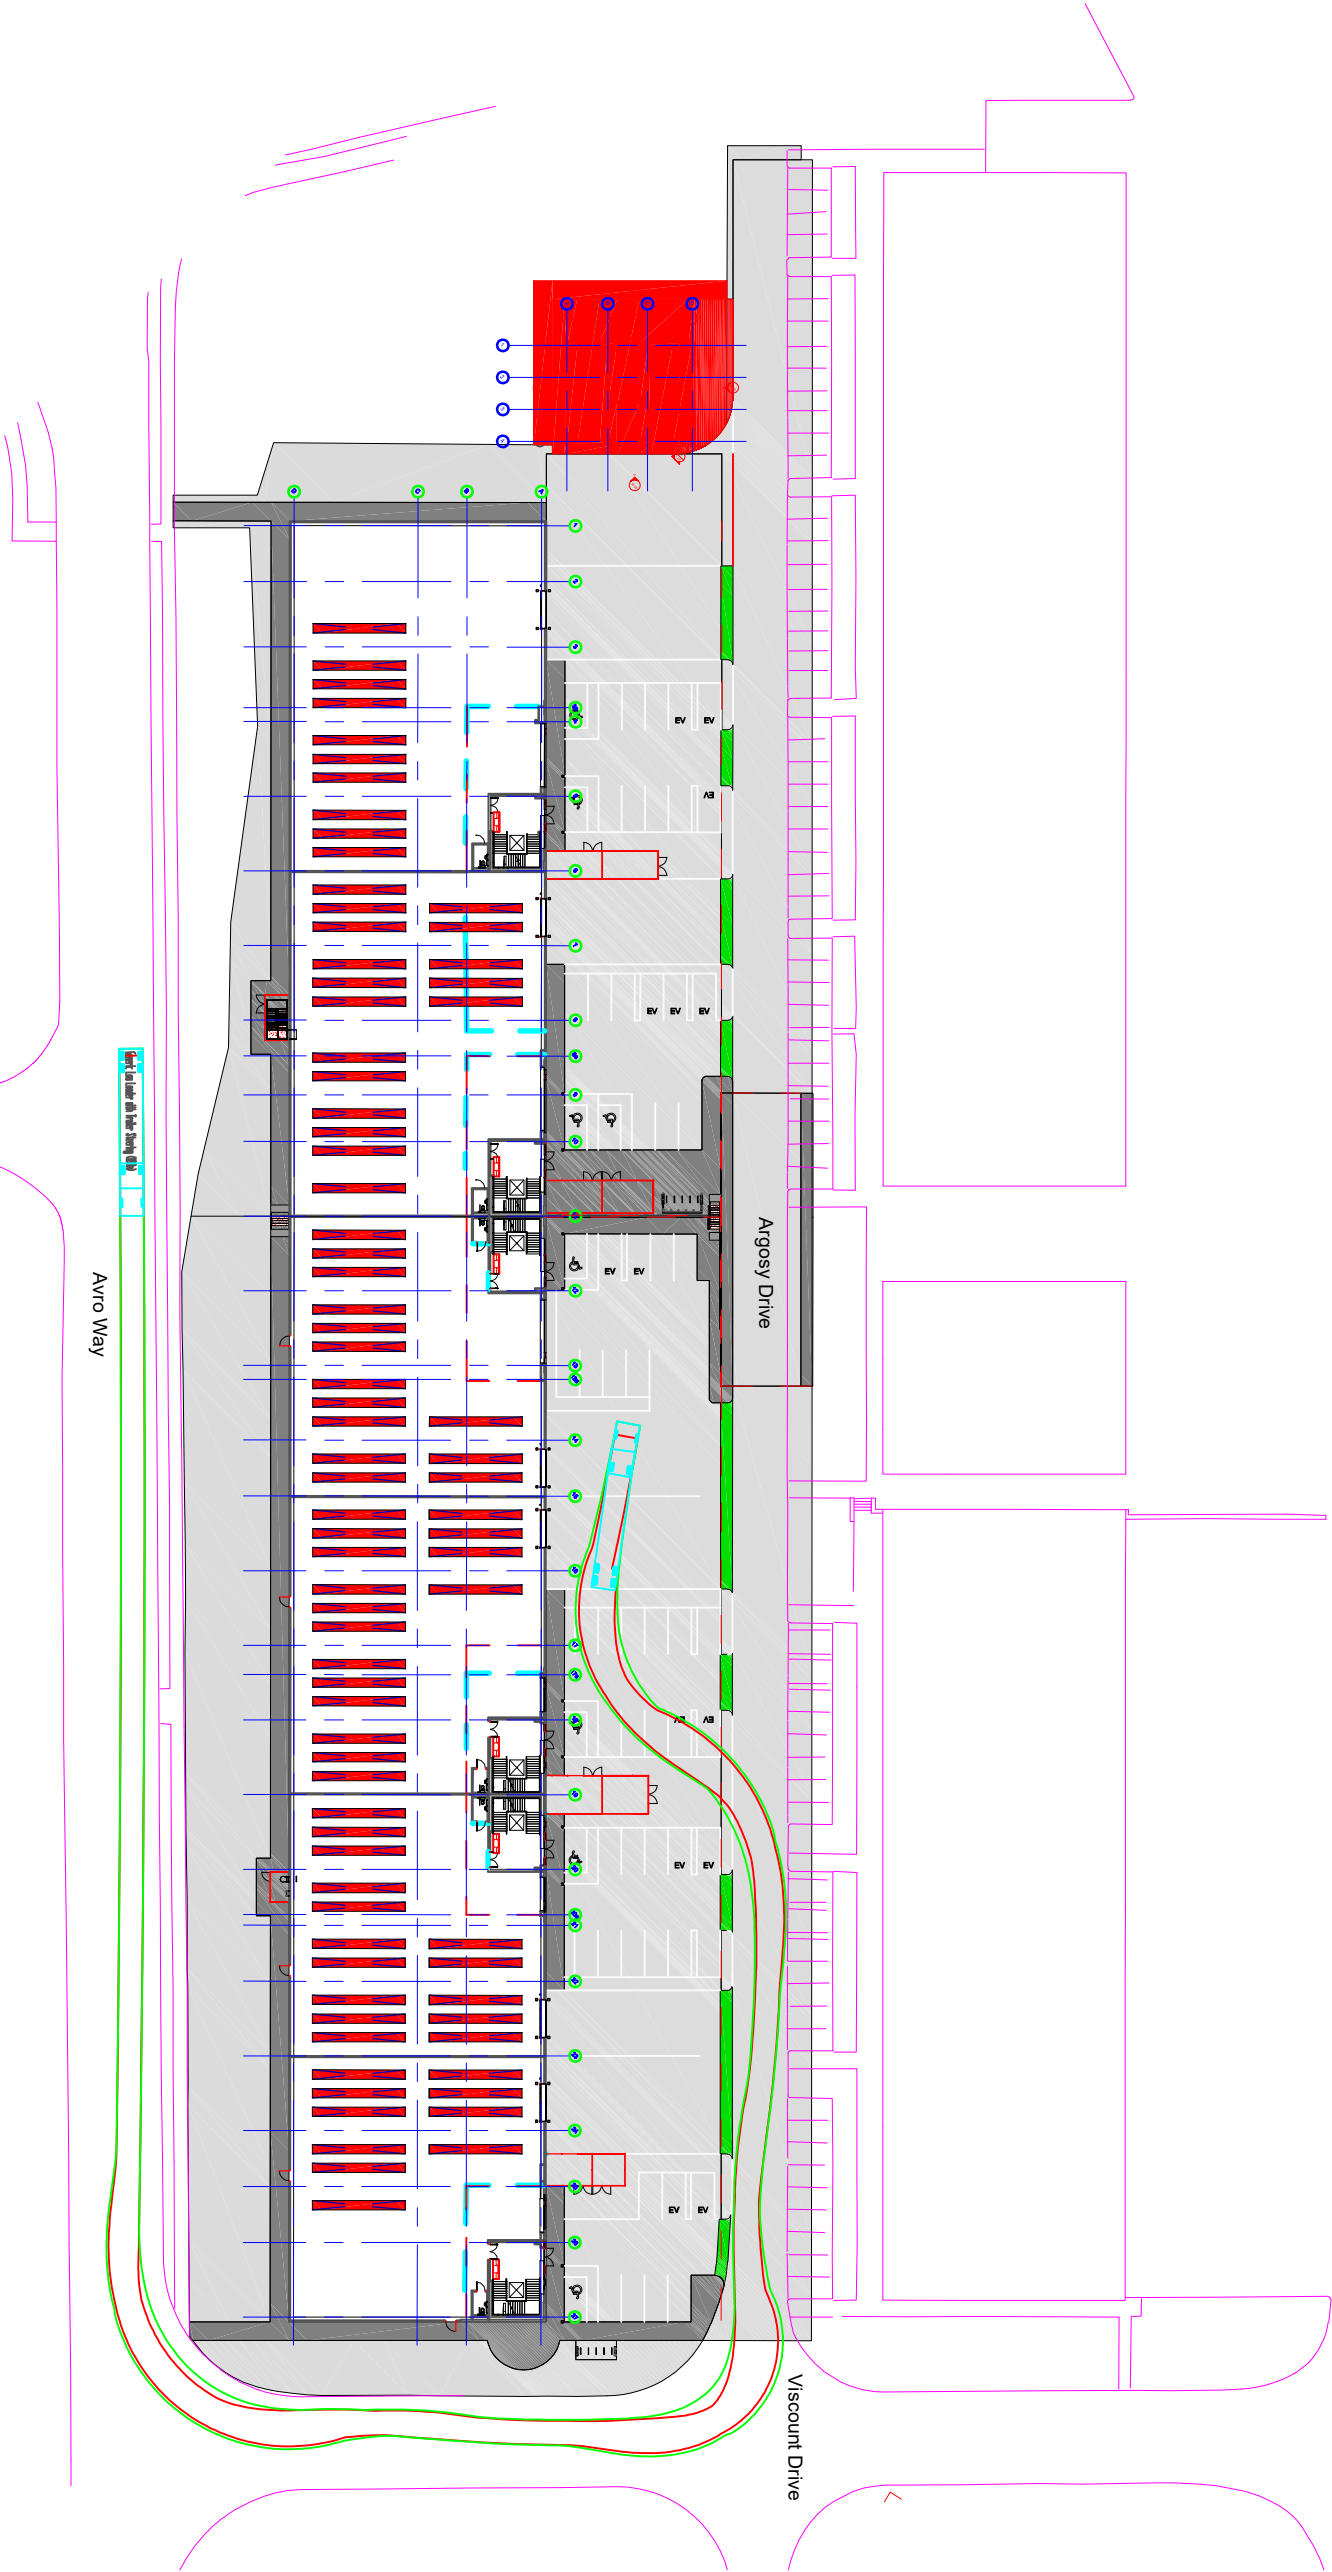

Scale Bar
3m 10m 15m 20m

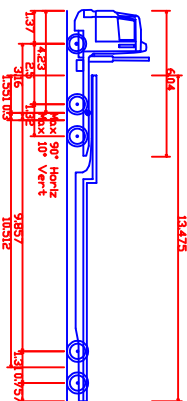


Low Loader
Overall Length 16.154m
Overall Width 3.320m
Min Body Height 2.510m
Max Body Height 3.320m
Min Body Clearance 2.510m
Max Body Clearance 3.320m
Lock to Lock 6.005m
Kerb to Kerb Turning Radius 6.990m




Project Title
305 Argosy Drive
Manchester Airport

Drawing Title
SWEEP PATH ANALYSIS
LOW LOADER DELIVERY
TO SITE VIA GATE 1

Project No.	Discipline	Engineer
ARG01	LOGISTICS	ZKM
Author	Date	Scale
ZKM	12/01/2022	SEE DRAWING
Drawing Number		Revision
KM-ADM-DR-003		A

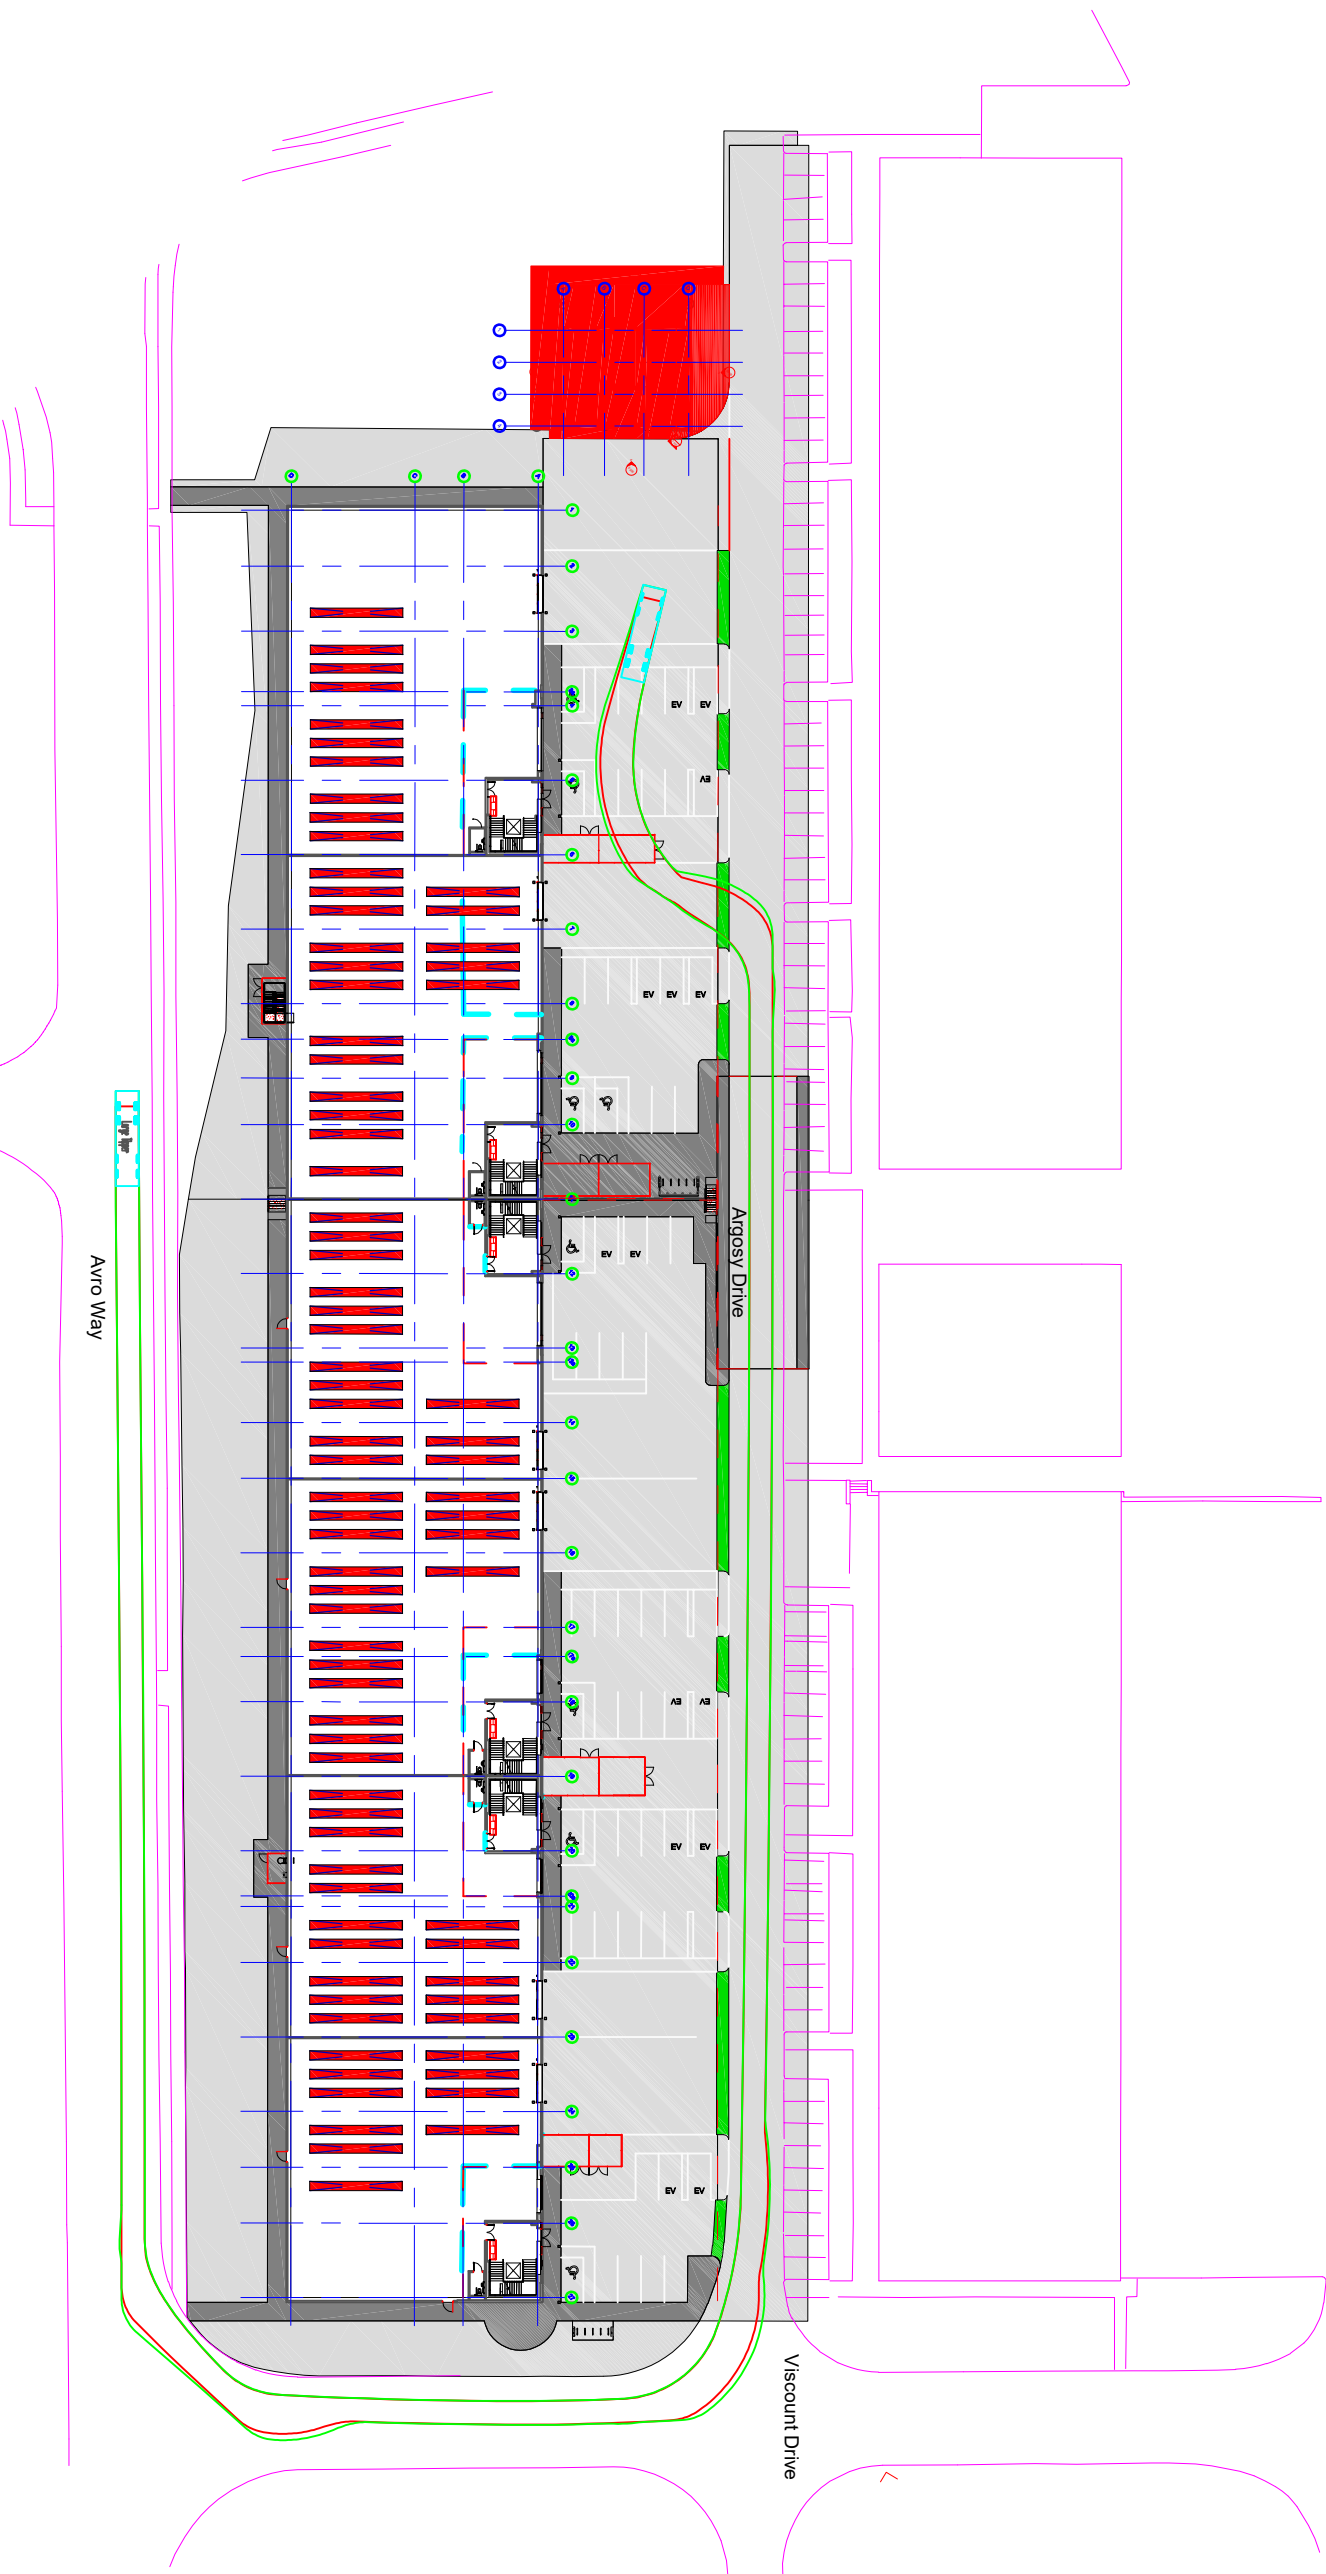

Scale Bar
5m 10m 15m 20m

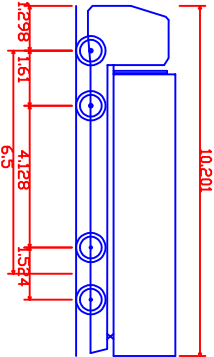

Large Tipper
Overall Length
Overall Width
Min Body Height
Track Width
Kerb to lock time
Kerb to Kerb Turning Radius


10.201m
2.495m
0.341m
2.471m
6.005m
11.550m




Project Title
306 Argosy Drive
Manchester Airport

Drawing Title
SWEEP PATH ANALYSIS
LARGE TIPPER DELIVERY
TO SITE VIA GATE 3

Project No.	Discipline	Engineer
ARG01	LOGISTICS	ZKM
Author	Date	Scale
ZKM	12/01/2022	SEE DRAWING
Drawing Number		
KM-ADM-DR-004		
Revision		
A		

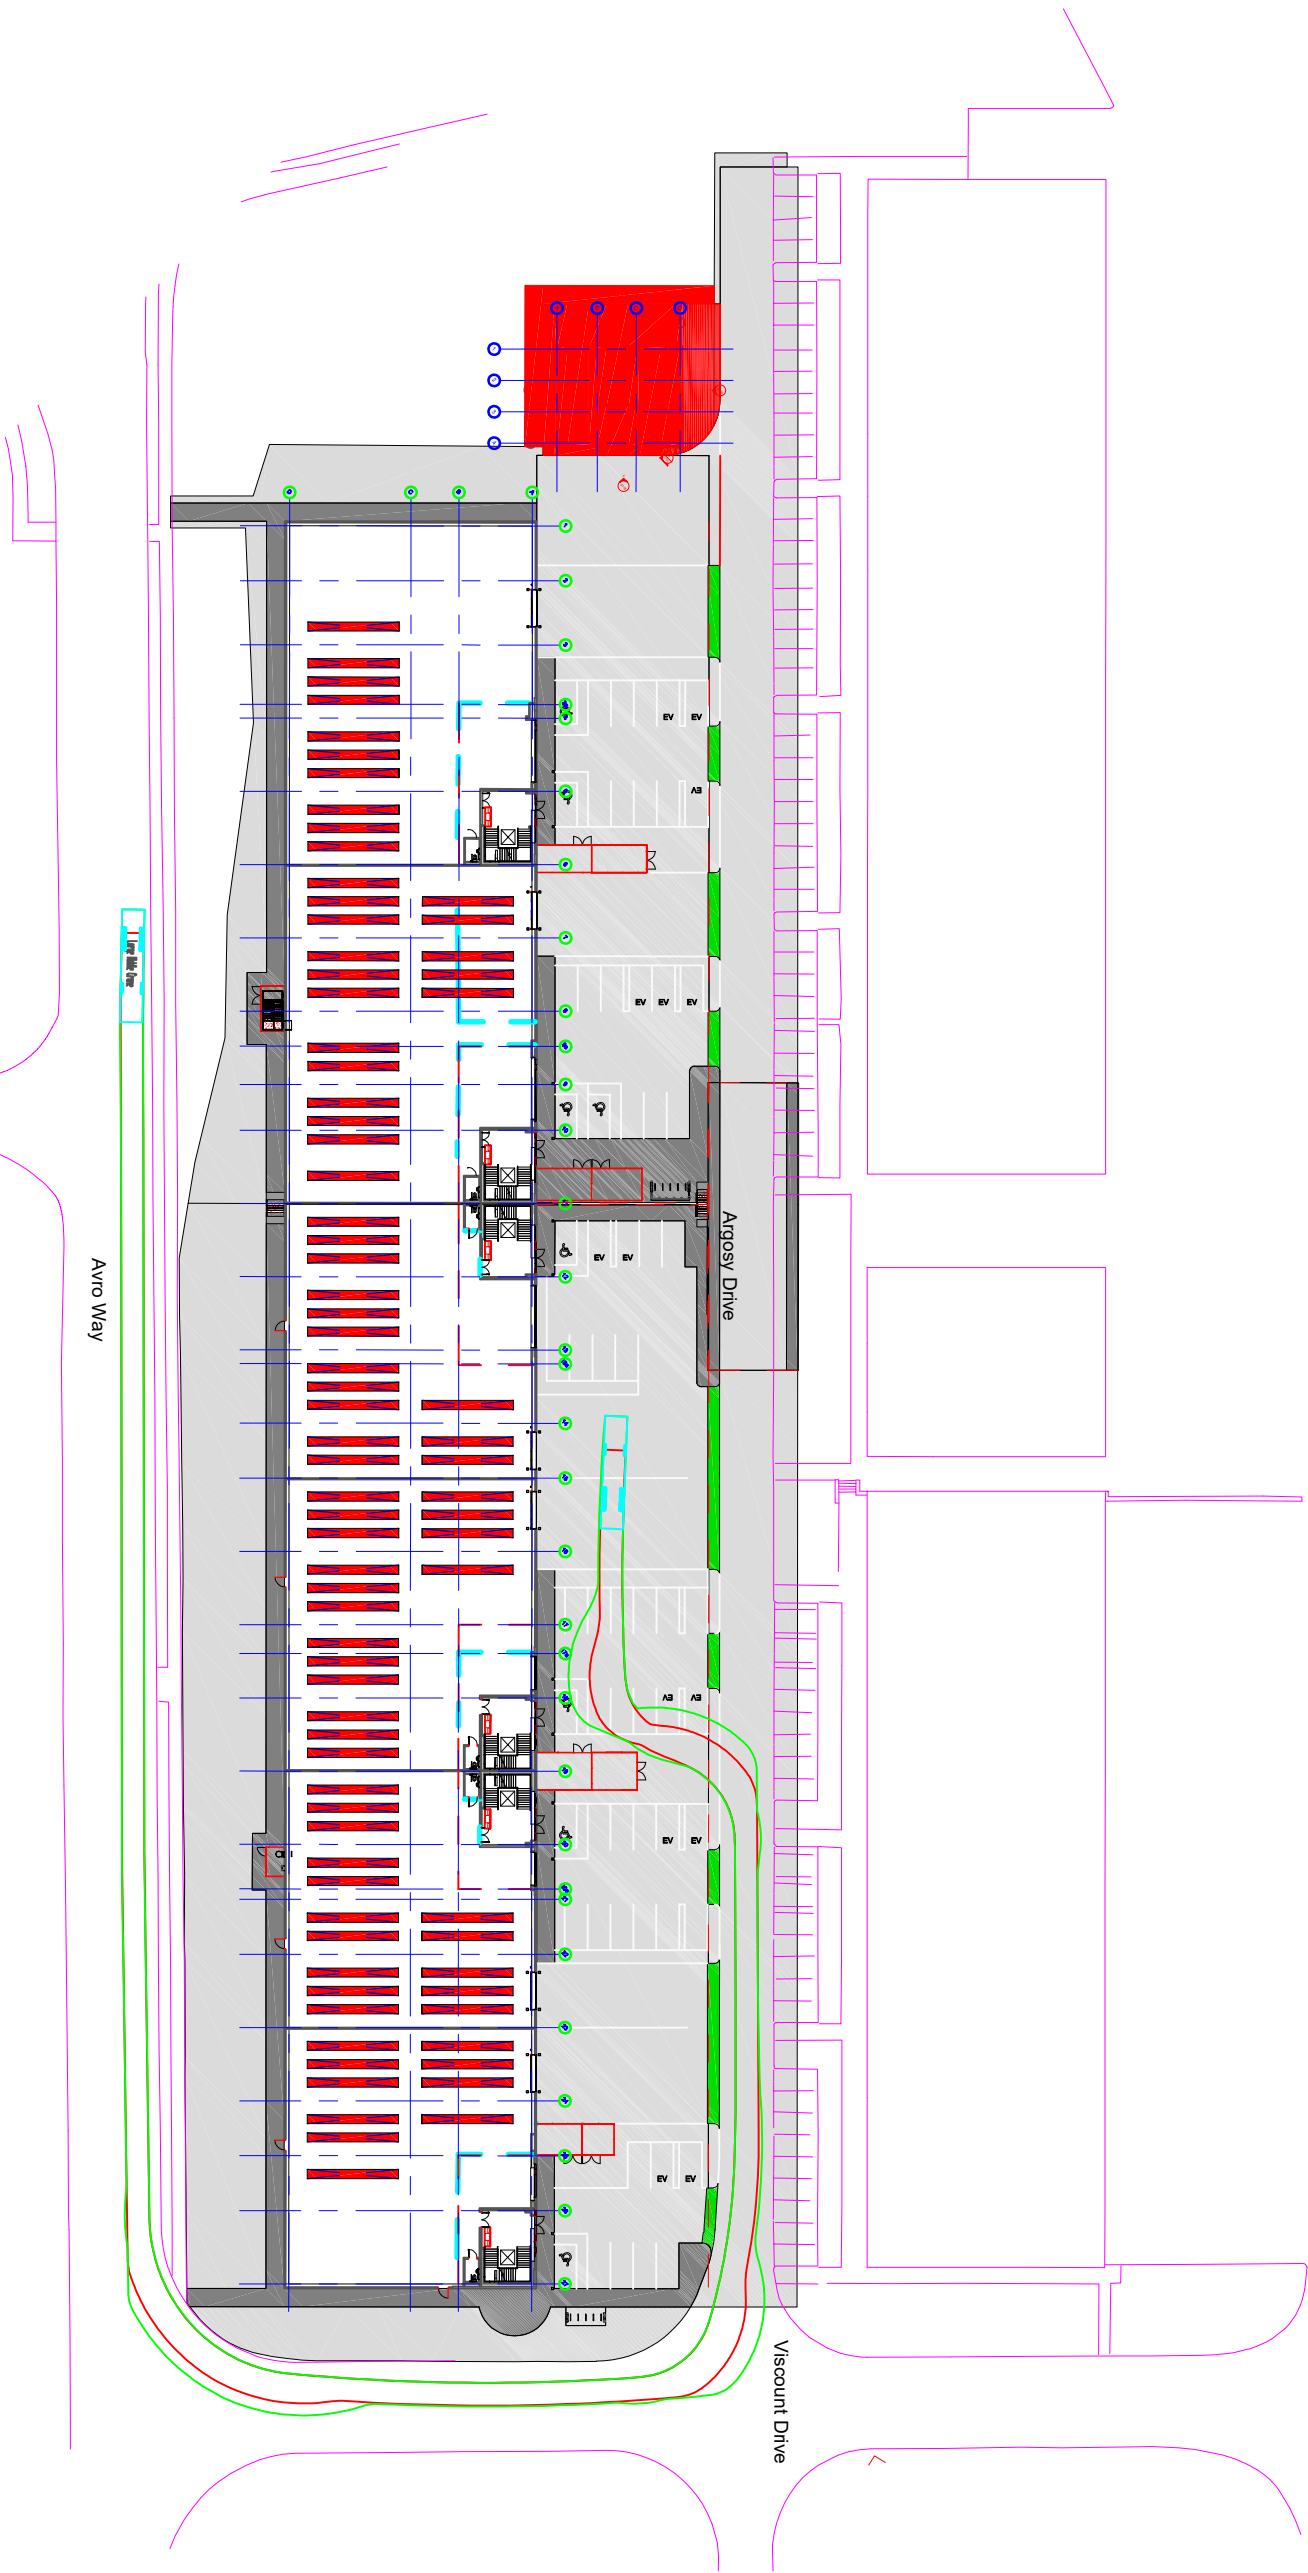

Scale Bar
5m 10m 15m 20m

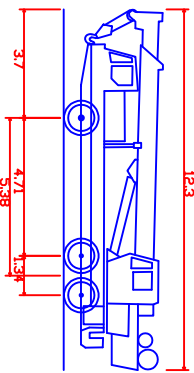


Large Mobile Crane
Overall Length 12.300m
Overall Width 3.7430m
Overall Body Height 4.71386m
Min Body Ground Clearance 1.3430m
Track to lock time 6.005
Kerb to Kerb Turning Radius 10.000m




Project Title
305 Argosy Drive
Manchester Airport

Drawing Title
SWEEP PATH ANALYSIS
LARGE MOBILE CRANE
TO SITE VIA GATE 1

Project No.	Discipline	Engineer
ARG01	LOGISTICS	ZKM
Author	Date	Scale
ZKM	12/01/2022	SEE DRAWING
Drawing Number		
KM-ADM-DR-005		
Revision		
A		

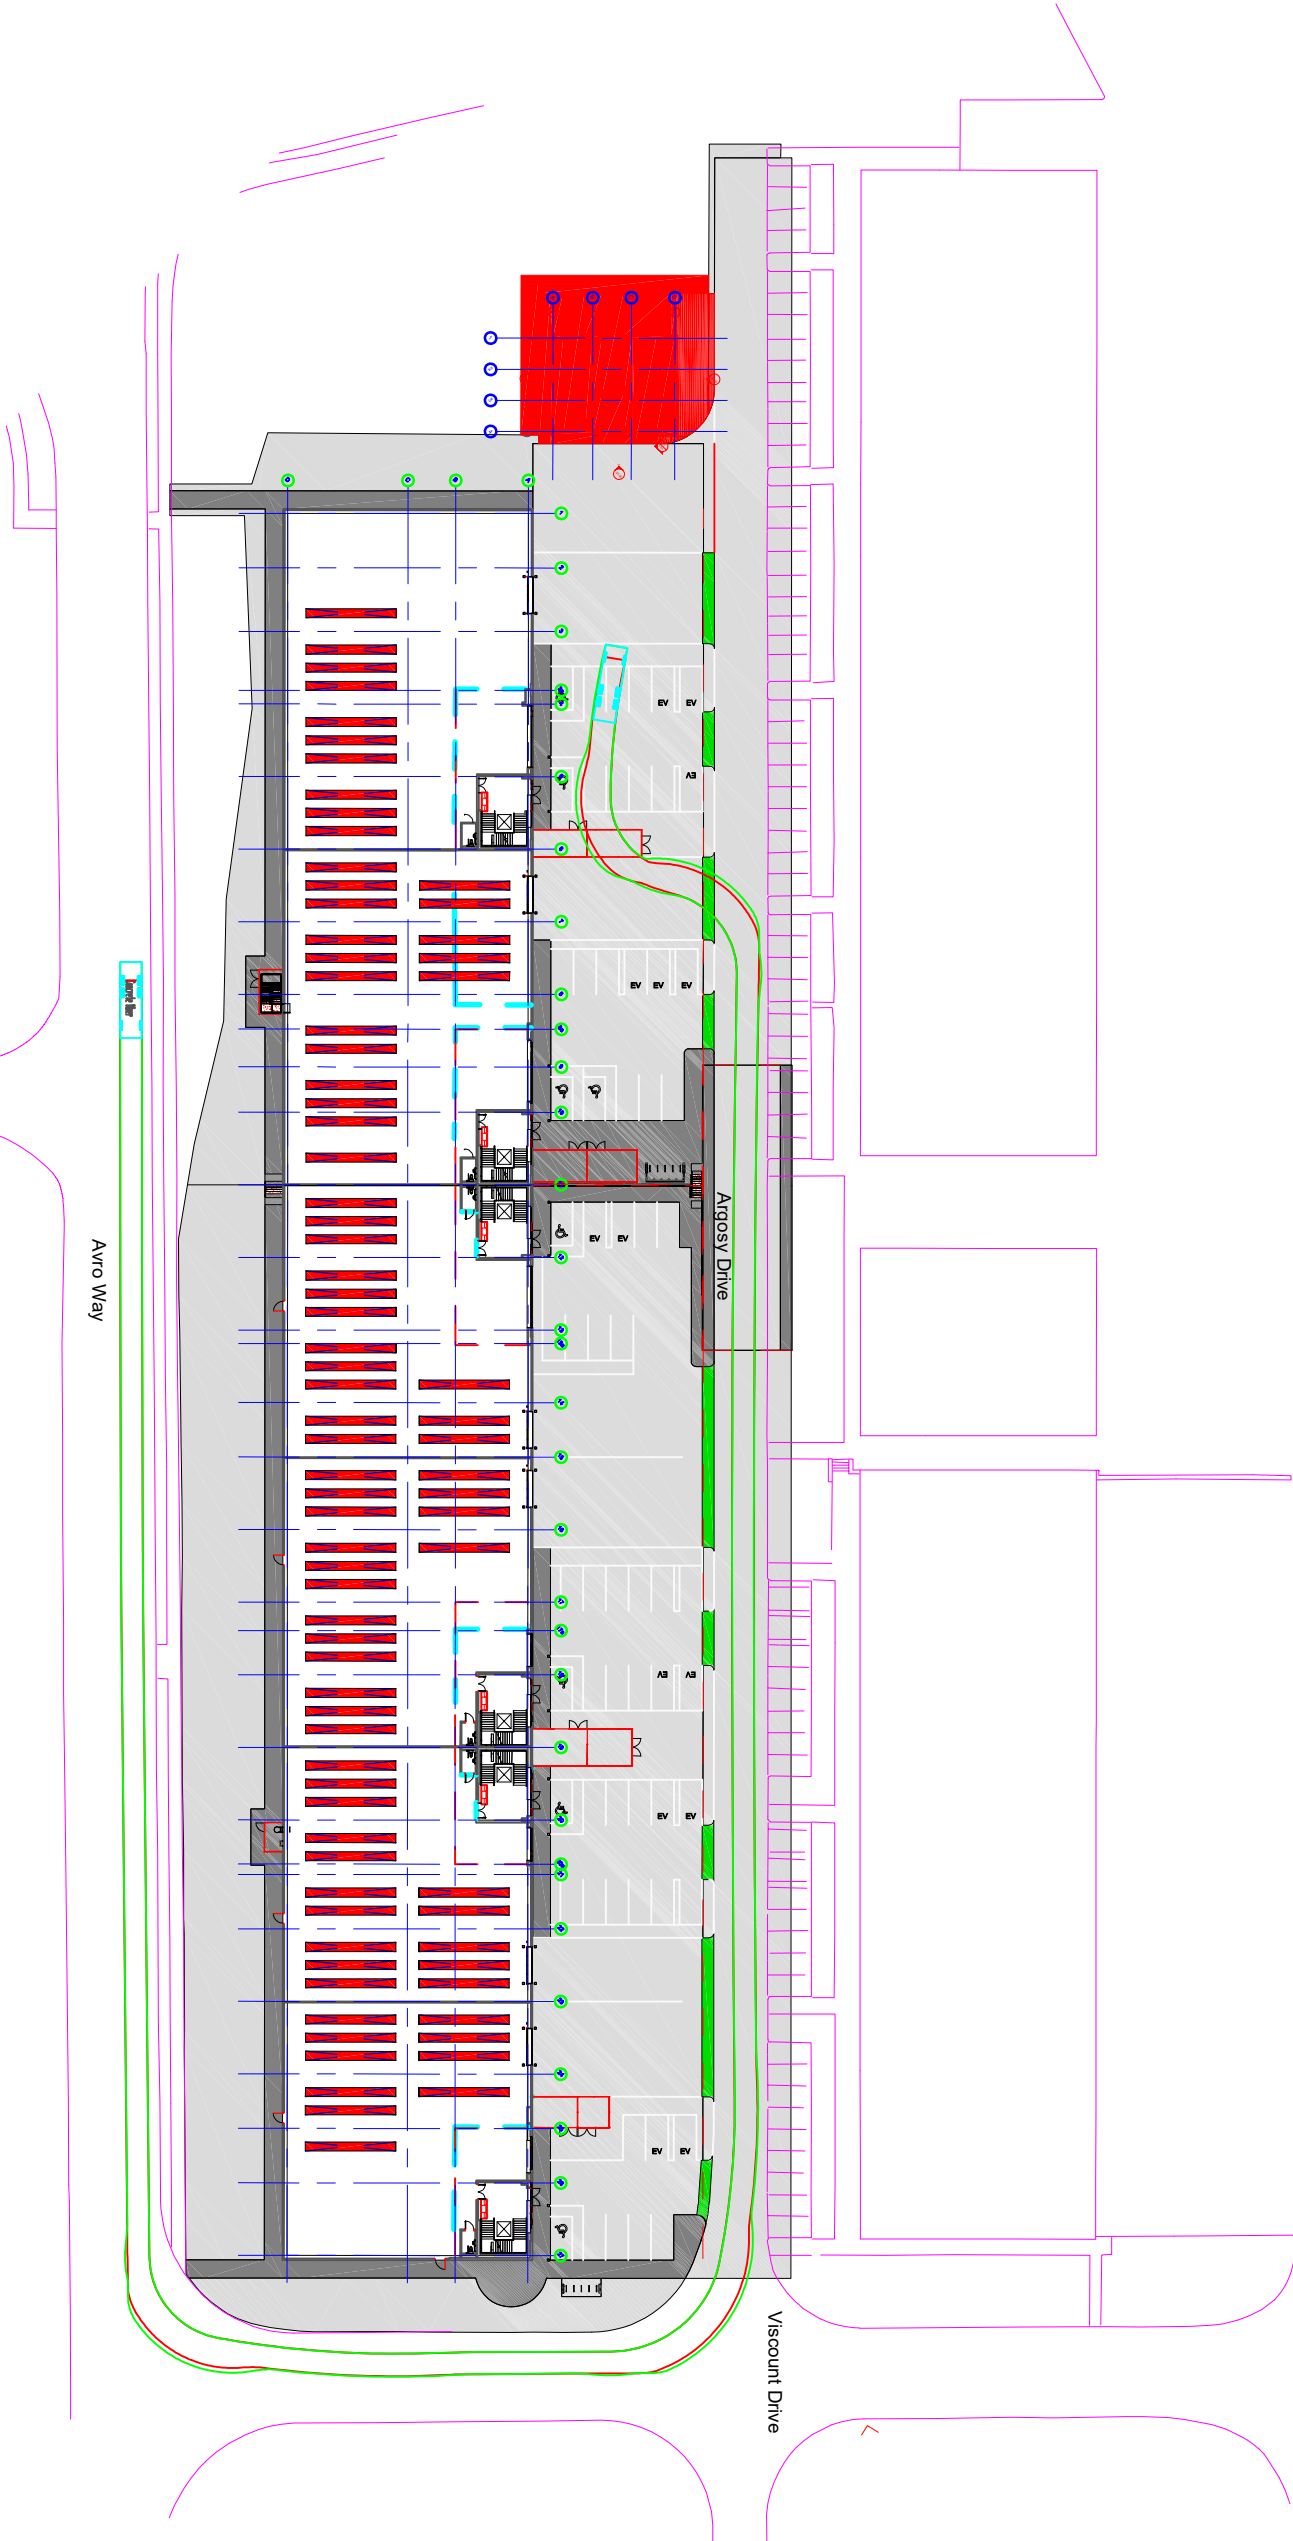

Scale Bar
5m 10m 15m 20m

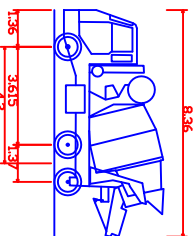

Concrete Mixer
Overall Length
Overall Width
Overall Body Height
Min Body Ground Clearance
Max Track Width
Lock to lock time
Kerb to Kerb Turning Radius

8.360m
4.050m
4.052m
0.338m
2.413m
6.005
8.210m




Project Title
305 Argosy Drive
Manchester Airport

Drawing Title


SWEPT PATH ANALYSIS
CONCRETE MIXER
TO SITE VIA GATE 3

Project No	Discipline	Engineer
ARG01	LOGISTICS	ZKM
Author	Date	Scale
ZKM	12/01/2022	SEE-DRAWING
Drawing Number		Revision
KM-ADM-DR-006		A

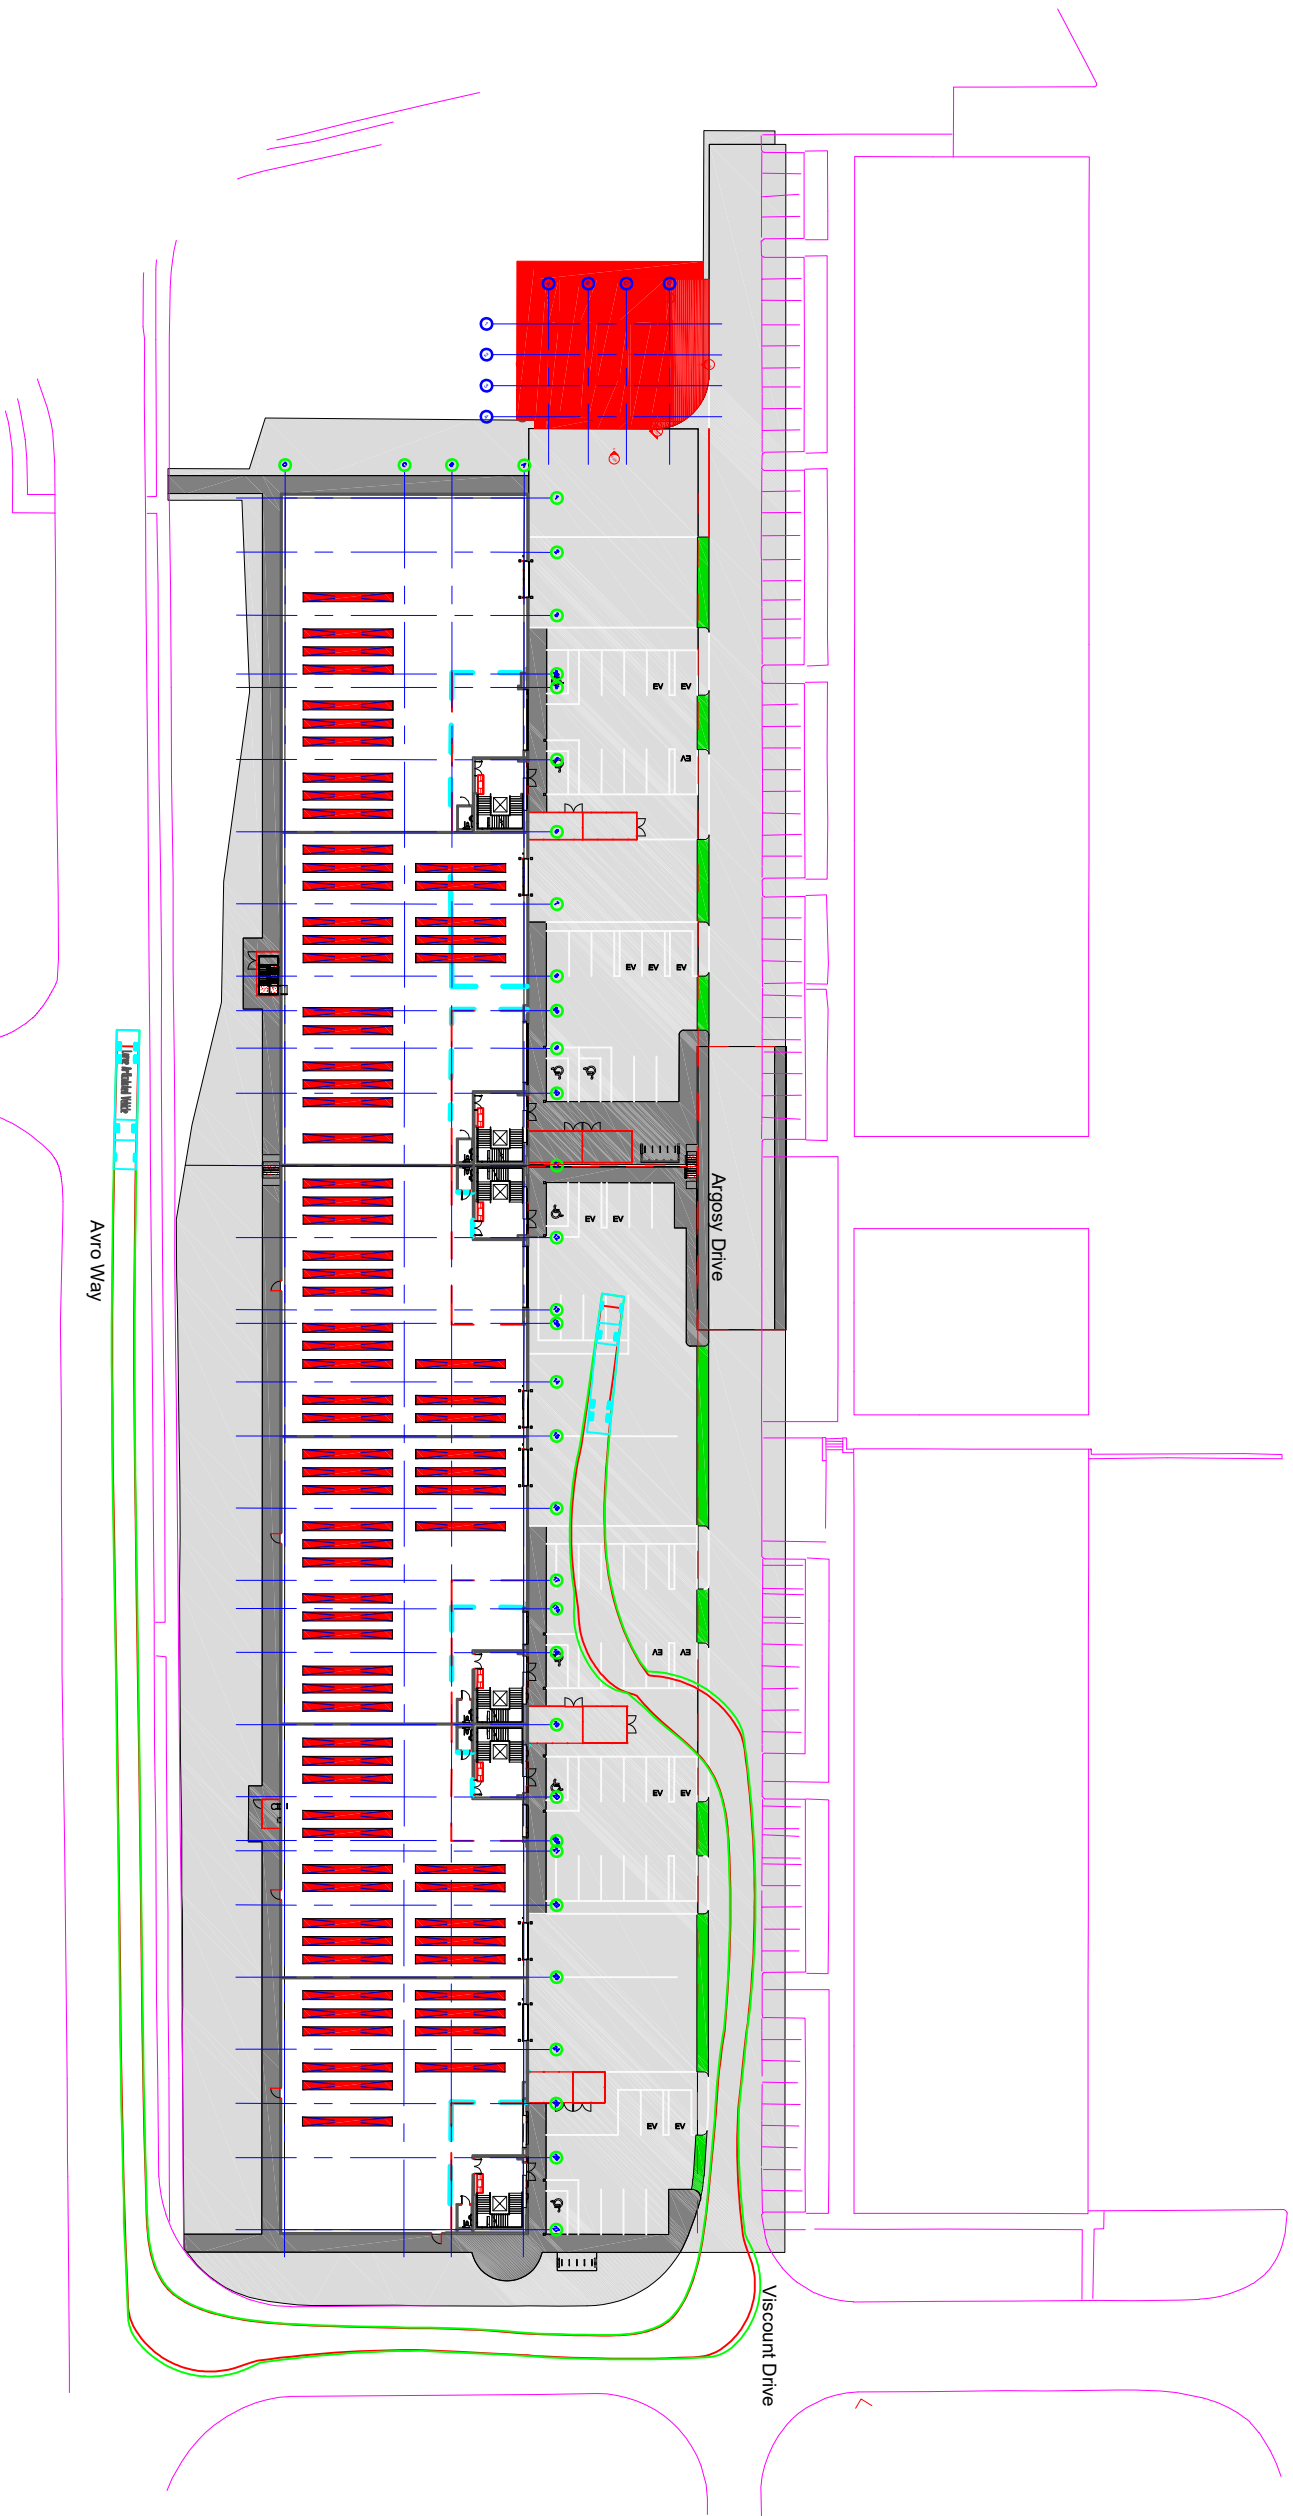

Scale Bar
5m 10m 15m 20m

Line Detail View
Avro Way

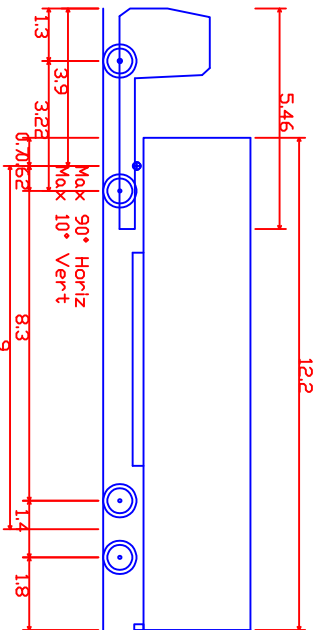

Large Articulated Vehicle
Overall Length 15.400m
Overall Width 3.652m
Overall Body Height 0.406m
Min Body Ground Clearance 2.377m
Max Track Width 6.005m
Lock to lock time 6.610m
Kerb to Kerb Turning Radius



Project Title
305 Argosy Drive
Manchester Airport

Drawing Title
SWEEP PATH ANALYSIS
LARGE ARTICULATED LORRY
TO SITE VIA GATE 1

Project No.	Discipline	Engineer
ARG01	LOGISTICS	ZKM
Author	Date	Scale
ZKM	12/012/2022	SEE DRAWING
Drawing Number		Revision
KM-ADM-DR-007		A