


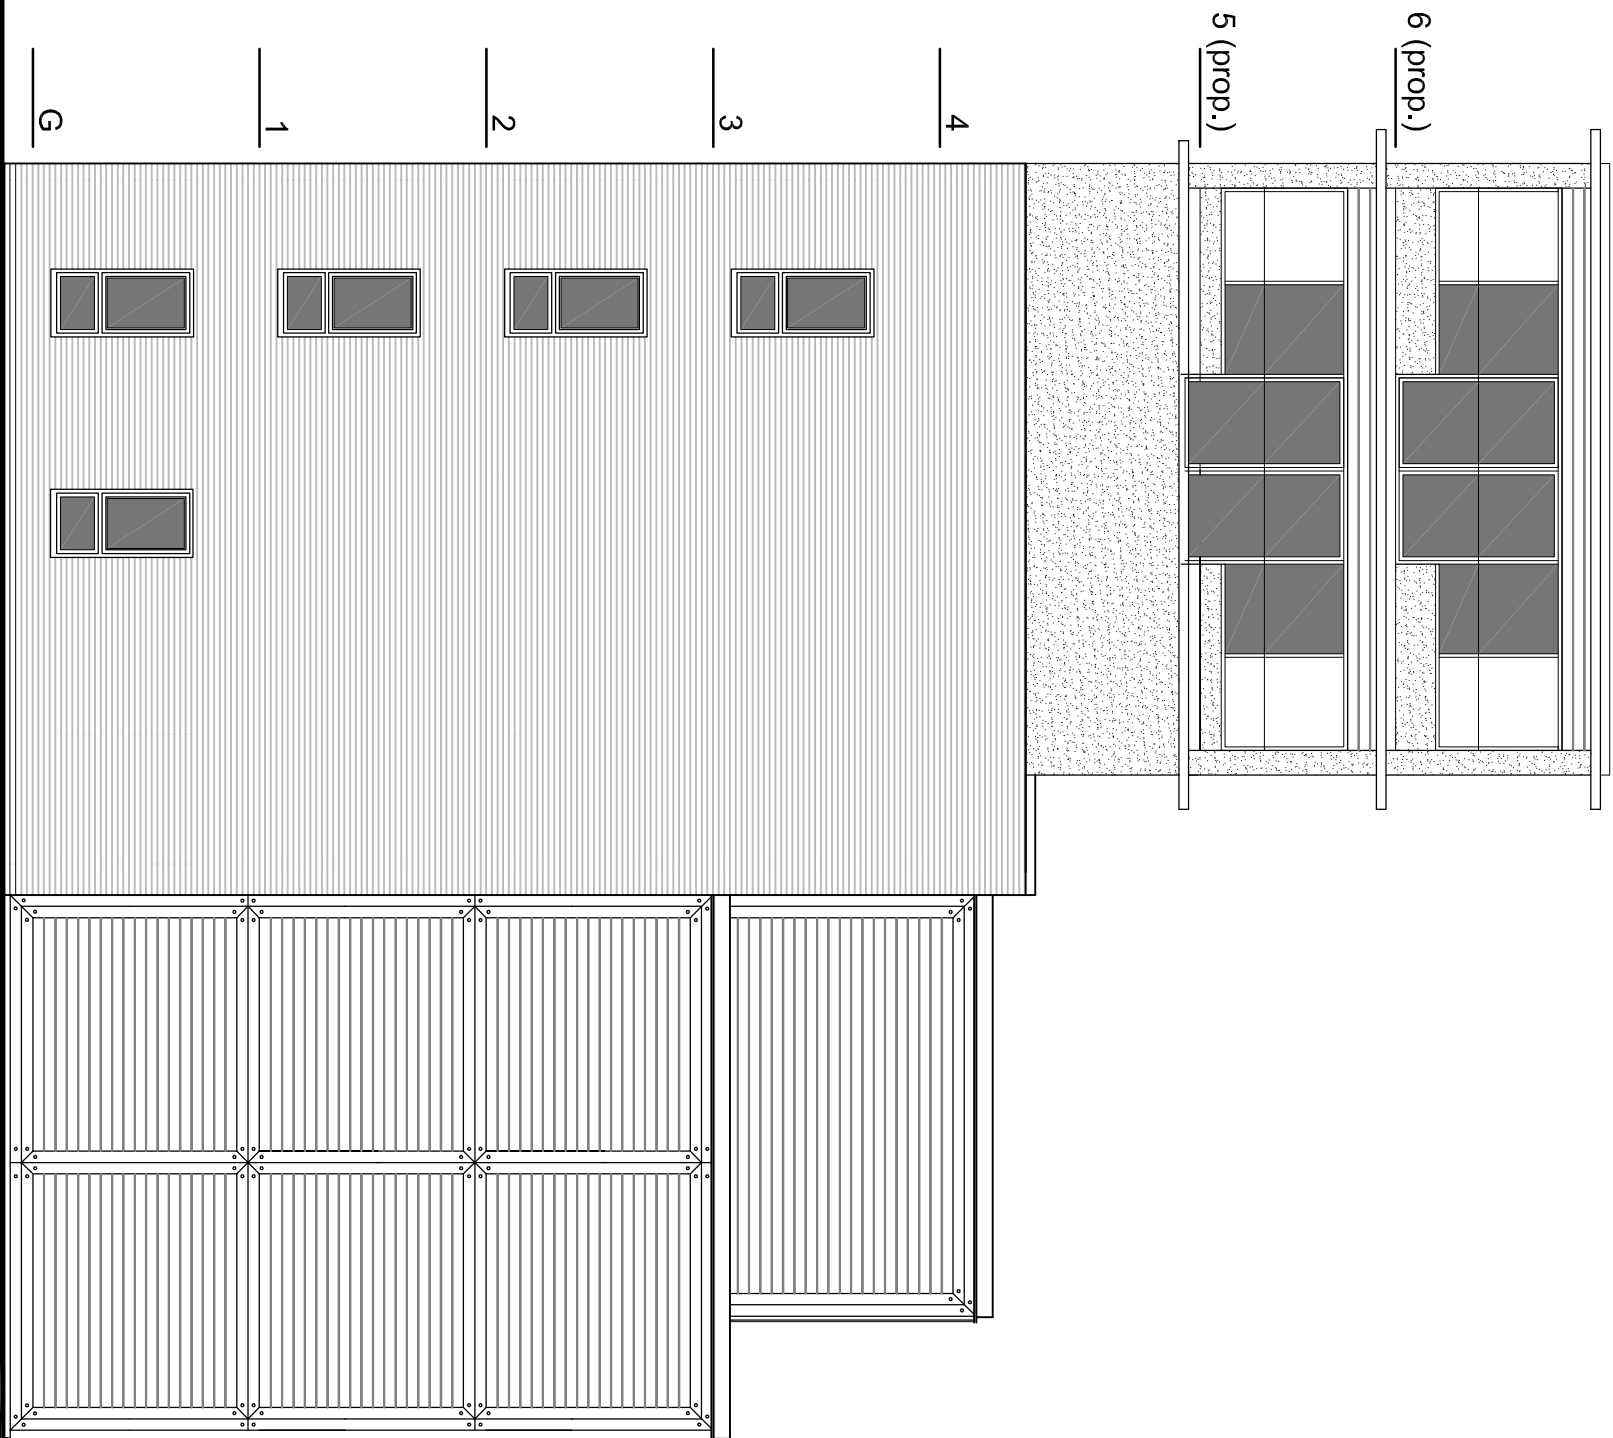

PROPOSED ELEVATION FACING MOSS LANE EAST



PROPOSED ELEVATION FACING SOUTH EAST

PLANNING APPLICATION

space
architecture and design limited

The Studio
100-1100
Baker Street Road
H20 0TB
t: 01464 444455
e: info@spacearchitects.net
www.spacearchitects.net

Client:
Irish Anglo Properties (Hume) Ltd

Project:
Proposed Extension of Existing Apartment Building
Pepper Court, Moss Lane East
Monroester
M16 7DH

Drawing Title:
Proposed Elevations – ALTERNATIVE DESIGN
Sheet 1 of 2