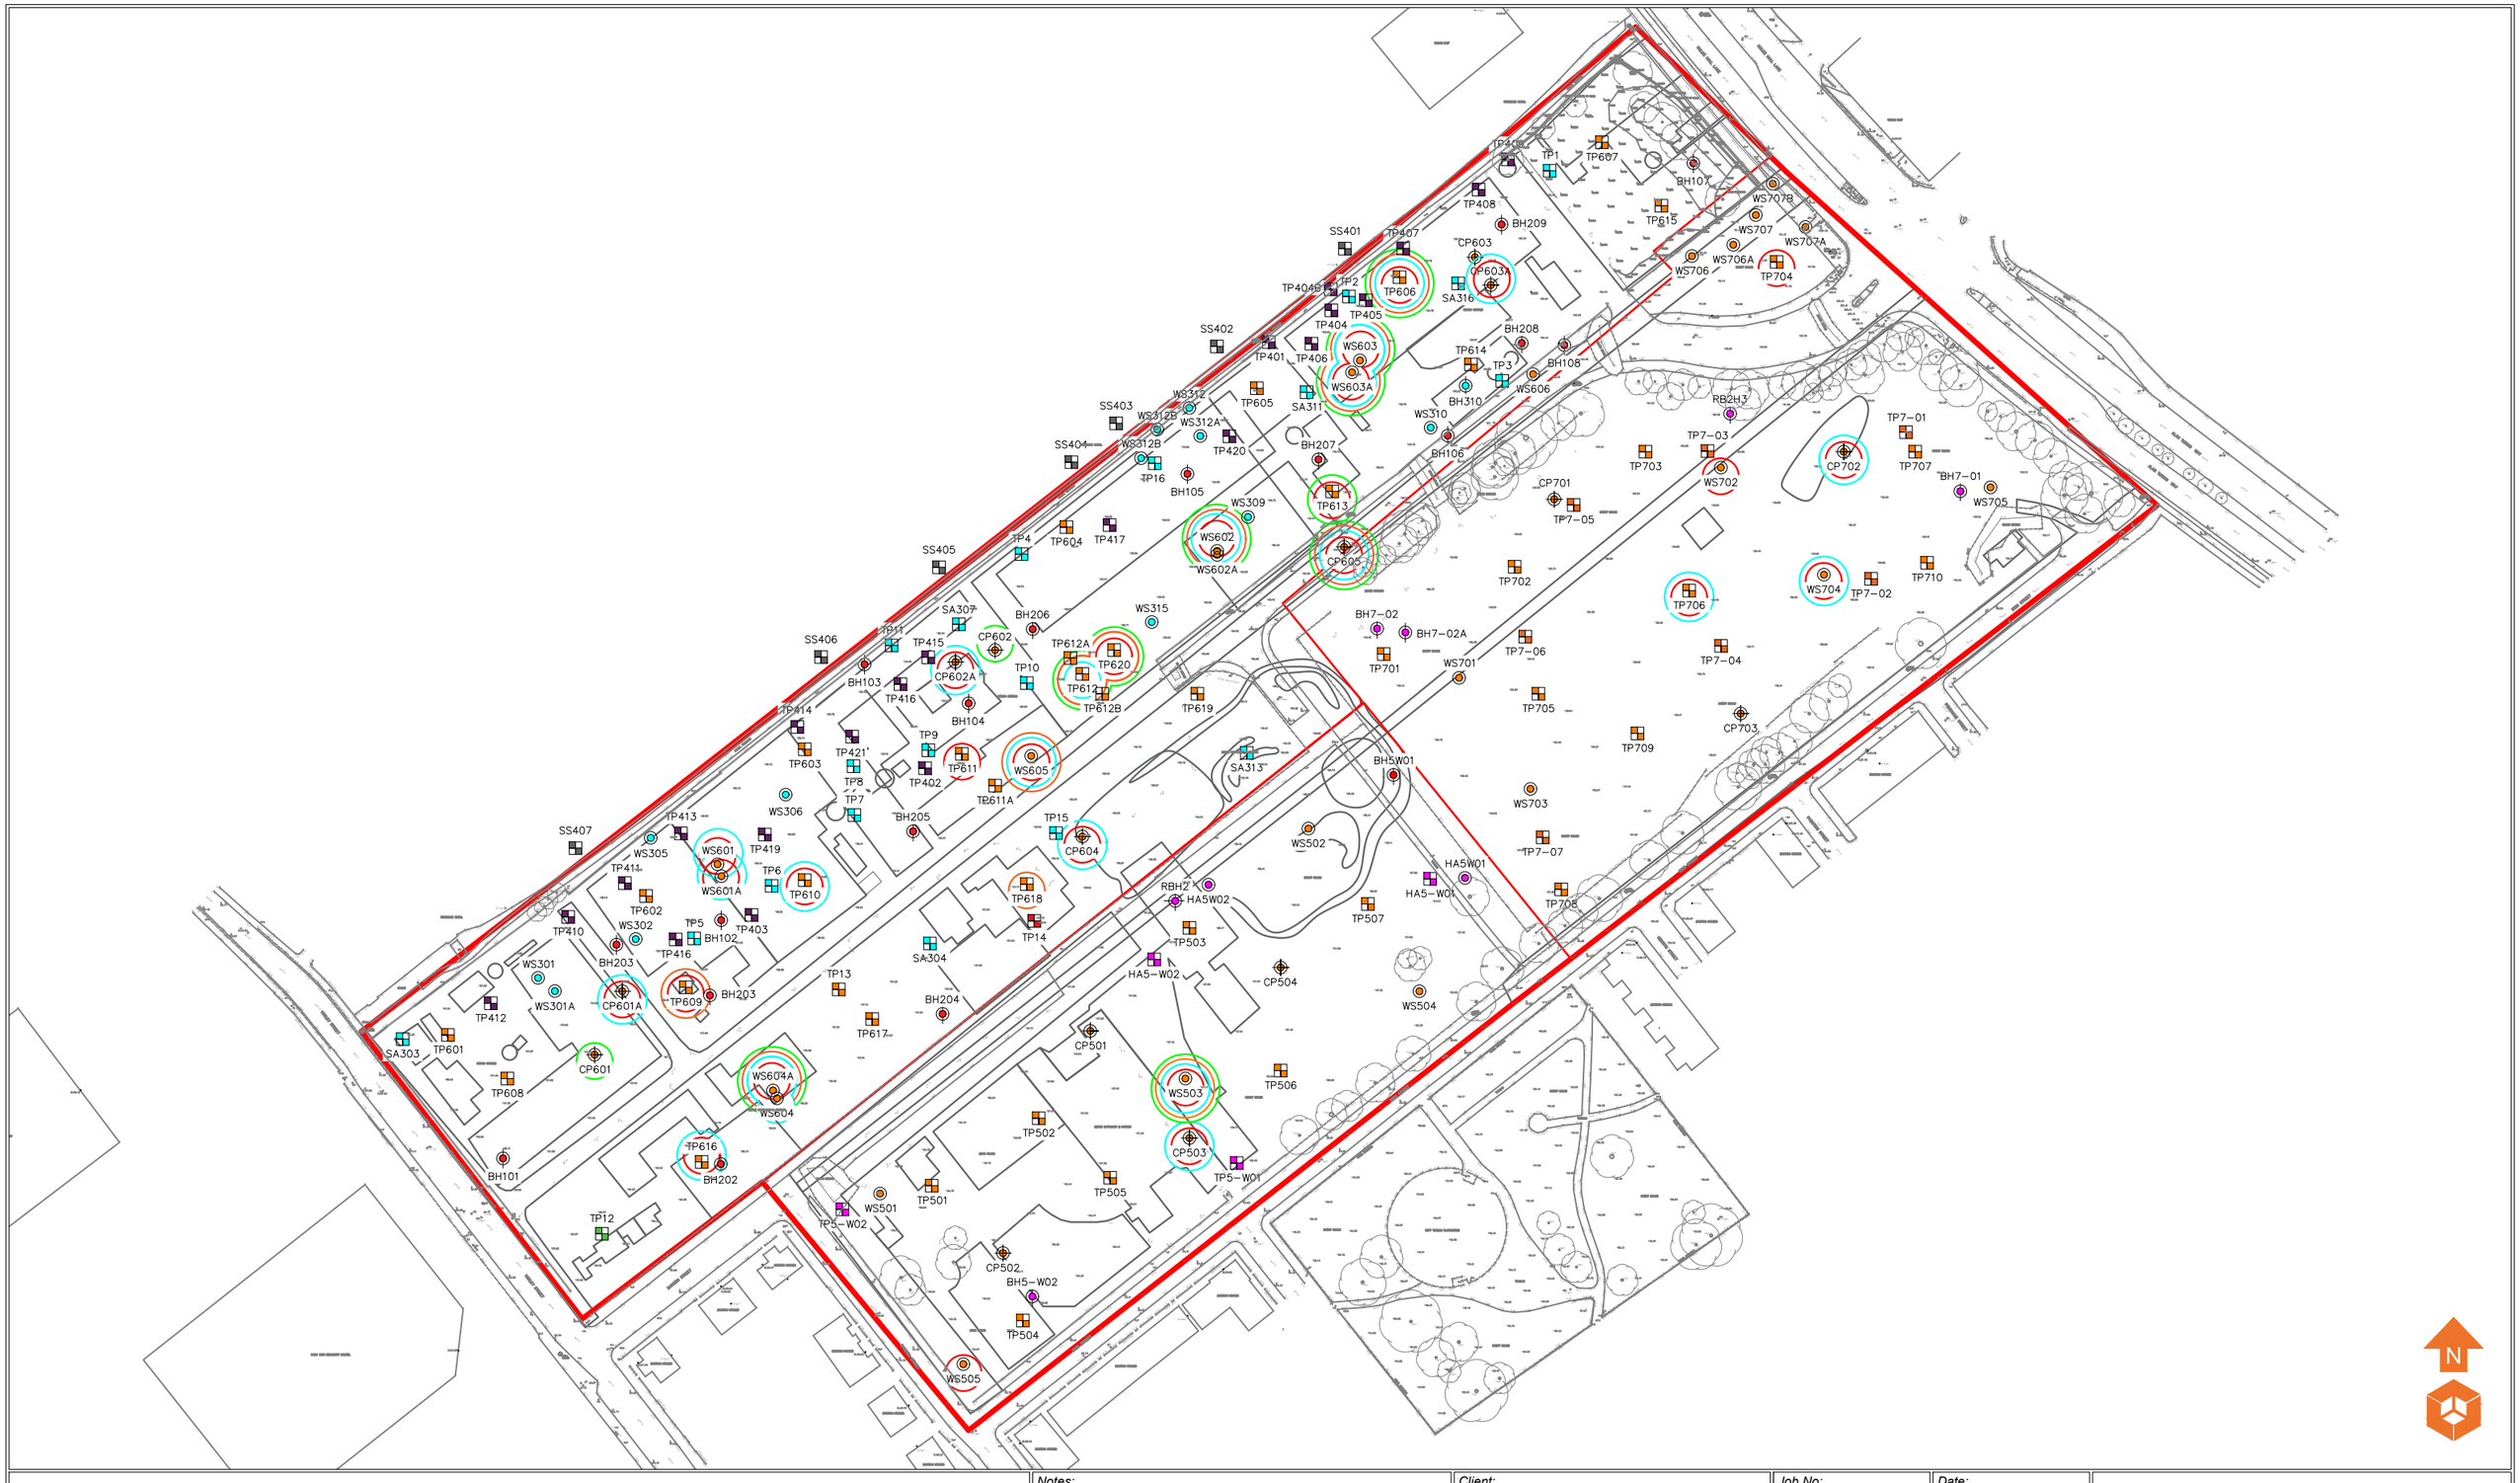

Location Symbols

- Approximate Window Sample Probehole Location with Install
- Approximate Window Sample Probehole Location
- Approximate Trial Pit Location
- Approximate Rotary Borehole Location
- Approximate Cable Percussive Borehole Location
- Approximate Rotary Borehole Location
- Approximate Test Location
- Approximate Sample Probehole Location
- Approximate Trial Pit Location
- Approximate Trial Pit Location

Contamination Exceedances

- Metals
- Total Cyanide
- PAH
- TPH

Notes:

Phase	Revision	Date	Issue	Drawn	Checked
P1	R1	03.08.2020	REVISION	HM	OJ
P1	-	31.01.2020	DRAFT	LM	EM

Client: Engie

Job No: 13-887

Date: 03.08.2020

Drawing No: 007

Scale: NTS

Job Title: Manox

Drawing Title: EQS Contamination Exceedance Plan

e3p
Environmental Engineering Partnerships Ltd
City Heliport & Business Centre
Eccles, Manchester, M30 7RU
Tel: 0161 707 9612
E-mail: info@e3p.co.uk
Website: www.e3p.co.uk

The client must not amend any drawing, design or other intellectual property produced by E3P Ltd without permission in writing from E3P Ltd in advance of any amendments being made. In the event that such written permission is not obtained in advance of the amendments being made, E3P Ltd shall not be liable for any damage and/or losses occurring as a result of the amended drawing, design or intellectual property.