52 PRINCESS STREET

GF RECEPTION | RCP

IMPORTANT NOTE

ELECTRICAL CONTRACTOR TO ENSURE ADEQUATE EMERGENCY LIGHTING AND SMOKE DETECTION IS SUPPLIED

IMPORTANT NOTE

CONTRACTOR TO CONFIRM LUX LEVELS MEET CIBSE GUIDELINES. CONTRACTOR TO PROVIDE LIGHTING LUX LEVEL CALCULATION TO EMPLOYER FOR APPROVAL PRIOR TO ORDERING / INSTALLATION

THIS DRAWING IS PROTECTED UNDER COPYRIGHT AND AT NO TIME MUST ANY PORTION OF THIS DRAWING BE REPRODUCED OR COPIED IN ANYWAY WITHOUT THE PERMISSION OF RU CREATIVE LTD.


ALL DIMENSIONS MUST BE CHECKED ON SITE AND NOT SCALED FROM THIS DRAWING.

SUBJECT TO SITE SURVEY

M&E CONTRACTOR TO PROVIDE OWN DRAWINGS RELATING TO THE LIGHTING, FIRE AND CCTV

IMPORTANT NOTE

THIS DRAWING SHOWS DESIGN INTENT AND IS SUBJECT TO SITE CONDITIONS .
ANY PART OF THE DESIGN THAT CONTRADICTS BEST PRACTICE THEN PLEASE MAKE THE DESIGN TEAM AWARE.
SITE SURVEY REQUIRED PRIOR TO PLACING ORDERS.

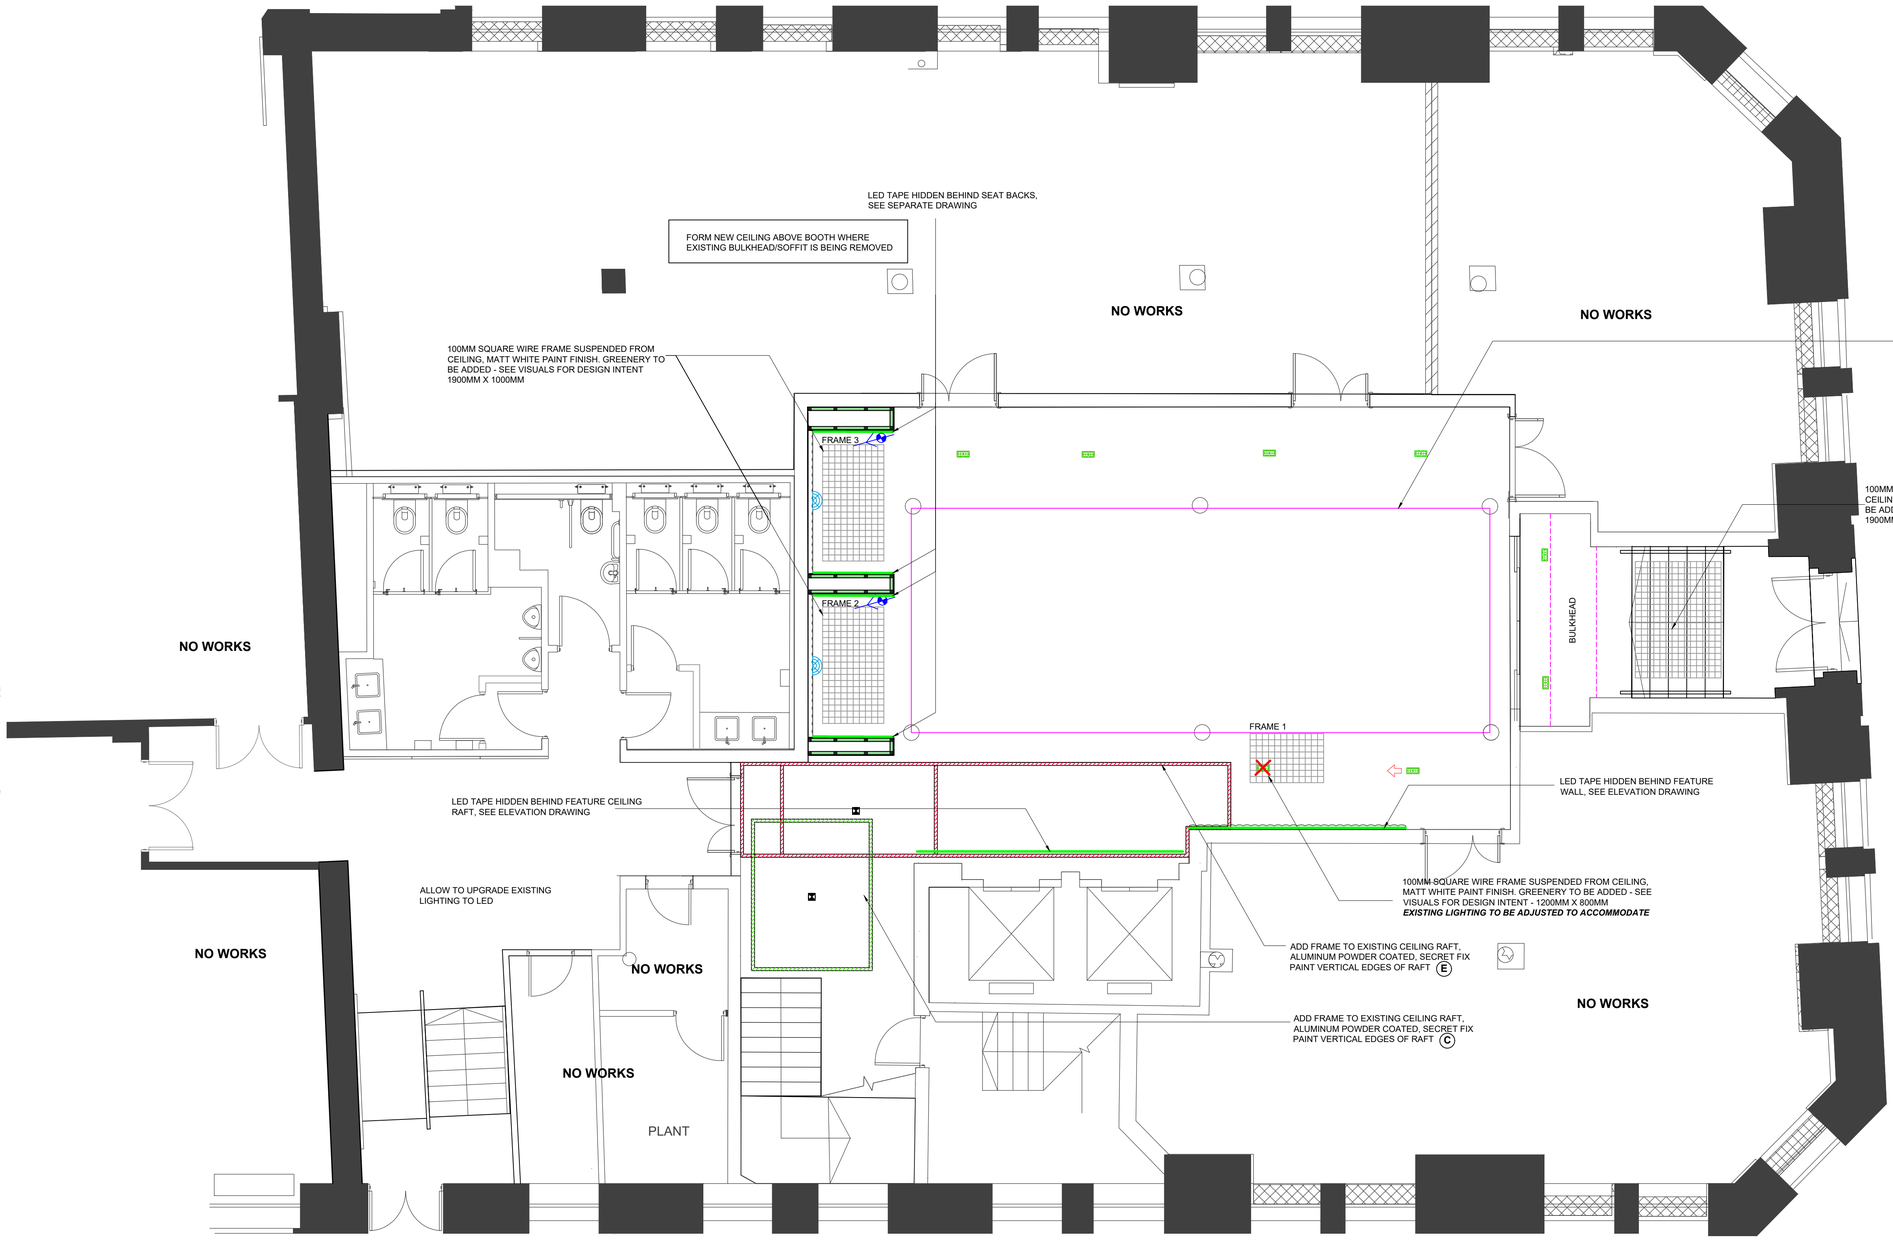

GROUND FLOOR

0 500 1000 2000 3000 4000 5000 units(mm)

LIGHTING LEGEND

- RECEPLACE EXISTING LIGHTS WITH HACEL > ALEDA RECESSED TRIO REF:CX399SLED4313483 > CX399 (CRI 90) CONTROL GEAR TBC LED LAMPS 4000K 31 W (WIDE BEAM) BLACK FINISH
- NORDLUX > MIB 6 > WHITE > 71679901 (SURFACE MOUNTED)
- WALL LIGHT
- ALEDA MICRO SOLO > AX476 (CRI90) CONTROL GEAR TBC LED LAMPS 4000K 12 W (WIDE BEAM) BLACK FINISH
- HIGH POWER COOL WHITE LED TAPE WITH DIFFUSER, DIMMABLE SWITCH TBC

LIGHT SWITCHES TBC WITH M&E CONTRACTOR

REV	DETAILS	BY	DATE
1	TRIMS TO CEILING BULKHEADS	RU	17.01.22

TENDER

ruCREATIVE
6.34 WINDSOR HOUSE
HARROGATE HG1 2PW
TELEPHONE: 01423 52 02 69
EMAIL:INFO@RUCREATIVE.CO.UK
WEB: WWW.RUCREATIVE.CO.UK

CLIENT
ADAPT REAL ESTATE

PROJECT
52 PRINCESS STREET
MANCHESTER
M1 6JX

TITLE
RECEPTION RCP

SCALE	DATE	DESIGNER	CHECKED BY
1:50 @ A1	08.12.21	RU	~

PROJECT NO.	BUILDING	LEVEL	DRAWING NO.	REV
52.PRIN.ST	52PS	GF	R-GA004	1

Commercial Interior Design Specialists