



RW01 + B1: RETAINING WALL
WITH BALUSTRADE

ELEVATION A - A1 SCALE 1:10


FABRICATION DRAWINGS TO BE REVIEWED BY LANDSCAPE
ARCHITECT BEFORE ORDERS PLACED.
CONCRETE RETAINING WALL TO ENGINEERS DESIGN AND
SPECIFICATION

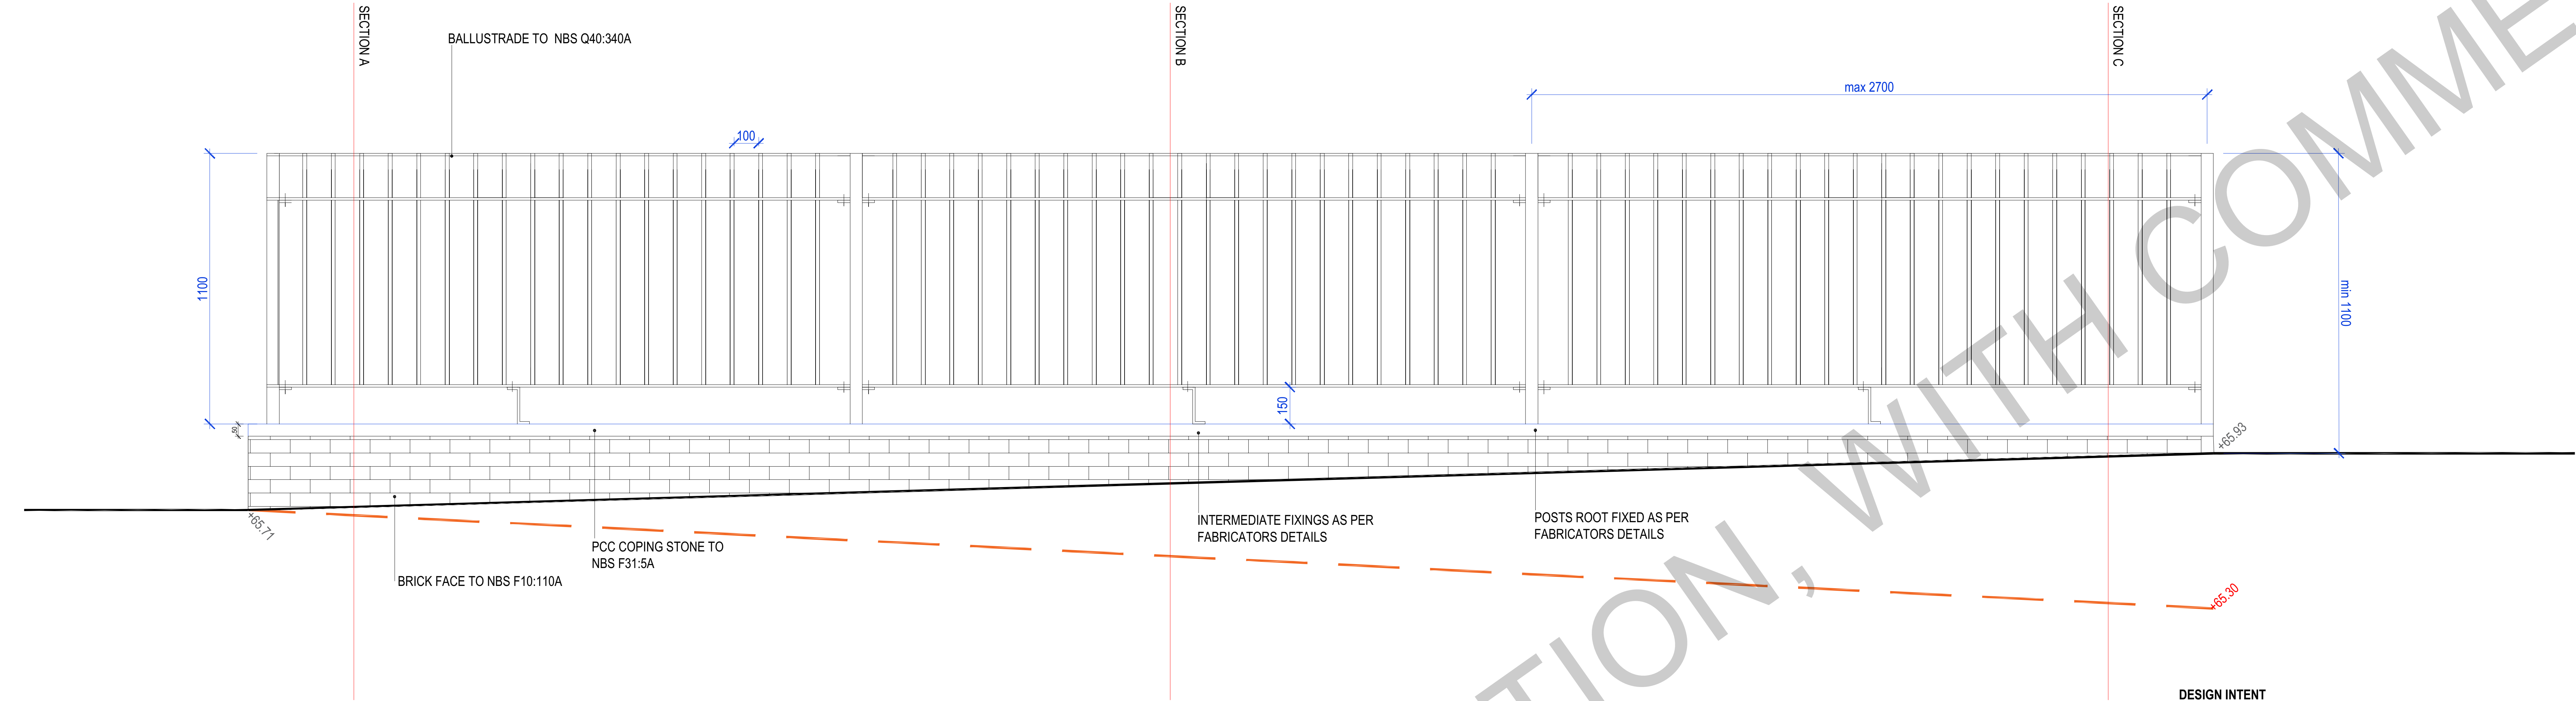


WALL RW01 PCC COPING DETAIL
(SCALE 1:5)

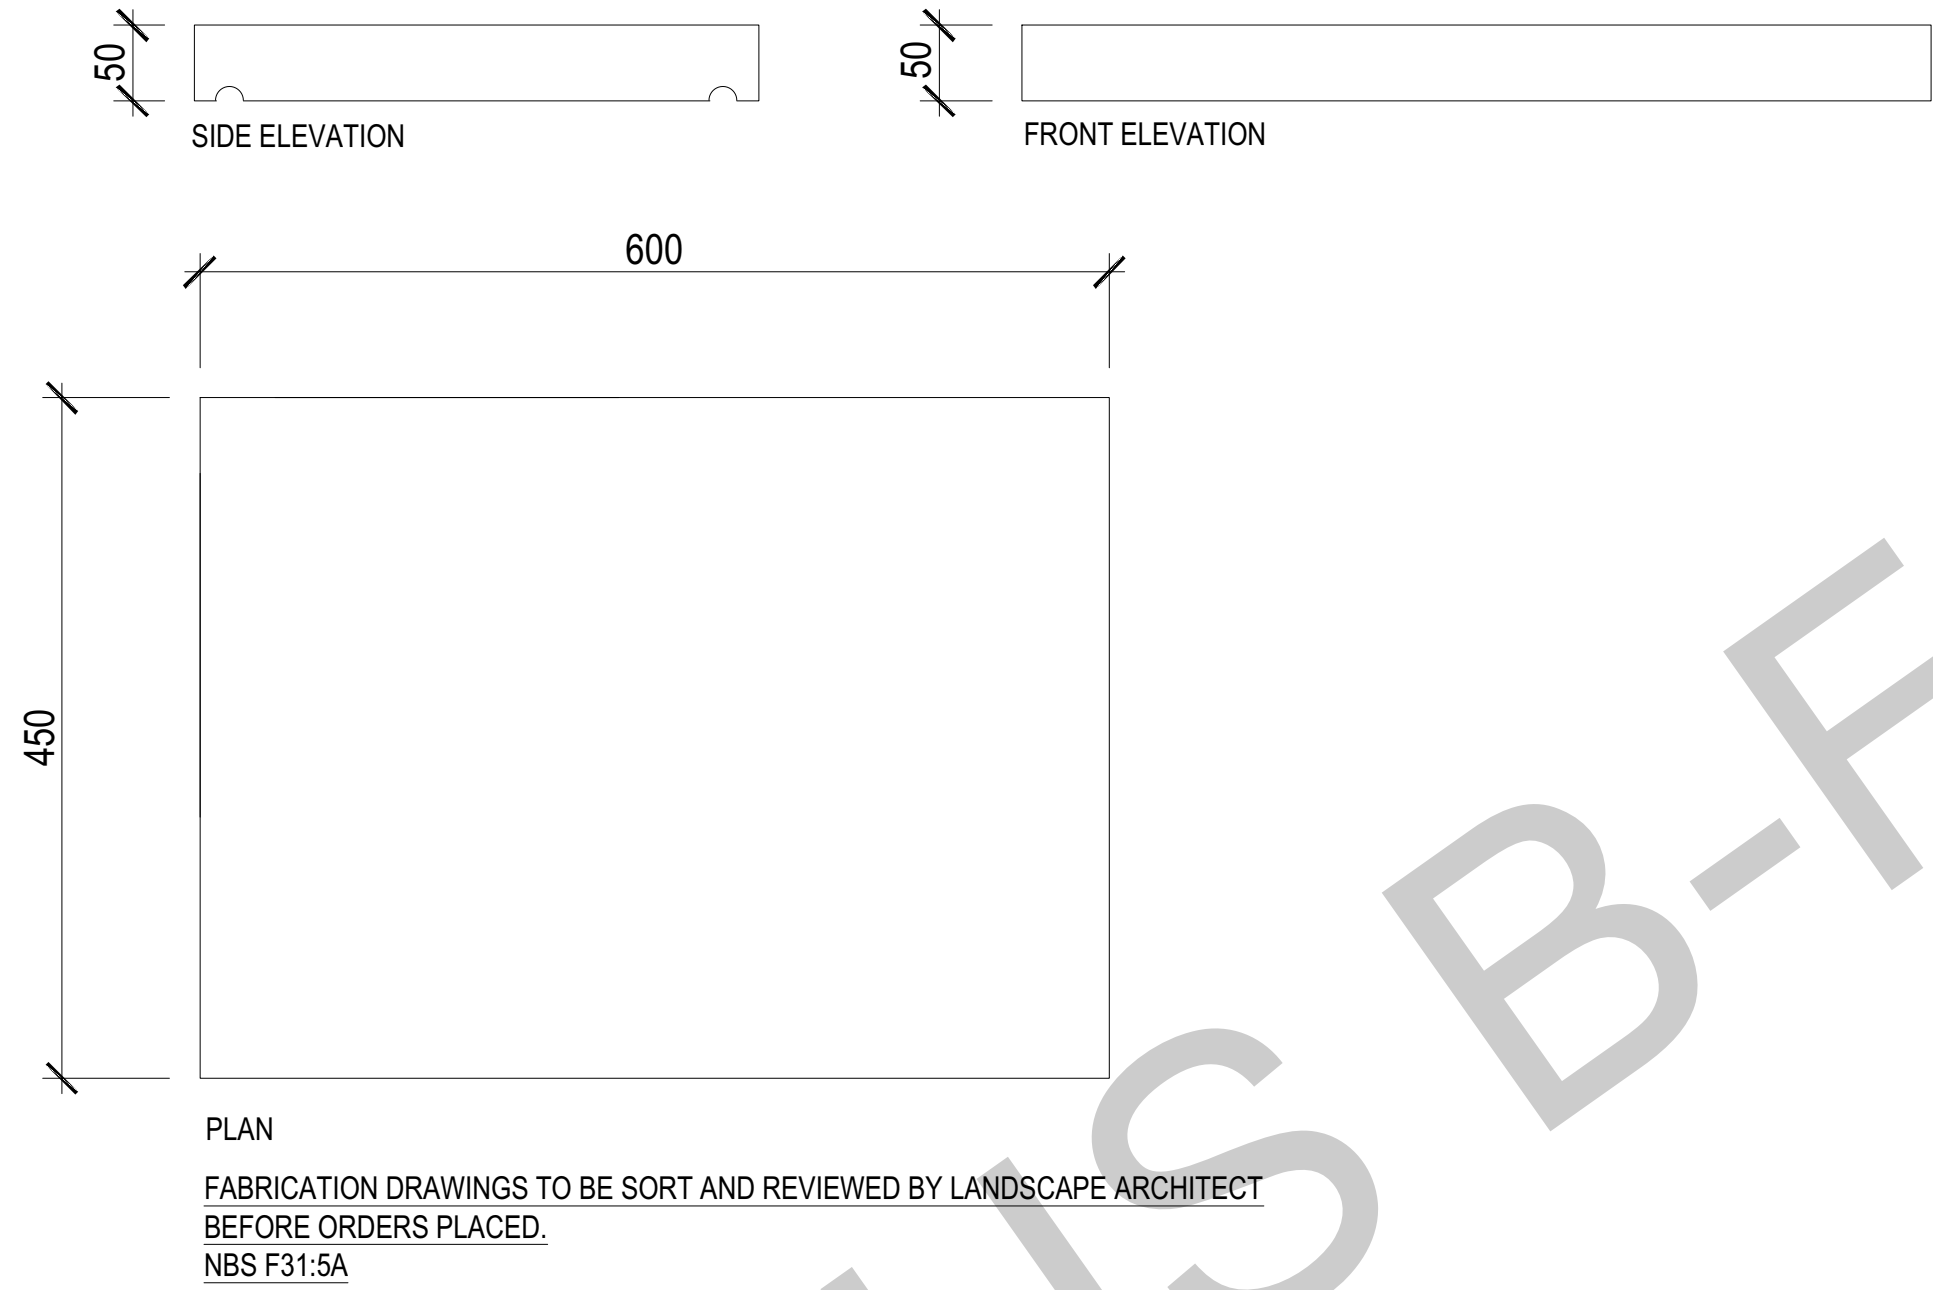


SECTION A
RW01 + B1: RETAINING
WALL WITH BALUSTRADE

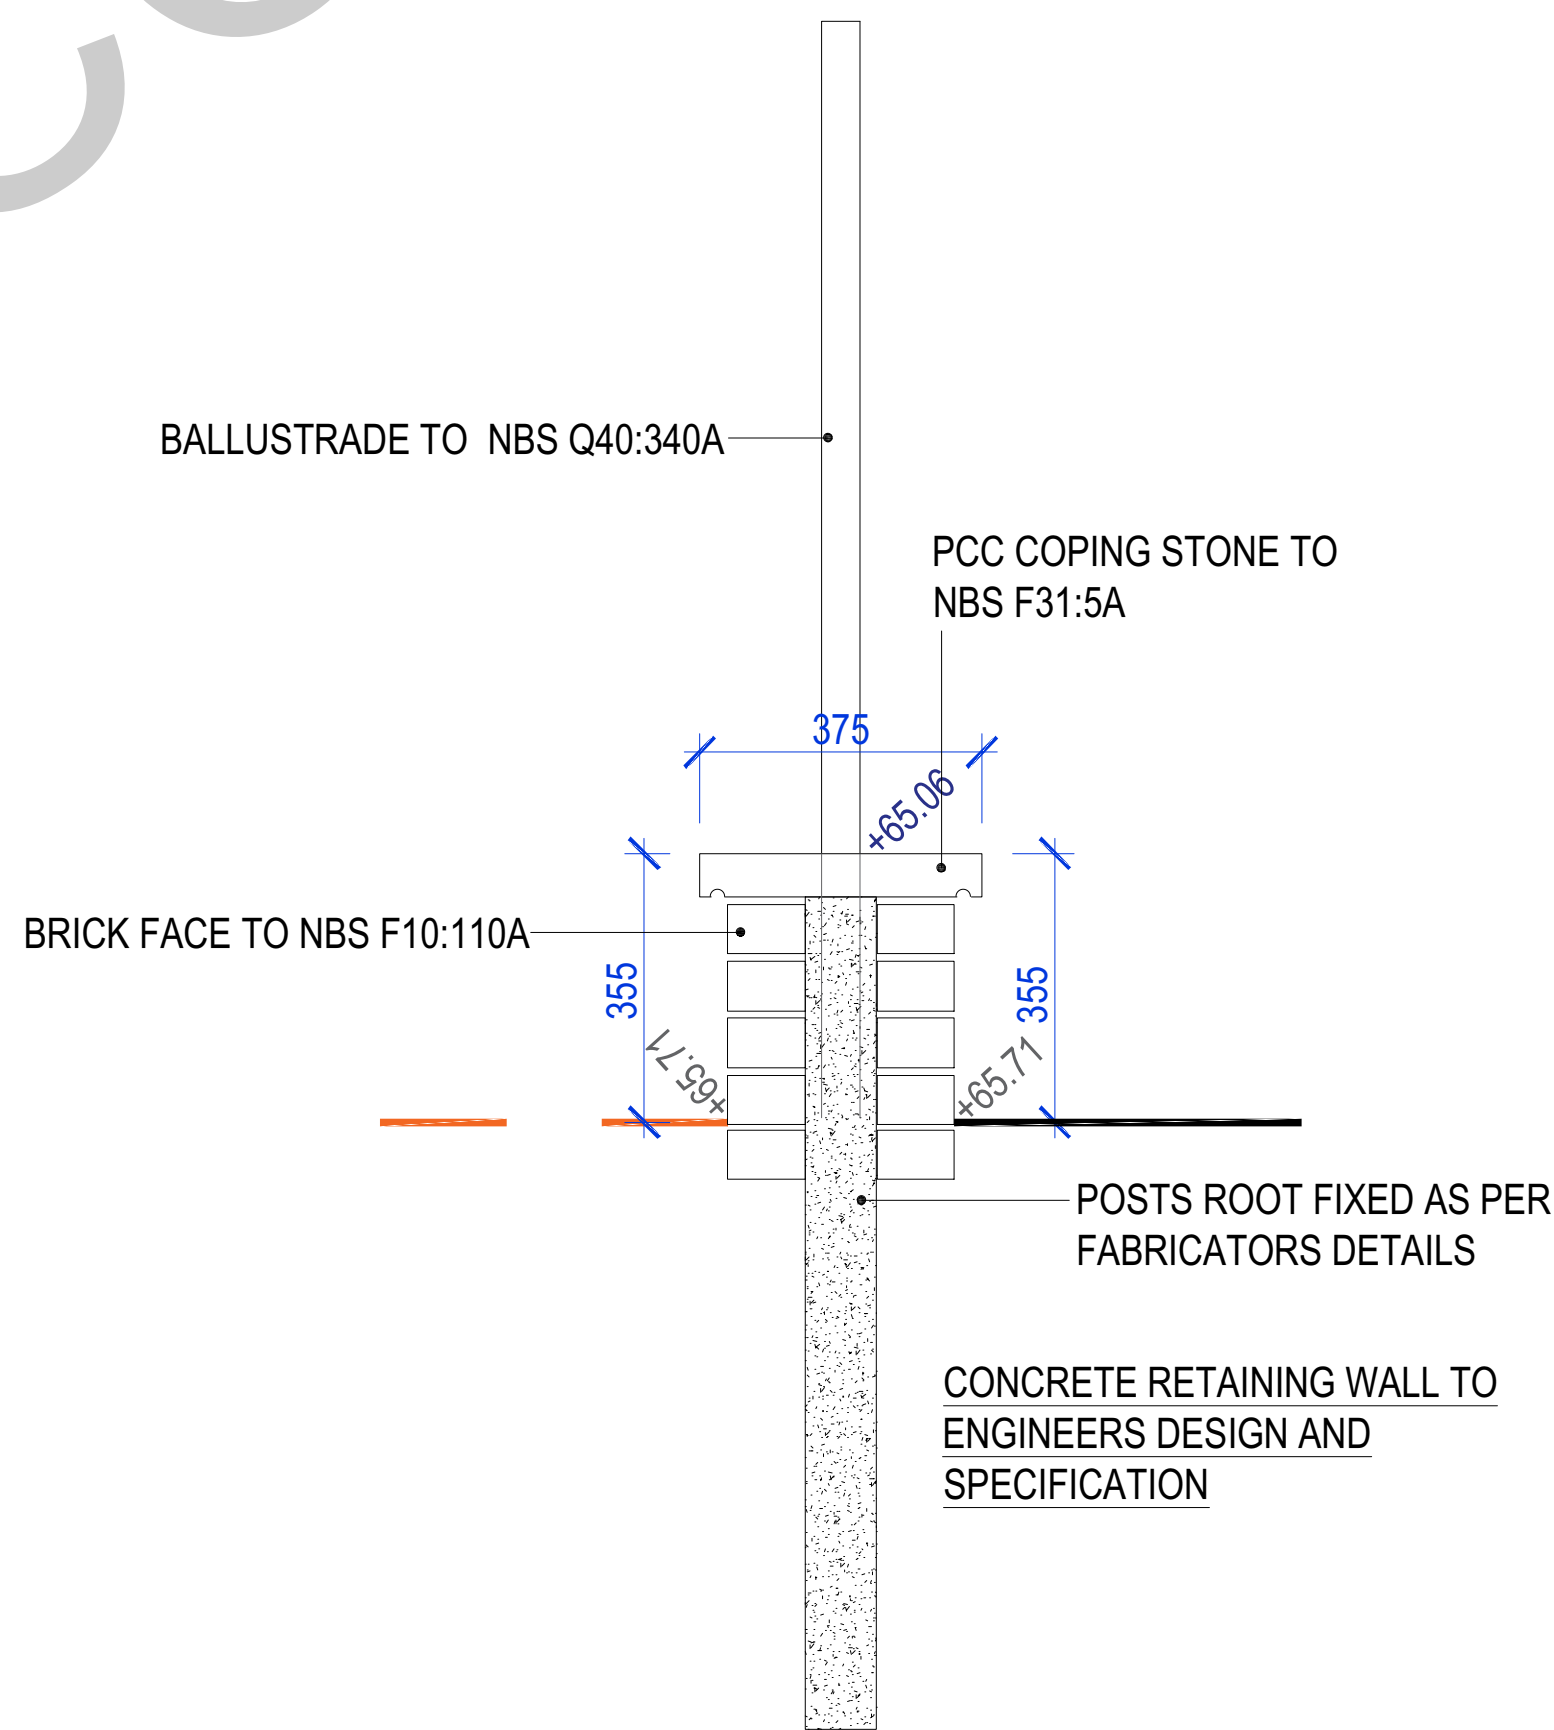

SECTION B
RW01 + B1: RETAINING
WALL WITH BALUSTRADE

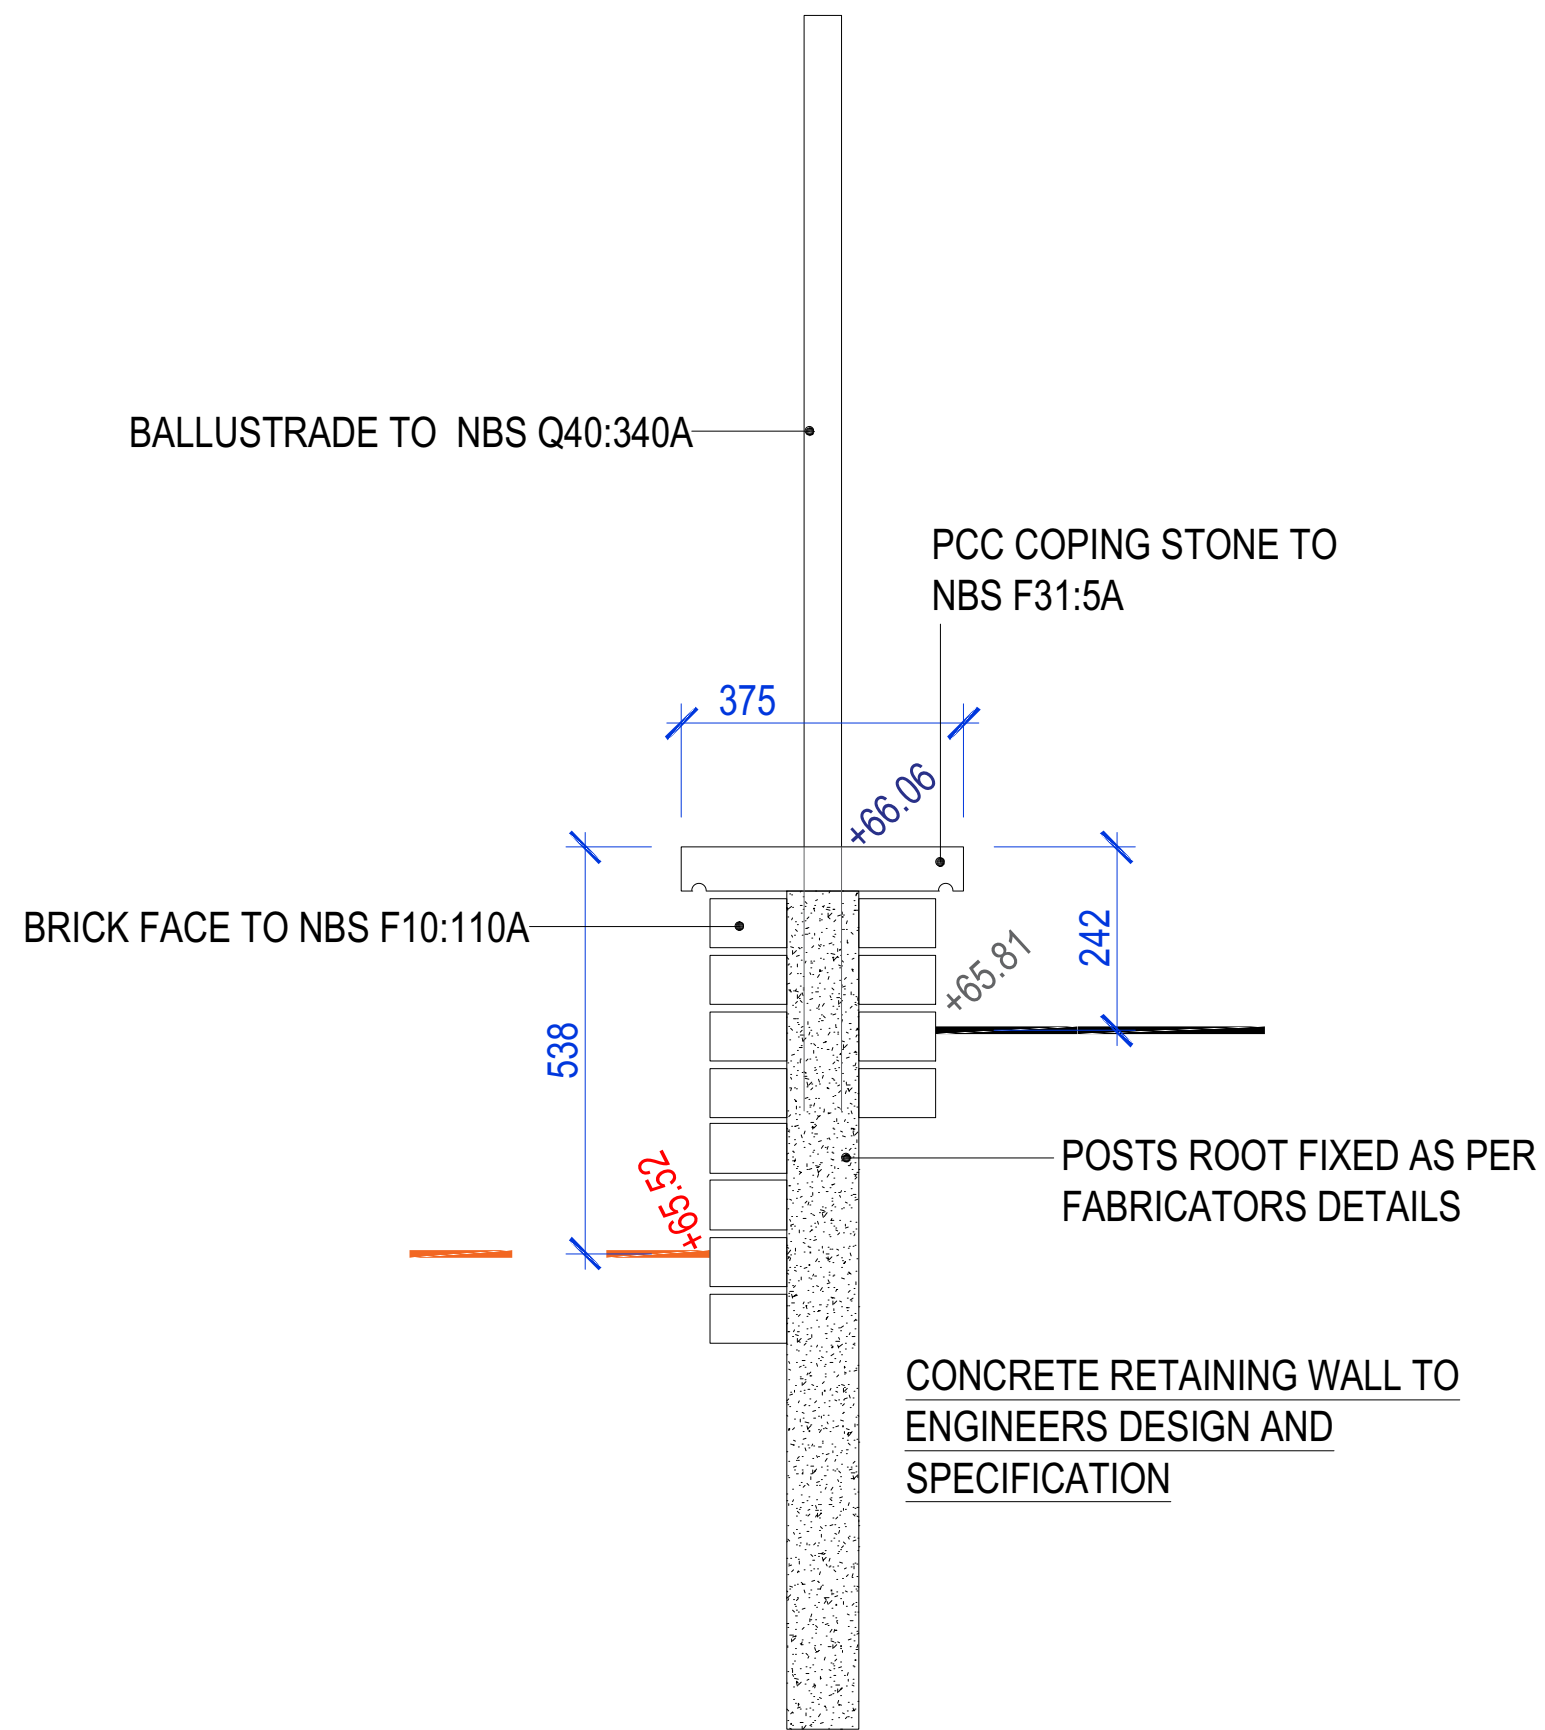

SECTION C
RW01 + B1: RETAINING
WALL WITH BALUSTRADE

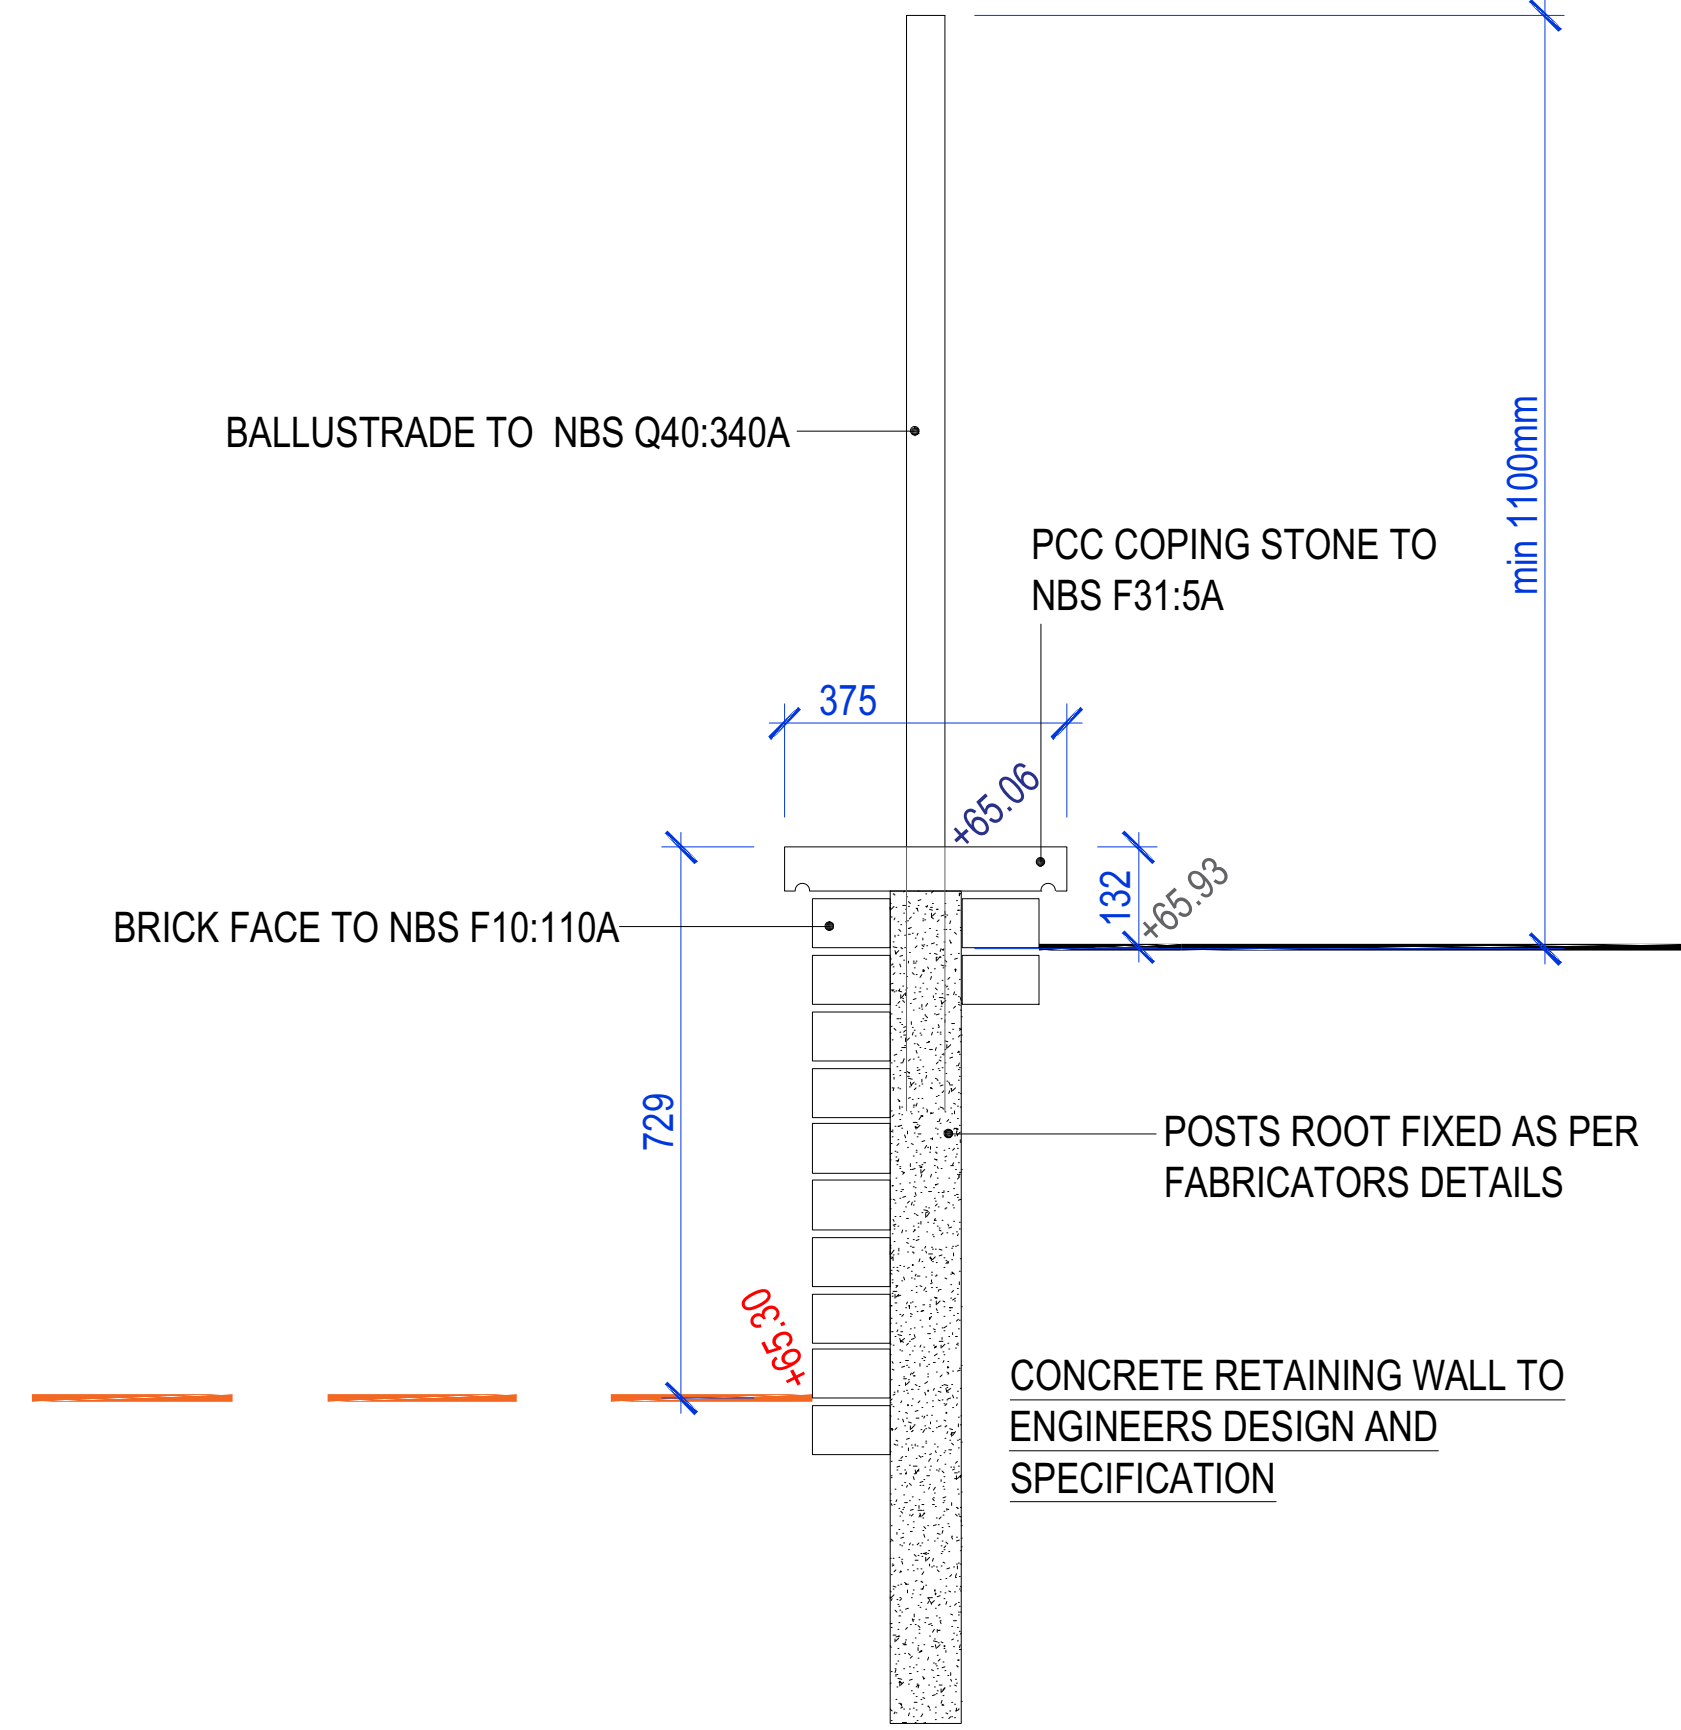

Notes:

- This drawing is copyright
- Do not scale dimensions from this drawing
- This drawing is to be used in conjunction with all other relevant drawings.
- All discrepancies on this drawing are to be reported to the architect
- Do not modify any element of this drawing
- Use drawing only for general intent

North Sign / Key Plan

The following external model files are included within this drawing:

002	05/09/21	CONSTRUCTION ISSUE	JH	RW
001	14/05/20	CONSTRUCTION ISSUE - FIRST ISSUE	RW	CL
Rev	Date	Revision Notes	By	Rev
Client / Contractor				

IBI Intelligence
Buildings
Infrastructure

Project
GORTON COMMUNITY HUB

Drawing Title
DETAIL: RETAINING WALL RW01 WITH
BALUSTRADE B1

Job Number 119091	Drawing Originated Date 14/05/20	PAS 1192 Status Code S4
Scale@A0	Purpose CONSTRUCTION ISSUE	Revision

Drawing Number
GCH-IBI-XX-XX-DR-L-700-0008

C02