


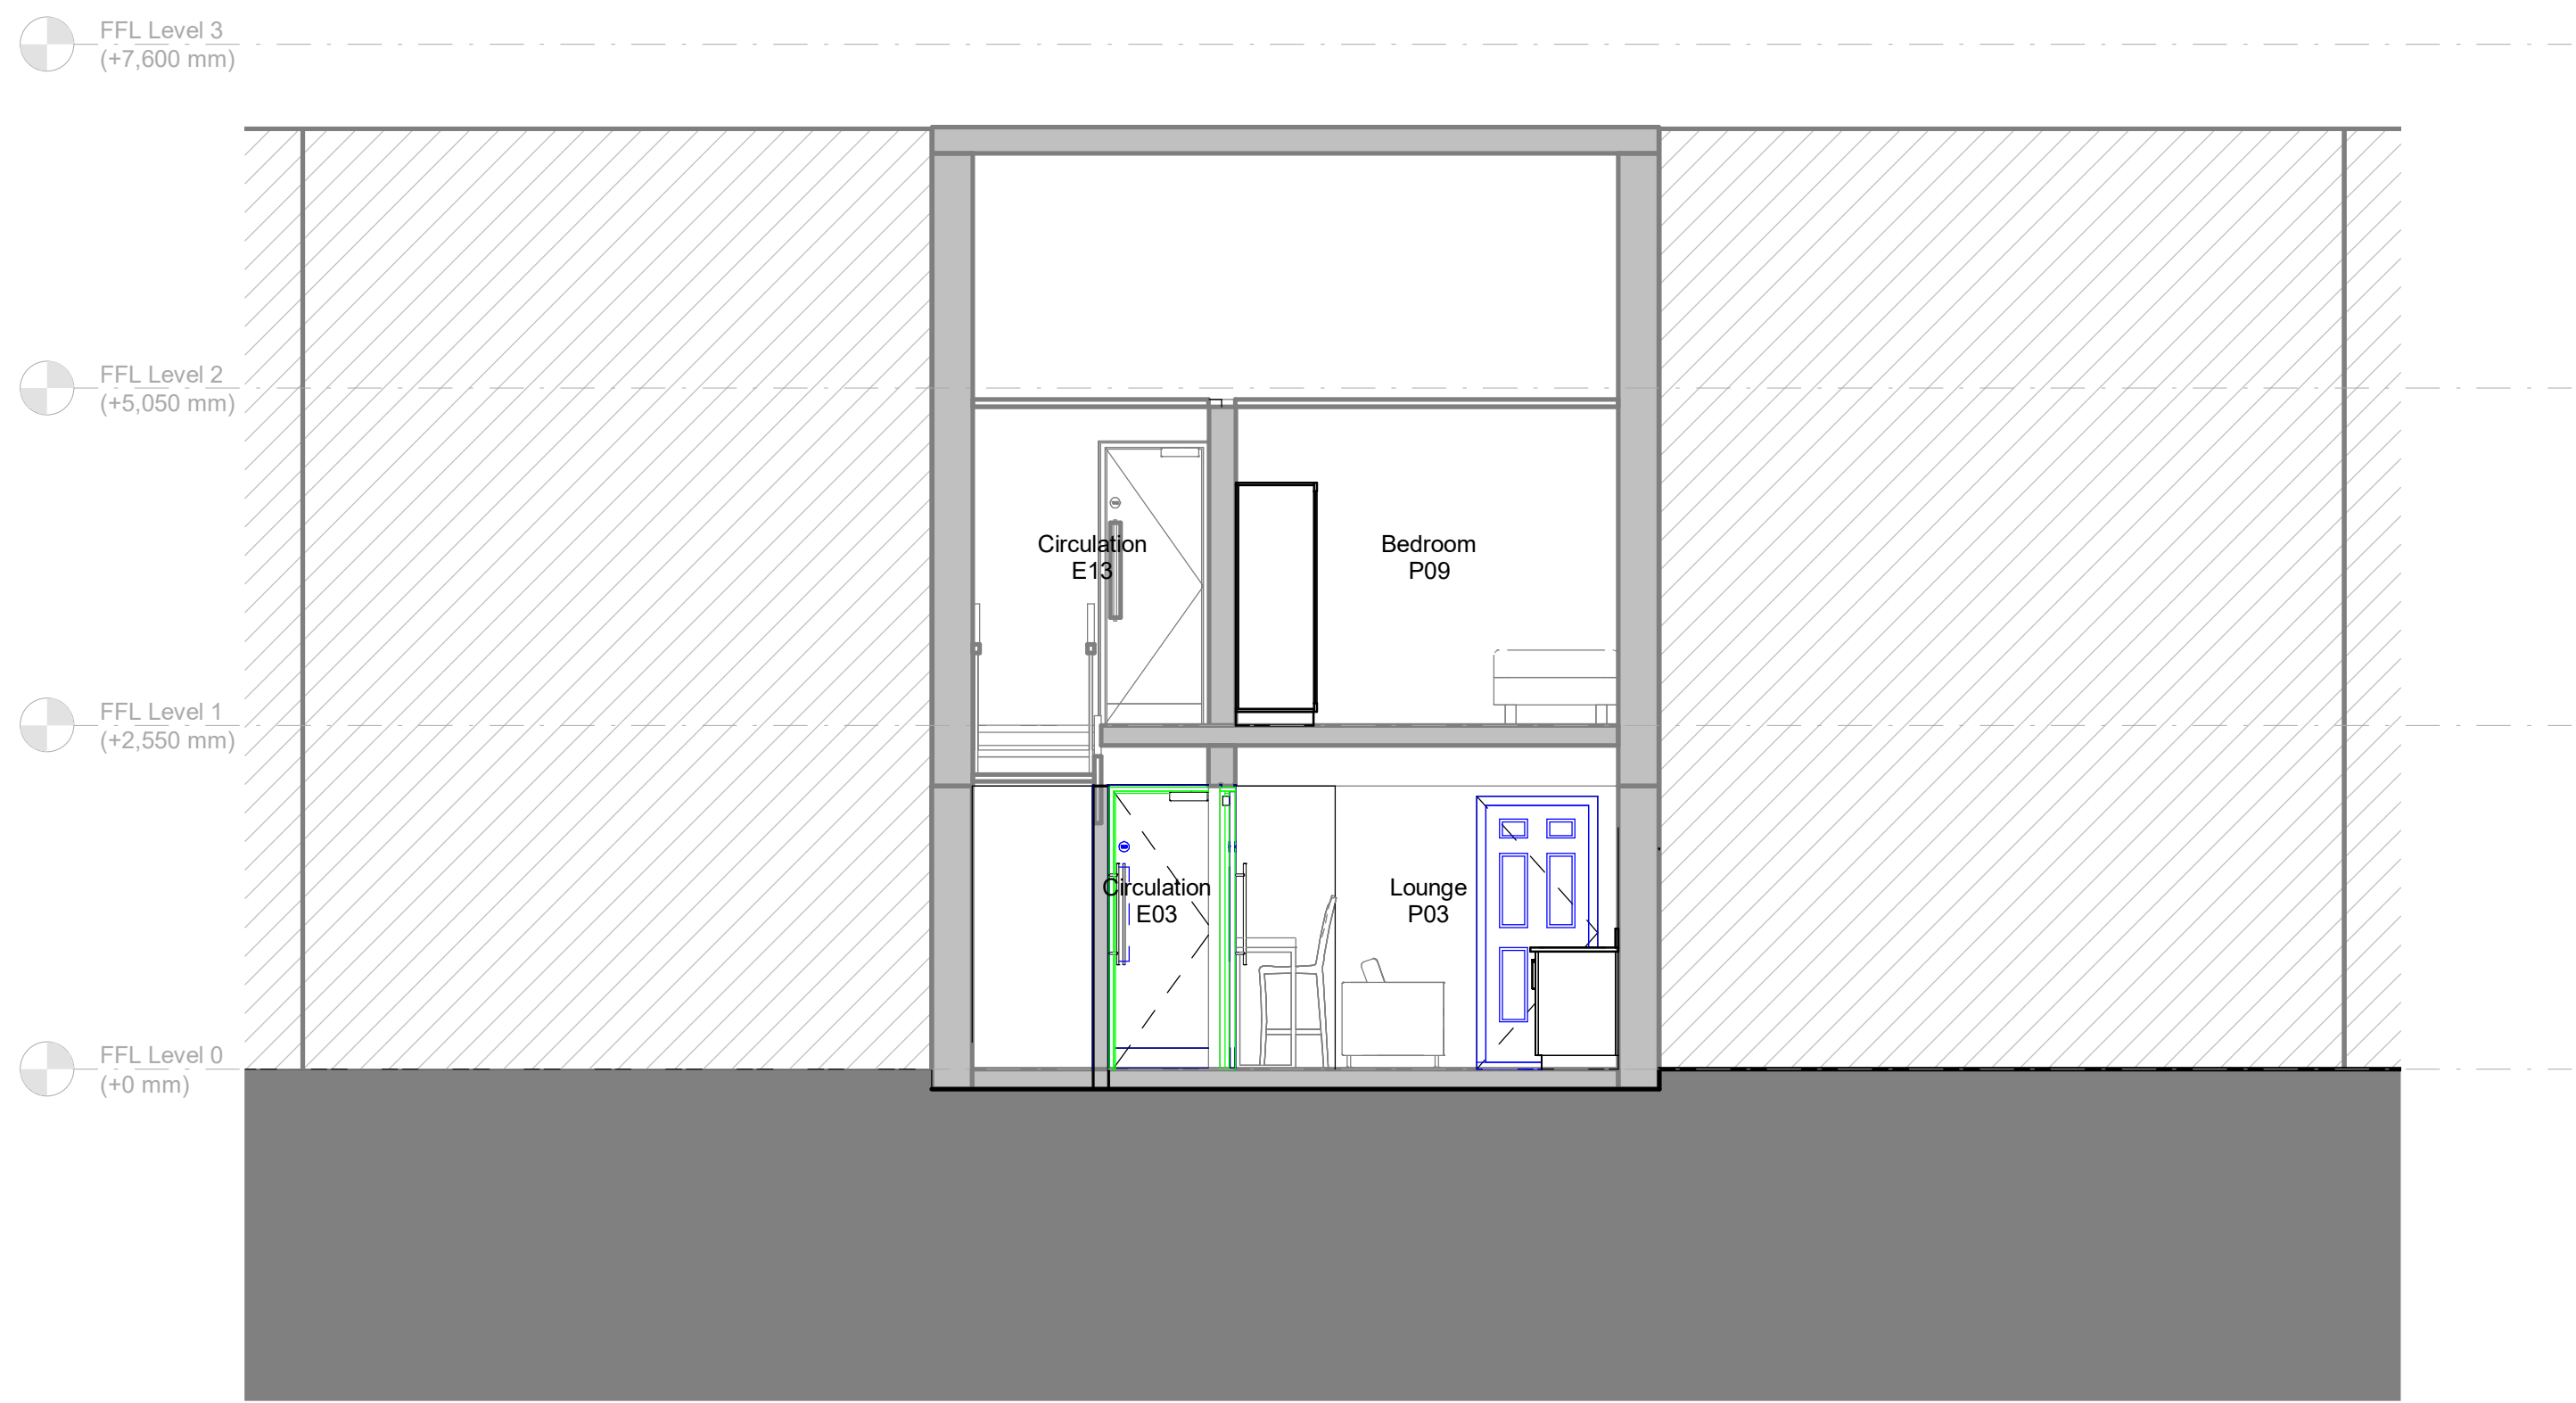

P01 Issued For Planning01.07.22

RevDate



Architecture & Interiors
35 Praed St, Paddington, London, W2 1NR
T020 8014 8130
www.aga-associates.com

Client

Quincy Chuka

Project

10 Shilford Drive, Manchester, M4 4JG

Drawing

General Arrangement Section
Section 2 Proposed

RJ Ref	Scale (A1)	Status	Revision
1037	1 : 50	Planning	P01

Drawing Number

1037-AGA-AZ-ZZ-DR-A-20302

