


52 PRINCESS STREET

GF PLANTER

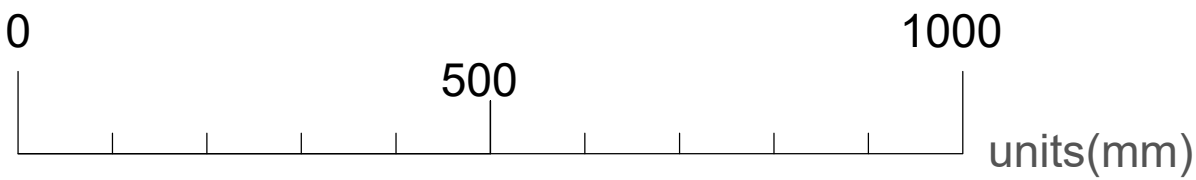

CGI SHOWS DESIGN INTENT

THIS DRAWING IS PROTECTED UNDER COPYRIGHT AND AT NO TIME MUST ANY PORTION OF THIS DRAWING BE REPRODUCED OR COPIED IN ANYWAY WITHOUT THE PERMISSION OF RU CREATIVE LTD.

ALL DIMENSIONS MUST BE CHECKED ON SITE AND NOT SCALED FROM THIS DRAWING.

SUBJECT TO SITE SURVEY


IMPORTANT NOTE

THIS DRAWING SHOWS DESIGN INTENT AND IS SUBJECT TO SITE CONDITIONS. ANY PART OF THE DESIGN THAT CONTRADICTS BEST PRACTICE THEN PLEASE MAKE THE DESIGN TEAM AWARE. SITE SURVEY REQUIRED PRIOR TO PLACING ORDERS.


TENDER

VERTICAL SLATS 20MM X 20MM AT 35MM CENTERS SPRAYED & LACQUERED MATT FINISH
REF: DULUX > 50RR 65/065


PLINTH SPRAYED & LACQUERED MATT FINISH
REF: DULUX > 50RR 65/065

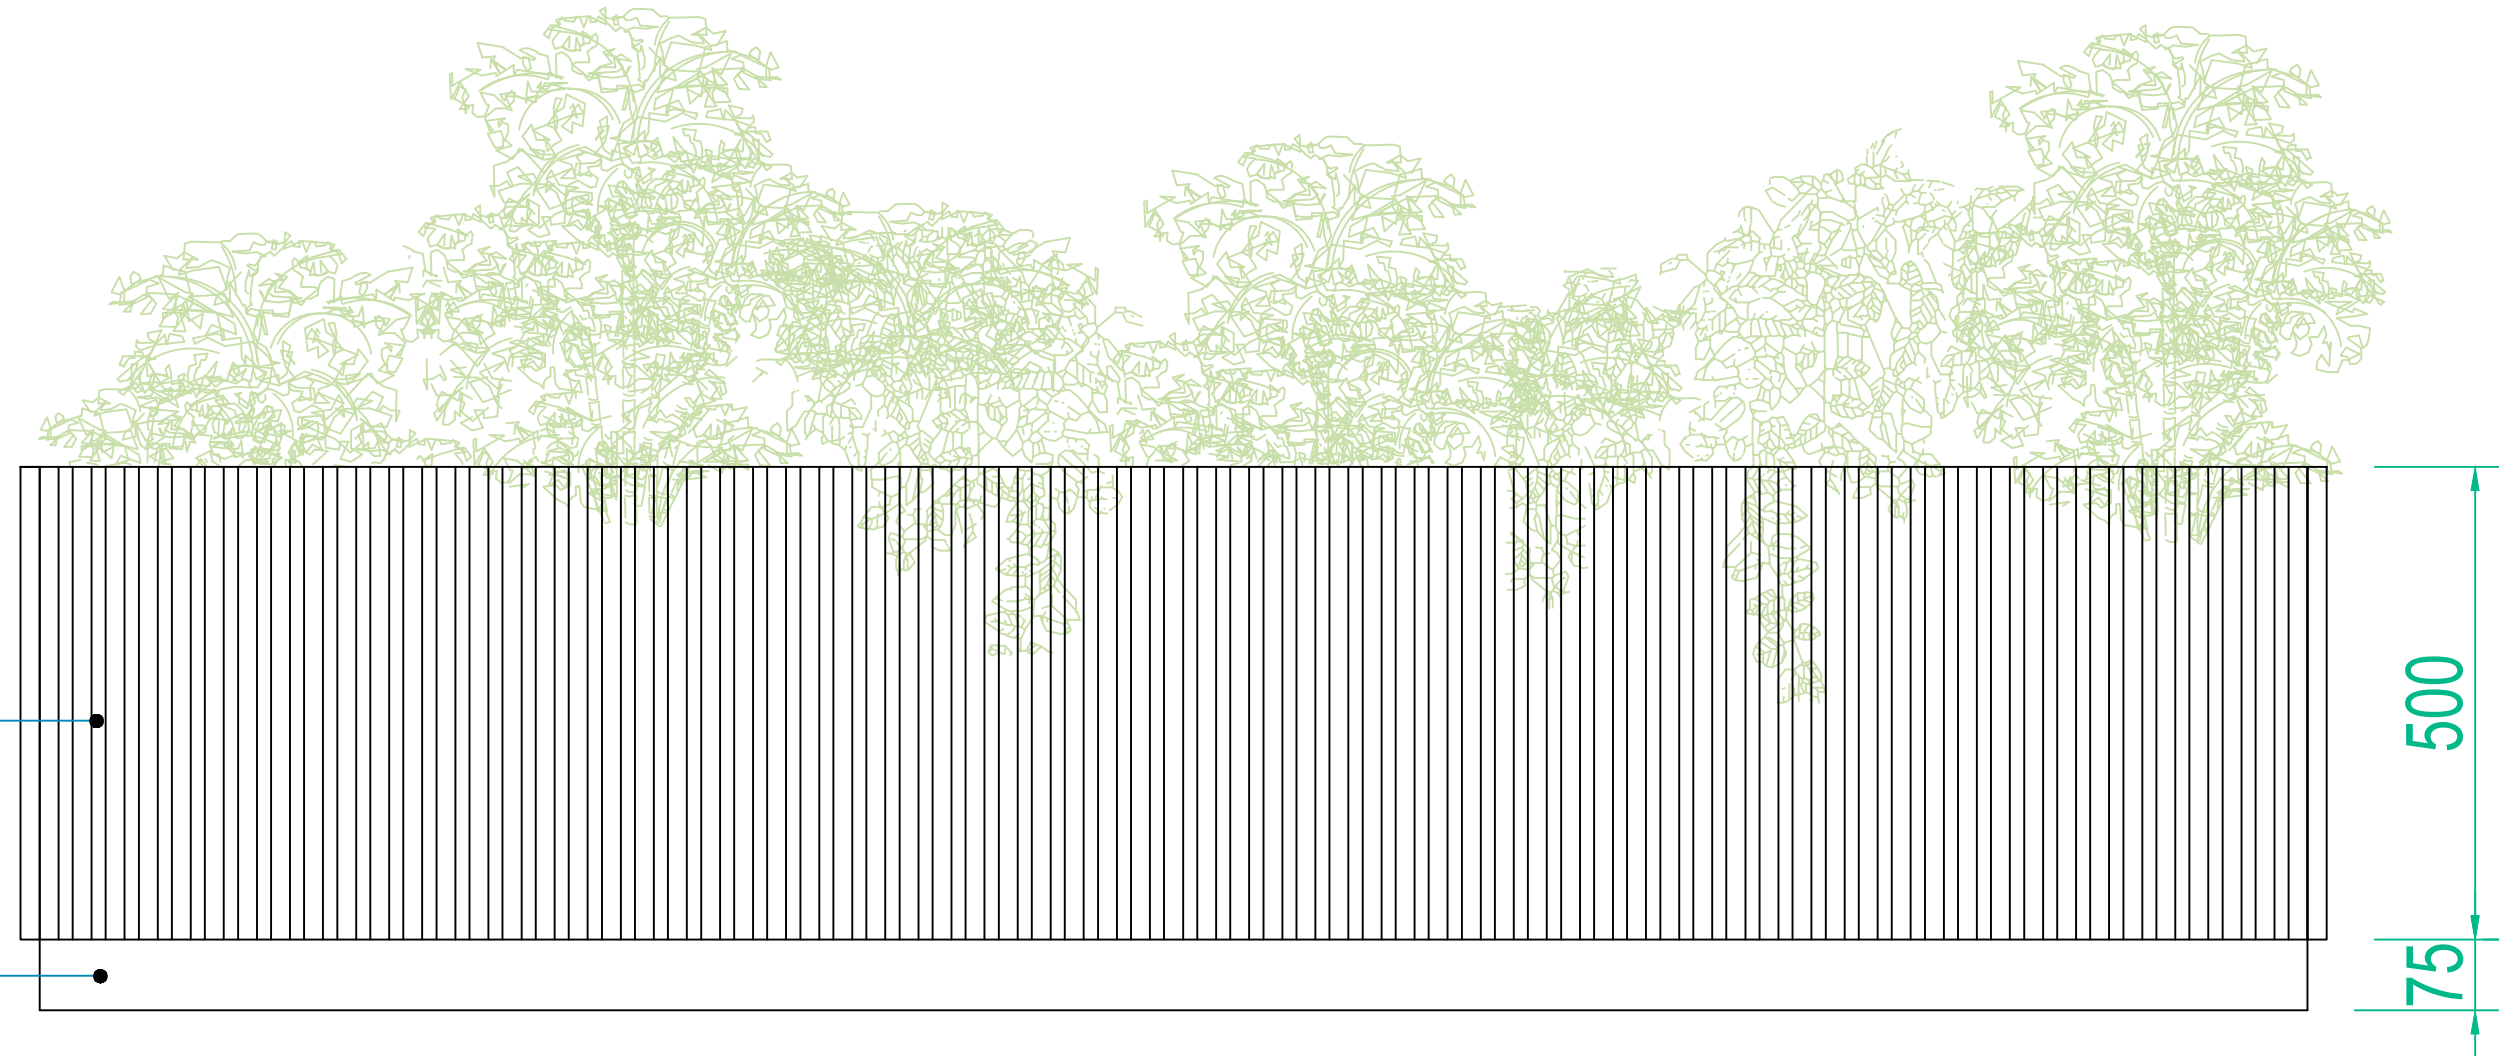

FRONT VIEW

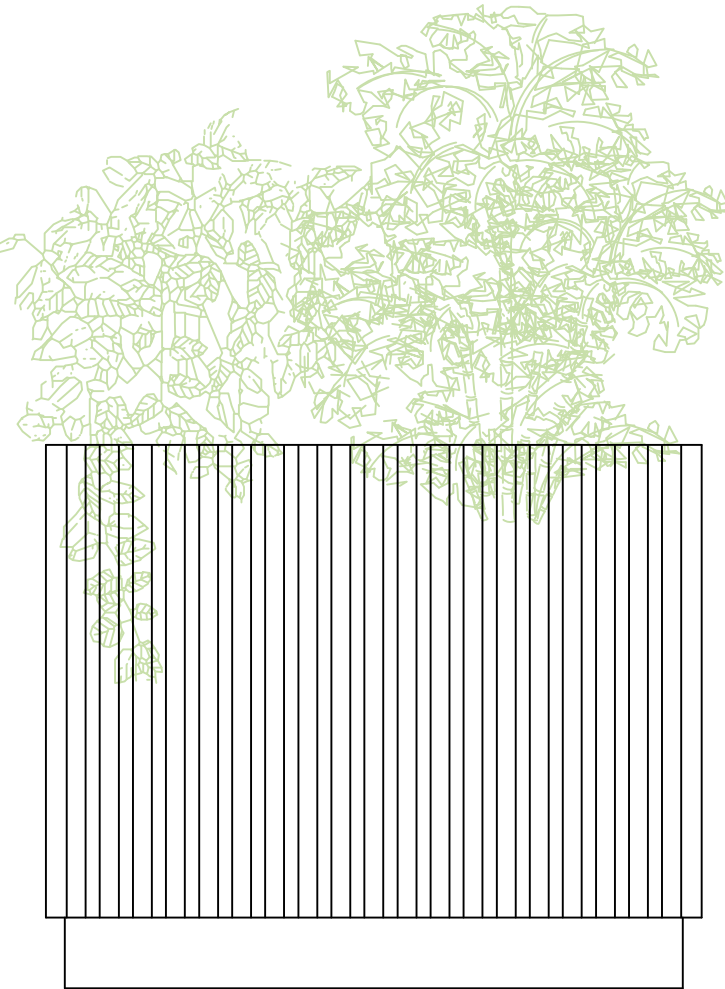

SIDE VIEW

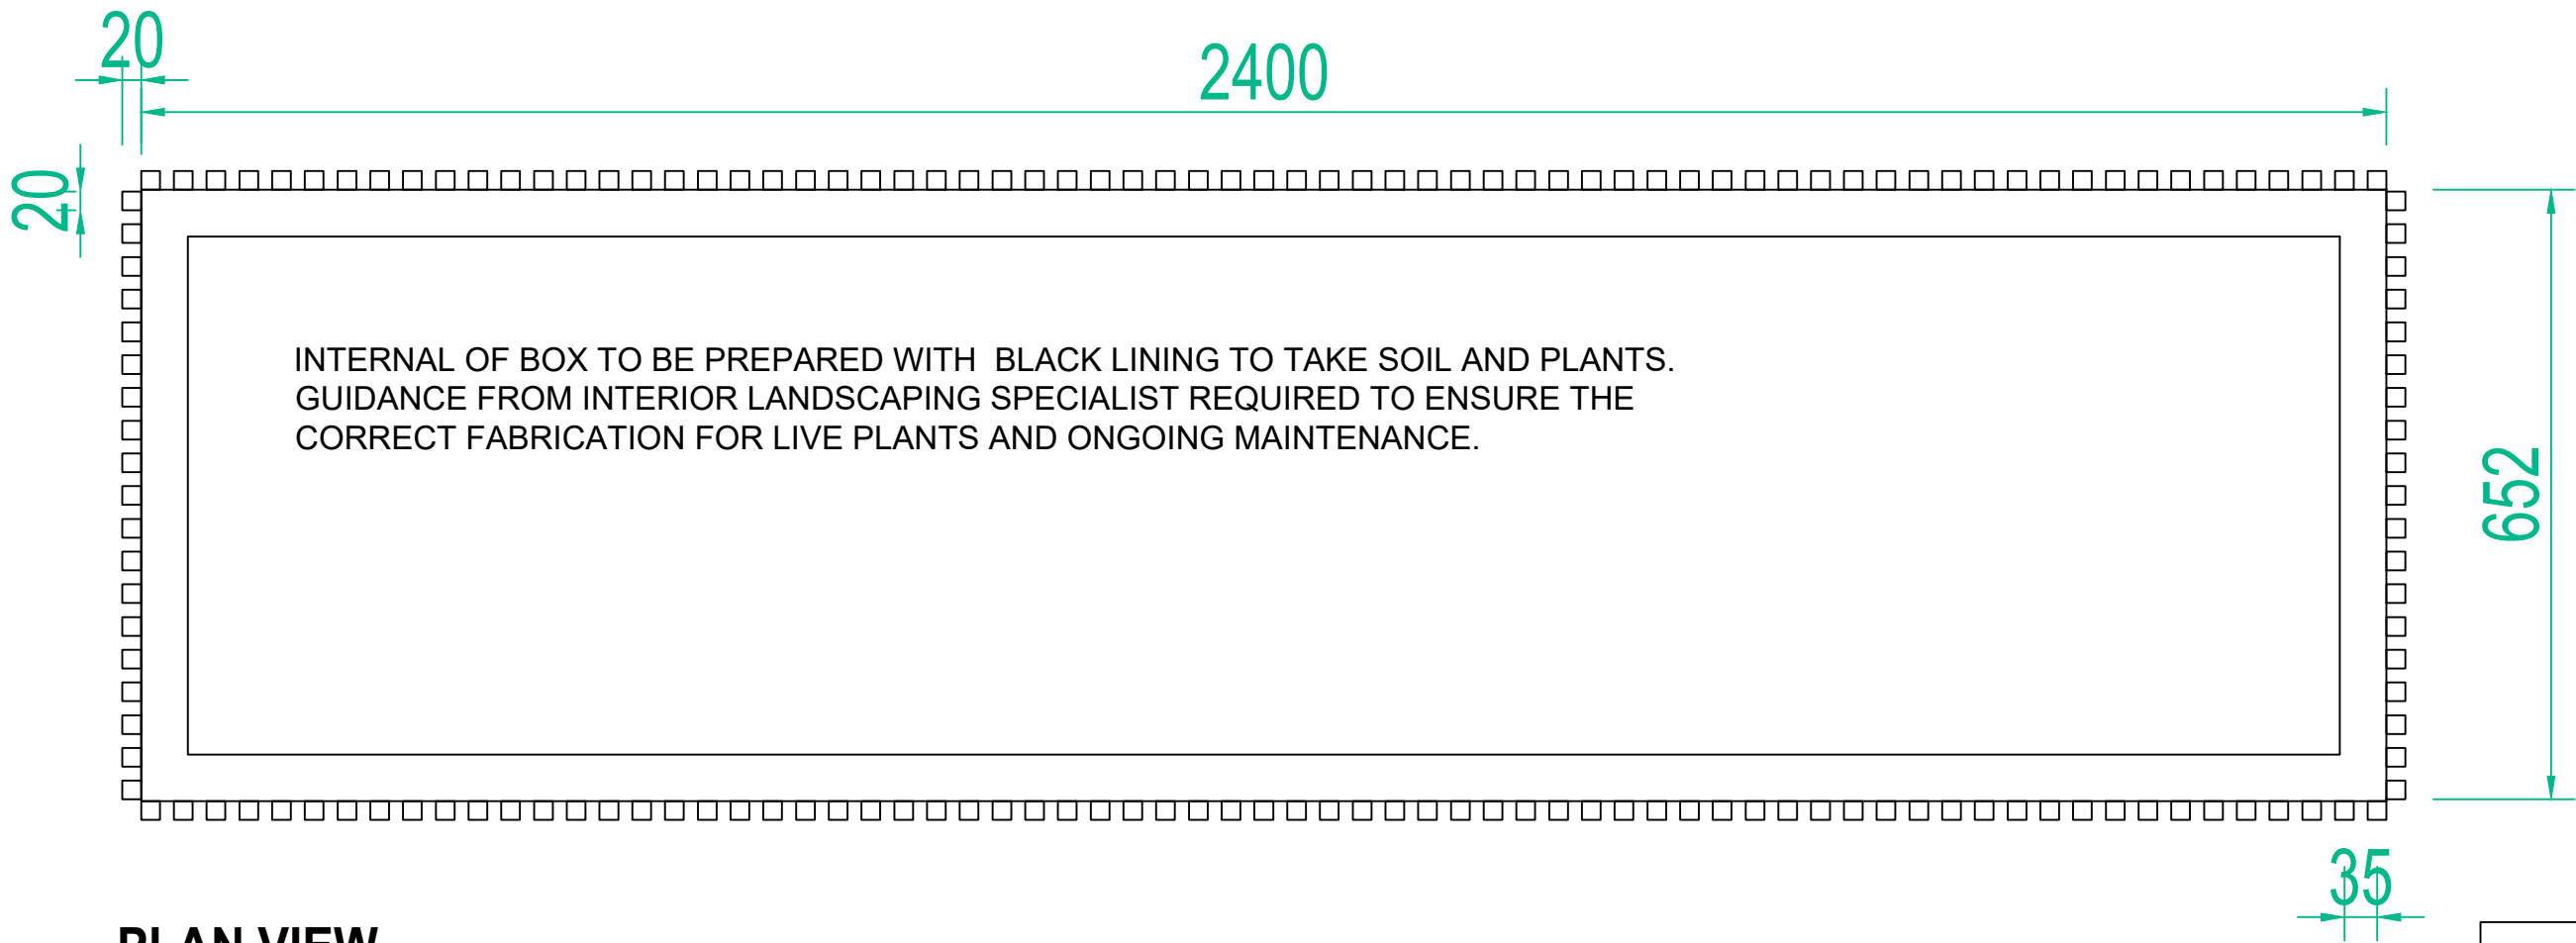

PLAN VIEW

INTERNAL OF BOX TO BE PREPARED WITH BLACK LINING TO TAKE SOIL AND PLANTS.
GUIDANCE FROM INTERIOR LANDSCAPING SPECIALIST REQUIRED TO ENSURE THE CORRECT FABRICATION FOR LIVE PLANTS AND ONGOING MAINTENANCE.

IMPORTANT NOTE:

COLOUR IS TO BE CONFIRMED

PLEASE CHECK PRIORY TO MANUFACTURE

REV/ DETAILS BY/ DATE

ruCREATIVE

6.34 WINDSOR HOUSE
HARROGATE HG1 2PW
TELEPHONE: 01423 52 02 69
EMAIL: INFO@RUCREATIVE.CO.UK
WEB: WWW.RUCREATIVE.CO.UK

CLIENT

ADAPT REAL ESTATE

PROJECT

52 PRINCESS STREET
MANCHESTER
M1 6JX

TITLE

PLANTER BOX

SCALE	DATE	DESIGNER	CHECKED BY
1:8 @ A1	08.12.21	RU	~

PROJECT NO.	BUILDING	LEVEL	DRAWING NO.	REV
52.PRIN.ST	52PS	GF	R-GA010	~