

NOTES

1. On no account may this drawing be scaled.
2. Any discrepancy to be reported to the Architect immediately.
3. The Contractor must check all dimensions on site.
4. This drawing, or any part of it, may not be reproduced without the consent of the Architect.

Project

Land to rear of premises
120&120a Withington Road
Manchester M16 8FA


Drawing Title

Section A-A


Scale	Date
1:50 @ A3	27.06.2022
Drawing No.	Revision
2282/12-400	-
Revision Details	

MATERIALS:-

- 1 EXTERIOR BRICKWORK :- Wienerberger Sienna Red
- 2 EXTERIOR DORMER :- Smooth render finish
- 3 WINDOWS & DOORS :- Anthracite Grey
- 4 ROOF COVERING :- SSQ Del Carmen slate
Darren Massey Regional rep. 07584 318764
- 5 RAINWATER GOODS :- 200X200mm raked box gutter
Guttercrest or equal approved – colour Anthracite
Grey with matching 100x100mm Downpipes

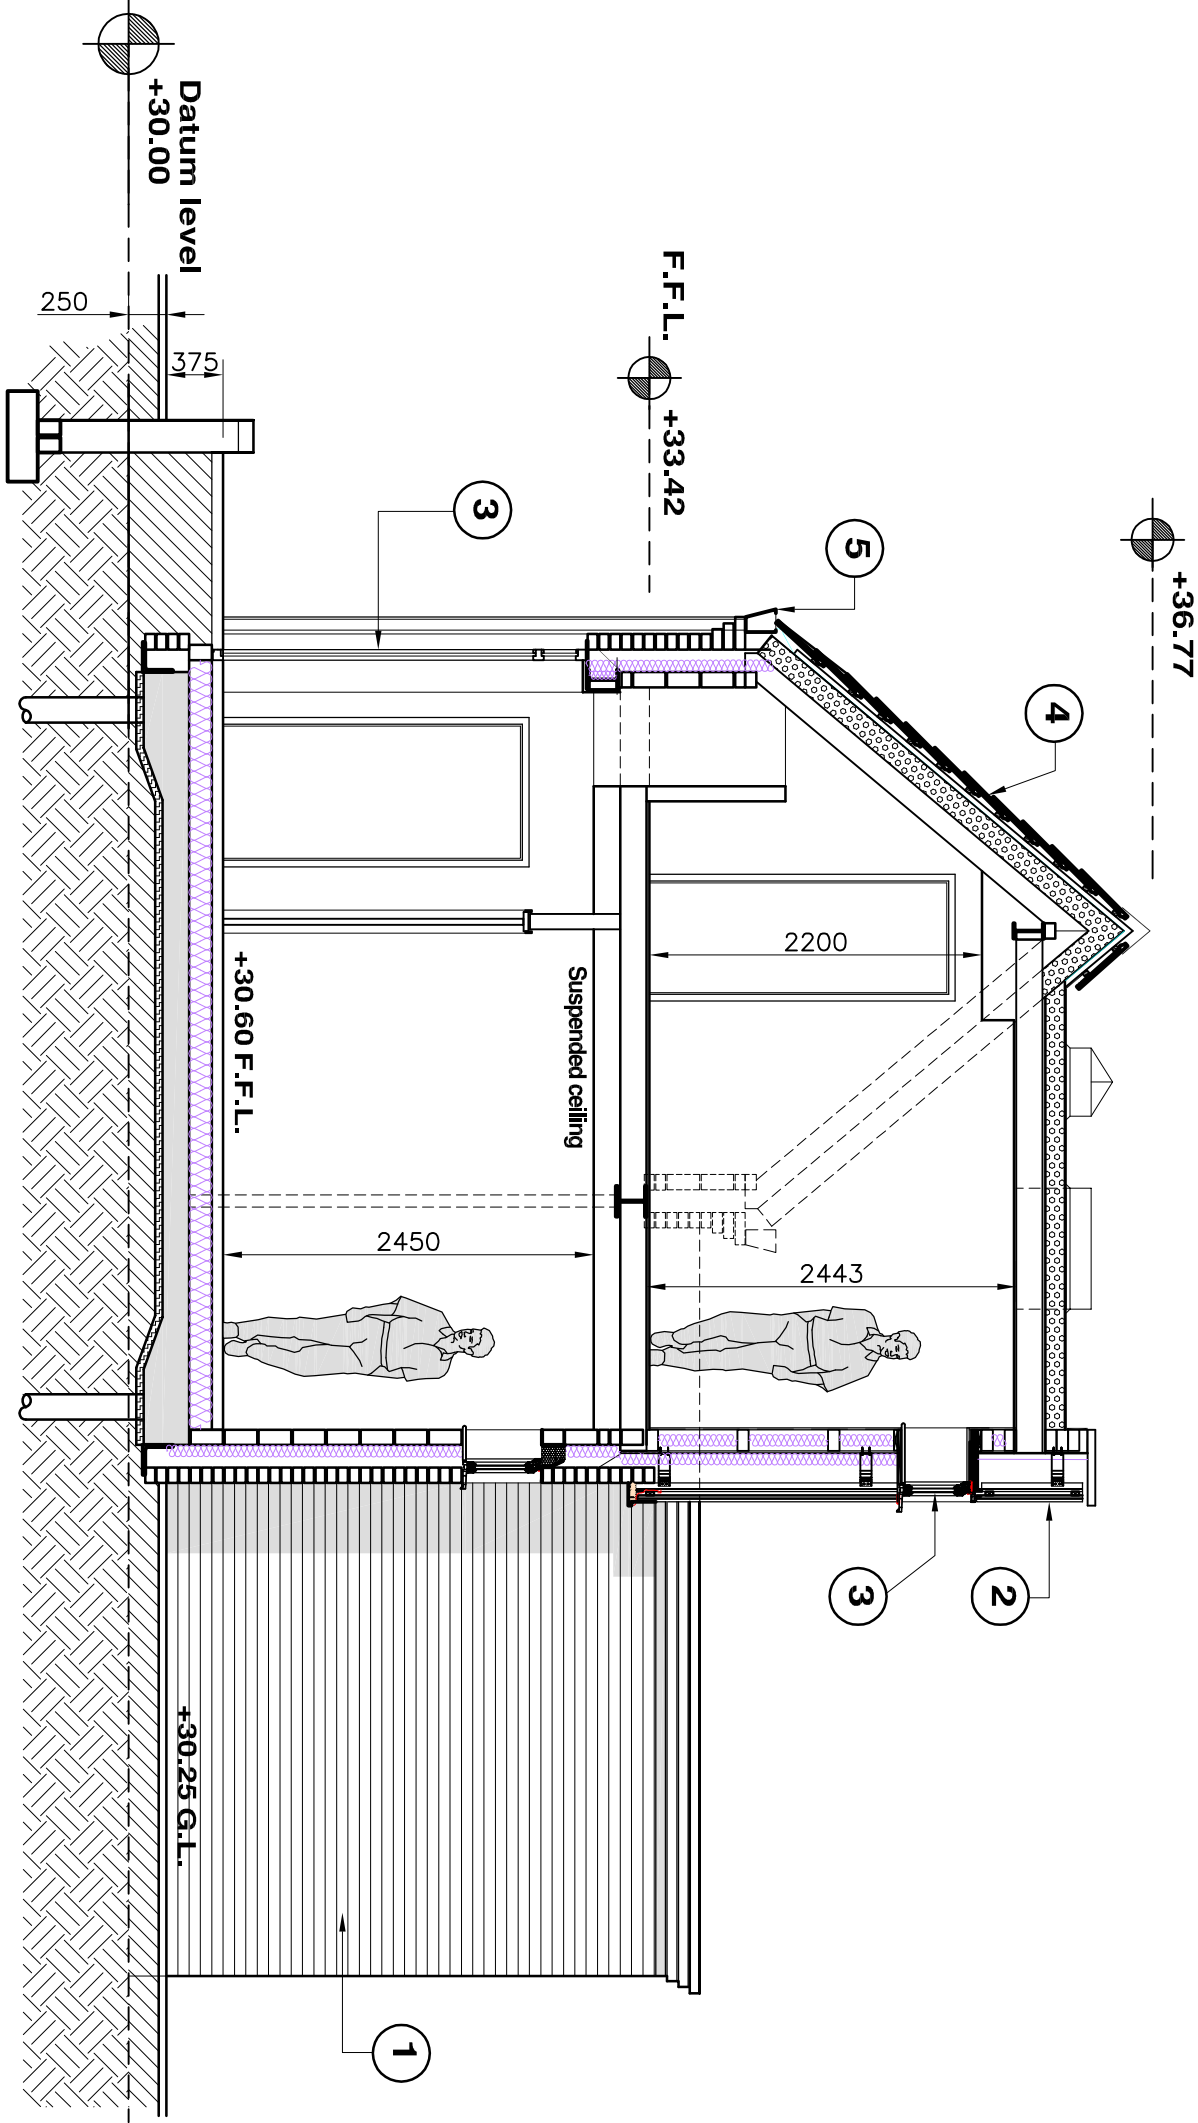

Section A-A

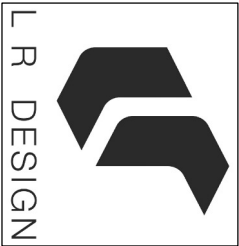

Architectural services

Office 3
131a Bury New Road,
Prestwich
M25 9NX
t. +44(0)161 820 9196
e. project@lr-design.net
www.lr-design.net