



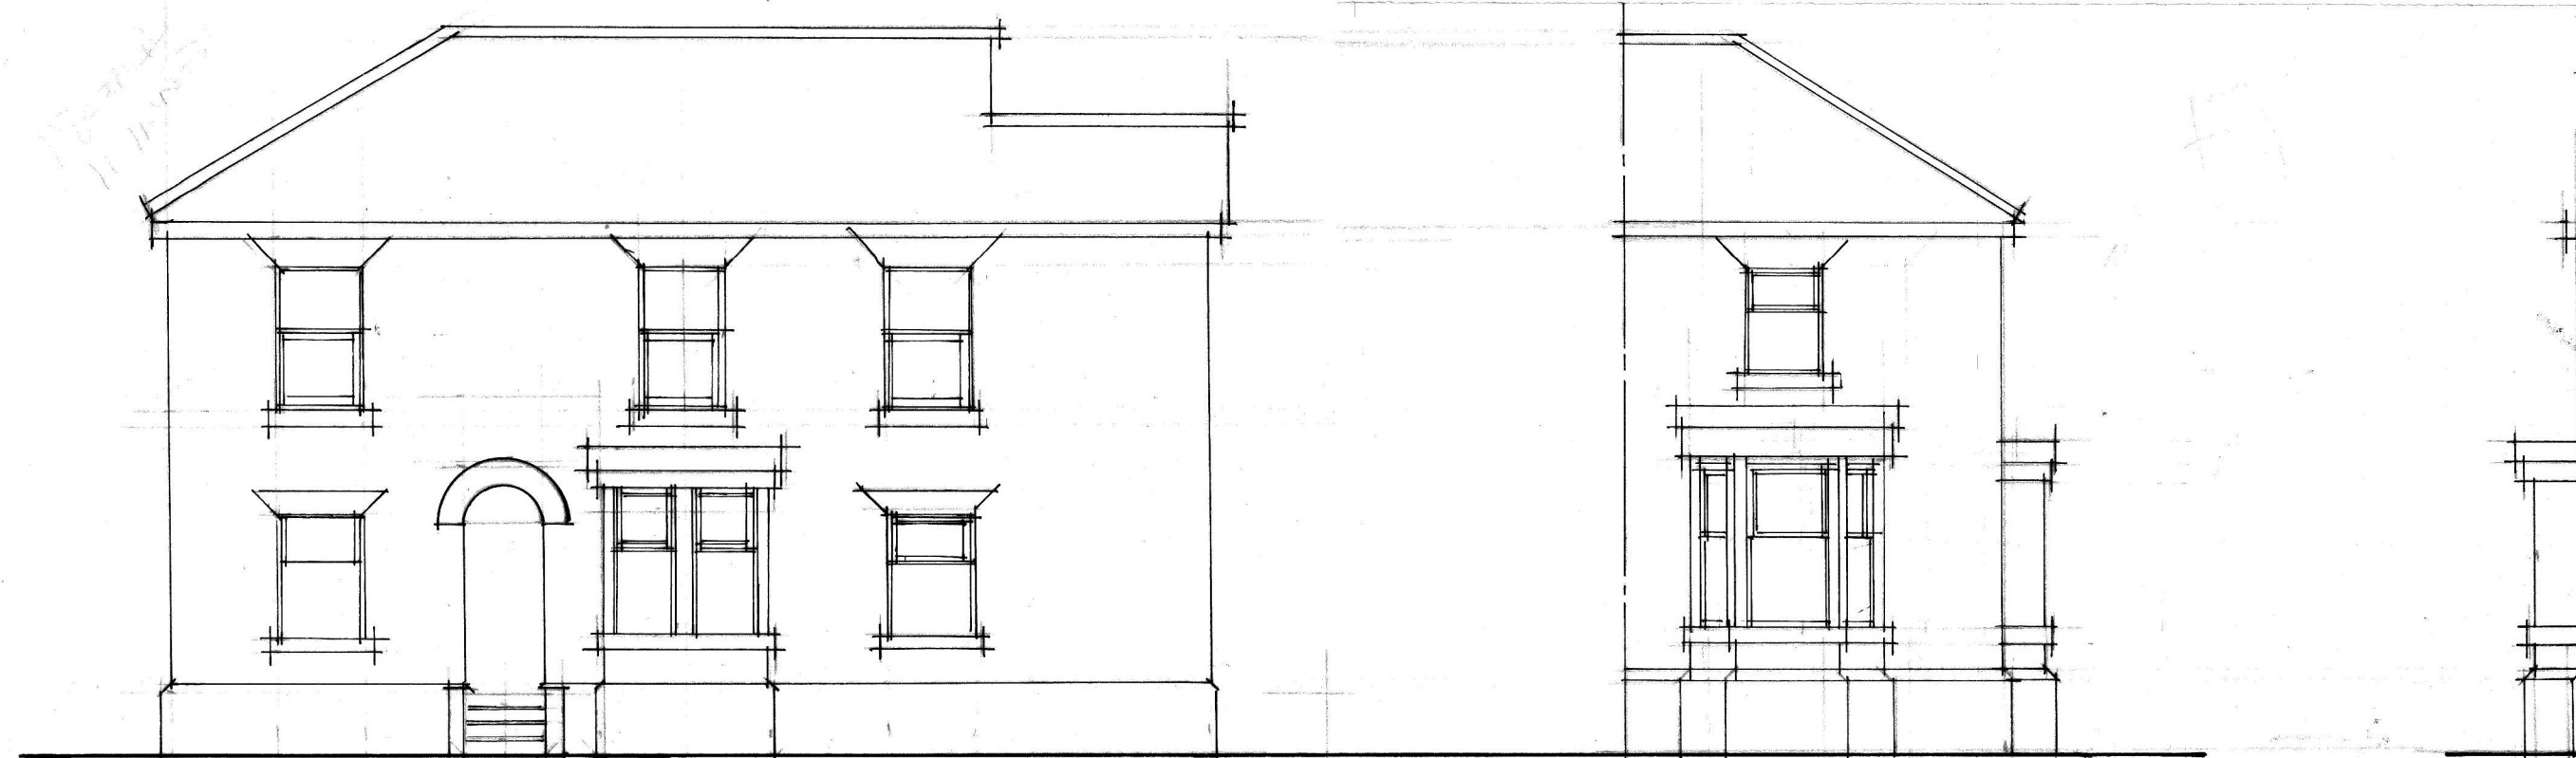

Existing
Front

Side

Side

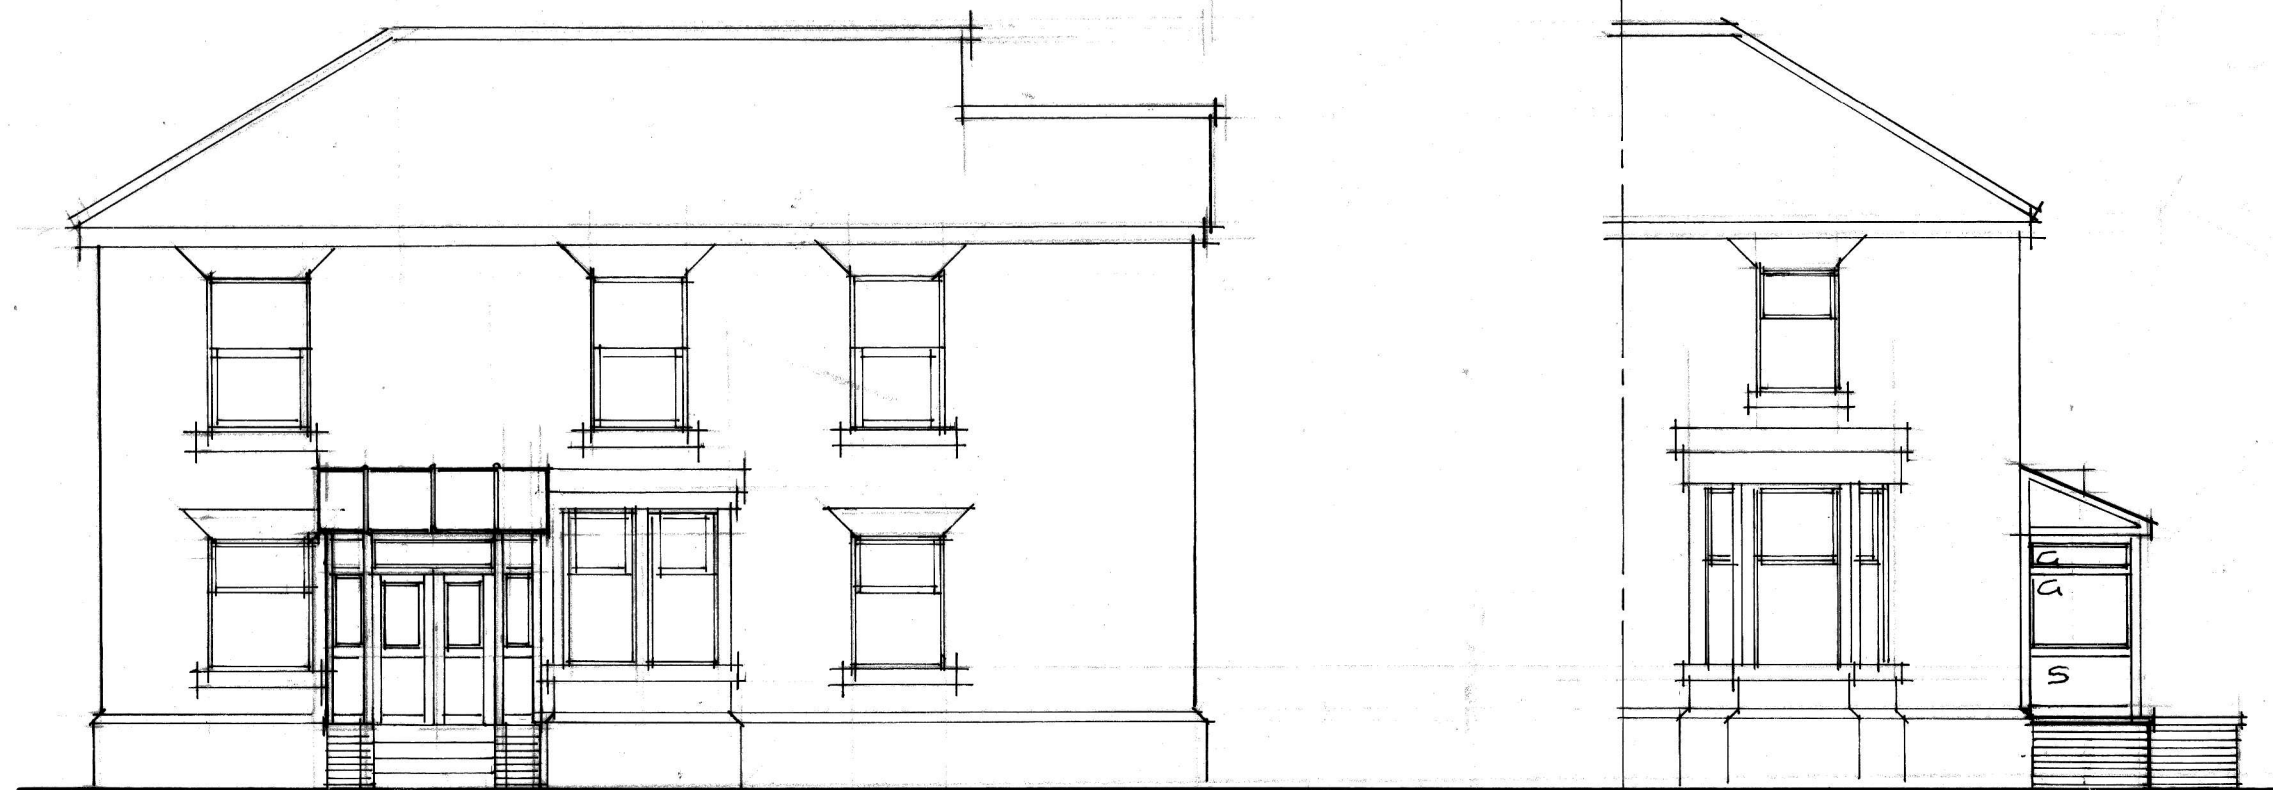


Proposed
Front

Side

Side

Plan

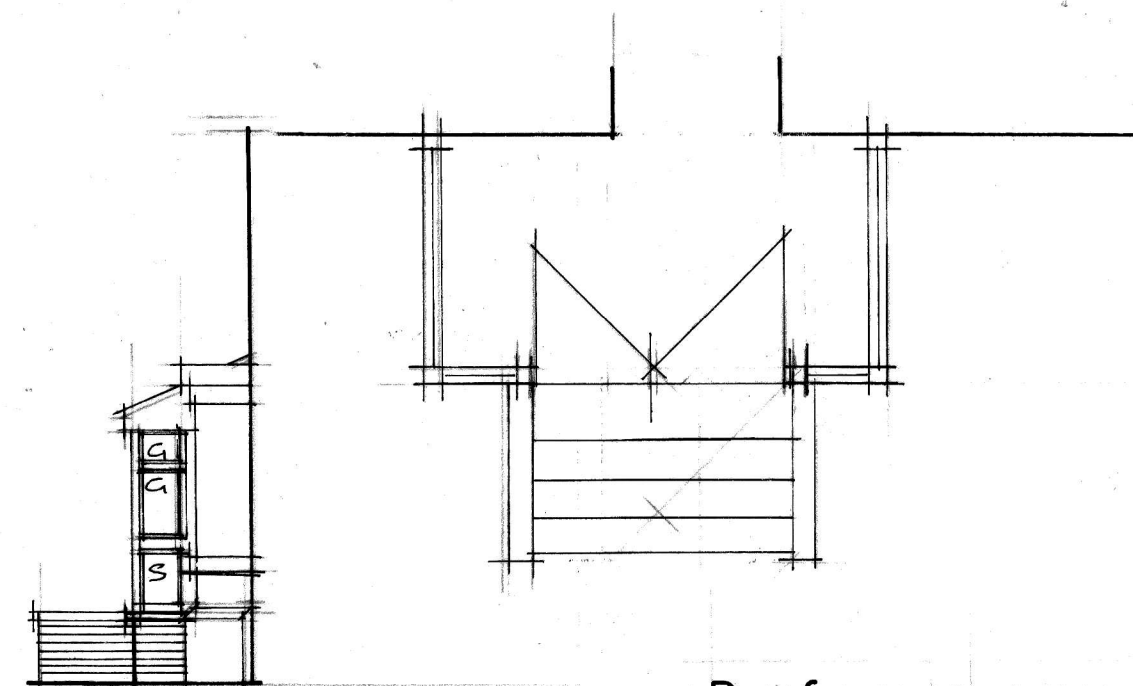

Roof LAMINATED GLASS D.G. UNITS IN 4 NO SECTIONS HOUSED IN CLIP COVER ALKALINE BARS

Walls UPV2 UNITS WHITE TOP PANEL CLAZZED 160MM D.G. UNIT CARPS ARCON FILLED

Plinth FACING BRICKWORK POINTED FINISH HOUSING 4 NO SETS DOWN ALL TREADS & RISERS TO BE EQUAL.

No:	Revision:	Date:	Initial:
A	ADDITIONAL SIDE ELEVATION ADDED	19.07.22	CTW

ALPHA DESIGN

11 GILDA CRESCENT ROAD ECCLES M30 9AG
TELEPHONE :0161 707 5533

Project: 1 Mitford Road Withington Mcr

Title: Proposed Porch

Scale: 50:100 Date: July 22 Initial: CTW

Drg. No: 1A