




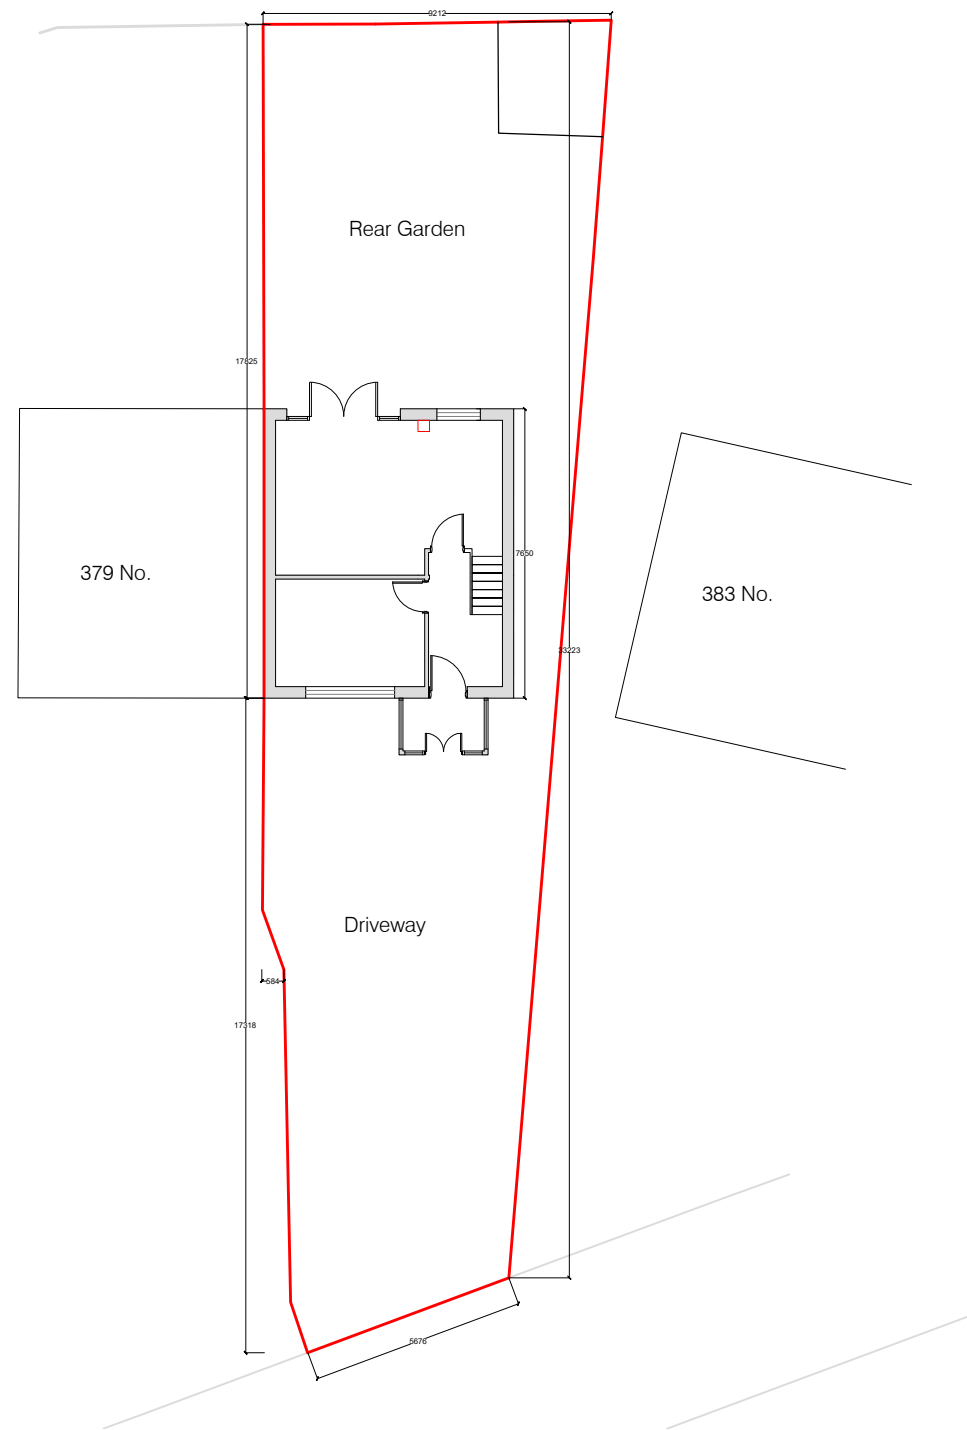

381 Kingsway as Existing

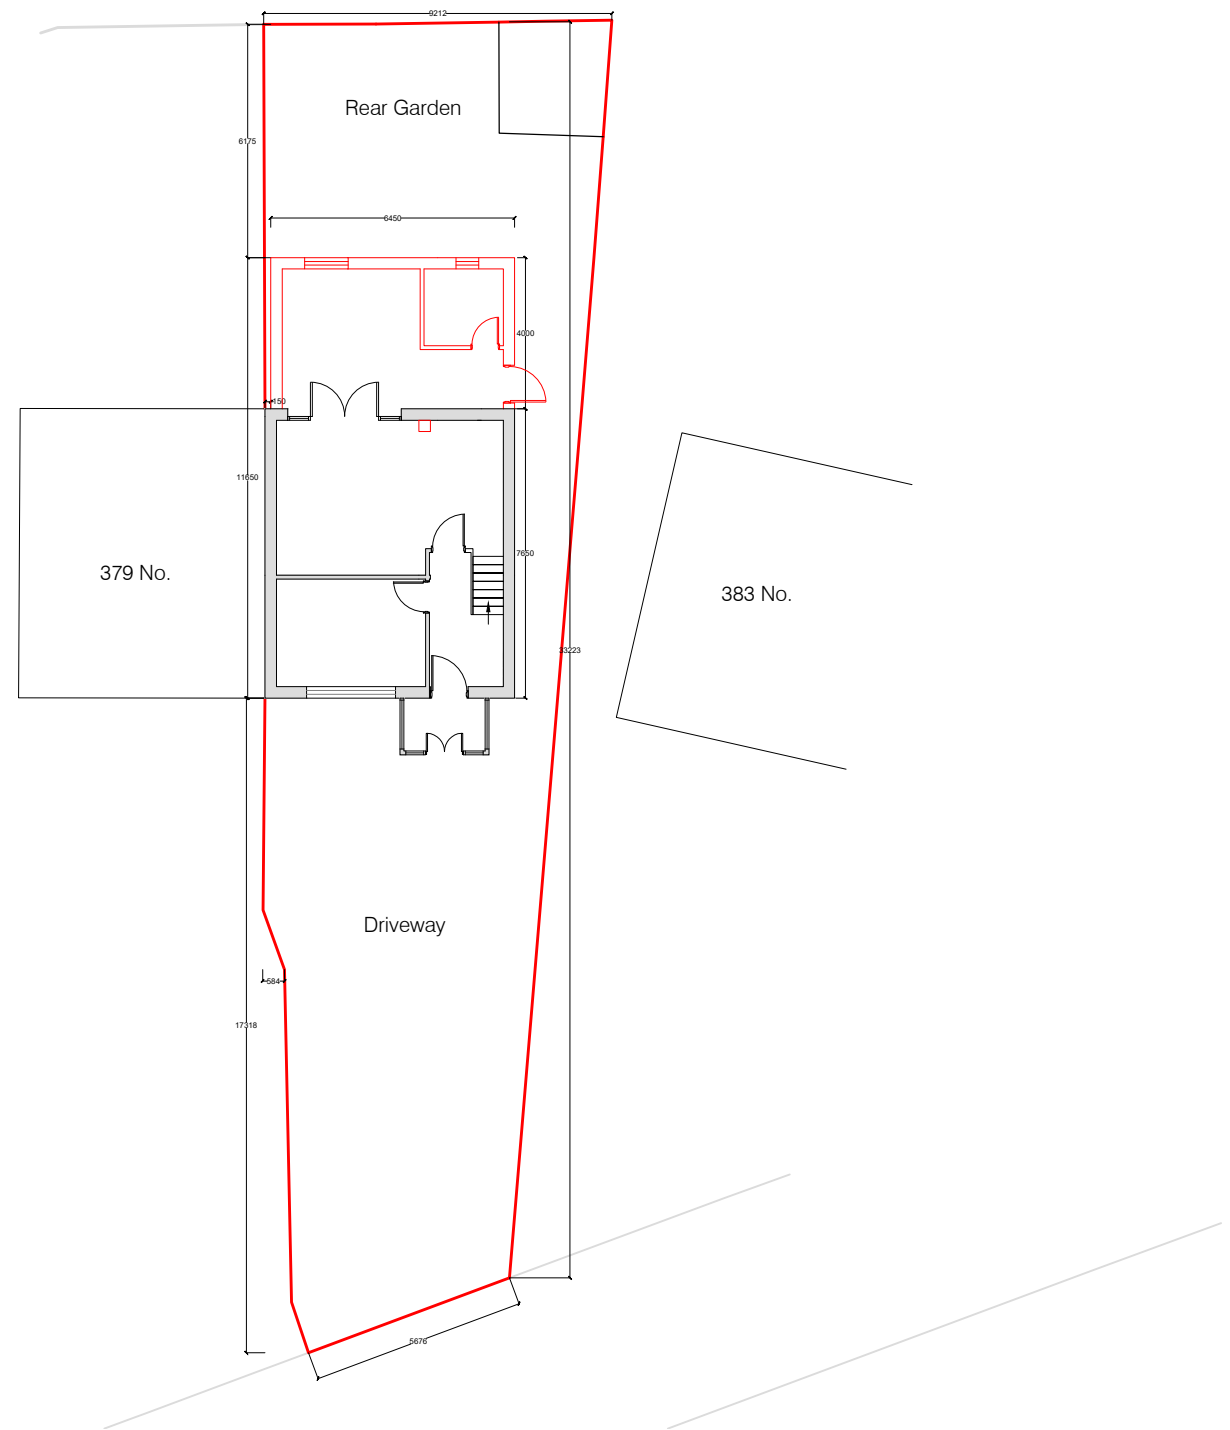

381 Kingsway as Proposed

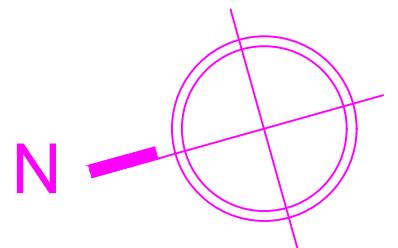

- Rev. A Dimensions added
1. DO NOT SCALE FROM THIS DRAWING - USE FIGURED DIMENSIONS ONLY.
 2. READ IN CONJUNCTION WITH ALL OTHER CONSULTANTS / SPECIALISTS DRAWINGS, REPORT ANY DISCREPANCIES BEFORE AFFECTED WORK COMMENCES.
 3. ALL SETTING OUT DIMENSIONS TO BE CHECKED ON SITE BY CONTRACTOR BEFORE WORK COMMENCES.
 4. ALL WORKS CARRIED OUT WITHIN 3M OF ADJOINING PROPERTY IS SUBJECT TO THE PARTY WALL ACT 1996.

Client	Mr Muhammad Naveed Ahmad & Mrs. Aneela Tabassam		
	381 Kingsway M19 1NG		
Title	Existing and Proposed Building Blocks		
Scale	1:200@A3	Drawing No.	06-01-03 03-04-2022