

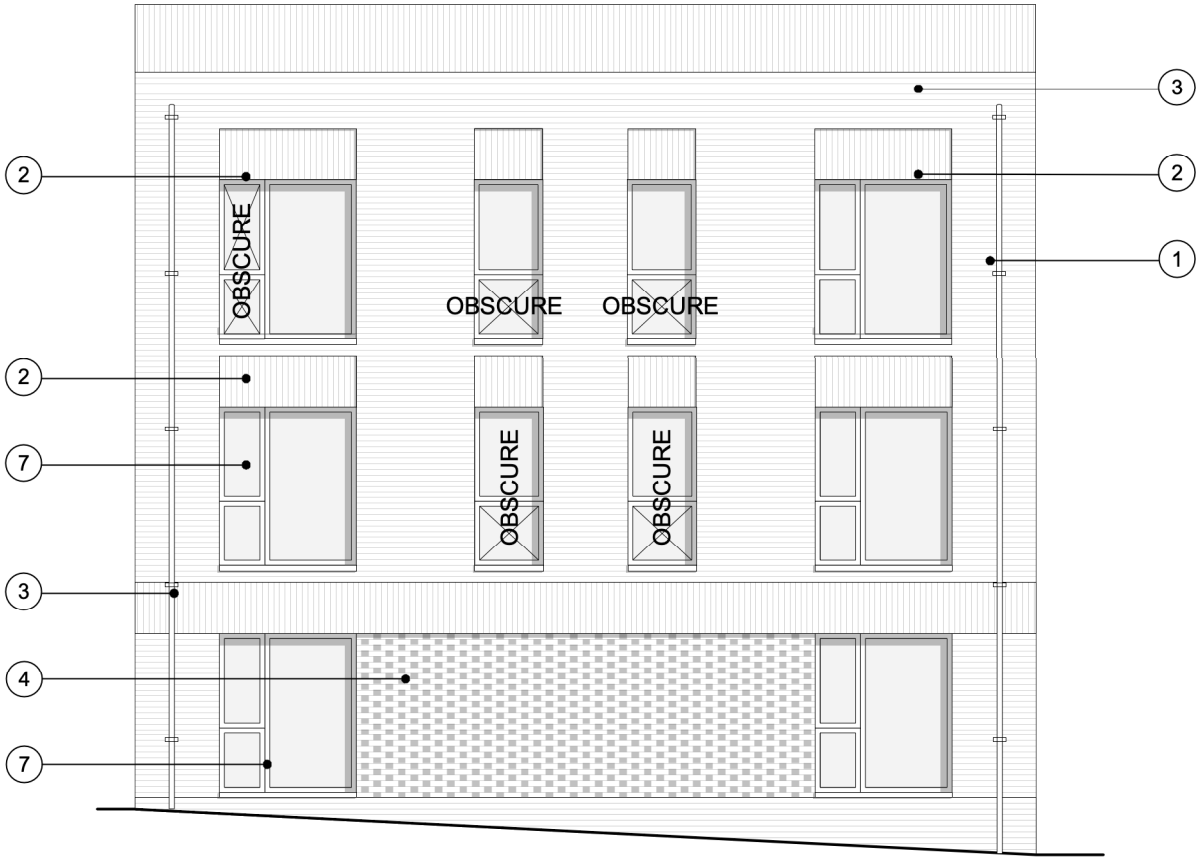
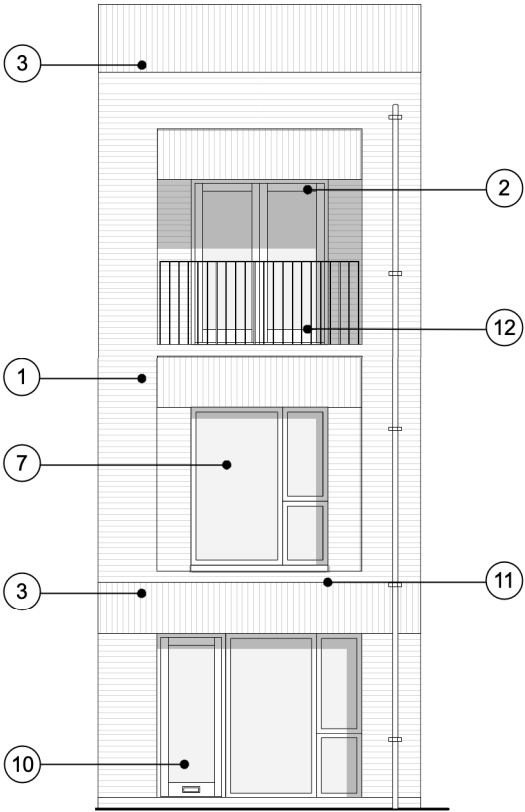


MATERIALS KEY

- 1. RED BRICK TYPE 1 - STRETCHER BOND WITH FLUSH MORTAR JOINTS
- 2. RED BRICK TYPE 2 - RECESSED HEADER PANELS WITH SOLDIER COURSING AND RAKED MORTAR JOINTS
- 3. RED BRICK TYPE 3 - SOLDIER COURSING WITH FLUSH MORTAR JOINTS
- 4. RED BRICK TYPE 4 - FEATURE PANELS WITH PROJECTING FLEMISH BOND
- 5. DARK GREY ALUMINIUM CLADDING
- 6. CEMBRITJUTLAND FIBRE CEMENT ROOF SLATES
- 7. DARK GREY ALUMINIUM WINDOWS/DOORS - CLEAR GLAZING
- 8. DARK GREY ALUMINIUM WINDOWS/DOORS - OBSCURE GLAZING
- 9. GALVANISED ROUND RAINWATER GOODS (RISE AND FALL BRACKETS TO GUTTERS)
- 10. VERTICALLY PLANKED TIMBER ENTRANCE DOOR
- 11. PROJECTING RED BRICK CILLS
- 12. PPC STEEL BALUSTRADING
- 13. KYTUN SLATE DRY VERGE SYSTEM

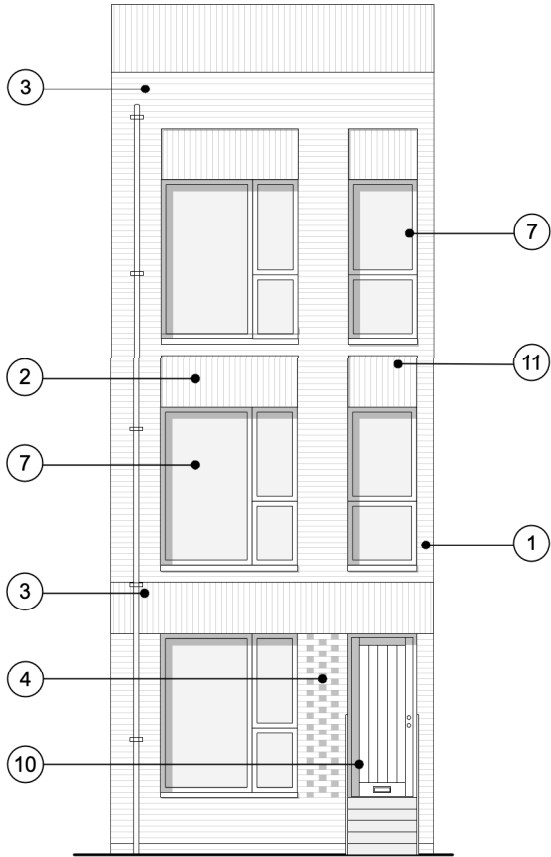

APARTMENT TYPE 1B AND 2B ELEVATIONS
1:100 @ A3

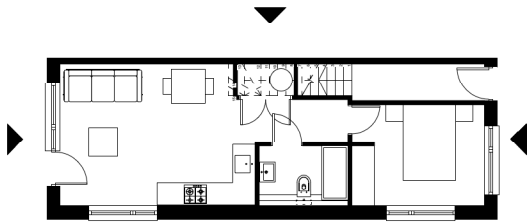

CLIENT: IRFAN DEMA	
PROJECT: FORMER VASA CLUB	
ADDRESS: 283 WHITE MOSS LANE, CHARLESTOWN	
DRAWING TITLE: APARTMENT TYPE 1B AND 2B ELEVATIONS	
SCALE: 1:100 @ A3	DATE: DECEMBER 2021
DRAWING NO: A647_P_311	