

PROJECT REF

22032

DRAWING REF

201

Bluechip Architecture

SCALE

1:50 @ A1

DATE

MAY '22

CLIENT


MR & MRS BRITTON
15 WHALLEY GROVE
WHALEY RANGE
MANCHESTER
M16 8DN

PROJECT


SINGLE STOREY REAR EXTENSION
INTERNAL REMODELLING

PROPOSED FLOOR PLANS


PLANNING

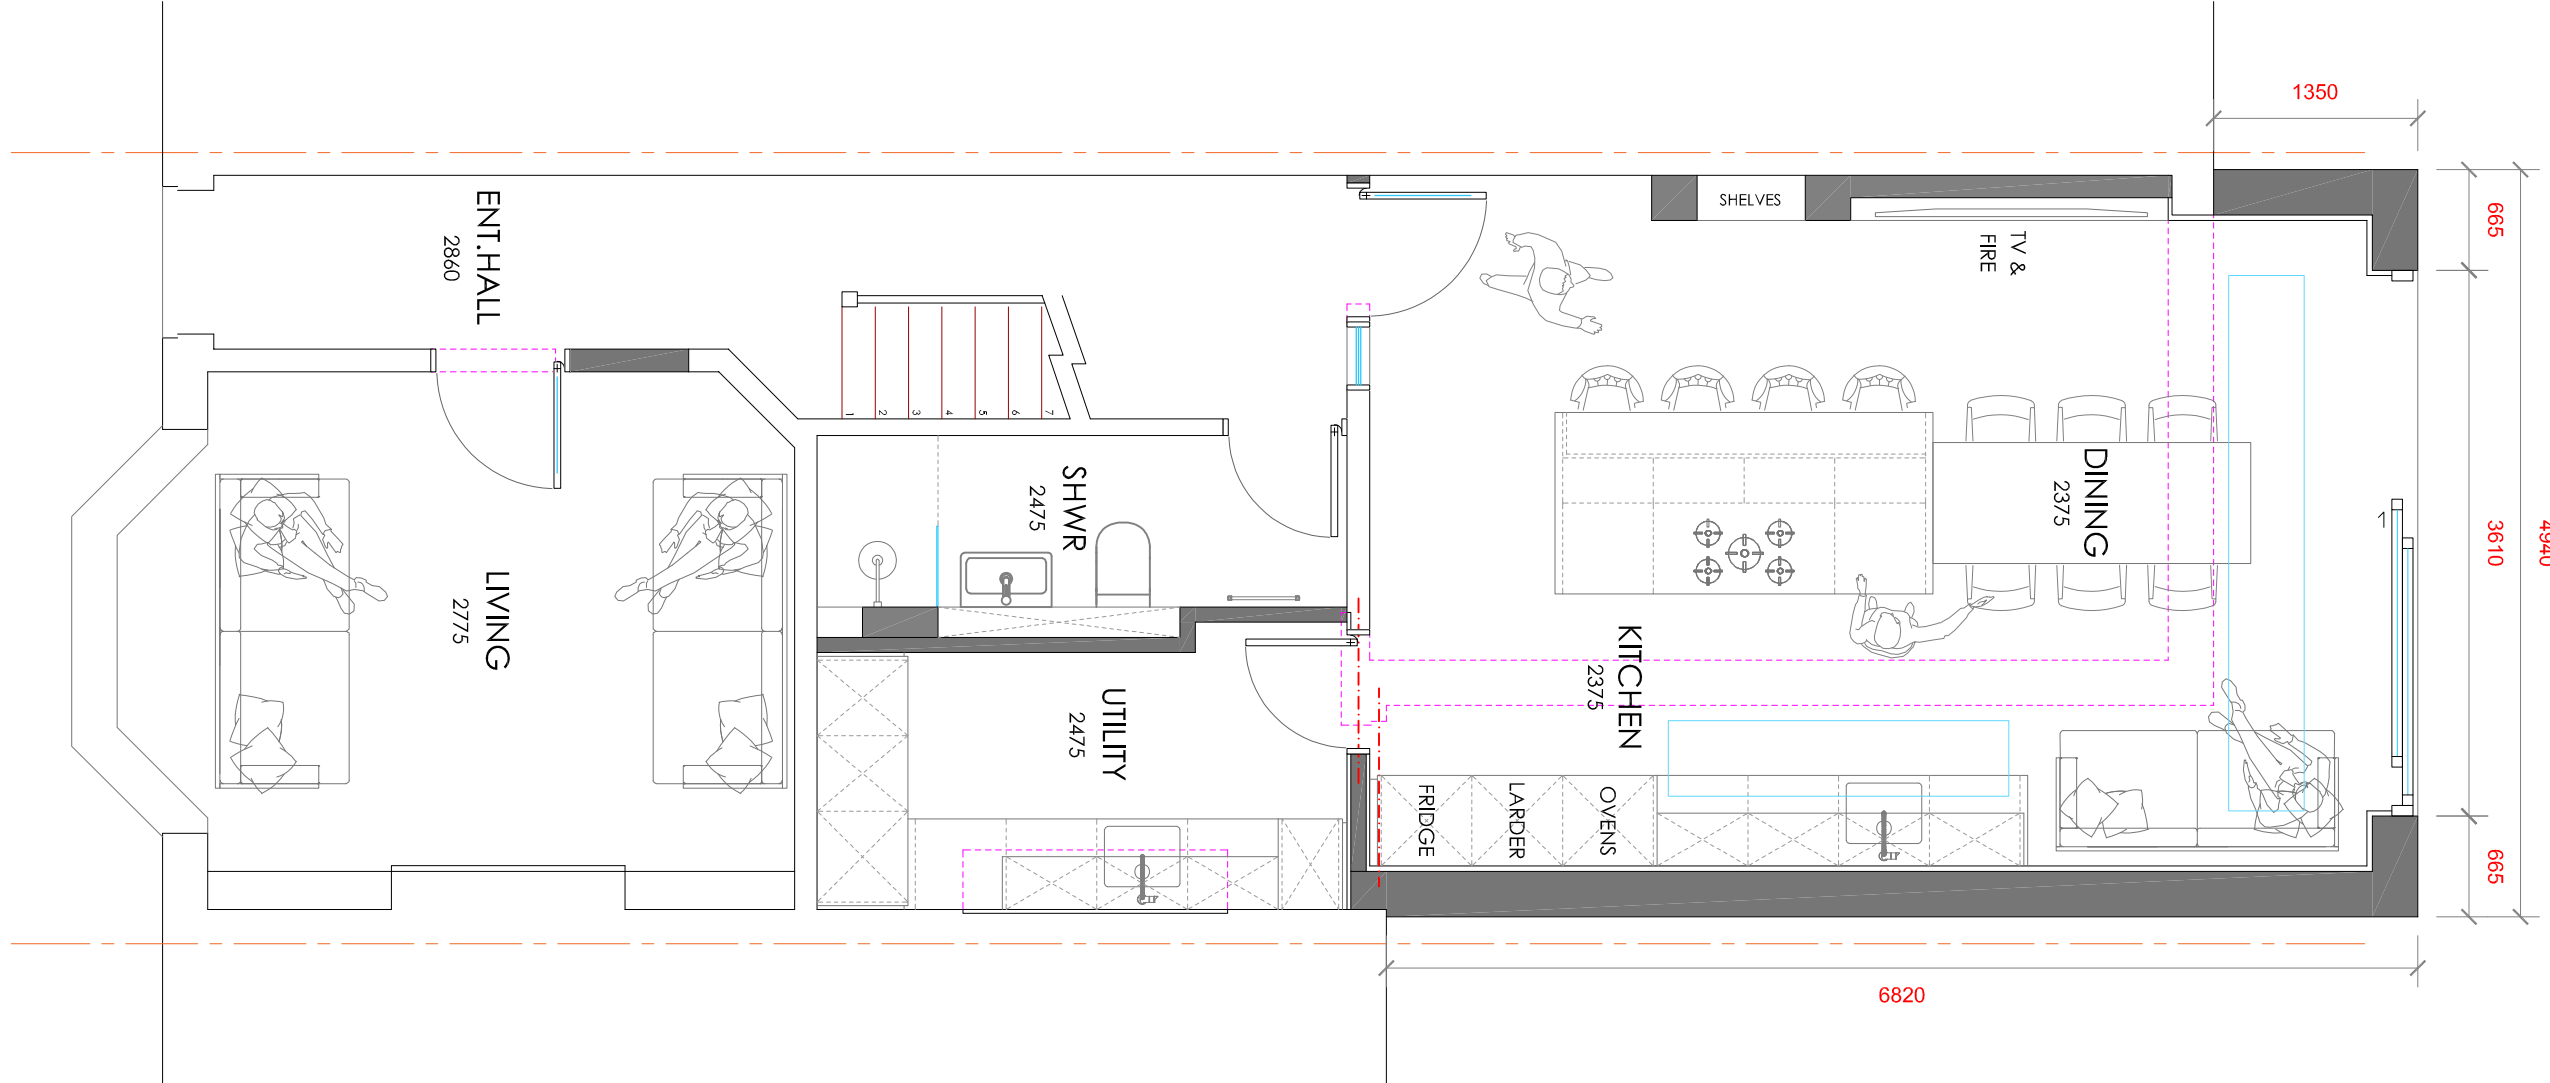

GROUND FLOOR

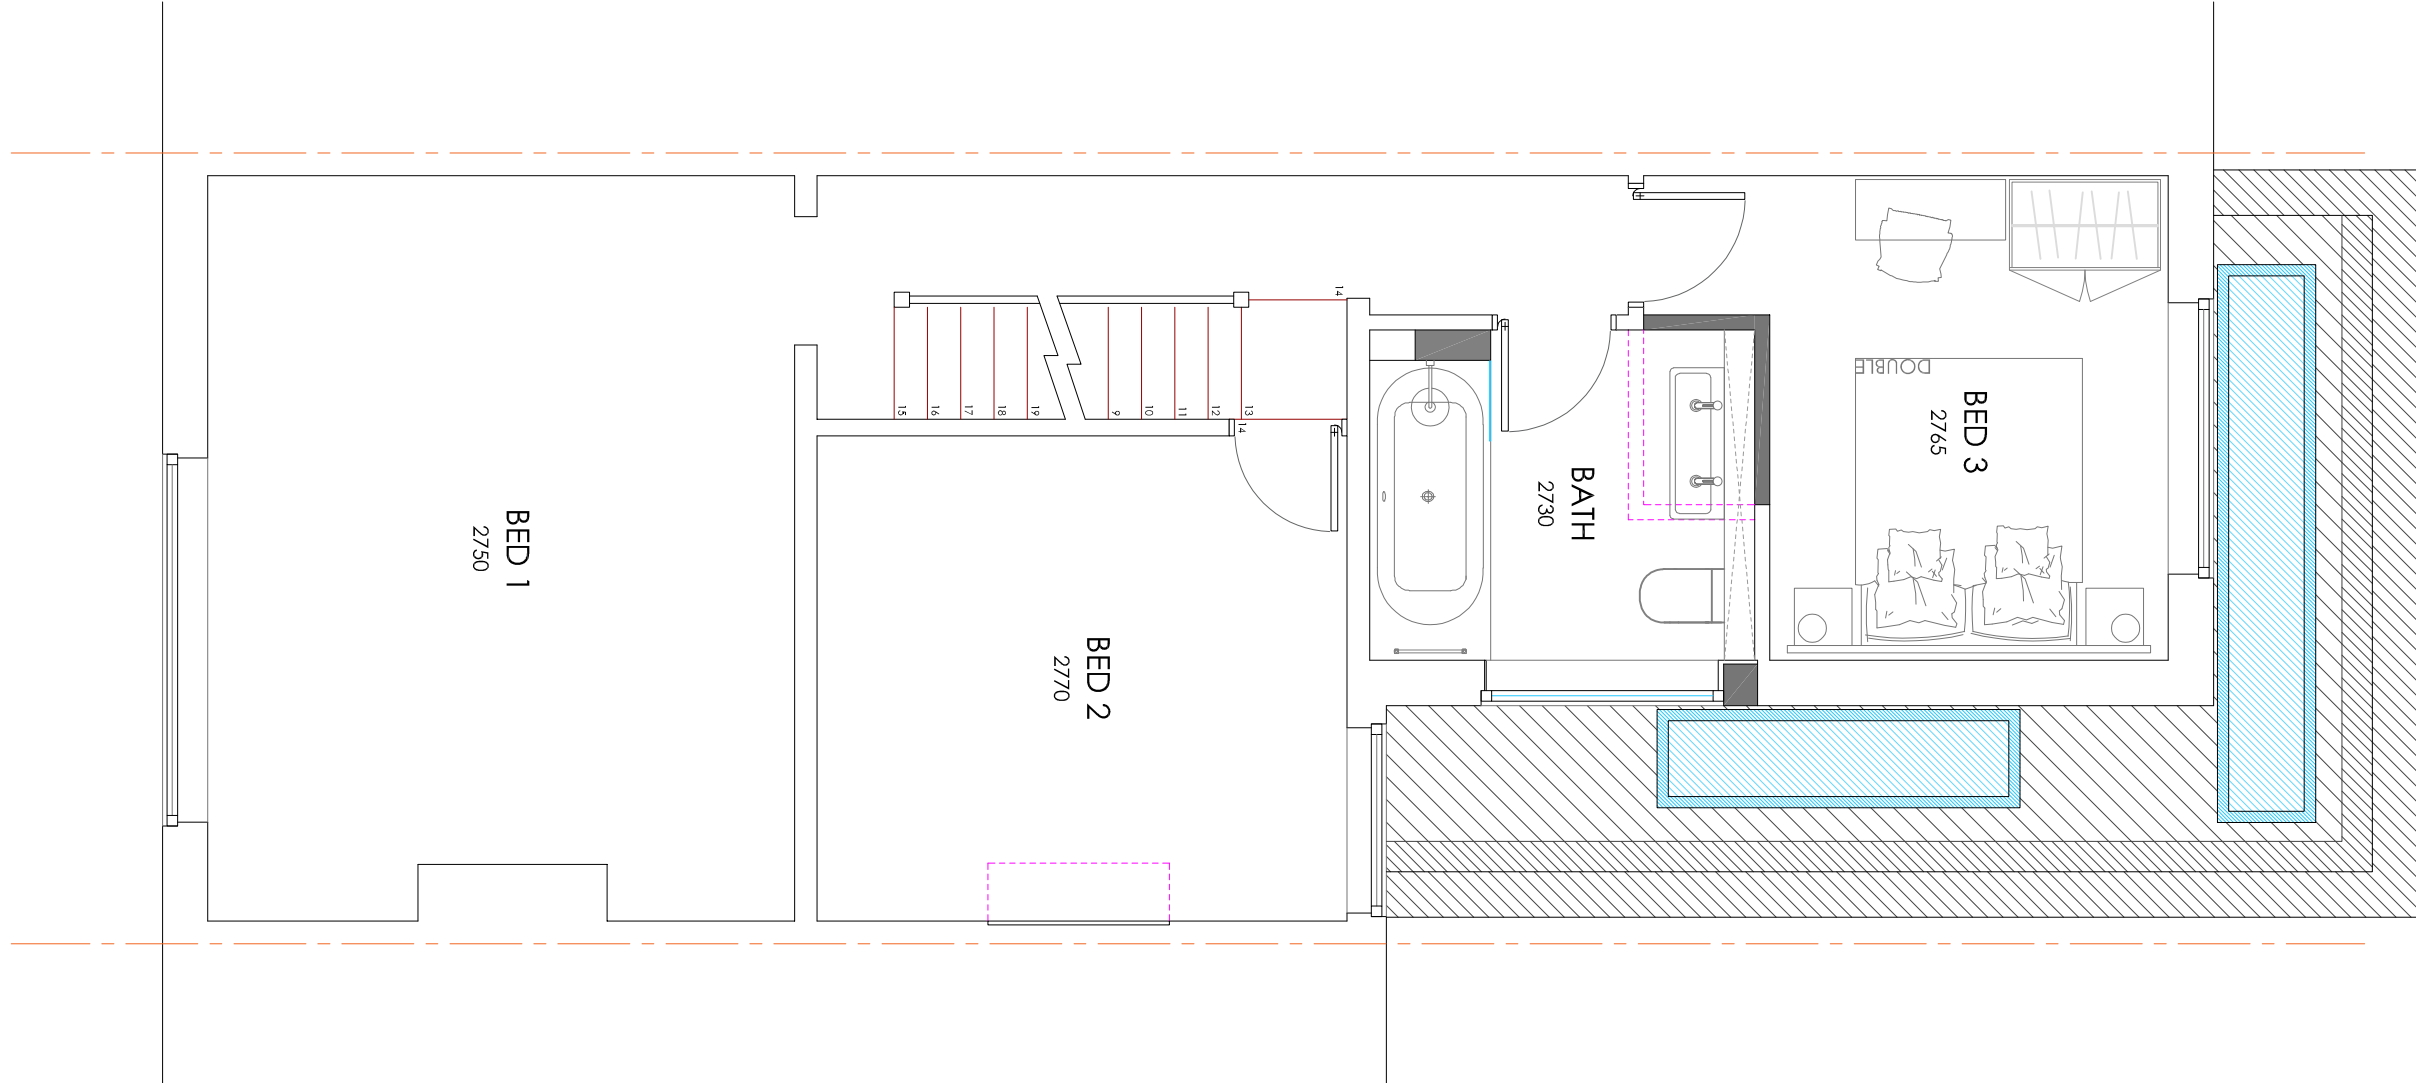


FIRST FLOOR

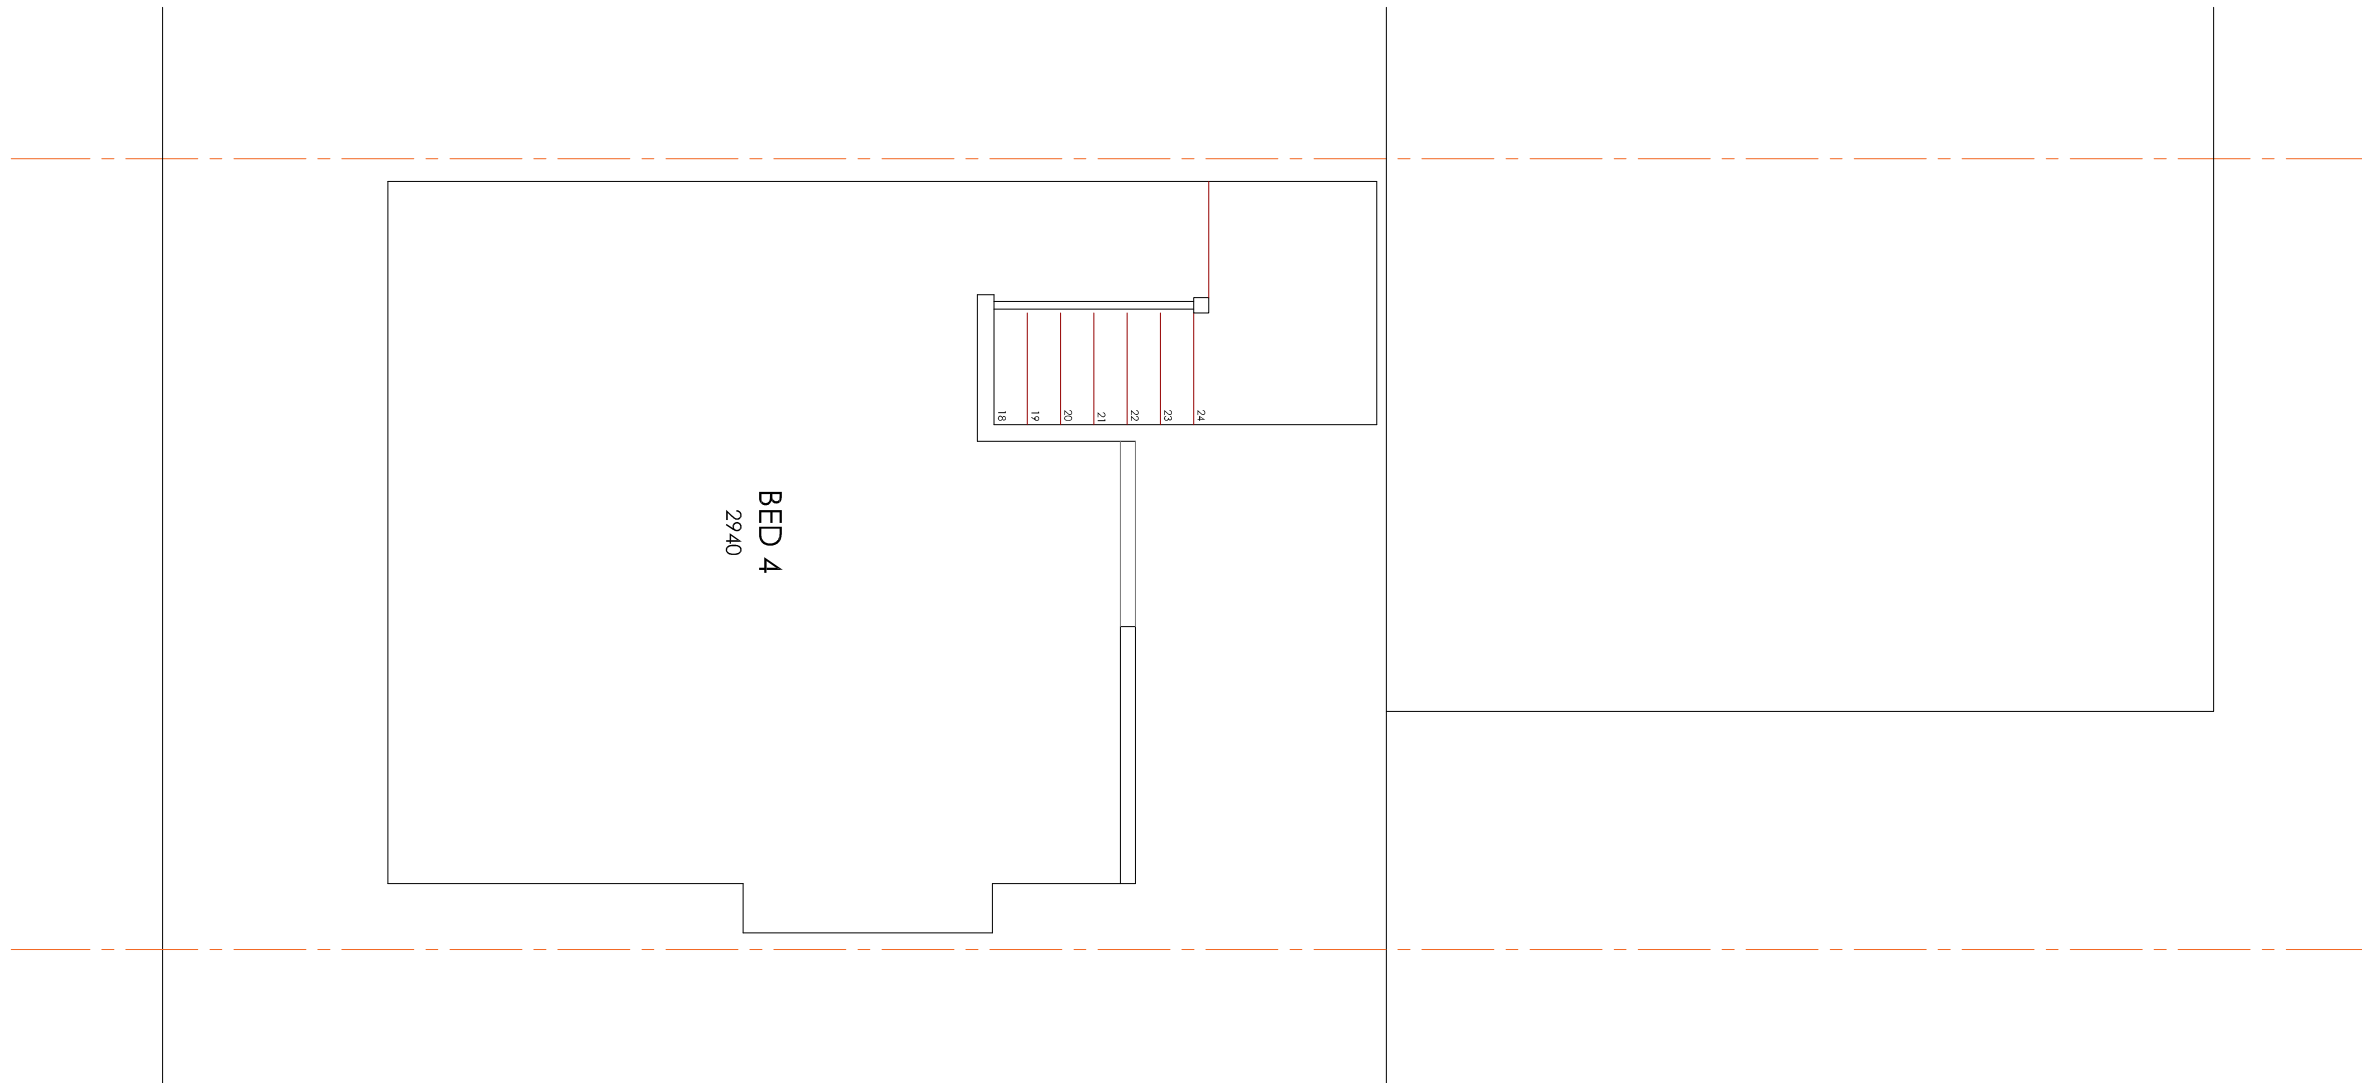

SECOND FLOOR

ISSUED FOR PLANNING APPROVAL

27.07.22

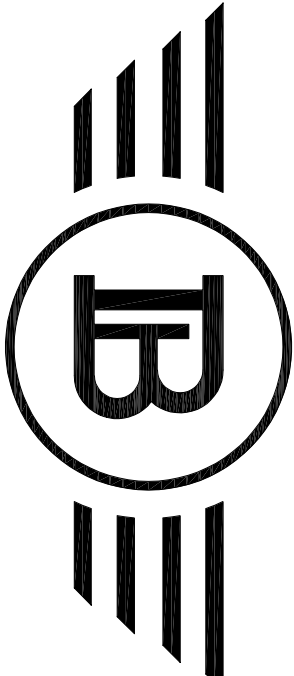

Bluechip Architecture

07999 294 675

DESIGN@BLUECHIP-ARCHITECTURE.CO.UK

WWW.BLUECHIP-ARCHITECTURE.CO.UK

LOWRY MILL | LEE ST. | SWINTON | MANCHESTER | M27 6DB
DO NOT SCALE FROM THE DRAWING. COPYRIGHT PROTECTED & ISSUED
UNDER LICENCE TO THE CLIENT NAMED BELOW. ALL INFORMATION
CONTAINED WITHIN IS NON-TRANSFERABLE WITHOUT APPROVAL FROM
BLUECHIP ARCHITECTURE