


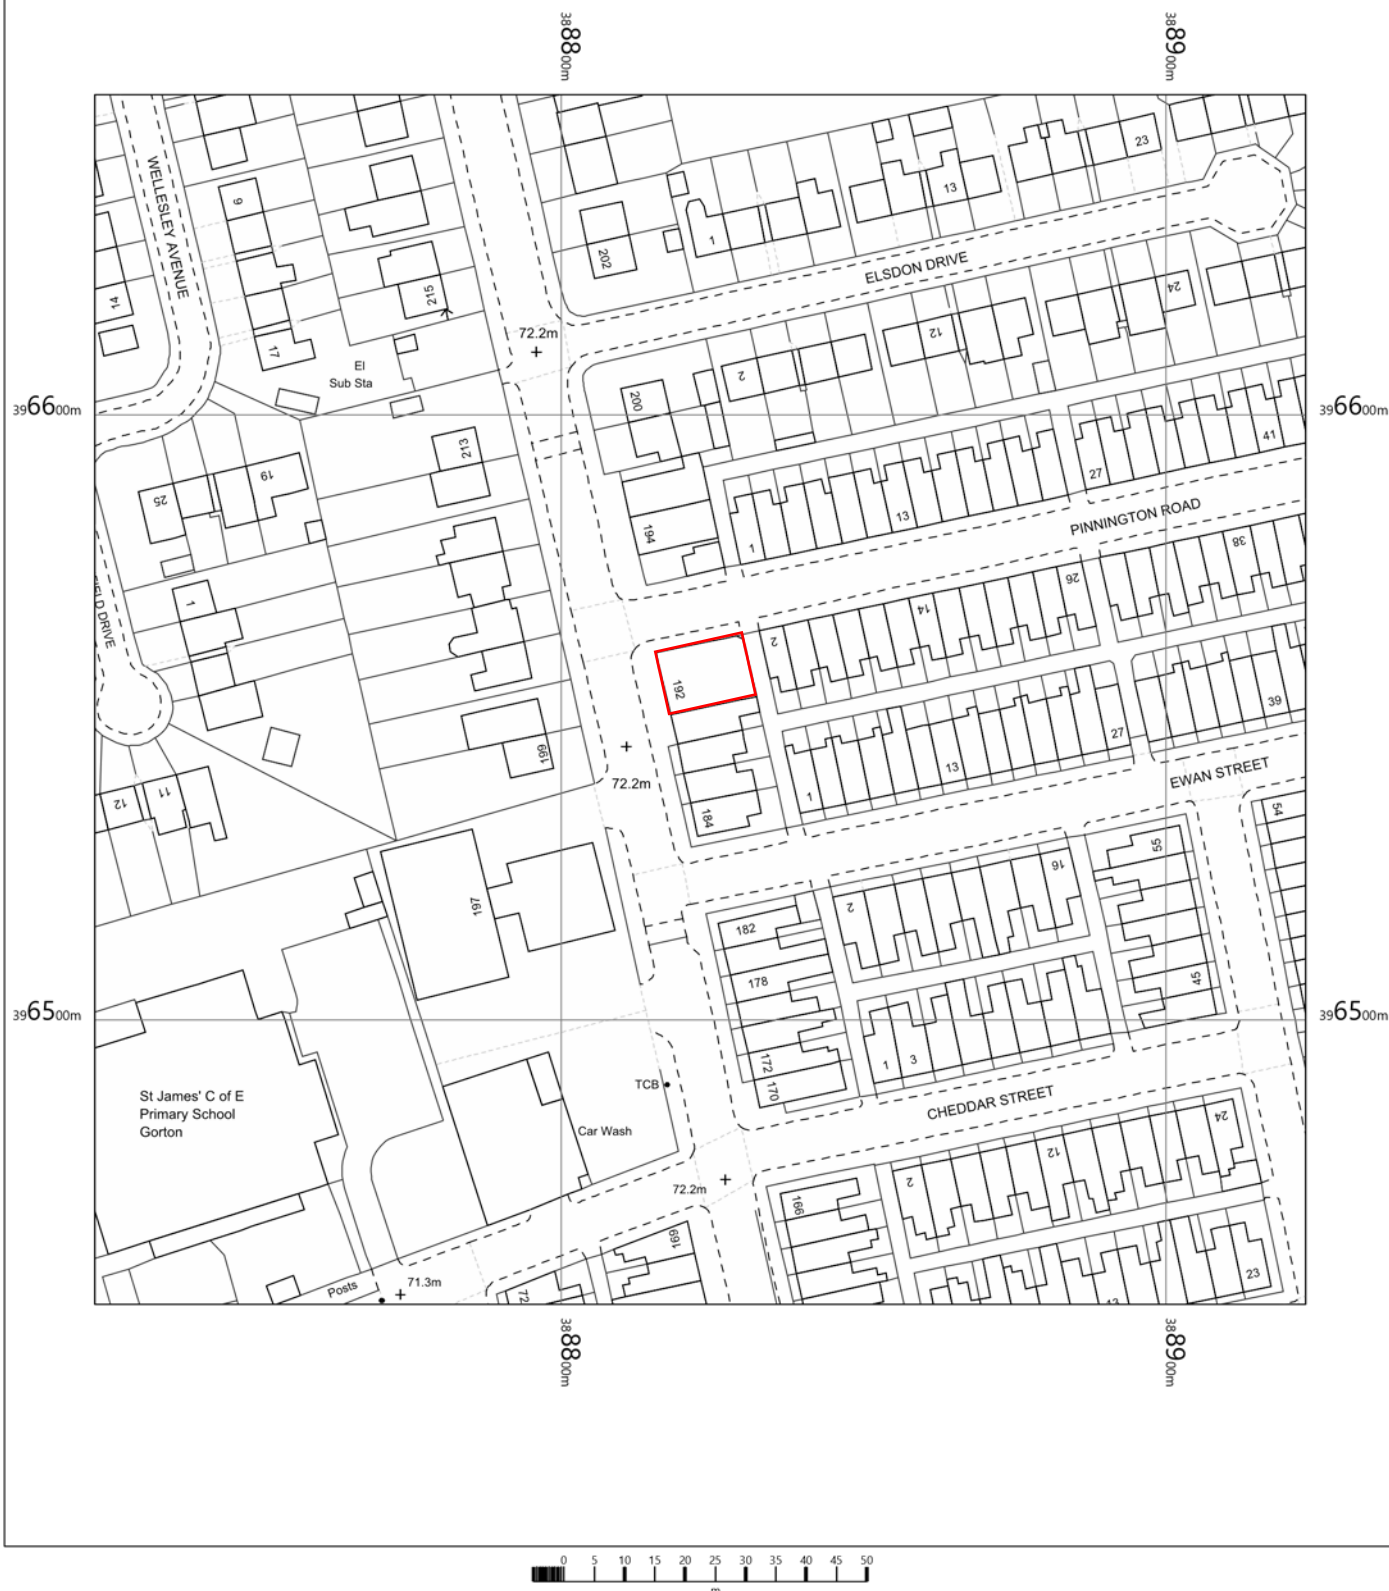


Go Local,
192 Chapman Street,
Manchester,
M18 8NU
E024397

OS MasterMap 1250/2500/10000 scale Monday, June 27, 2022, ID:
BW1-01046754 maps.blackwell.co.uk

1:1250 scale print at A4, Centre: 388823 E, 396553 N

©Crown Copyright Ordnance Survey. Licence no. 100041041

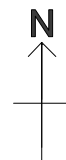

BLACKWELL'S
MAPPING SERVICES
PERSONAL & PROFESSIONAL MAPPING
www.blackwellmapping.co.uk

TEL: 0800 151 2612
maps@blackwell.co.uk