
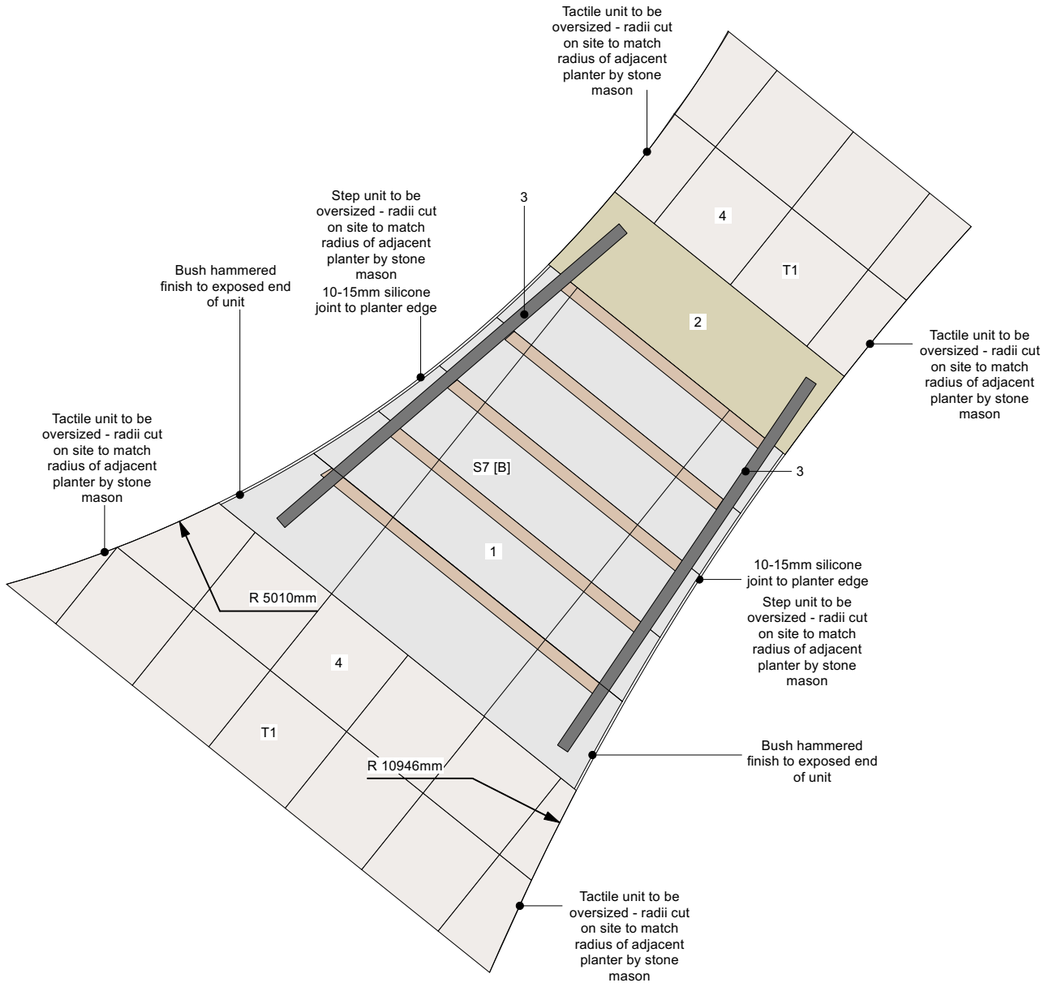



01 Detail Plan: Symphony Gardens Granite Steps S7 [B]
5011 Scale: 1:25

LEGEND S7[B]


1. S7 GRANITE STEPS
Location: Symphony Gardens
Size: Top step: 170mmD x 400mmW x Length varies
Intermediate step: 170mmD x 350mmW x Length varies
Bottom step: 200mmD x 350mmW x Length varies
Bottom step 30mm higher than nominal riser height (to allow for bedding)
Laying: Concrete haunching
Type / Colour: Hardscape Royal White Granite (Kobra nosing) Bullnosed front edge
Finish: Bush Hammered finish
2. S4 RESIN BOUND GRAVEL
Location: To Symphony Gardens paths
Product: Daltex by the Derbyshire Aggregates Group
Laying: 18mm thick
Aggregate size: 6mm
Type / Colour: Daltex Golden Pearl
Notes: Permeable buildup to Engineers design & specification.
3. F13 HANDRAIL
To steps to comply with Park M building regs
Product: To match those used across the wider Circle Square Estate
Material: Brushed stainless steel
Fixing to be either root fixed
Suggested Fabricator / Product: DW Windsor - Garda
4. T1 GRANITE TACTILE CORDUROY PAVING
Location: At bottom and top of steps
Size: 400mm x 400mm x 80mm (D)
Laying: Stack Bond
Type / Colour: Kobra grey (contrasting to surrounding paving)
Rigid Construction
Joints: 8-12mm, nominal 10mm
5.Concrete footings to Engineers design & specification

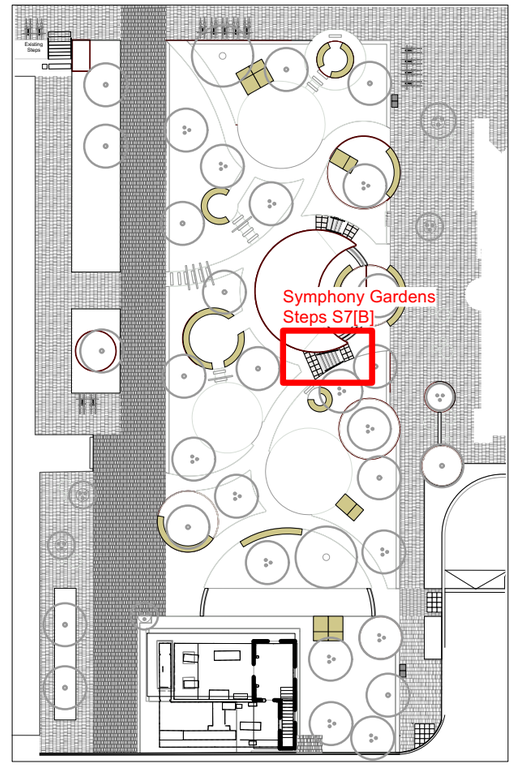

LOCATION PLAN

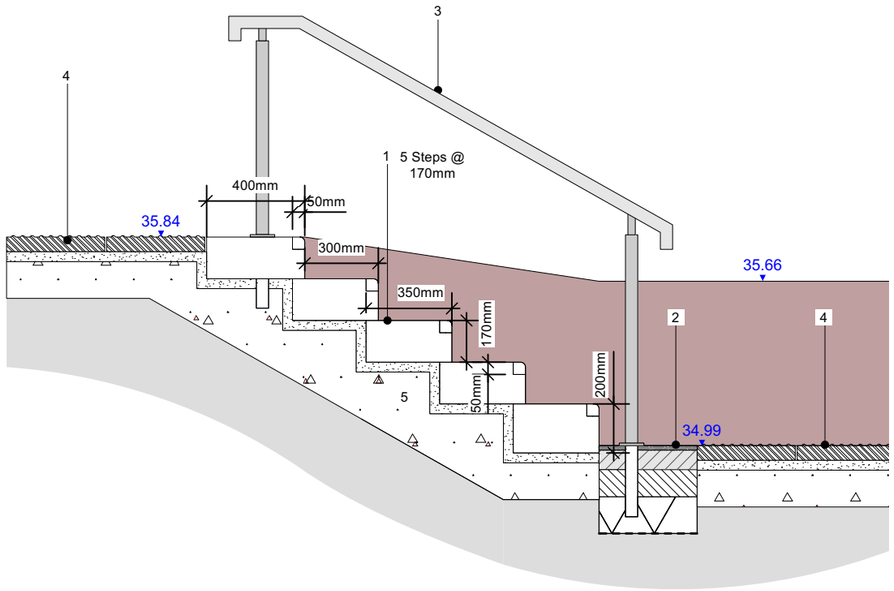

02 Detail Section: Symphony Gardens Granite Steps S7[B]
5011 Scale: 1:25

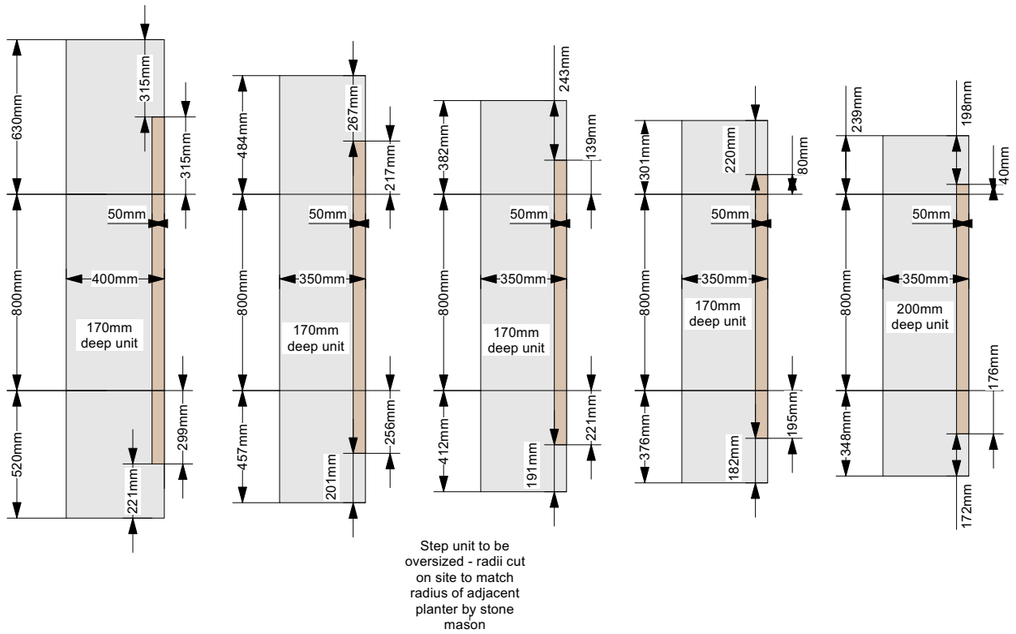

03 Detail Plan - Units: Symphony Gardens Granite Steps S7[B]
5011 Scale: 1:25

Revision	Date	Description	Drawn	Apprvd.
C03	20/03/25	Updated section to include raised edge for coordination	VE	RM
C02	19-09-24	Updated step units to be oversized	VE	RM
C01	30-07-24	Construction coordination	VE	RM

PLANIT
Manchester | London | Liverpool | Leeds | Standish
Manchester
2 Back Grafton Street,
Altrincham,
Cheshire,
WA14 1DY,
W: planit-ie.com
E: info@planit-ie.com
T: 0151 363 1230

Client Bruntwood

Project No.3 Circle Square, Manchester

Drg Title Steps S7[B] - Symphony Gardens

Created on	Created by	Approved by
01-11-22	VE	RM

Scale	Size	Workstage	Status
1:25	A3	Constr.	Coordination

Drg No. L014-PIE-94-ZZ.00-D-L-005011
Suitability S3
Revision C03

© Planit I.E. Limited