



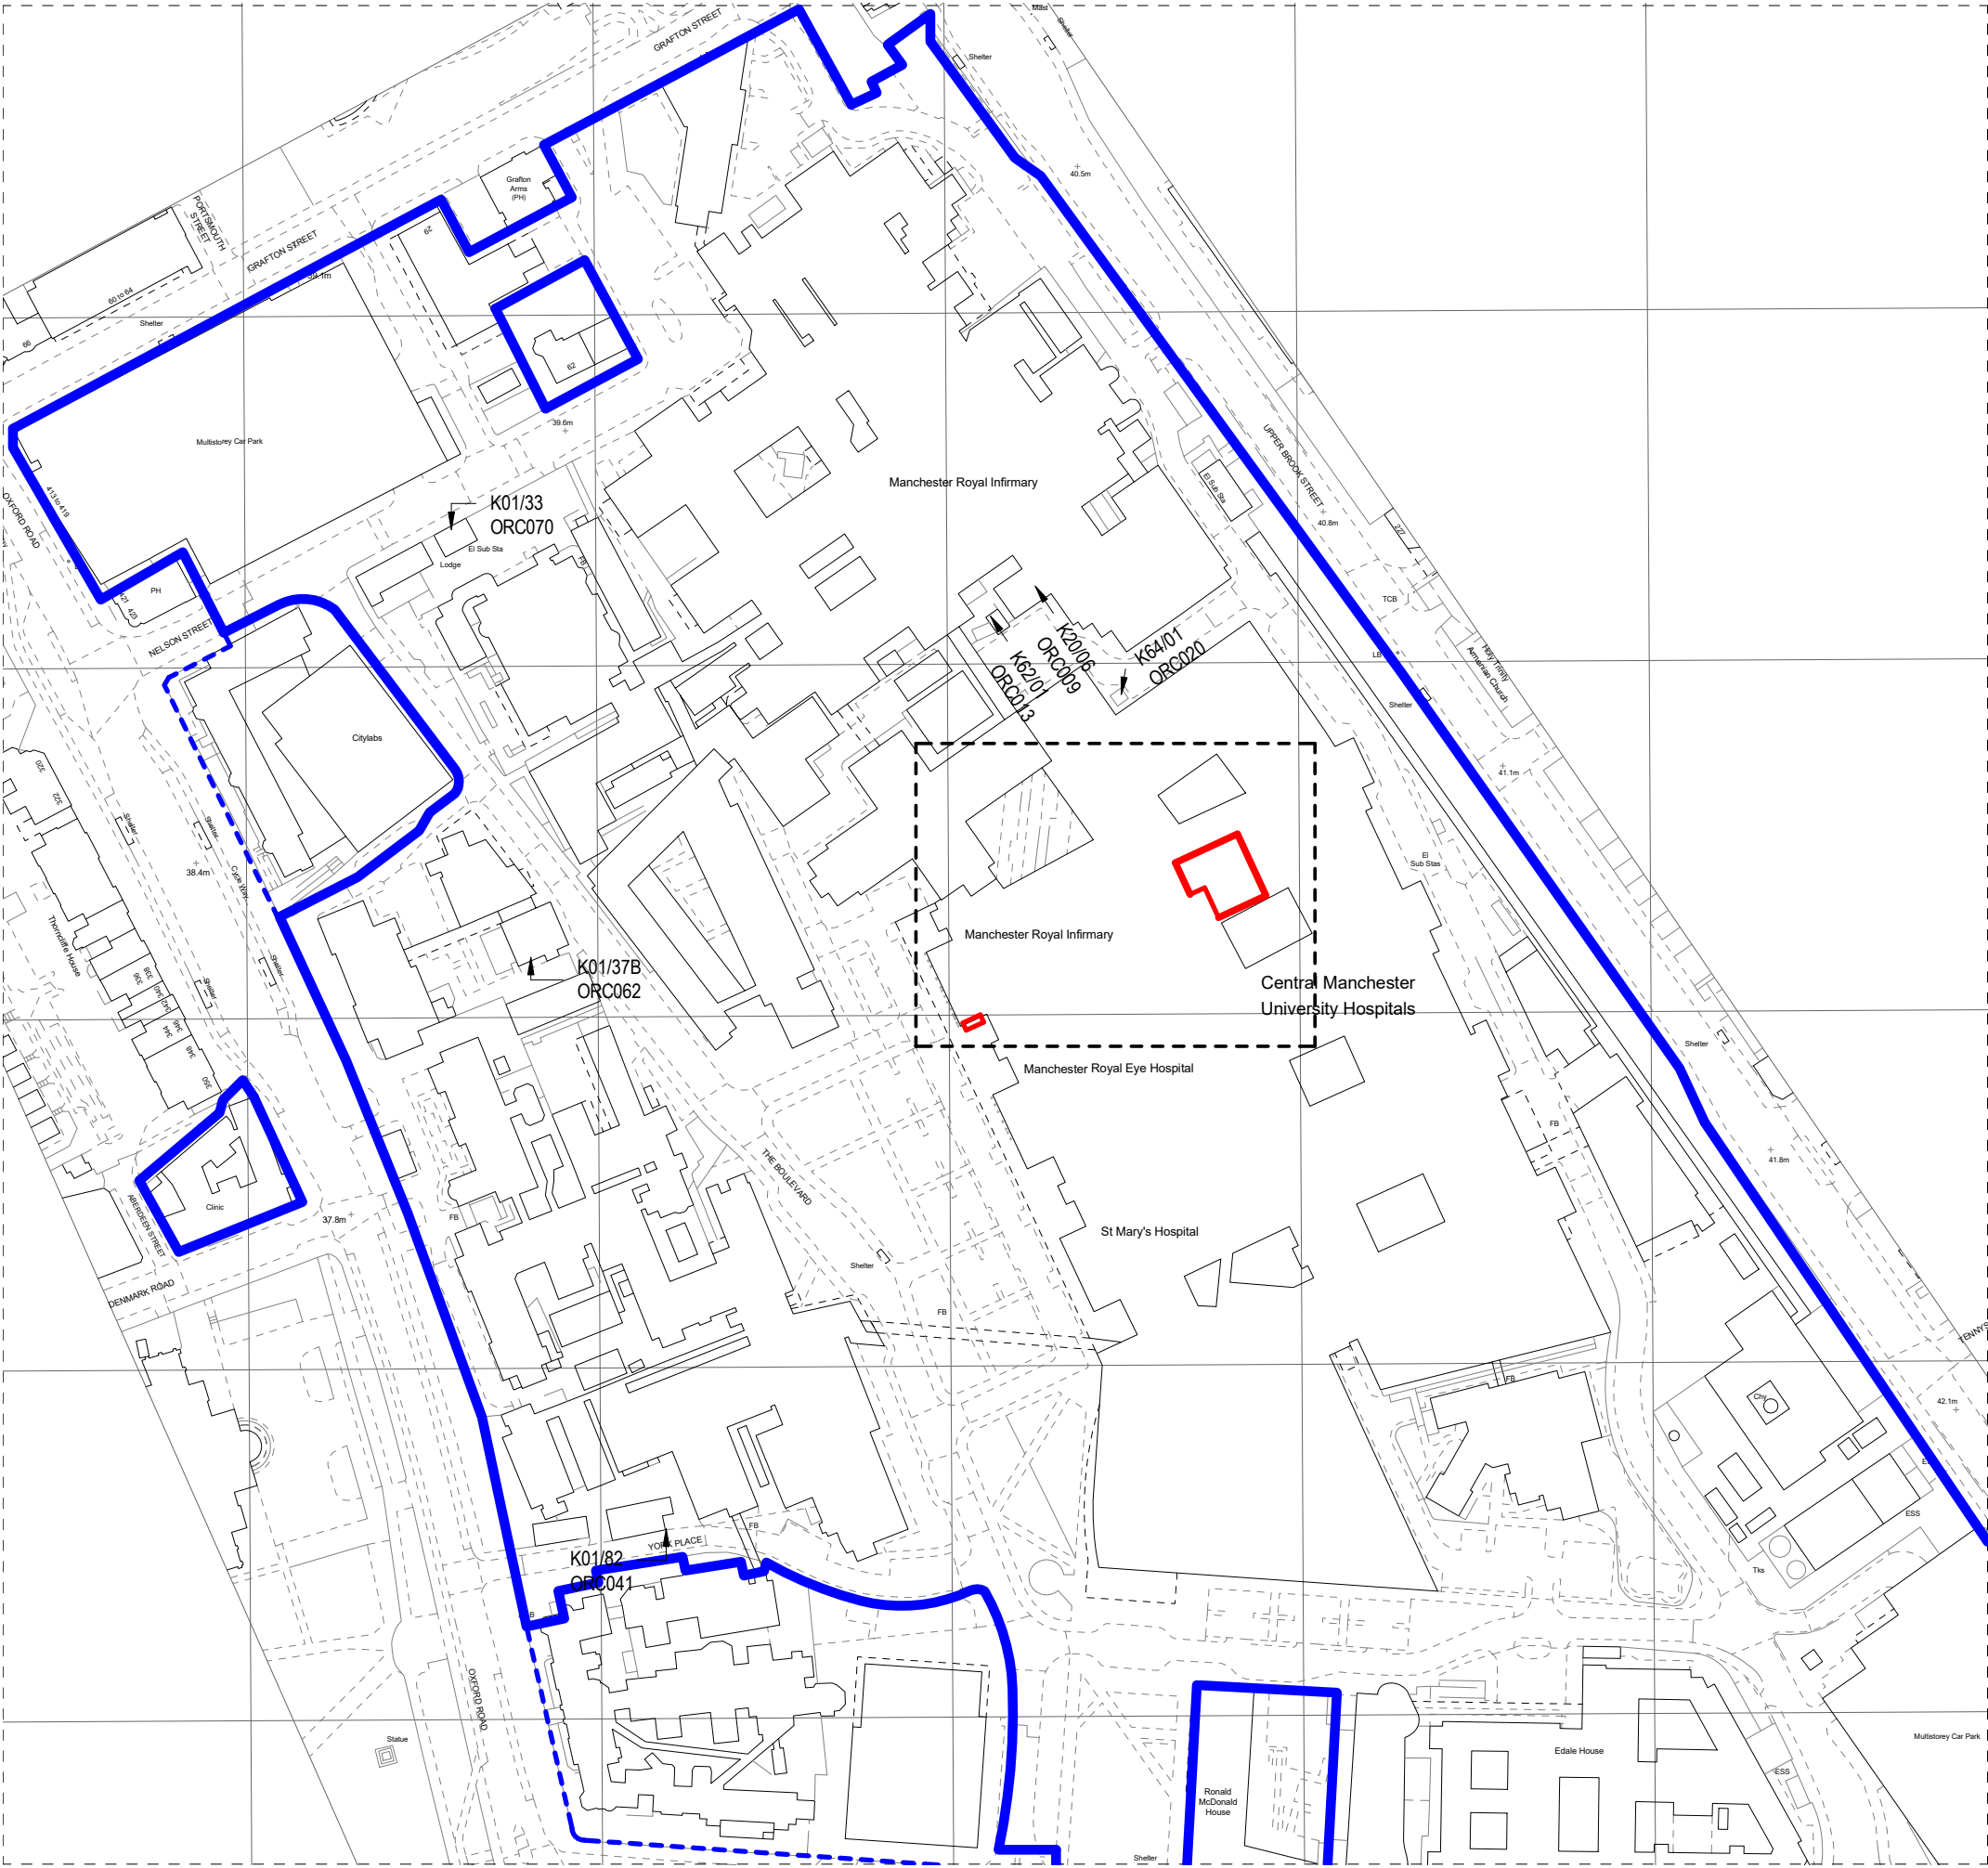

1 **SITE LOCATION PLAN**
1 : 2000

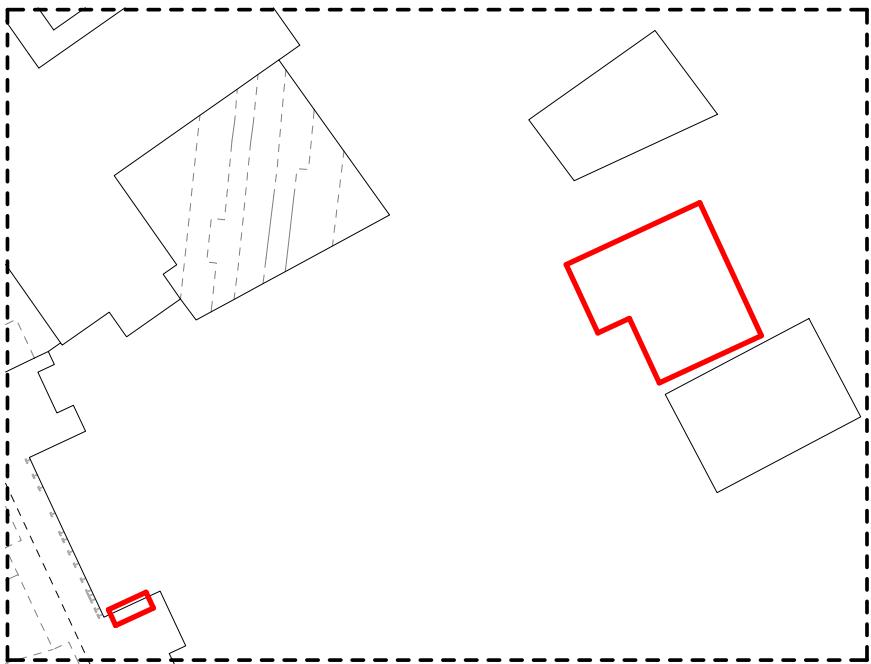

2 **LOCATION PLAN**
1 : 1000

- Key
- Application Boundary:
Plant Roof &
Front Services Enclosure
 - PFI Boundary Line
 - Trust Land Line



PLANNING

REVISION	DATE	DESCRIPTION	ARCHITECT	PARTNER
S2 P 1	22/07/29	Issue for Planning	MC	ADP

CHECK ALL DIMENSIONS AND VERIFY ON SITE. REPORT ANY ERRORS OR OMISSIONS



1 Portland Street
Manchester
M1 3BE
T +44 (0) 161 238 9460
E manchester@adp-architecture.com

www.adp-architecture.com

JOB TITLE:
MANCHESTER ROYAL INFIRMARY

DRAWING TITLE:
SITE LOCATION PLAN

SCALE: As indicated		DRAWING SHEET SIZE: A3	
JOB CODE: 001232	DRAWING NUMBER: ADP-00-ZZ-DR- A-0900		REVISION: S2 P 1