


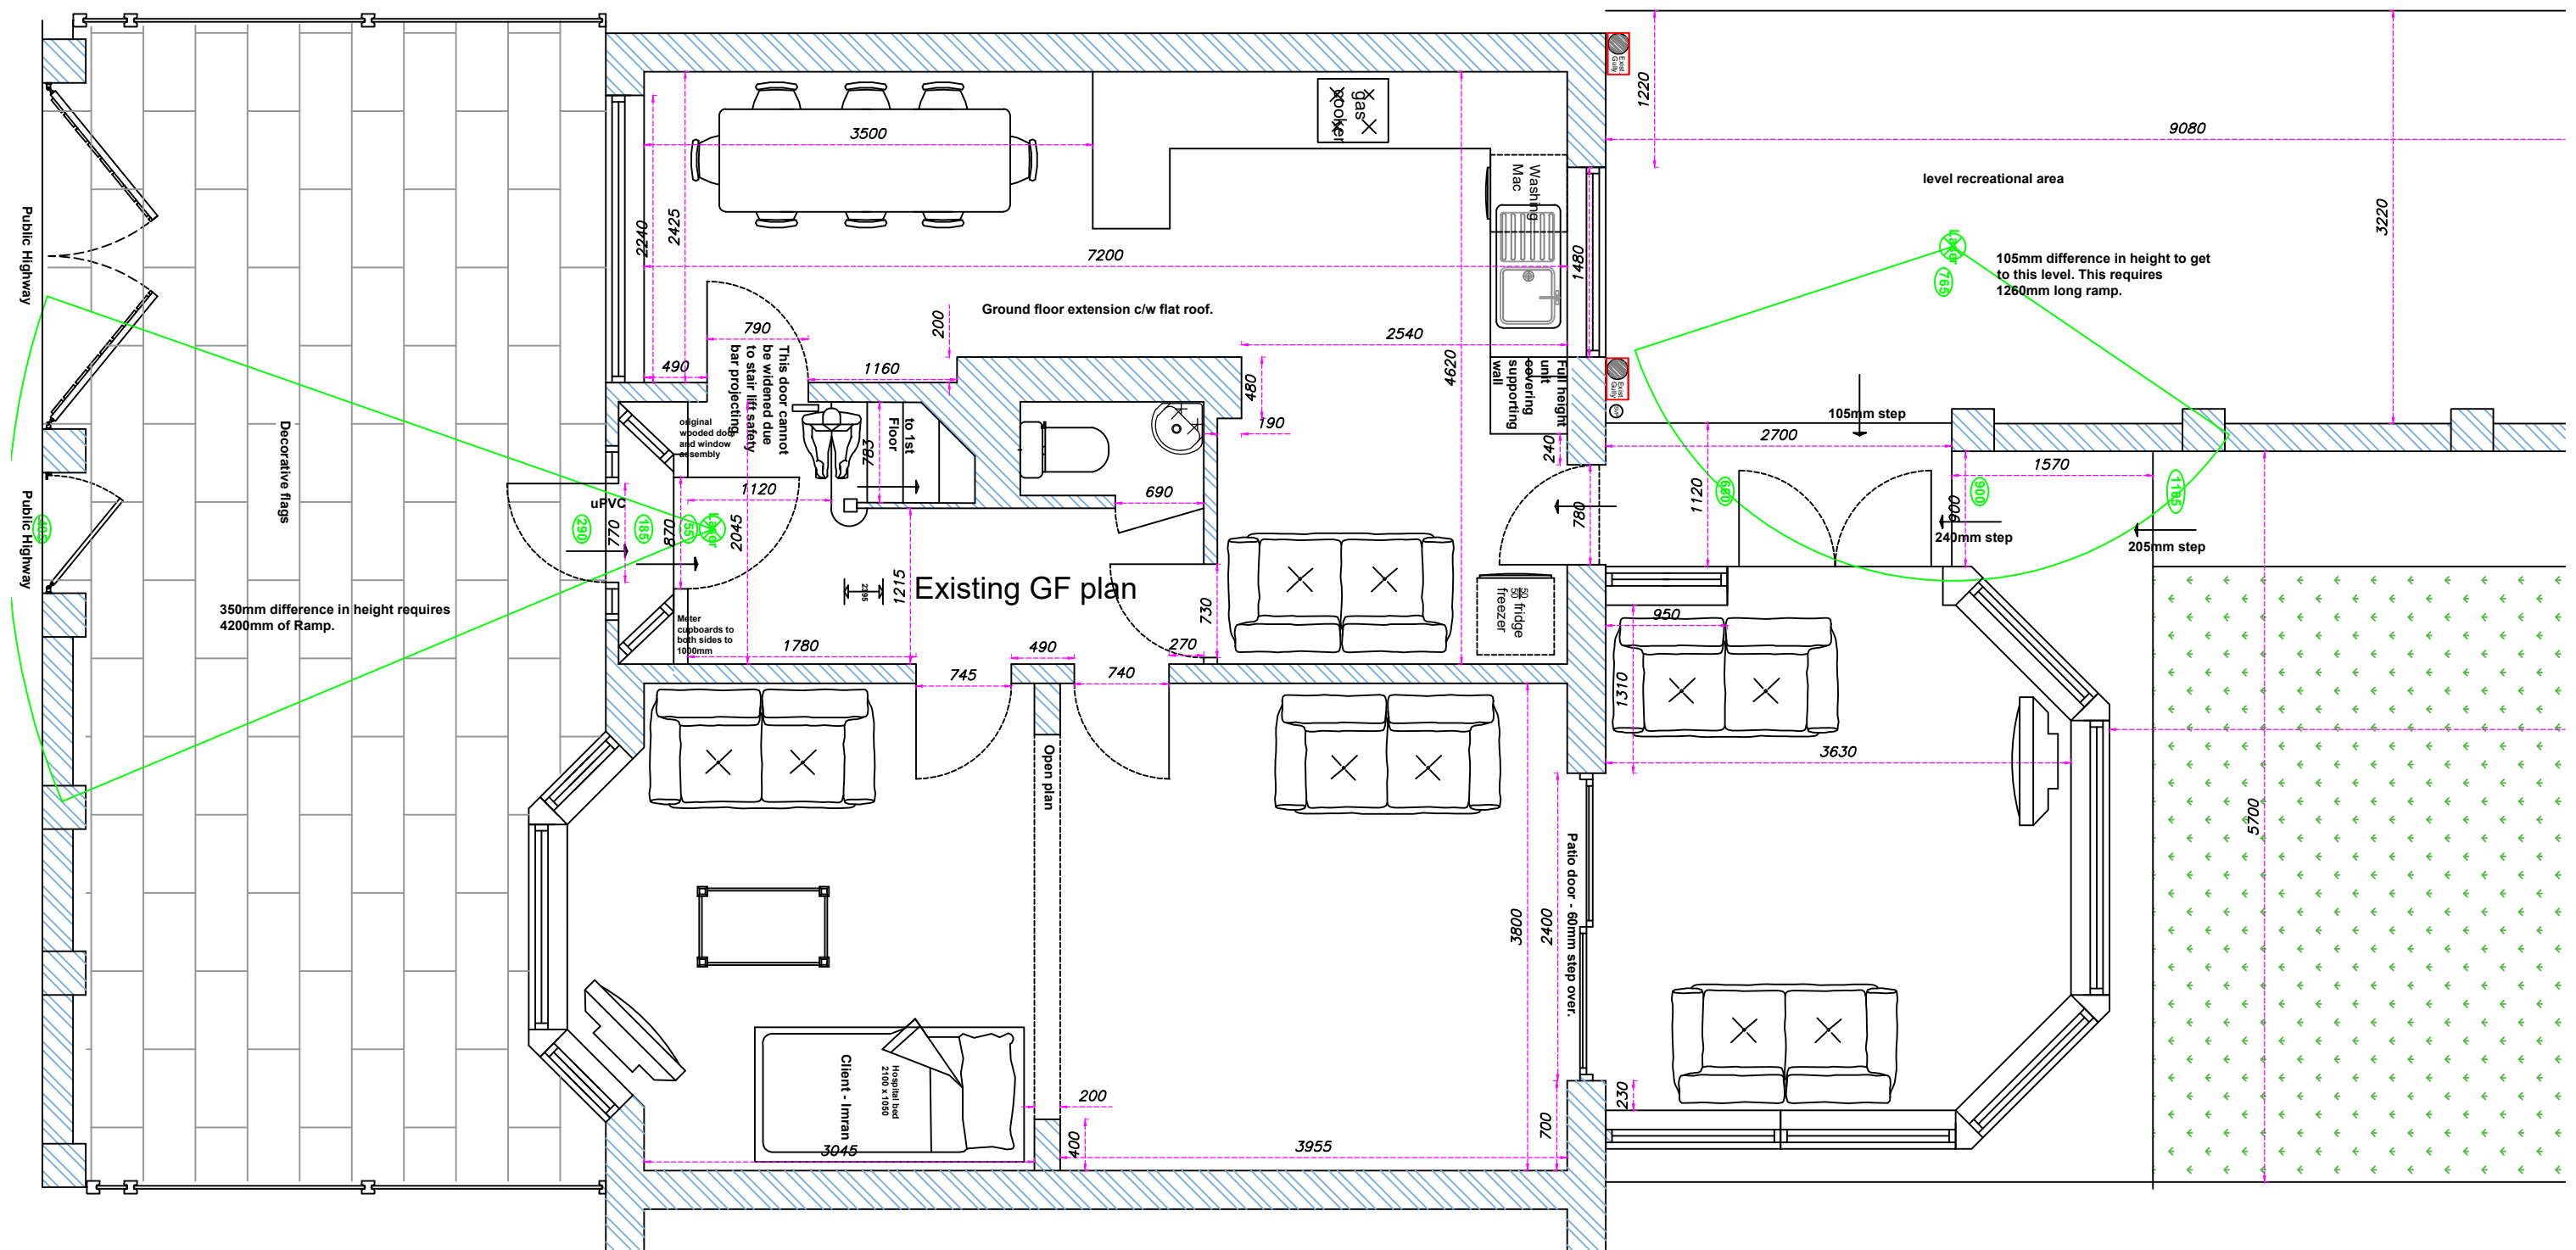

I agree to M.L.C.O.'s proposed plans

Signed

Date



Leading local care, improving lives in Manchester, with you



Manchester Equipment & Adaptations Partnership

Neil Brickles - Technical Officer.
Manchester Local Care Organisation.
Directorate for Children and Families.
Unit 1, 29 Poland St. Ancoats.
Manchester.
M4 6AZ
neil.brickles@manchester.gov.uk
Tel No : 0161 277 1704 - 07903 244482

Date:

28/07/2021

Scale / Paper:

1 : 50 @ A3

Revisions / Options

No.	Date.	Sig.

Feasibility - Full Measure in & out, Up/down. LAS Room 1500. Access F&R. poss TFL.

Mr Imran Naseem
12 Corringham Road
Manchester
M19 2RG