


EQUIPMENT SCHEDULE			
ITEM	DESCRIPTION	QTY	DIMENSIONS
01	RACKING	1	1200(w) x 500(d)
02	RACKING	1	1600(w) x 500(d)
03	ICE MACHINE	1	CUSTOM
04	RACKING	1	2000(w) x 500(d)
05	DRYSTORE CAGE/RACKING	1	2200(w) x 600(d)
06	BOTTLE COOLER (2 DOOR)	1	900(w) x 550(d)
07	BOTTLE COOLER (2 DOOR)	1	900(w) x 550(d)
08	WAITER STATION	1	4400(w) x 600(d)
09	WATER DISPENSER	1	600(w) x 600(d)
10	SINK UNIT	1	600(w) x 600(d)
11	WAITER STATION	1	1300(w) x 600(d)
12	CLEANS EXIT TABLE	1	1000(w) x 600(d)
13	WALL SHELVING	1	1000(w) x 250(d)
14	HOOD DISHWASHER (Hobart)	1	635(w) x 740(d)
15	SINGLE BOWL SINK w/drain	1	1200(w) x 600(d)
16	WALL SHELVING	1	1800(w) x 250(d)
17	INFILL TABLE	1	600(w) x 600(d)
18	HAND WASH BASIN	1	TBC

EQUIPMENT SCHEDULE			
ITEM	DESCRIPTION	QTY	DIMENSIONS
19	INFILL TABLE	1	850(w) x 700(d)
20	3 DOOR PREP TABLE	1	1365(w) x 700(d)
21	FRYER	3	595(w) x 650(d)
22	INFILL TABLE	1	450(w) x 700(d)
23	COMBI OVEN	1	847(w) x 776(d)
24	VULCAN SALAMANDER GRILL	1	940(w) x 450(d)
25	FALCON 4 HOB INDUCTION	1	800(w) x 800(d)
26	FALCON 4 HOB INDUCTION	1	800(w) x 800(d)
27	INFILL TABLE	1	1000(w) x 700(d)
28	VULCAN GRIDDLE	1	915(w) x 610(d)
29	COMBI OVEN	1	847(w) x 776(d)
30	3 DOOR PREP TABLE	1	1365(w) x 700(d)
31	RACKING	1	850(w) x 500(d)
32	DOUBLE SINK w/DRAINER	1	1800(w) x 700(d)
33	3 DOOR PREP TABLE	1	1365(w) x 700(d)
34	INFILL TABLE	1	1200(w) x 700(d)
35	S/S TABLE w/3No. HEAT LAMPS	1	2000(w) x 500(d)
36	RACKING	1	2200(w) x 500(d)

EQUIPMENT SCHEDULE			
ITEM	DESCRIPTION	QTY	DIMENSIONS
37	SINGLE BOWL SINK	1	600(w) x 600(d)
38	GLASS WASHER	1	600(w) x 600(d)
39	INFILL TABLE	1	1400(w) x 630(d)
40	COFFEE MACHINE	1	650(w) x 456(d)
41	COFFEE GRINDER	1	200(w) x 456(d)
42	BOTTLE COOLER (2 DOOR)	1	900(w) x 550(d)
43	BOTTLE COOLER (2 DOOR)	1	900(w) x 550(d)
44	UNDER COUNTER FREEZER	1	600(w) x 600(d)
45	BOTTLE COOLER (2 DOOR)	1	900(w) x 550(d)
46	BOTTLE COOLER (2 DOOR)	1	900(w) x 550(d)
47	COCKTAIL STATION	1	1000(w) x 715(d)
48	BEER FONTS	4	TBC
49	COCKTAIL STATION	1	1000(w) x 715(d)
50	RECEPTION	1	2500(w) x 600(d)
51	MICROWAVE	1	464(w) x 557(d)
52	2 DOOR PREP TABLE	1	900(w) x 700(d)

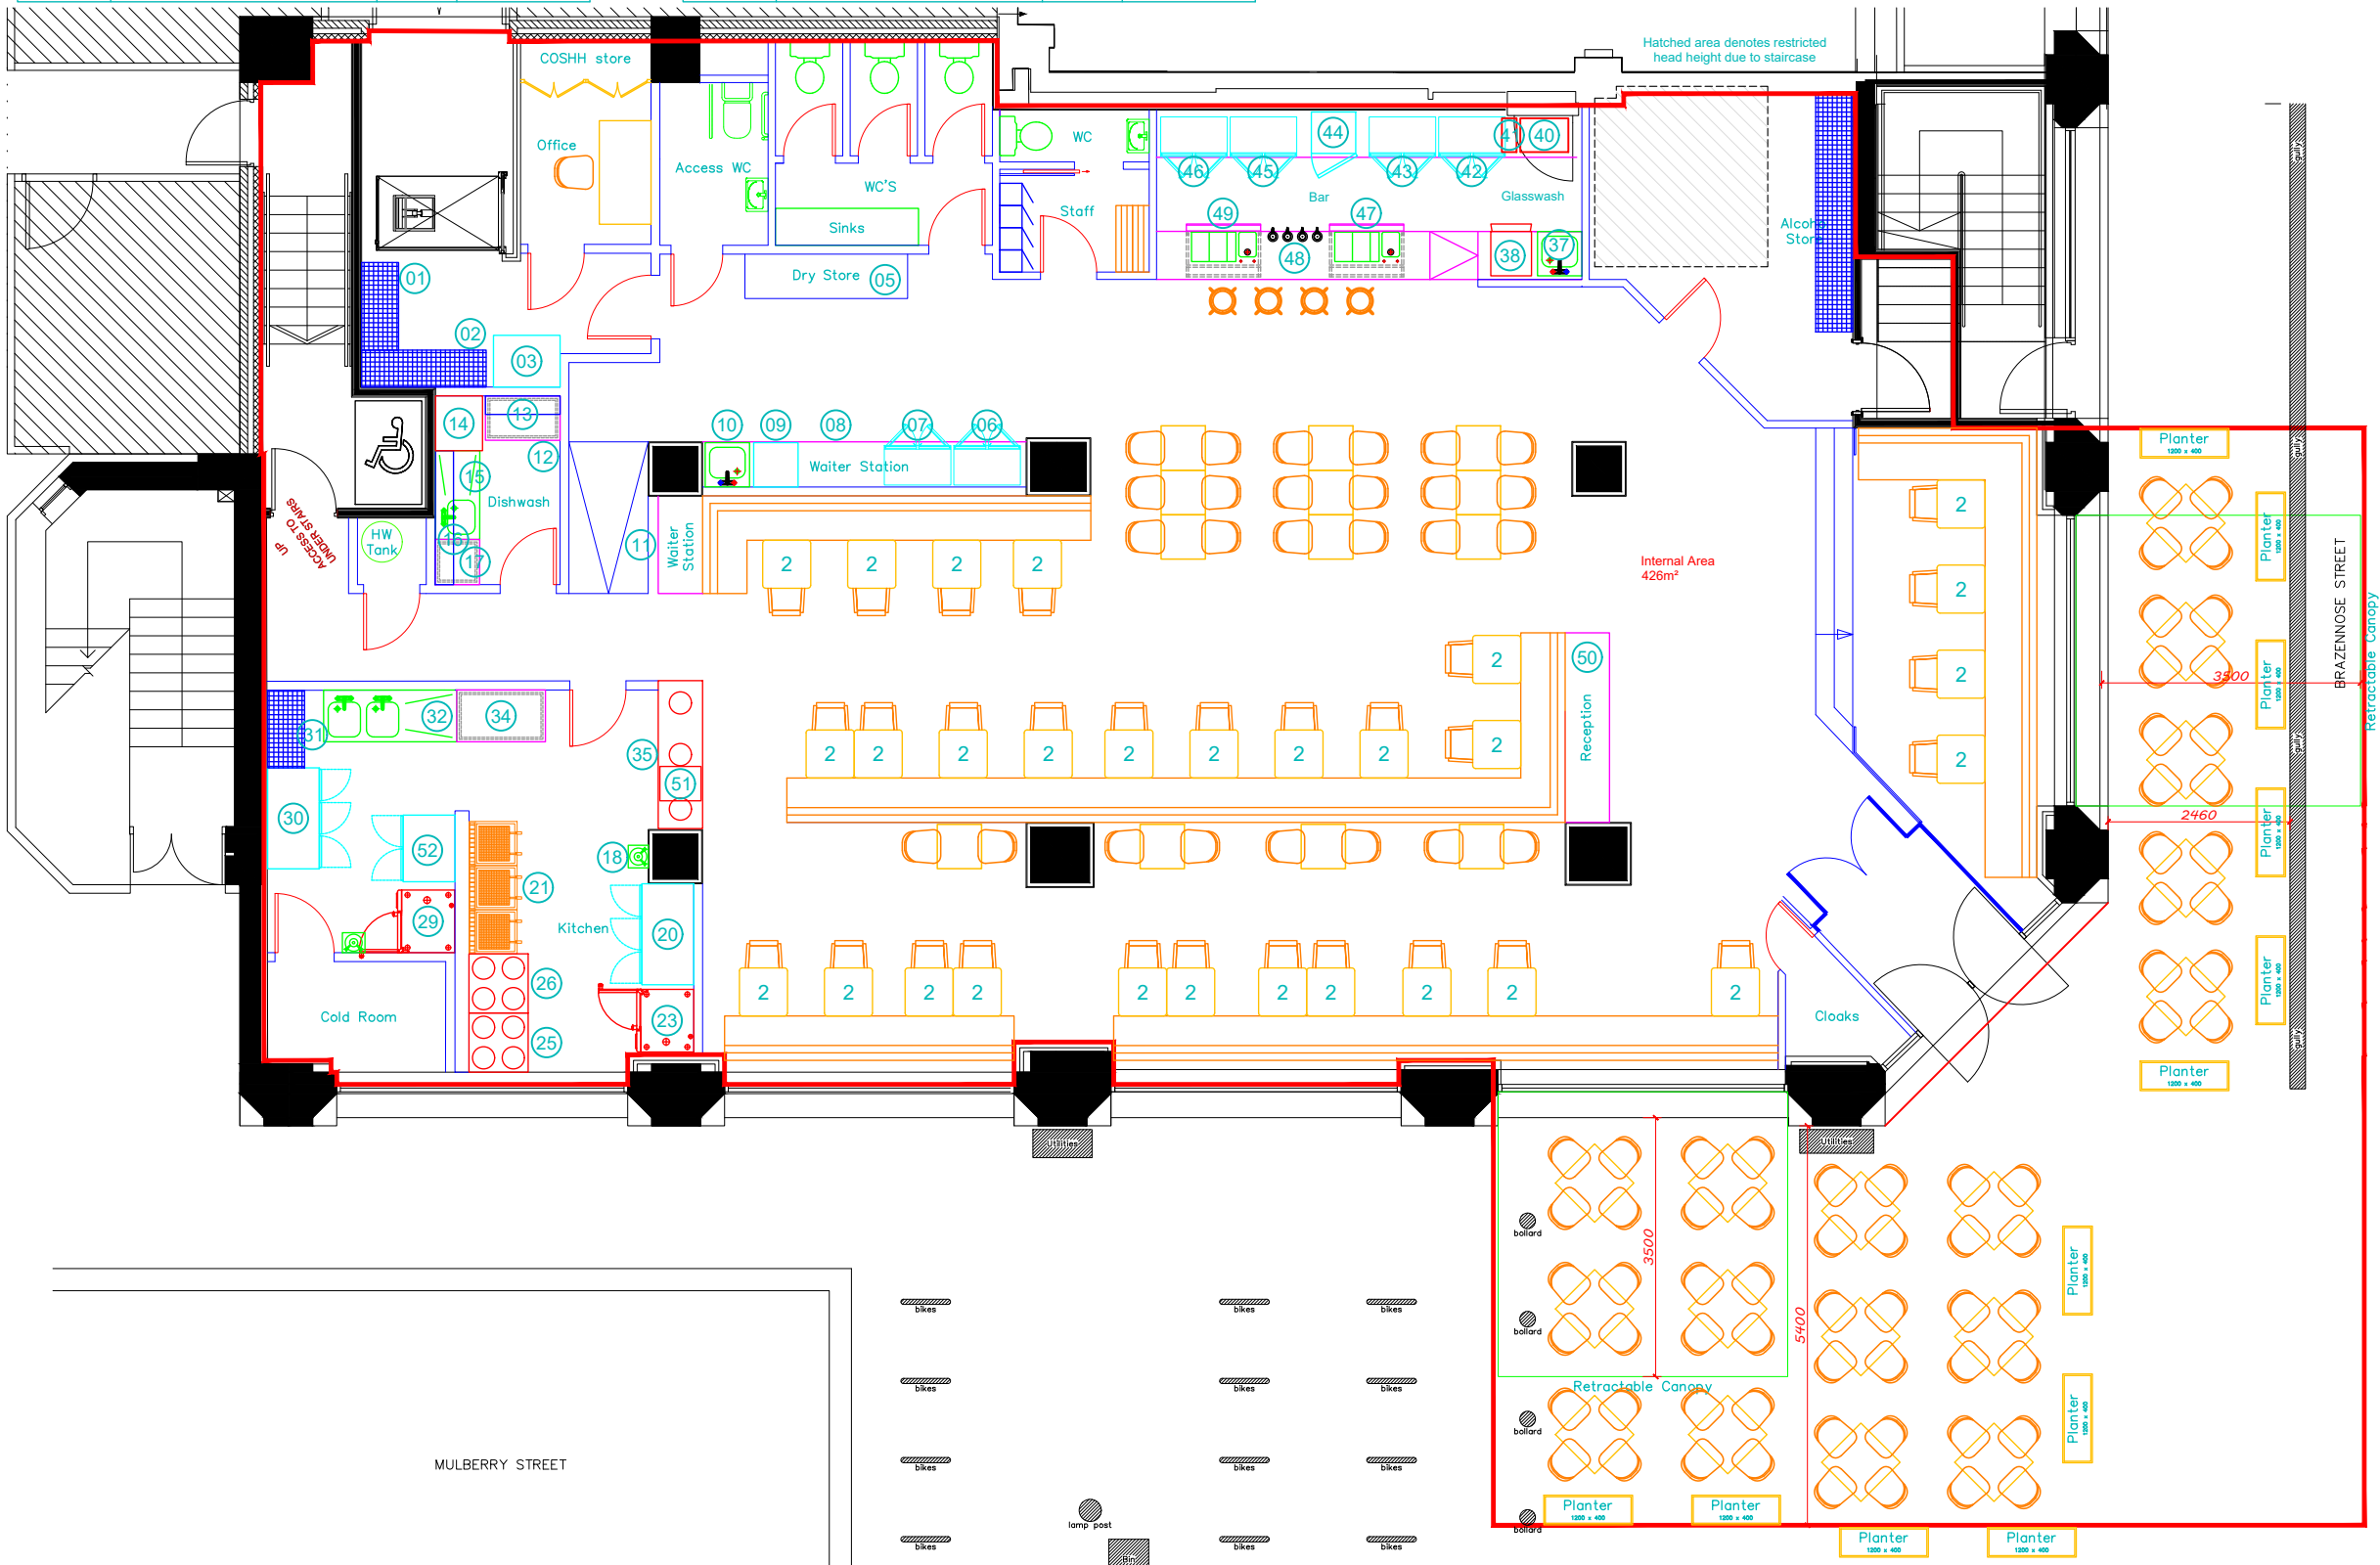

This drawing is to be read in conjunction with all relevant drawings.

The main contractor/builder is to interpret the requirements in relationship to the site conditions encountered and as agreed with the Building Control officer.

All dimensions and sizes to be verified on site, any discrepancies to be reported to the client/project manager. These annotations were prepared for planning and/or building control submission only.

This drawing and design is the (© 2020) property of Commercial Kitchen and Bar Consultants and should not be reproduced without written permission.

E	Modified projecting sign dimension from 700mm to 500mm, updated specification.	PB	11.07.22
D	Updated visualization image. Added planters to plan and elevations. Modified neon sign background.	PB	07.07.22
C	Modifications elevations as instructed.	PB	06.07.22
B	Modified colour on elevations of indicative neon signage to yellow.	PB	03.07.22
A	For Application	PB	29.06.22
Rev	Description	By	Date
Initial Issue: 29.06.2022			

CLIENT	
Maray Bruntswood Union Manchester	
PROJECT TITLE	
Re-Fit	
DRAWING TITLE	
Proposed Layout Option 1	
Drawn by: PB	Checked by: RH
Date: 29.06.2022	Scale: 1:100@A3



COMMERCIAL KITCHEN & BAR

Manchester. UK.
www.commercialkitchenandbar.com
0161 266 1000 | 07732 096 418

Job Ref.	Drawing No.	Revision
JR	102	E