




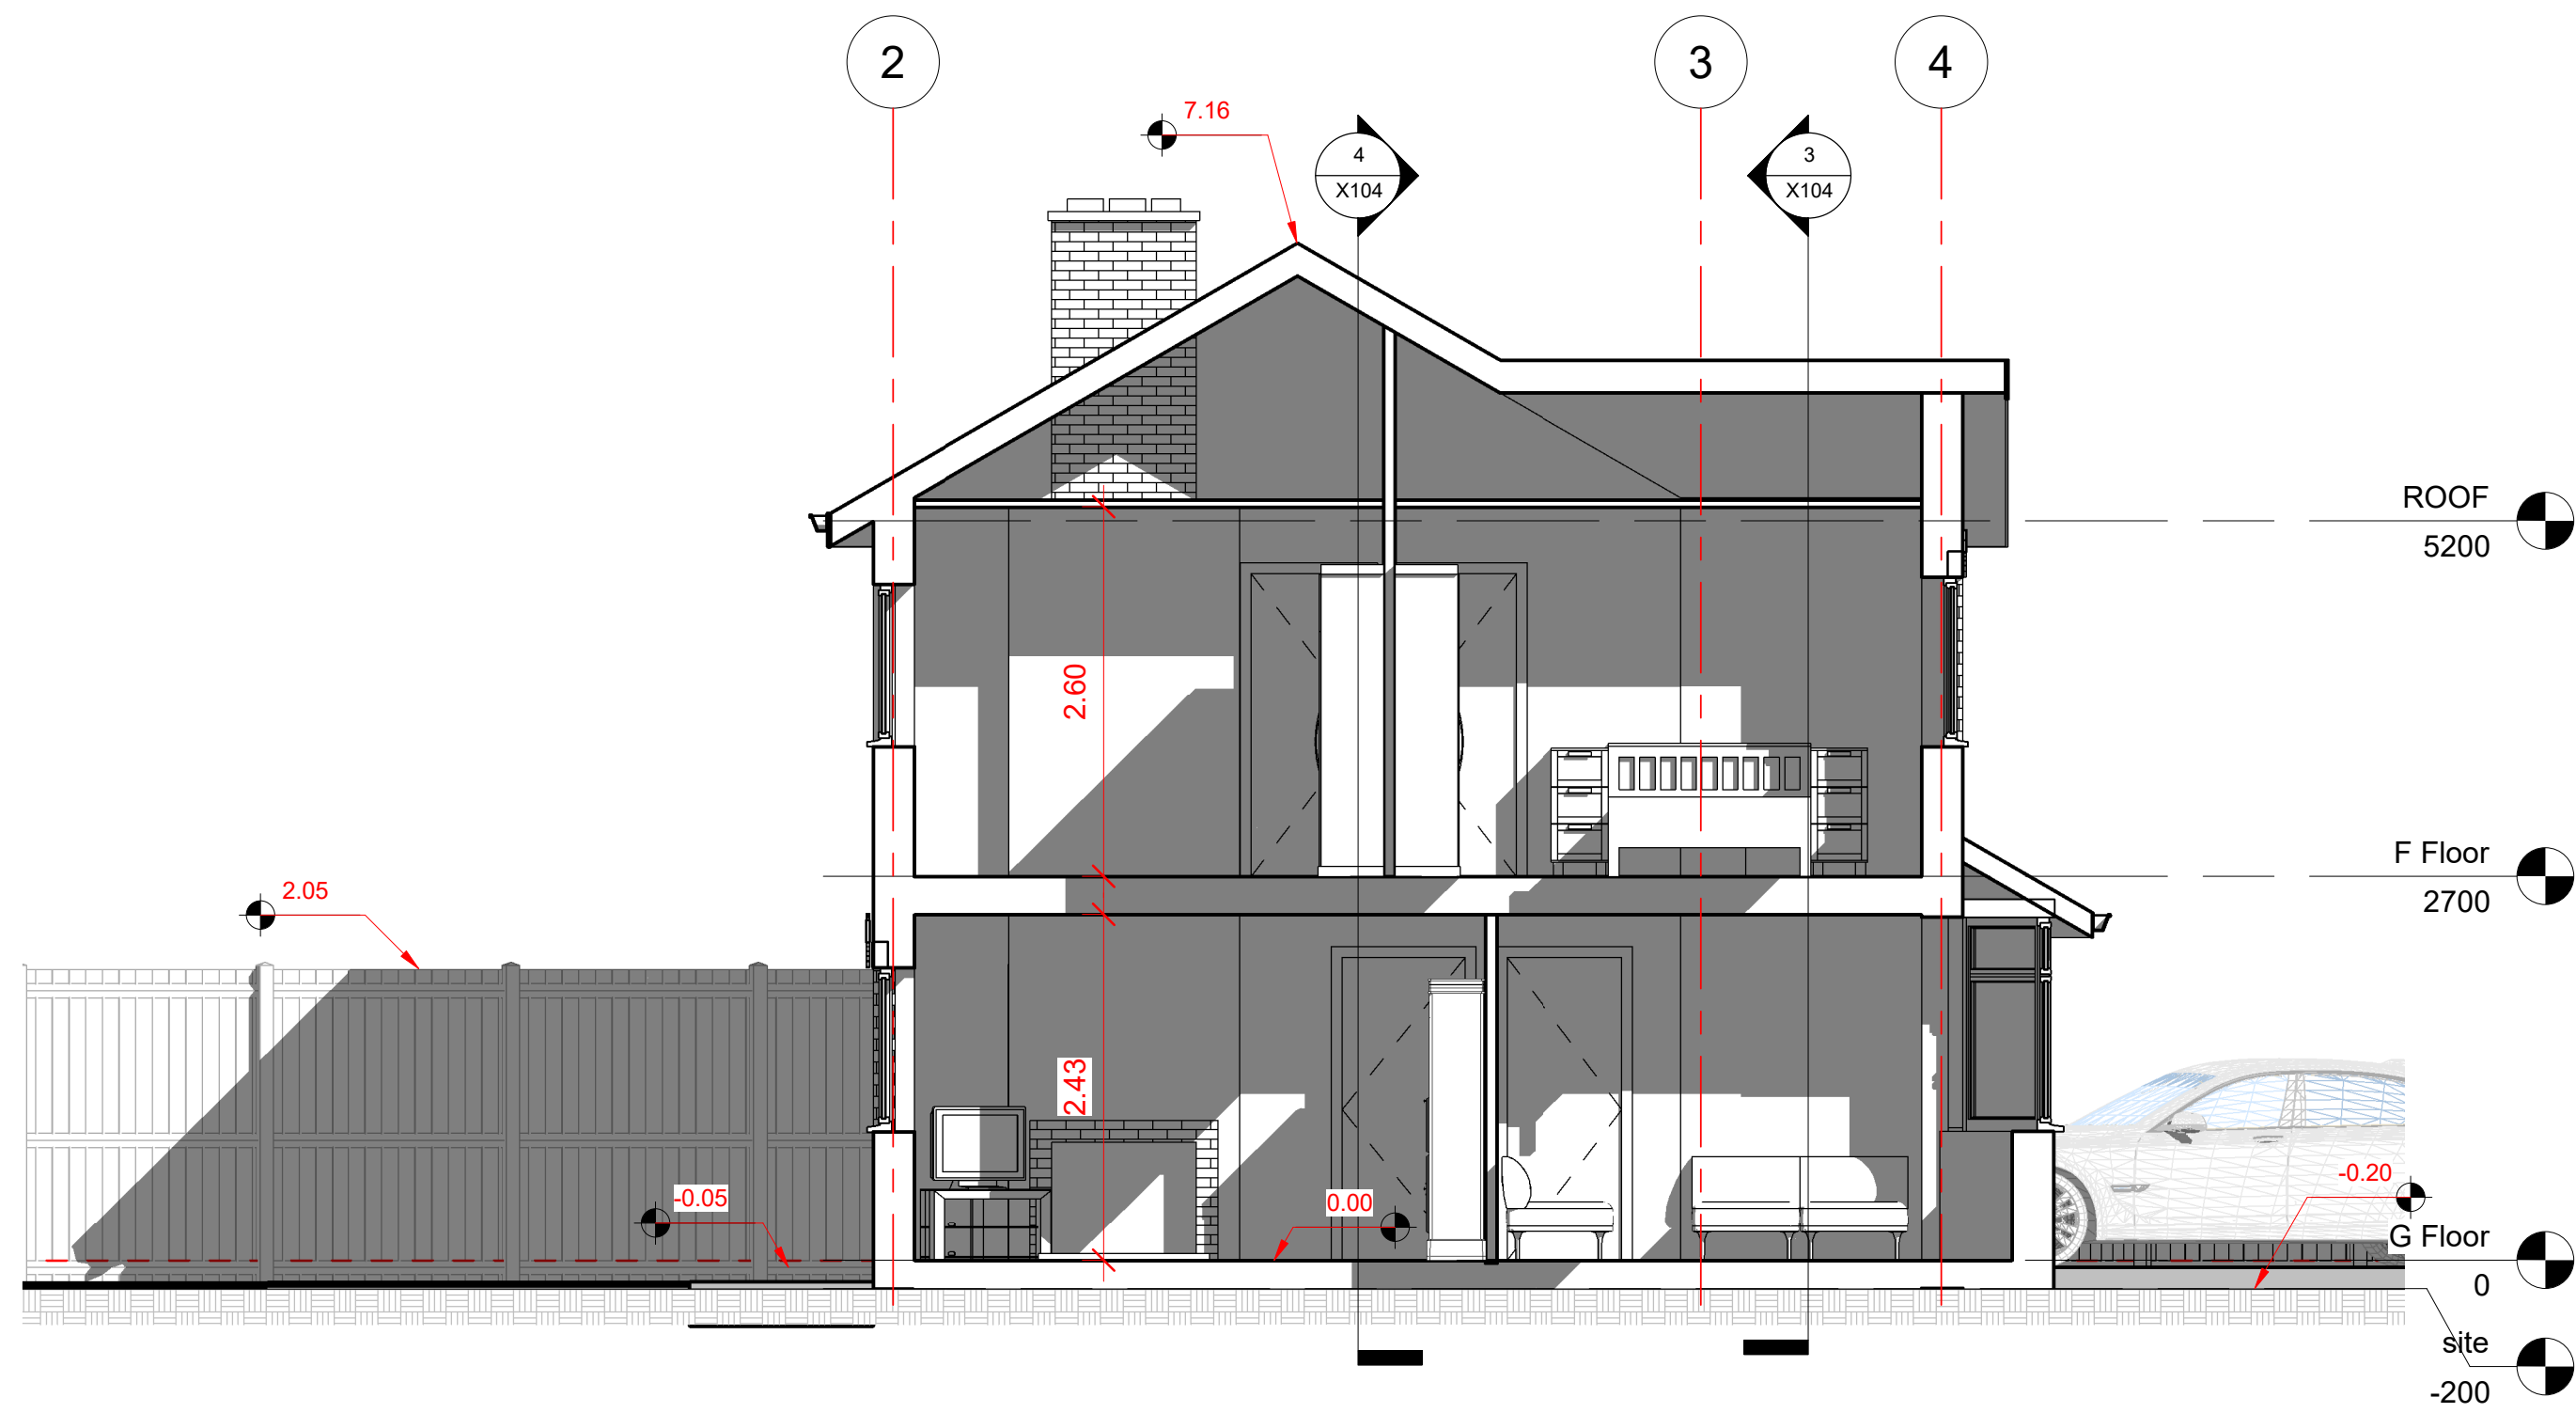


1 Section AA
1 : 50

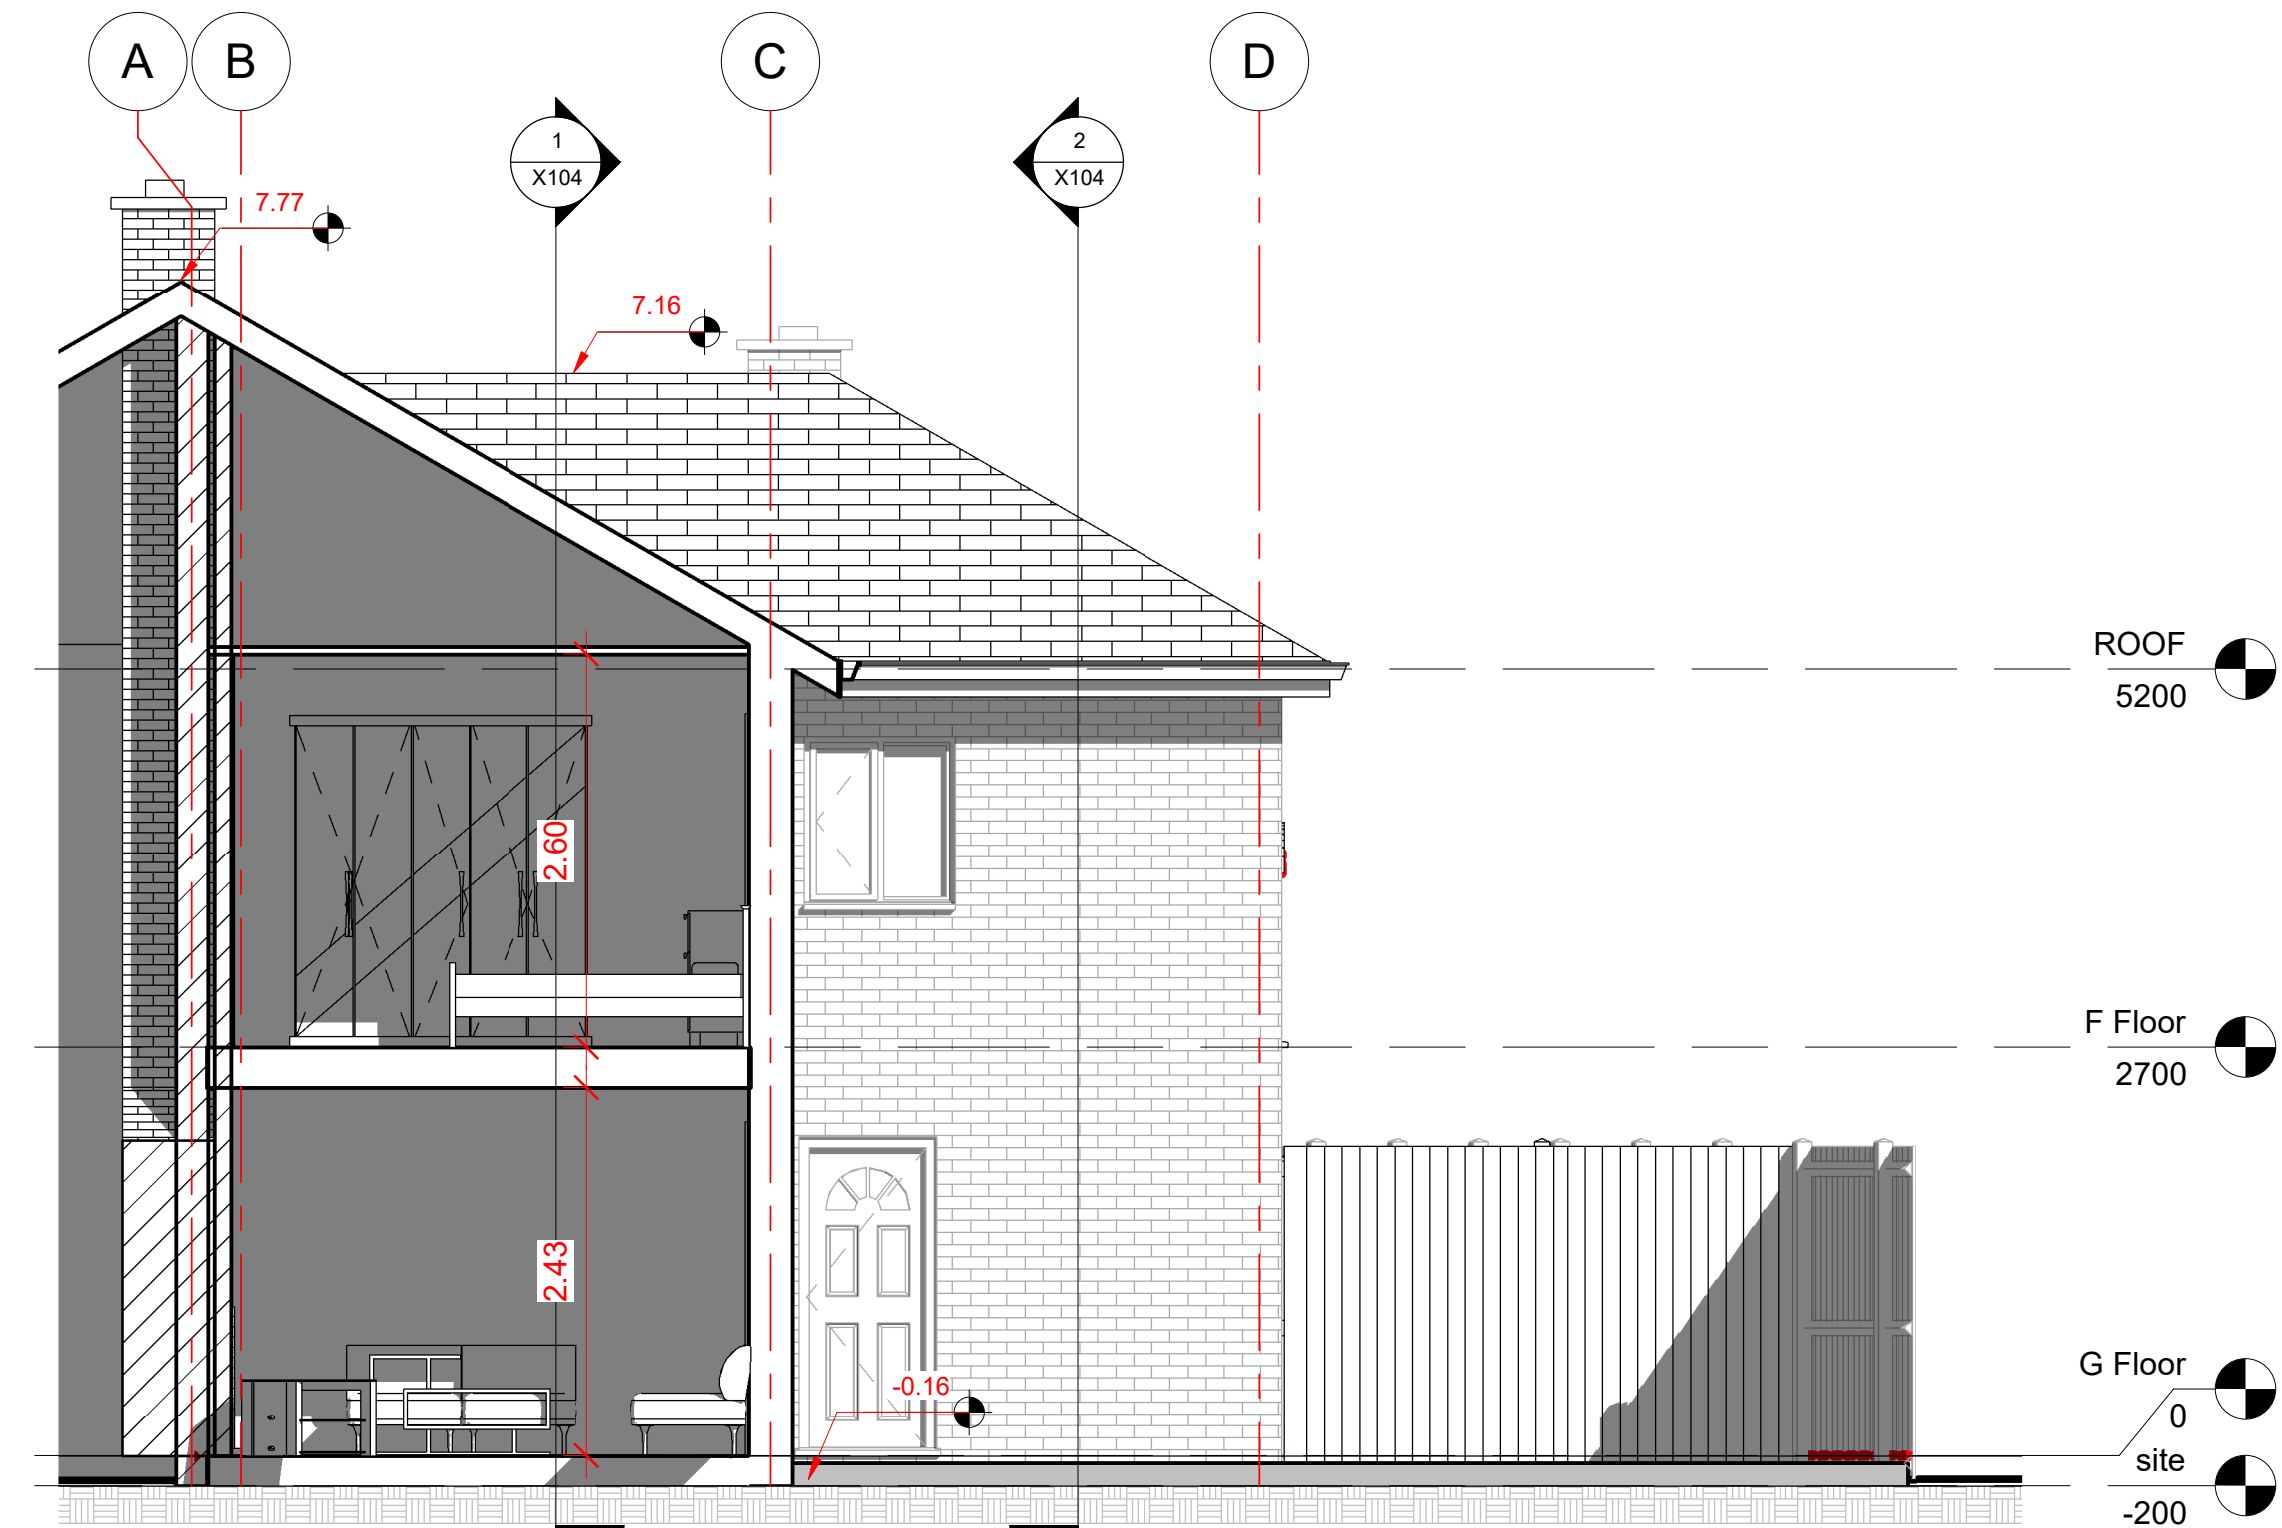

3 Section CC
1 : 50

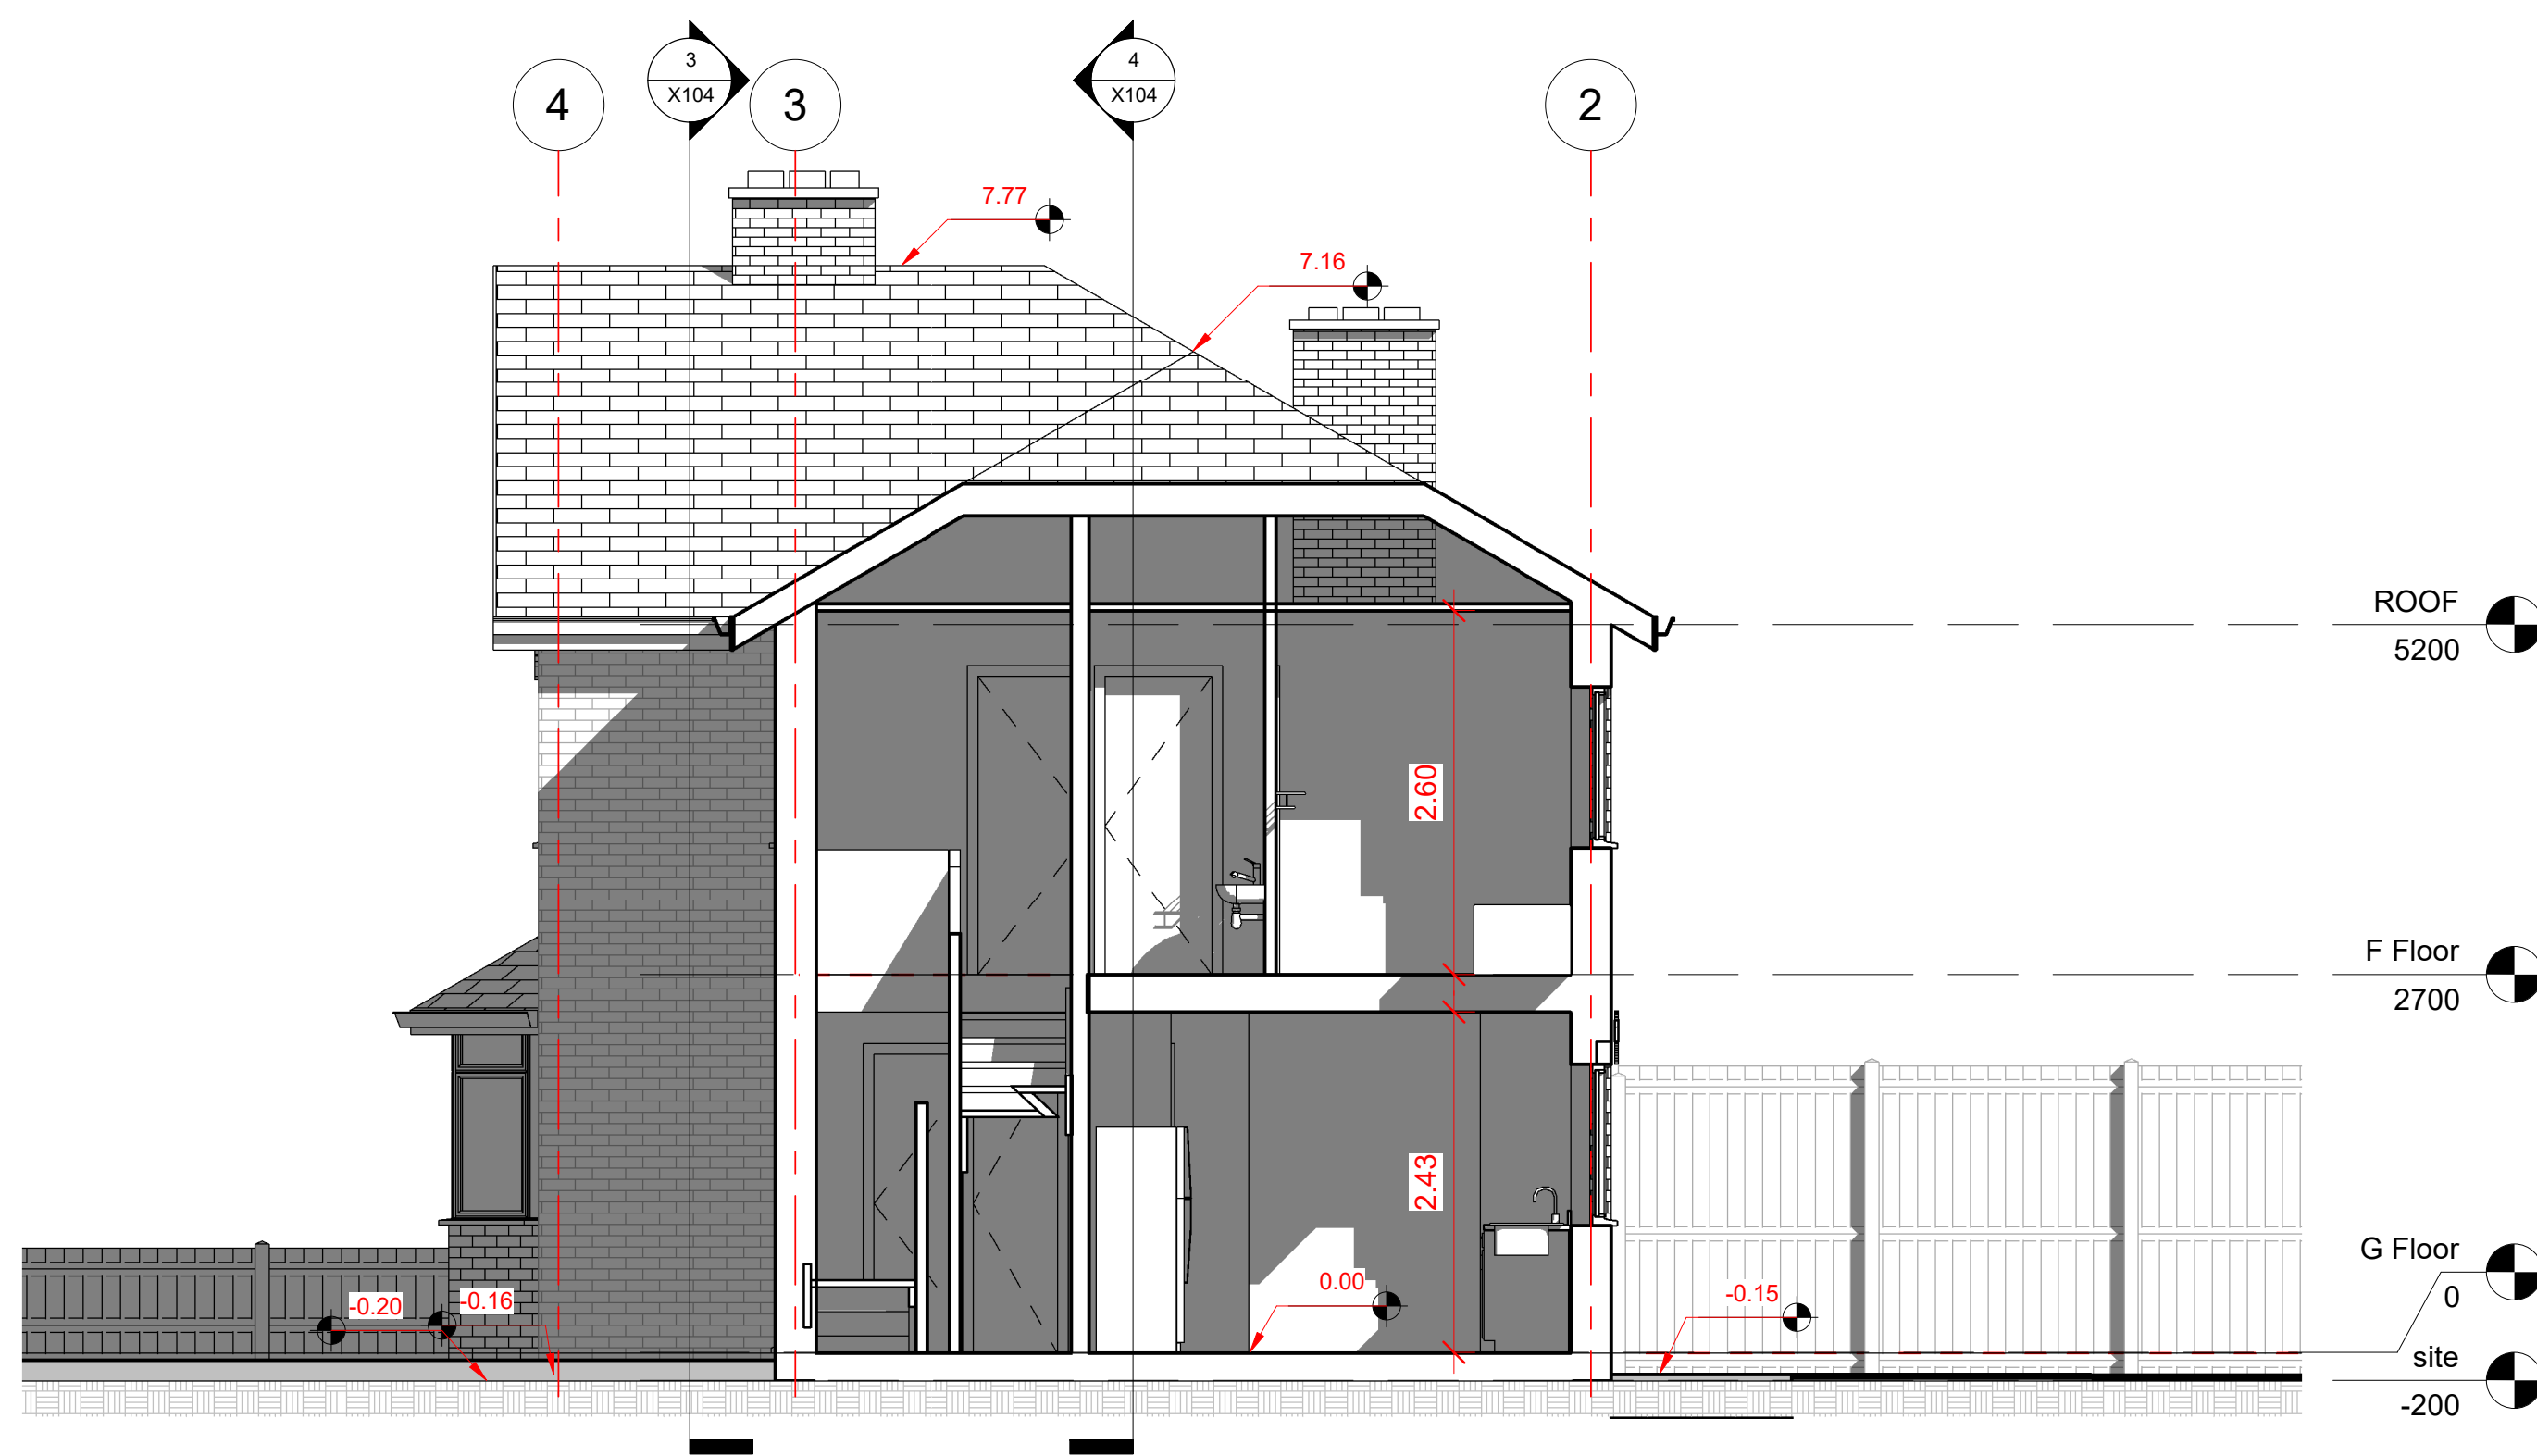

2 Section BB
1 : 50

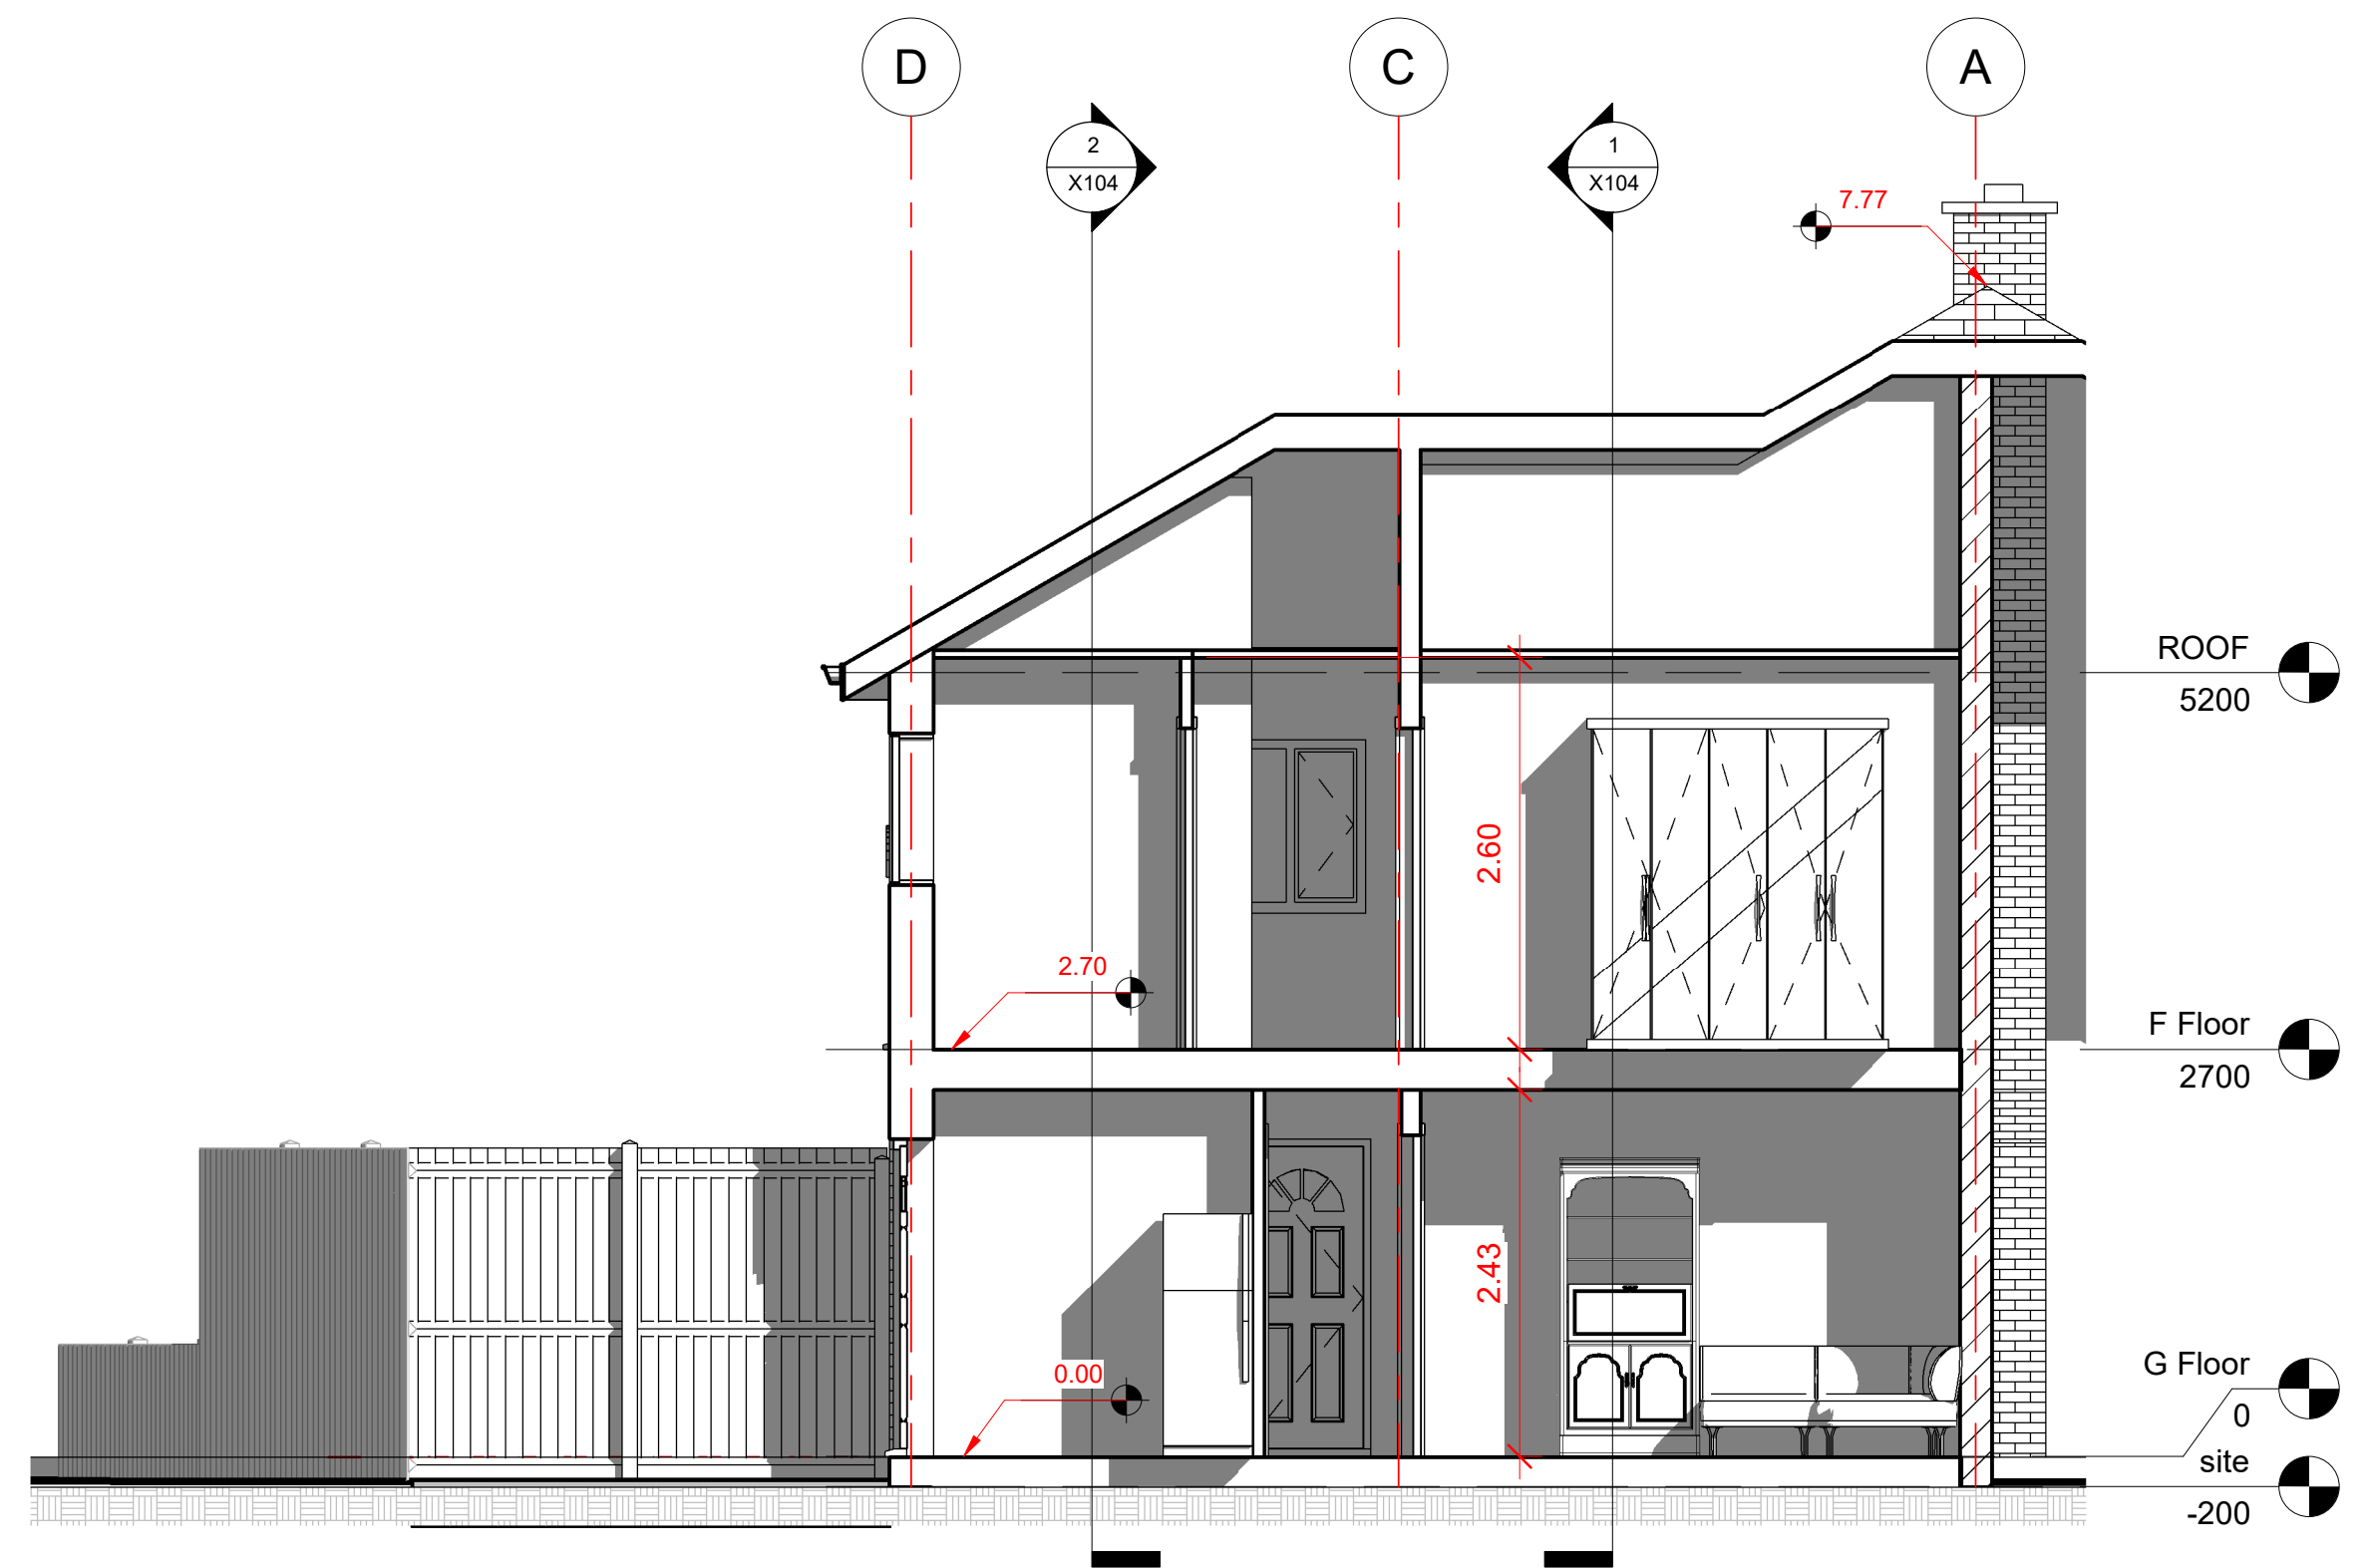

4 Section DD
1 : 50

NOTES

Copyright in this drawing remains with AECDesign. Do not scale from this drawing, work to figured dimensions. Check all dimensions on-site. In the event of any discrepancy, please refer query to AECDesign.

No.	Description	Date
1	Surface of Front Garden updated to show Gravel	07/2022

Revision

AEC ARCHITECTURE
ENGINEERING &
DESIGN CONSTRUCTION
Commitment to Design Excellence

Contact:
Tel: 07424723788
Email: aecdesign.co.uk@outlook.com
www.aecdesign.co.uk

Project Name
House Front, Side and Rear Ground and First Floor Extension

Project No. **AECD_M20 1BU_2022_0001**

Drawing No. **M201BU_2022_X104_01**

Date Issue Date Drawn by AECDesign

Status Proposal Checked by AECDesign

Sheet Size **A1** Approved by AECDesign

Sheet Name
Sections (Existing)

Scale **1 : 50**

Client Name **Khaled Muwahed**

Project Address **479 Princess Road Manchester M20 1BU** Sheet No. **X104**

Filename: 19072022 10-342