


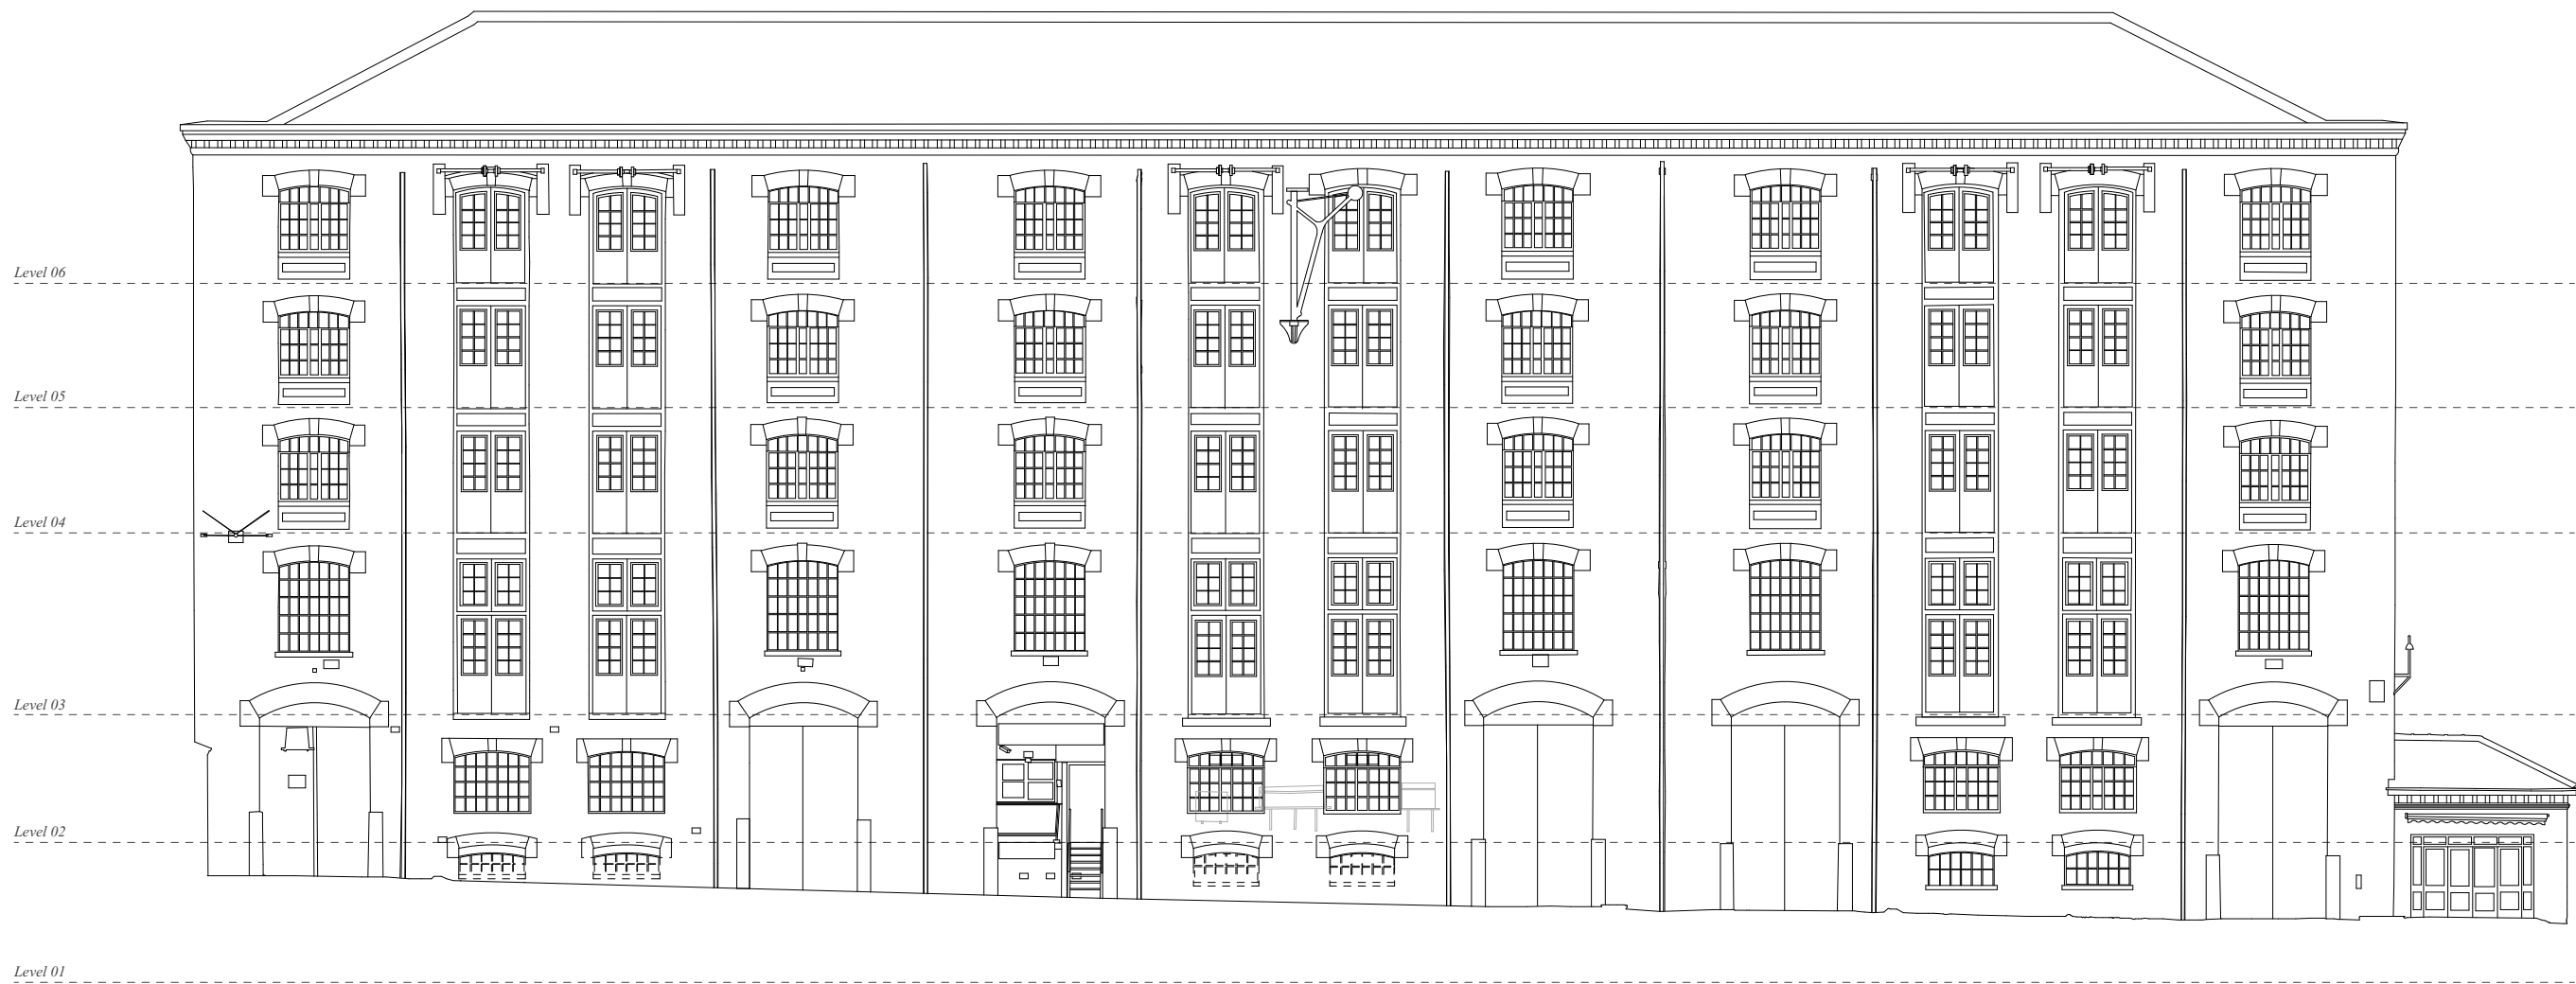




PROJECT

The Bonded Warehouse

DRAWING		Existing Elevation - North	
SCALE	1:200 @ A3	PROJECT NUMBER	001/17
DATE	Dec 2016	DRAWING STATUS	Information
DWG No.	BW-EE-N		REVISION
			T1

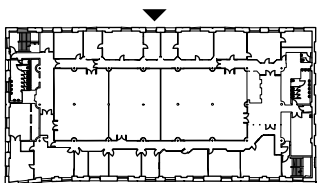

Key Plan 1:1500

T1	Tender Issue	17.02.17
STATUS	REVISION	DATE

GENERAL NOTES:

All dimensions to be checked on site prior to commencement of any works, and/or preparation of any shop drawings.

Sizes of and dimensions to any structural elements are indicative only. See structural engineers drawings for actual sizes / dimensions.

Sizes of and dimensions to any service elements are indicative only. See service engineers drawings for actual sizes and dimensions.

This drawing to be read in conjunction with all other Architect's drawings, specifications and other Consultants' information.

All proprietary systems shown on this drawing are to be installed strictly in accordance with the Manufacturer/Suppliers recommended details.

Any discrepancies between information shown on this drawing and any other contract information or manufacturer/suppliers recommendations is to be brought to the attention of the Architect.

DO NOT SCALE FROM THIS DRAWING.