

GENERAL NOTES

- 1. ALL DIMENSIONS ARE IN MILLIMETRES UNLESS OTHERWISE STATED
- 2. ALL LEVELS ARE IN METRES UNLESS OTHERWISE STATED
- 3. DIMENSIONS ARE NOT TO BE SCALED FROM THE DRAWING
- 4. ALL WORK TO BE CARRIED OUT IN ACCORDANCE WITH THE CURRENT EDITION OF THE BUILDING REGULATIONS 1991 (INCLUDING AMENDMENTS) AND ALL RELEVANT BRITISH STANDARDS/CODES OF PRACTICE
- 5. CONTRACTOR IS RESPONSIBLE FOR THE CORRECT SETTING OUT OF THE WORKS ON SITE, ALL DIMENSIONS TO BE CHECKED PRIOR TO FABRICATION OF MATERIALS
- 6. THIS DRAWING IS TO BE READ IN CONJUNCTION WITH ALL RELEVANT DRAWINGS AND SPECIFICATIONS
- 7. THIS DRAWING SHALL NOT BE DUPLICATED WITHOUT THE EXPRESS WRITTEN PERMISSION OF BEECH DESIGN AND BUILD LIMITED

A ISSUED FOR APPROVAL NP 10.06.22

Rev Description By Date



CLIENT:

PICCADILLY WAREHOUSE

PROJECT:

ENCAPSULATED SKIRTING
DETAIL
PICCADILLY WAREHOUSE

DRAWING TITLE:

APPROVAL


DRAWING STATUS:

DRAWN: NP | CHECKED: NP

SCALE: 1 : 2 | DATE: 10.06.22

013-MDB-BS-ZZ-DT-A-2304

DRAWING NUMBER: A

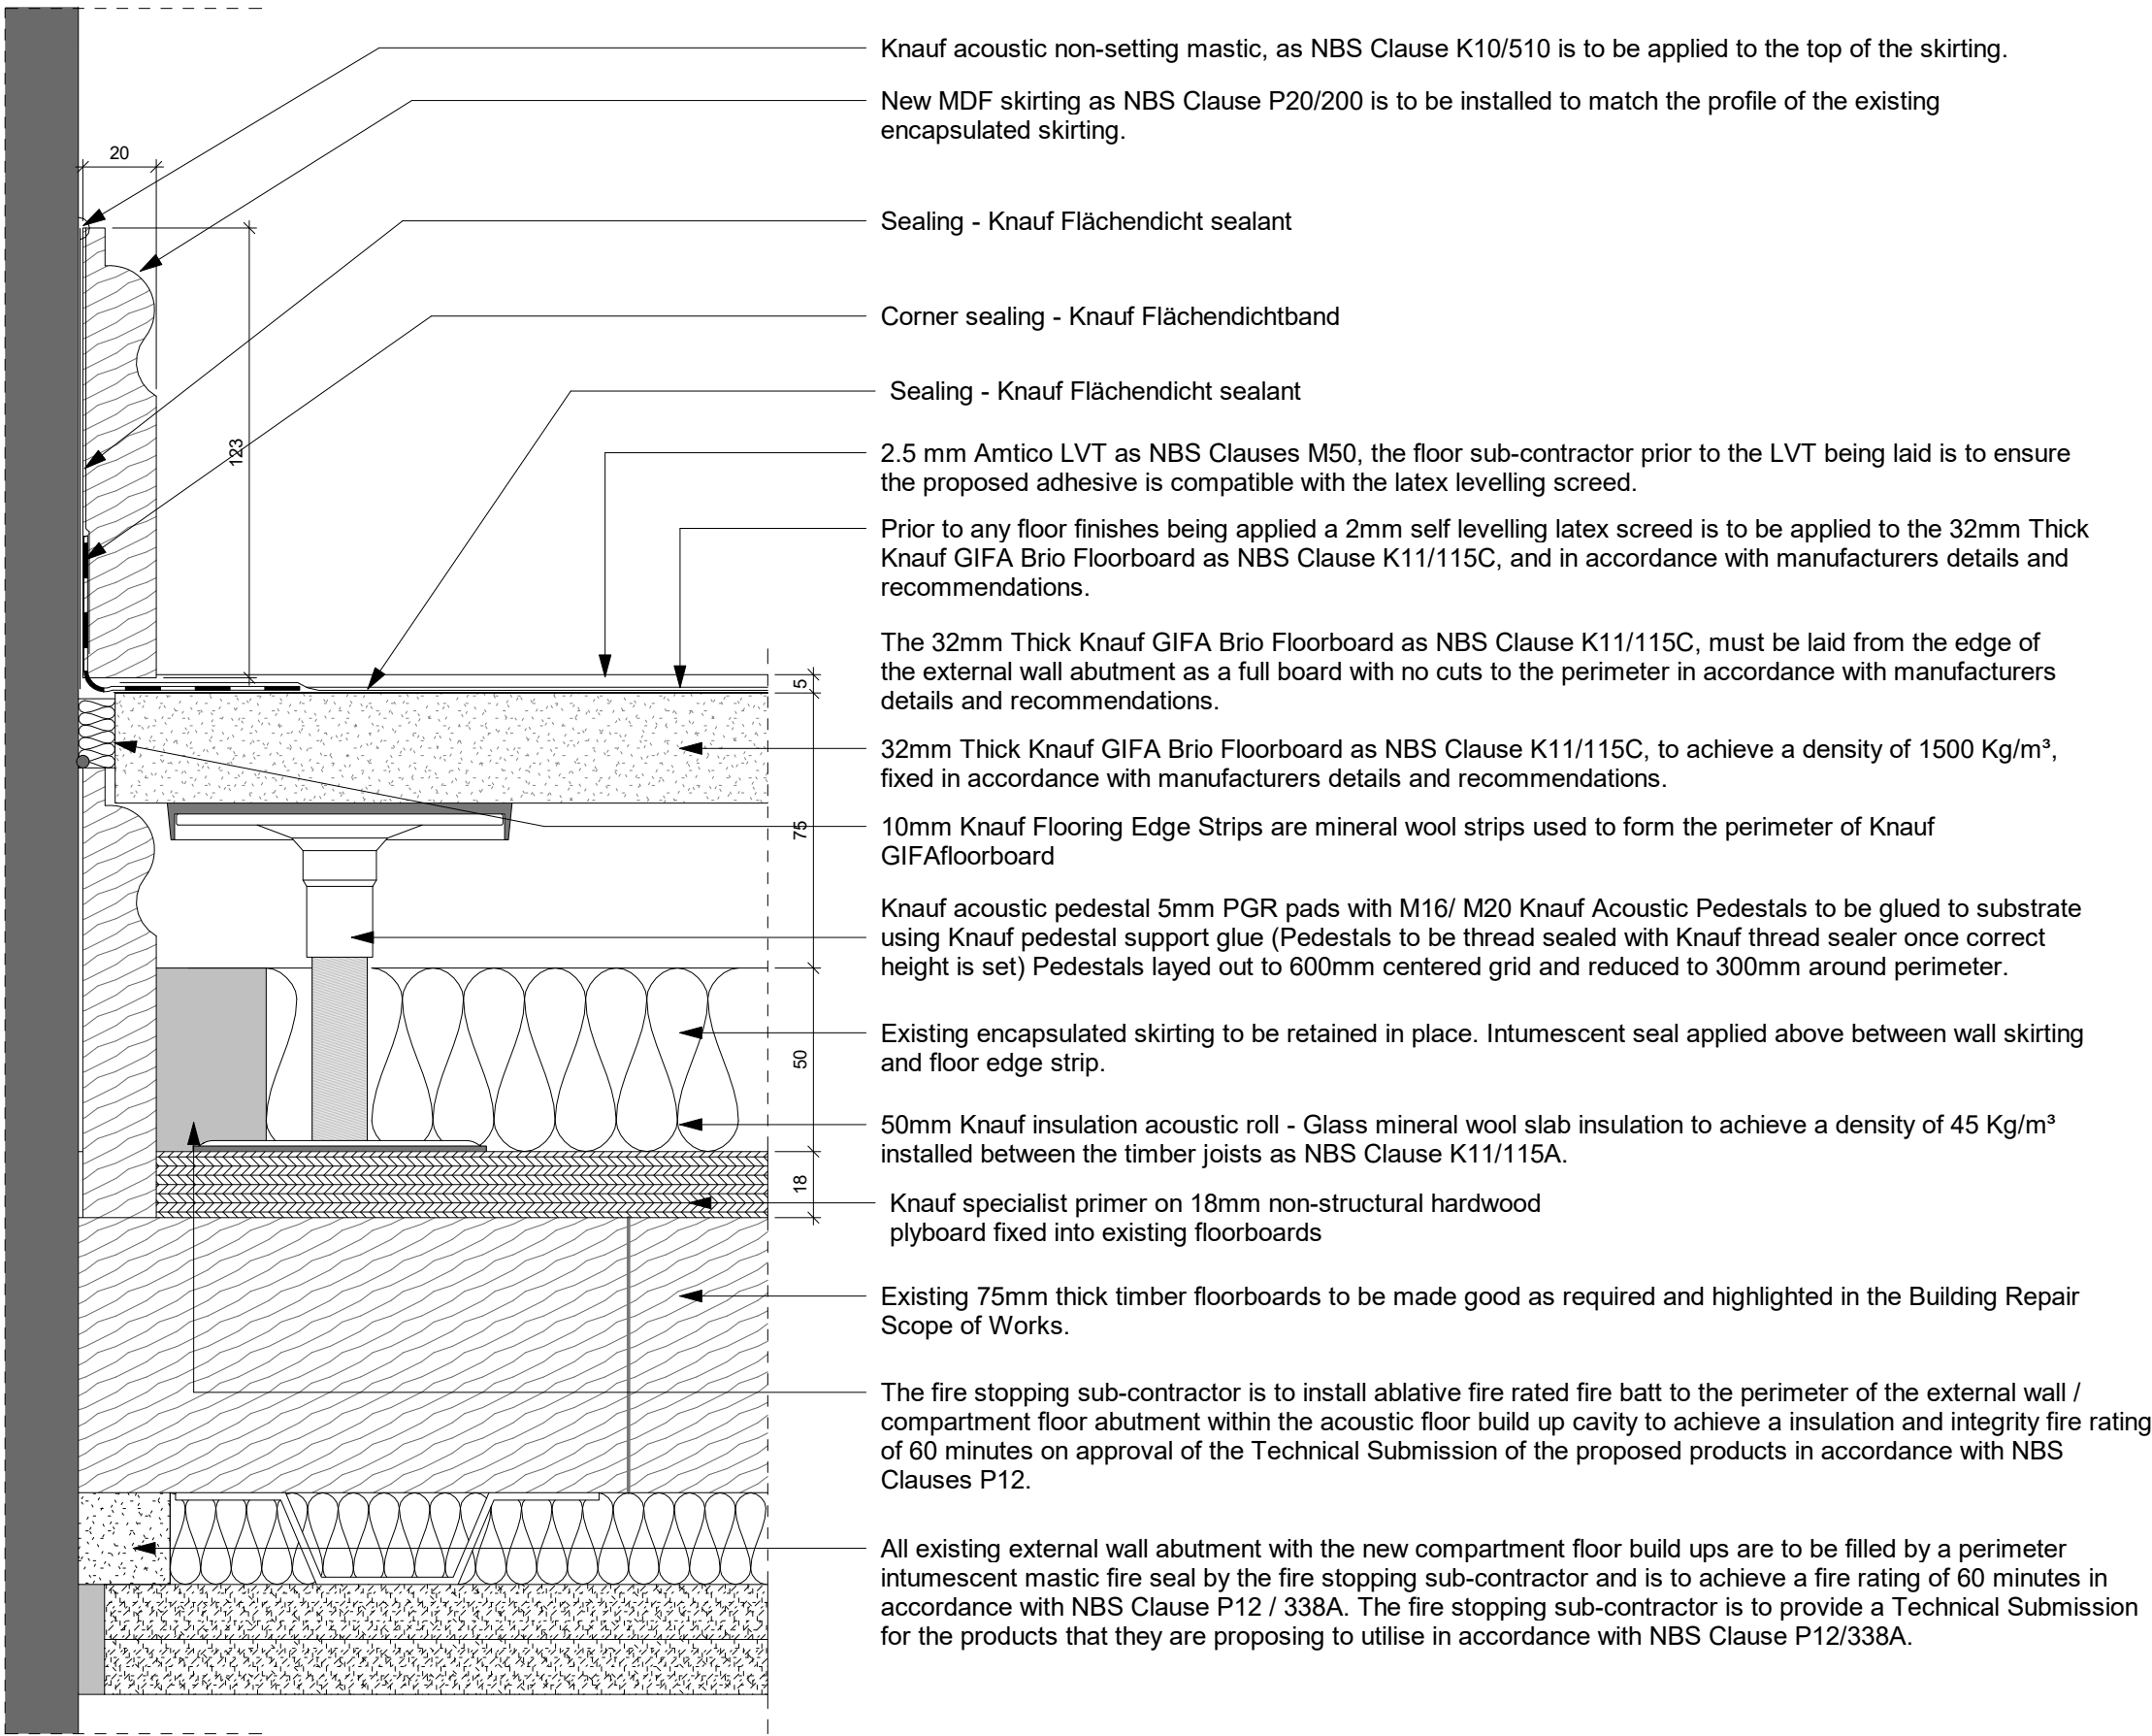

ENCAPSULATED EXISTING SKIRTING BOARD
@ SCALE 1:2