




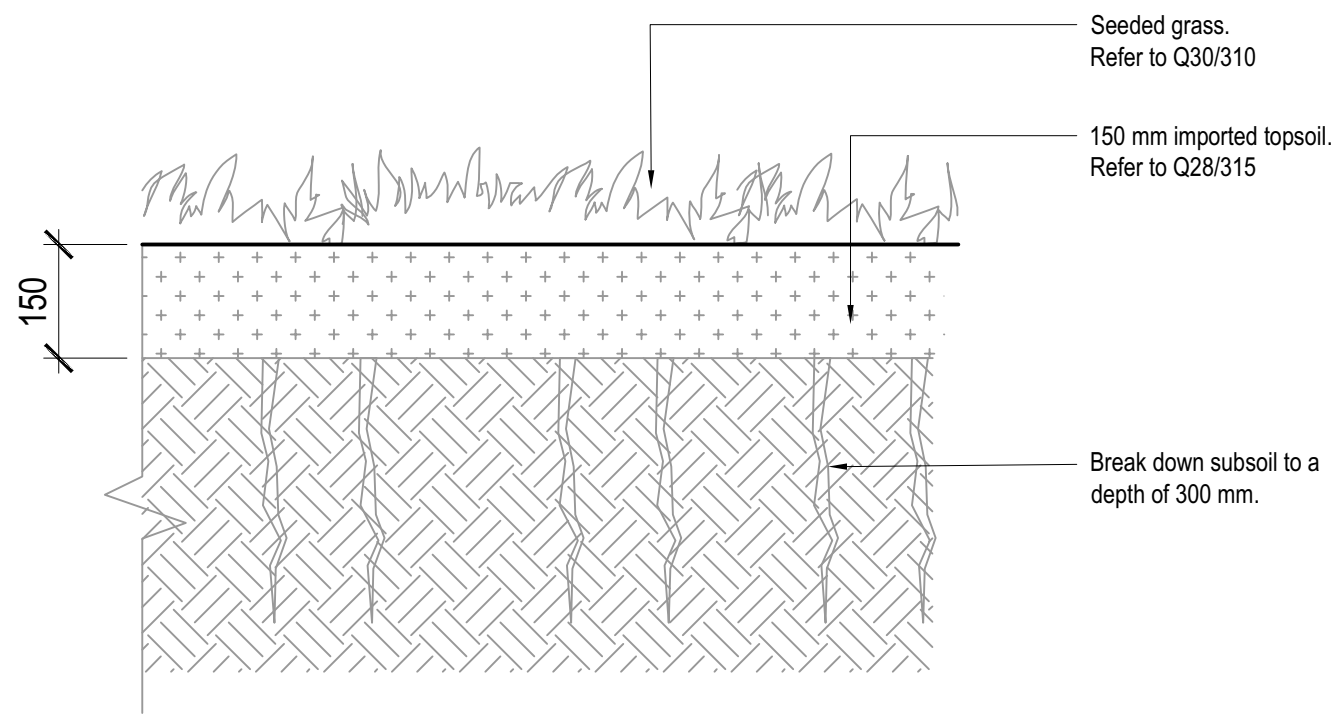


01 GRASS AREA - TYPICAL SECTION
Scale 1: 10 @ A1

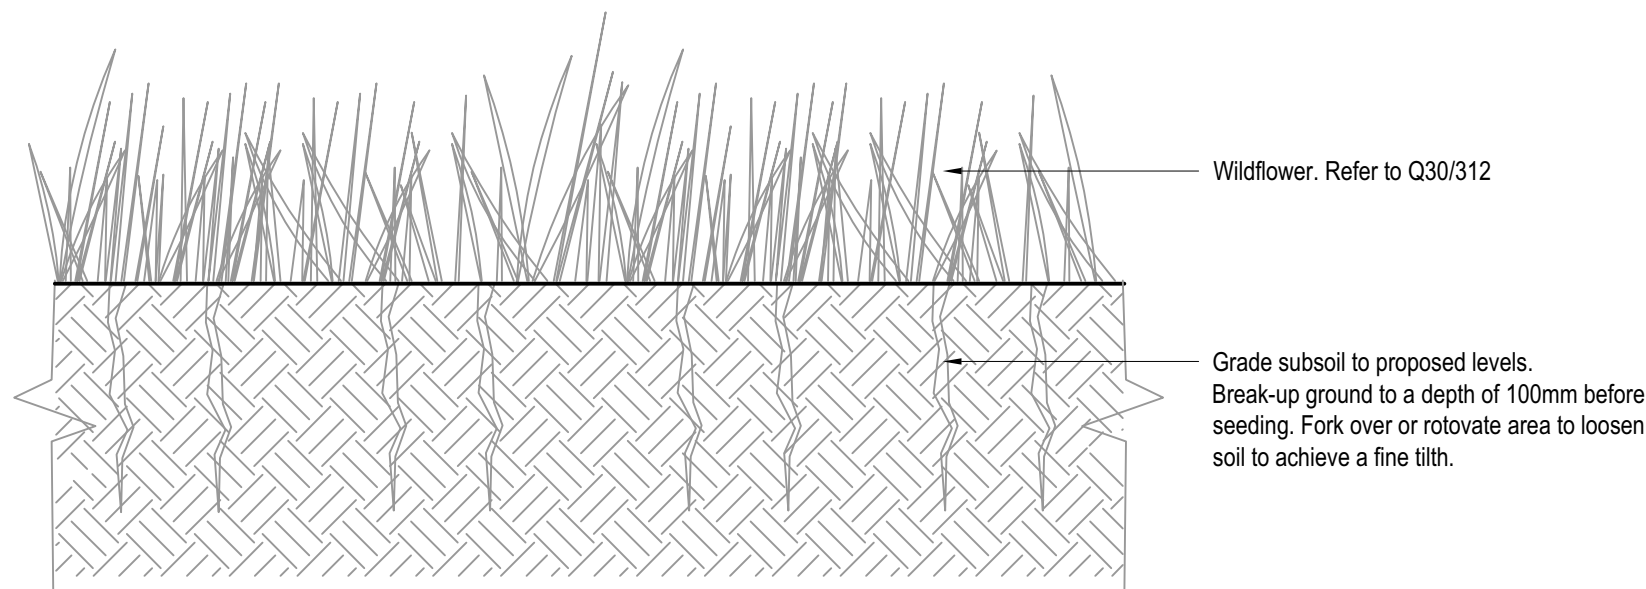

02 WILDFLOWER AREA - TYPICAL SECTION
Scale 1: 10 @ A1

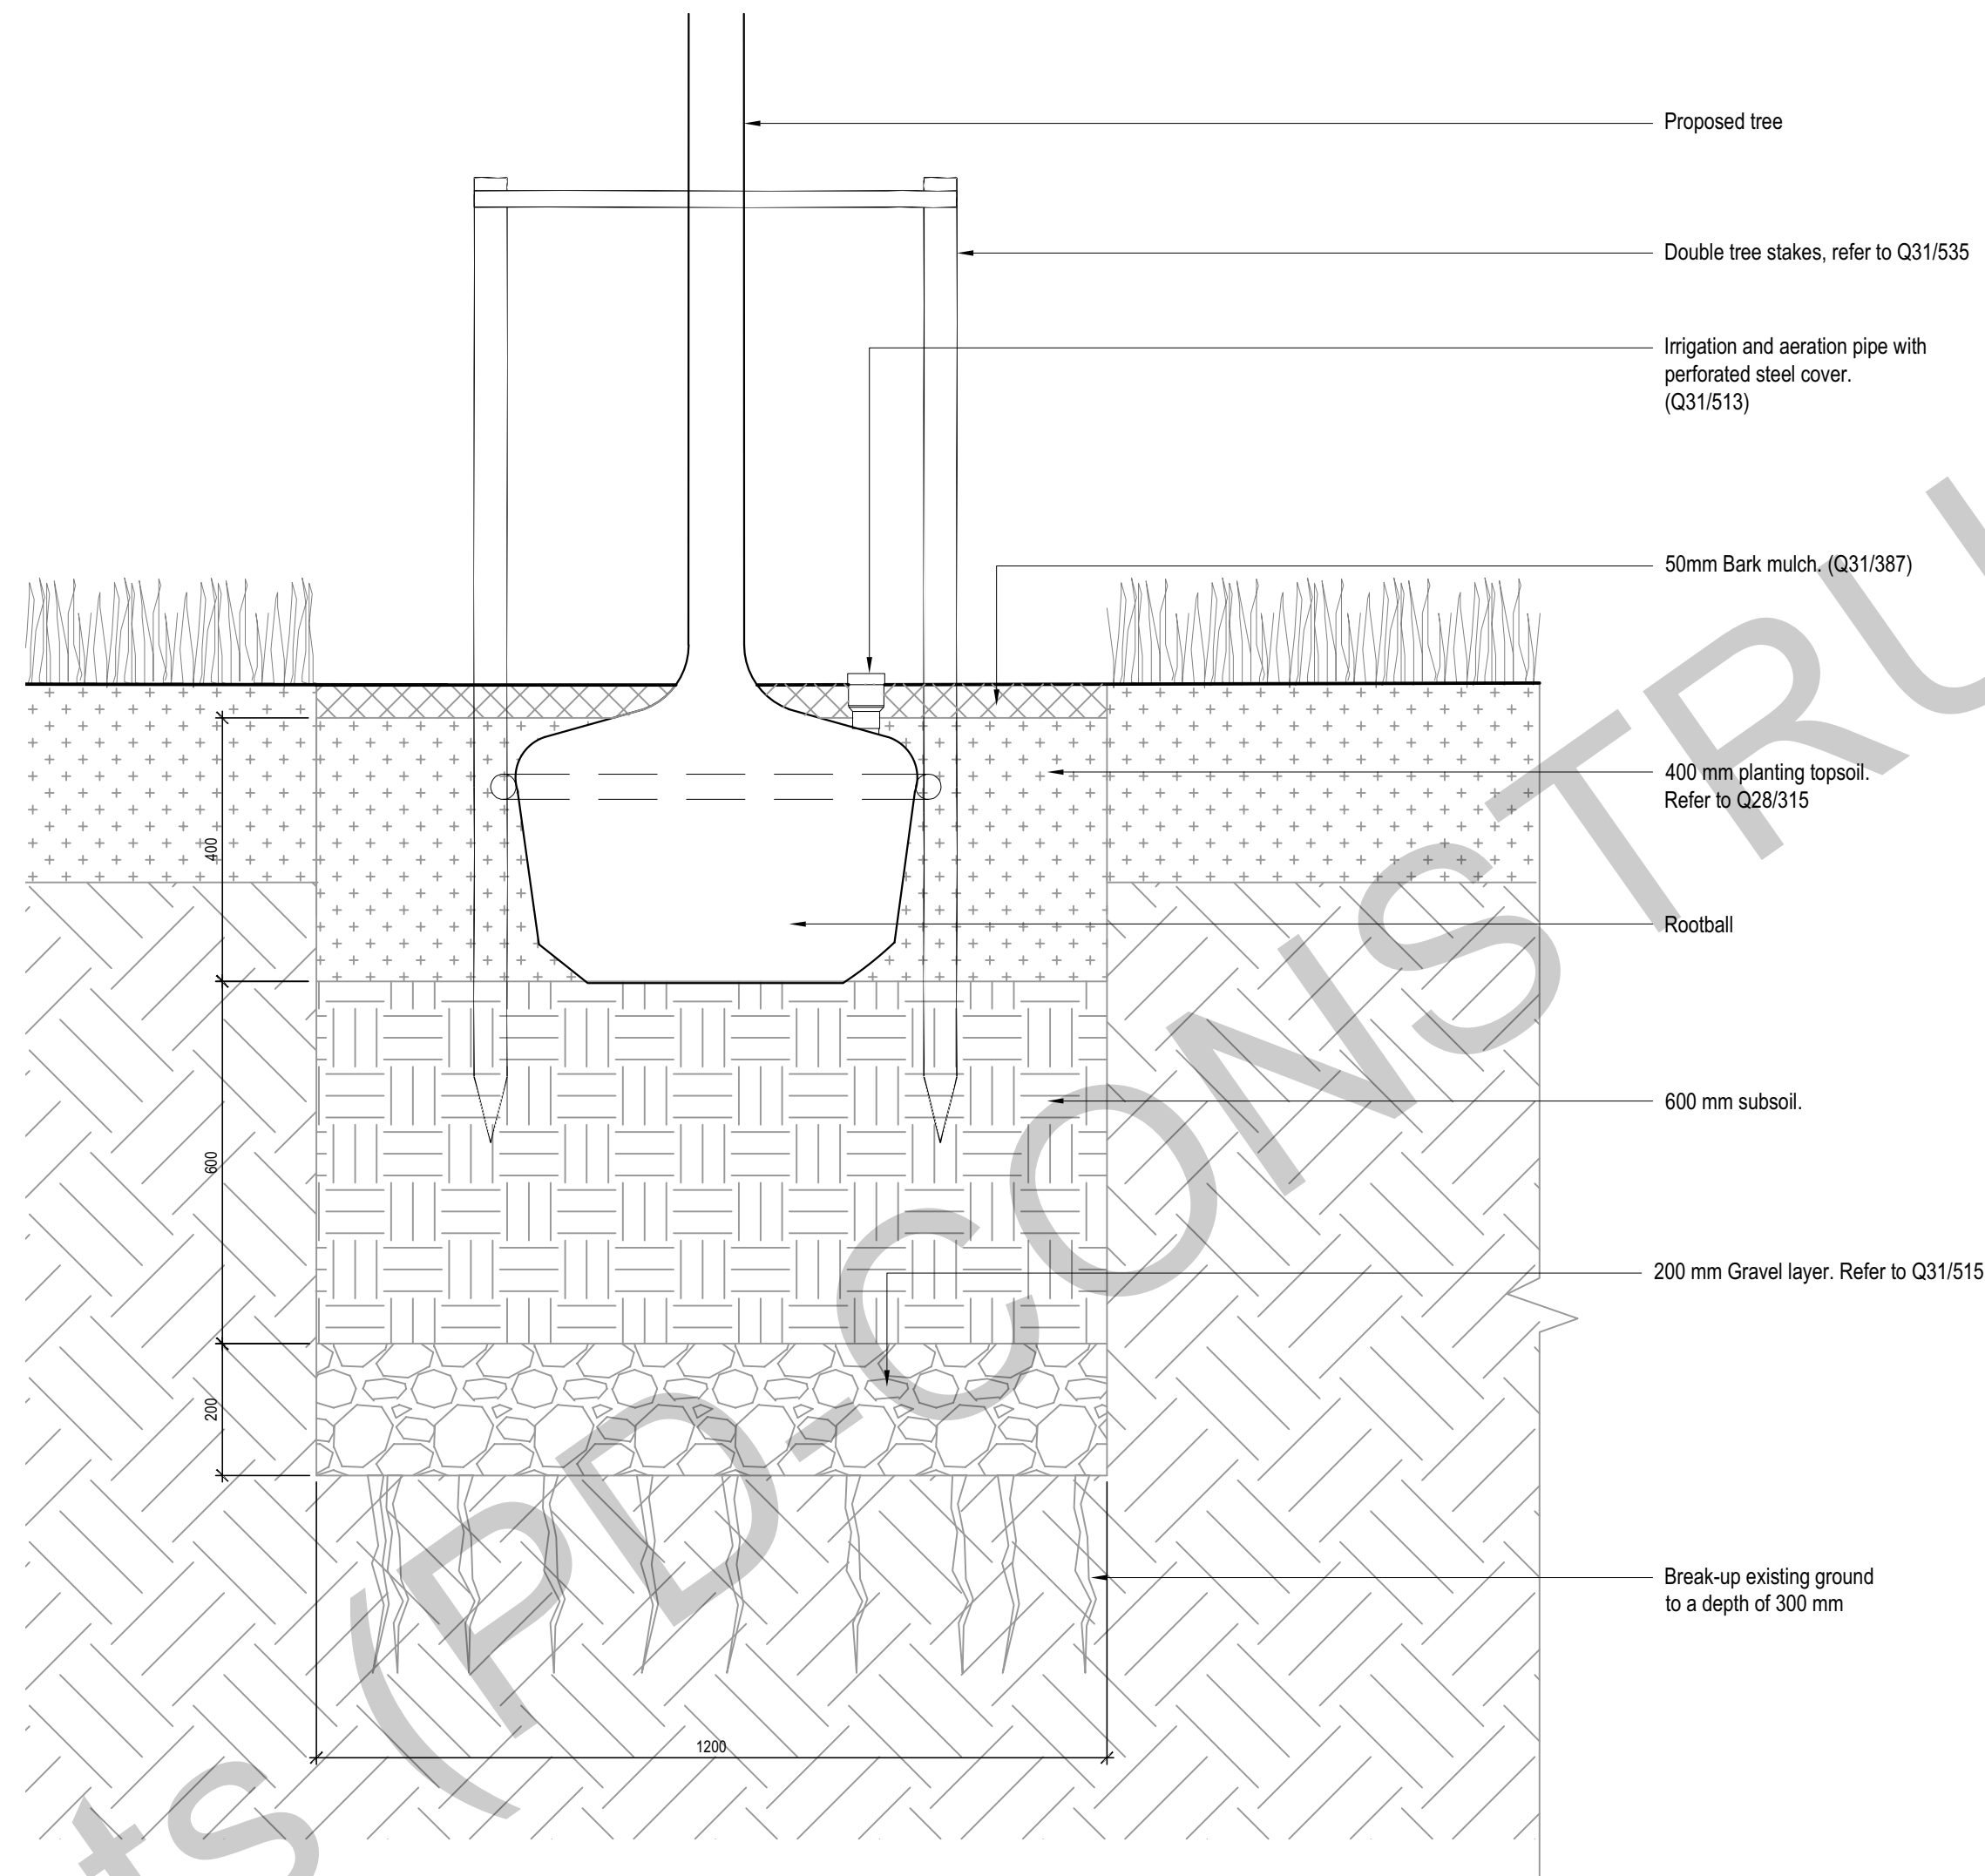

04 TREE PIT IN SOFT LANDSCAPE
Scale 1: 10 @ A1

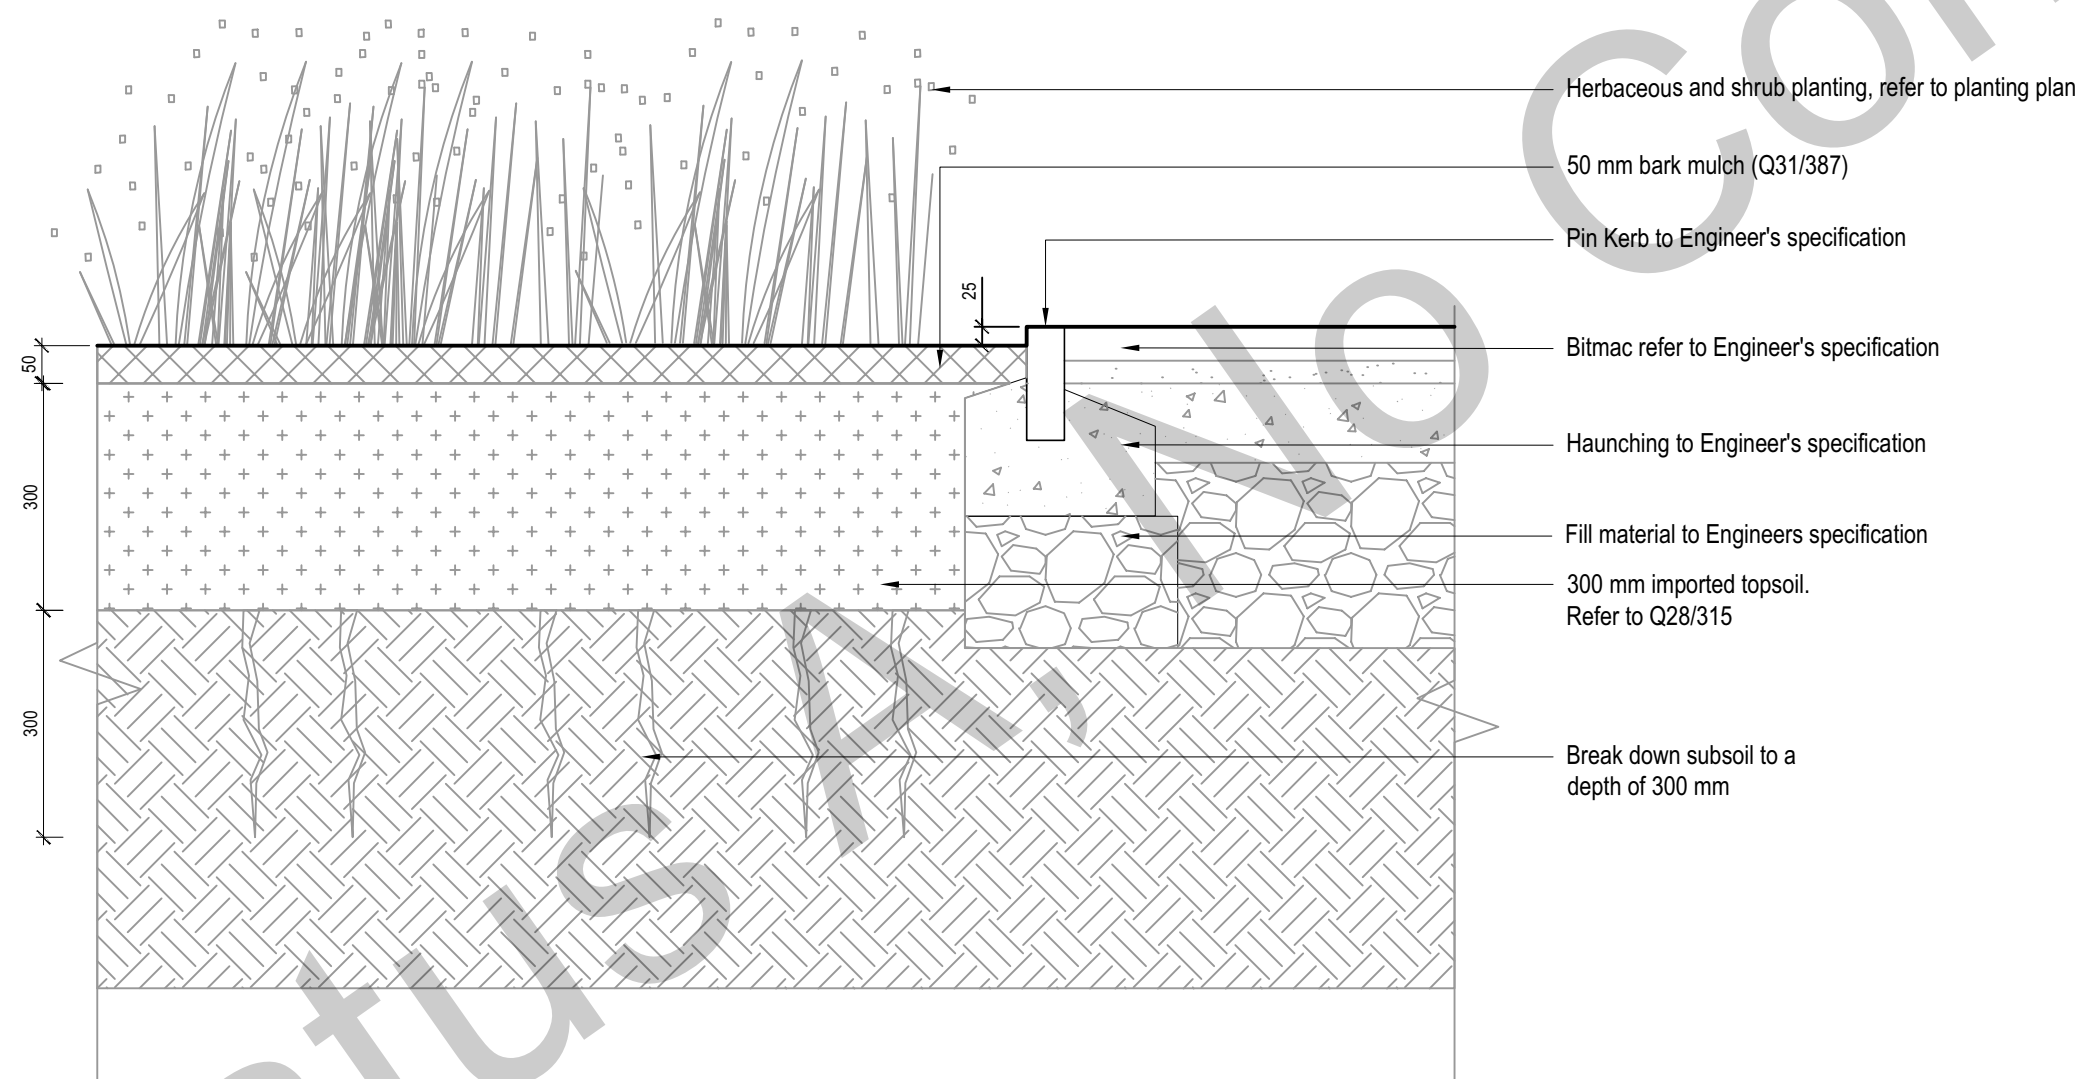

03 PLANTING BEDS - TYPICAL SECTION
Scale 1: 10 @ A1

Notes

1. Do not scale from drawing, use figured dimensions only.
2. All dimensions to be checked onsite.
3. This drawing to be read in conjunction with all other Gillespies drawings and specifications.

REV.	DESCRIPTION	DATE	DRW.	CHK.
C01	CONSTRUCTION ISSUE	06.06.2022	PL	JG
P01	ISSUE FOR STAGE 4	23.06.2021	YZ	JG



GILLESPIES
Westgate House, 44 Hale Road, W14 2EX
P: 0161 920 7715 E: design.manchester@gillespies.co.uk

PROJECT
North Manchester General Hospital

TITLE
Soft Landscape
Typical Details

STATUS
S4

PURPOSE OF ISSUE
FOR CONSTRUCTION

DRAWN BY
YZ

CHECKED BY
JG

DATE
25/06/2021

SCALE (@A1)
As shown

PROJECT NUMBER
P20549-00-001

FILE DRAWING NUMBER
20200-GIL-NM110-EX-DR-L-0450

REV.
C01