
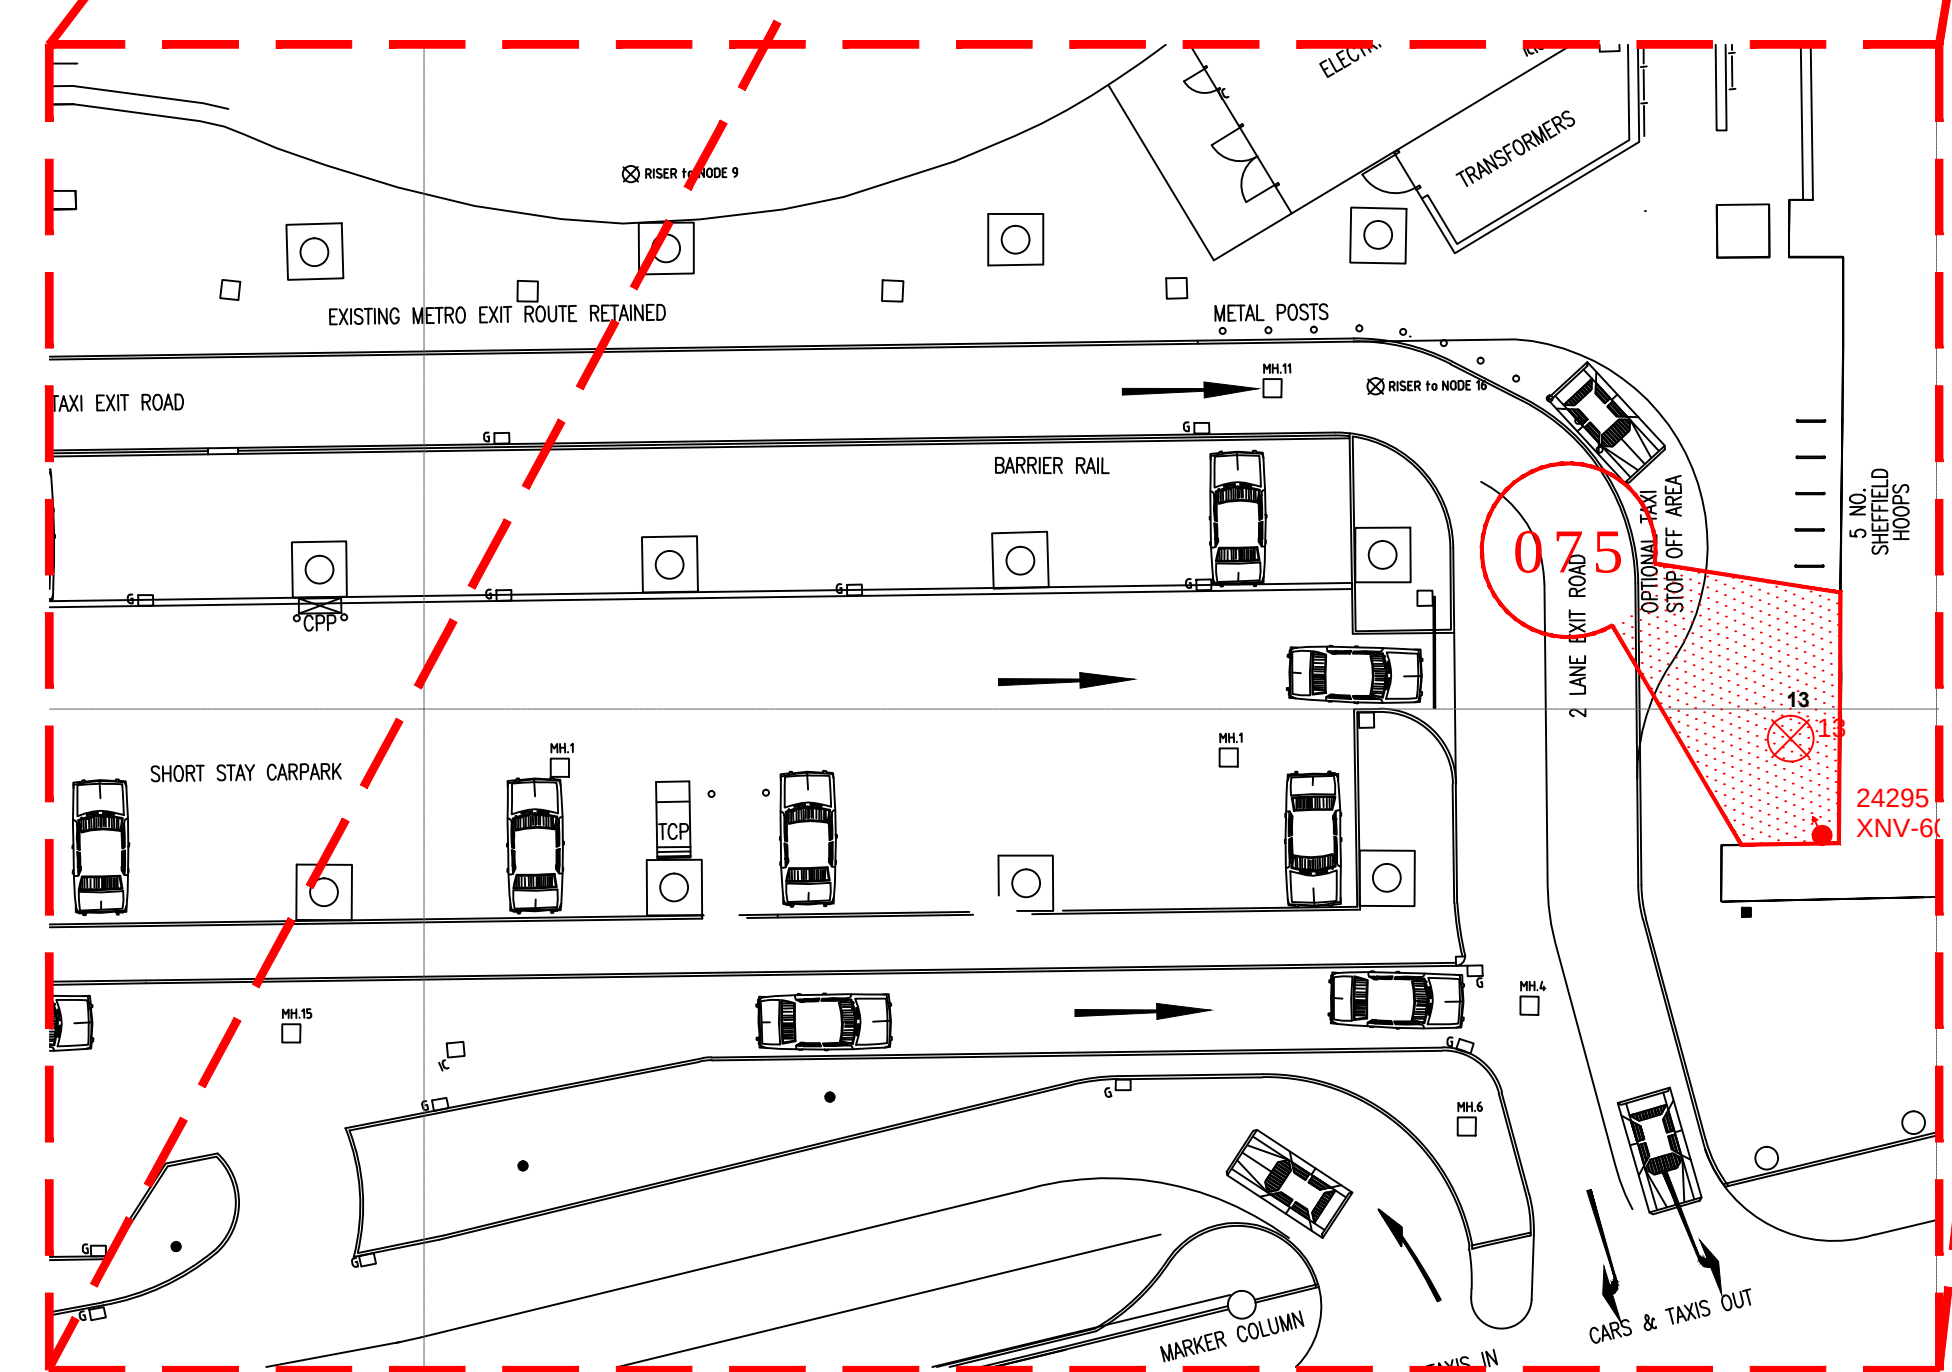
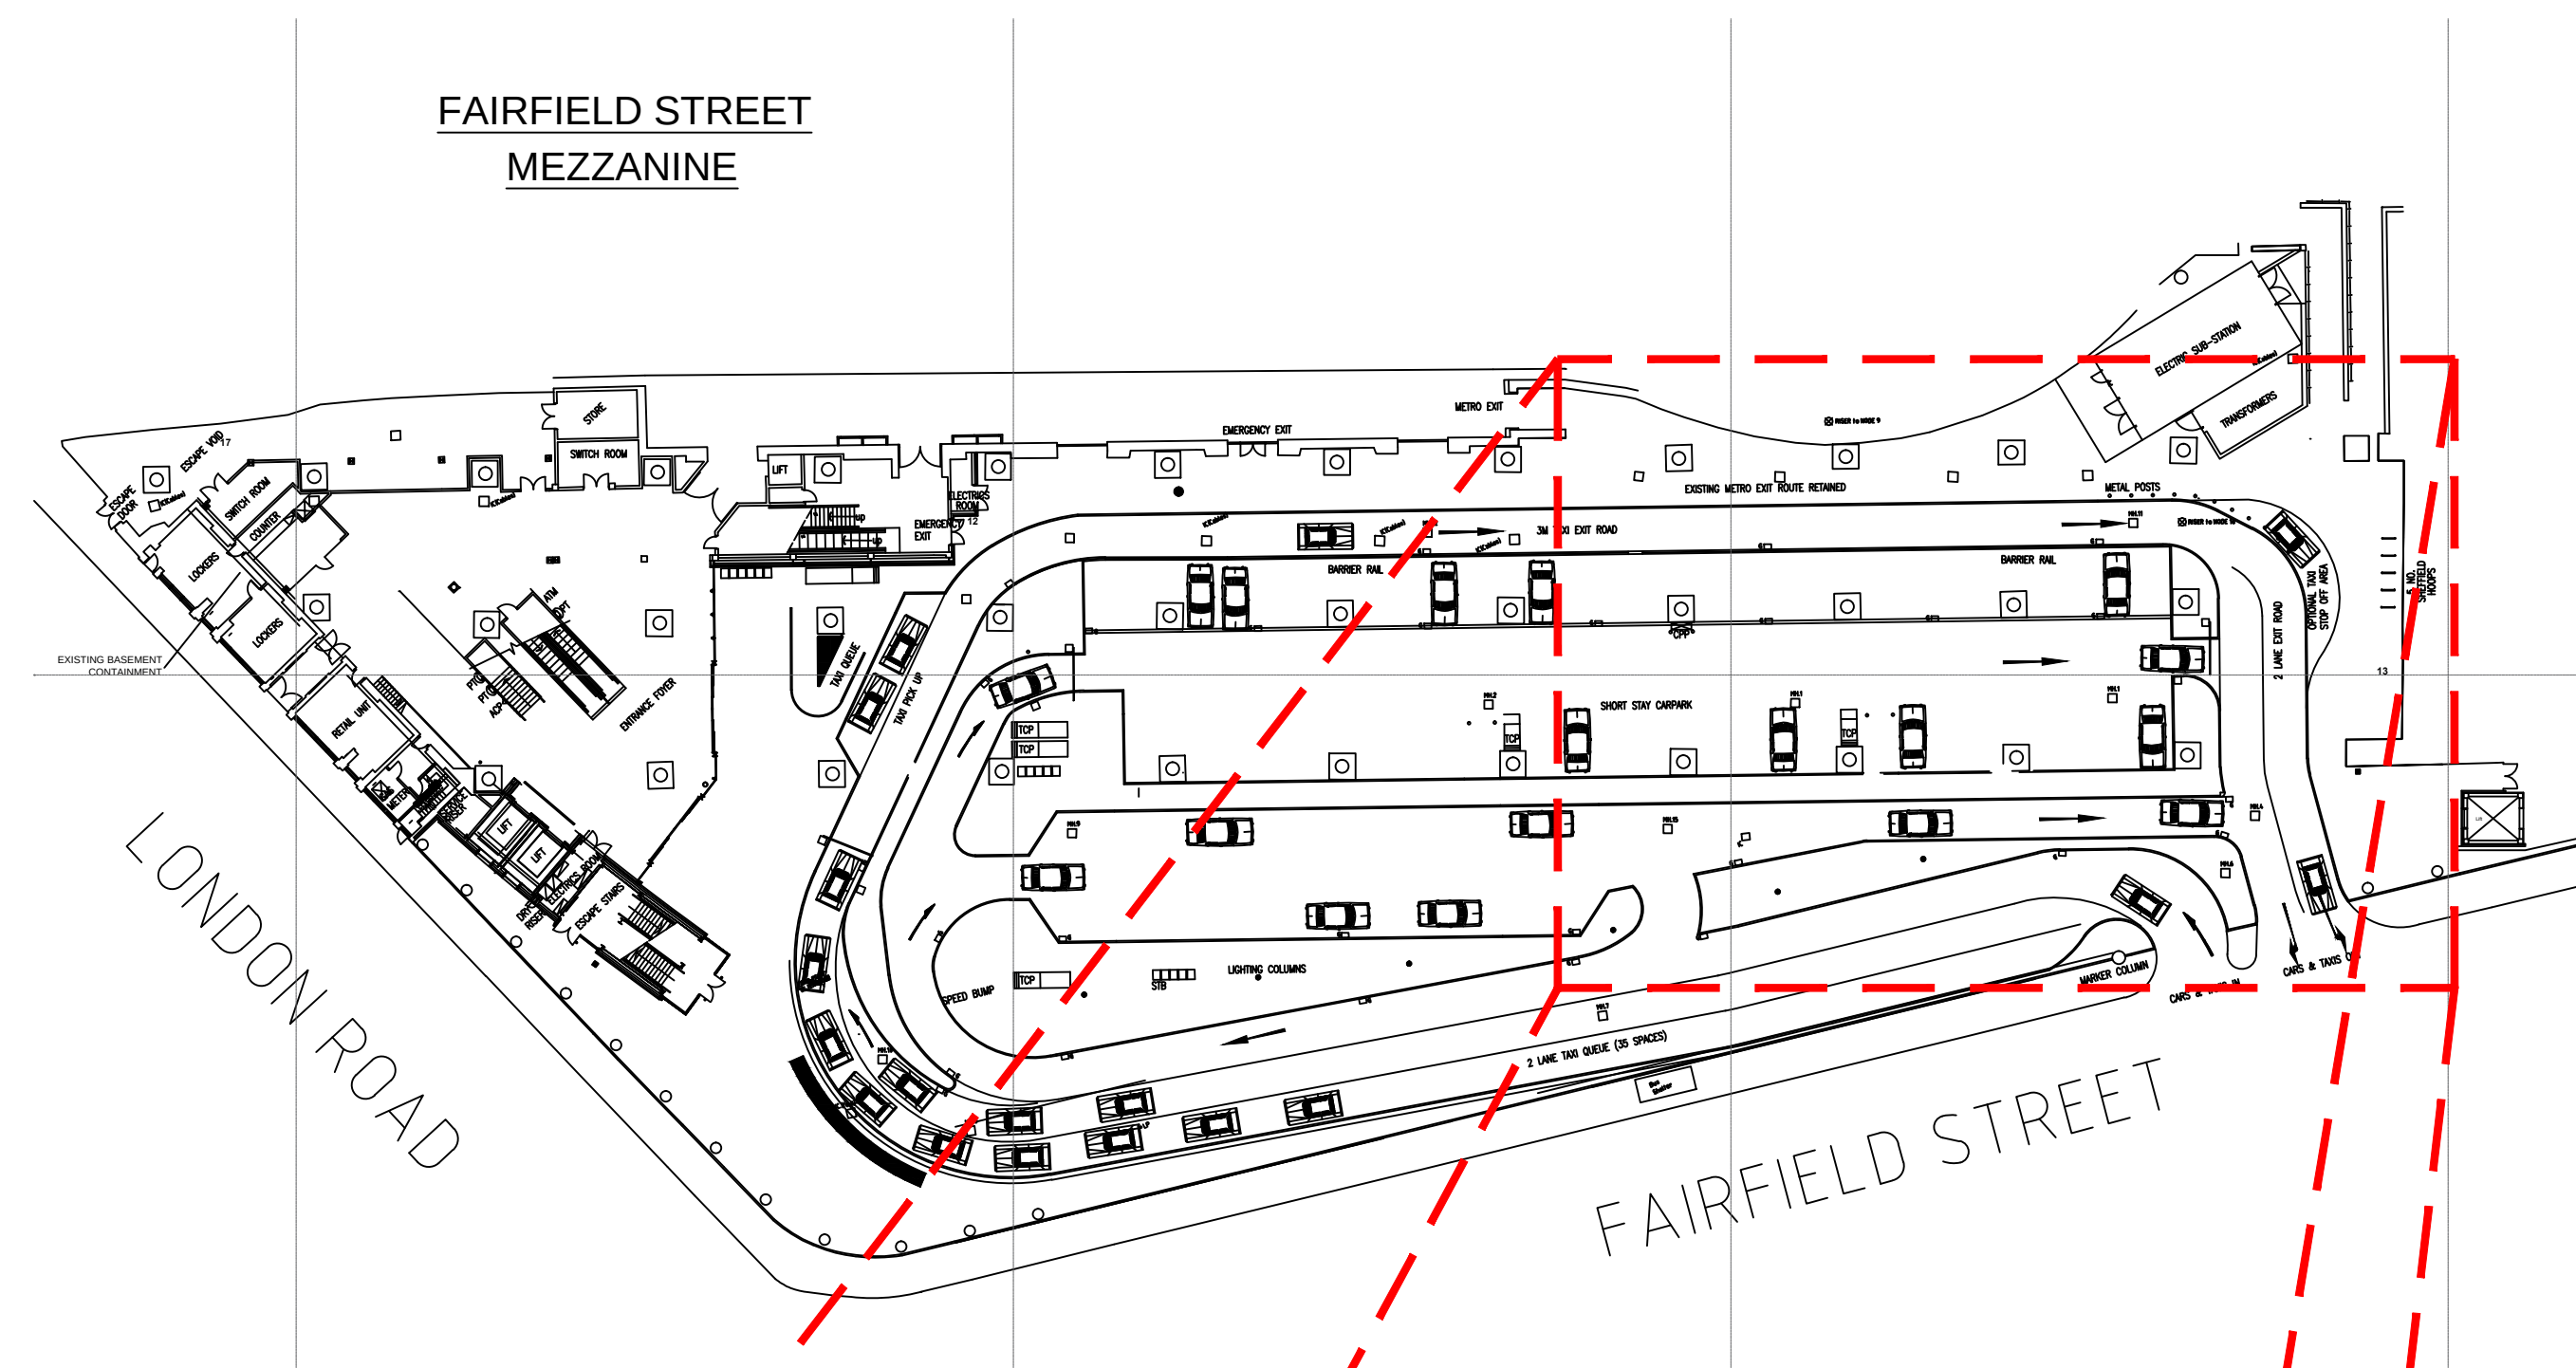


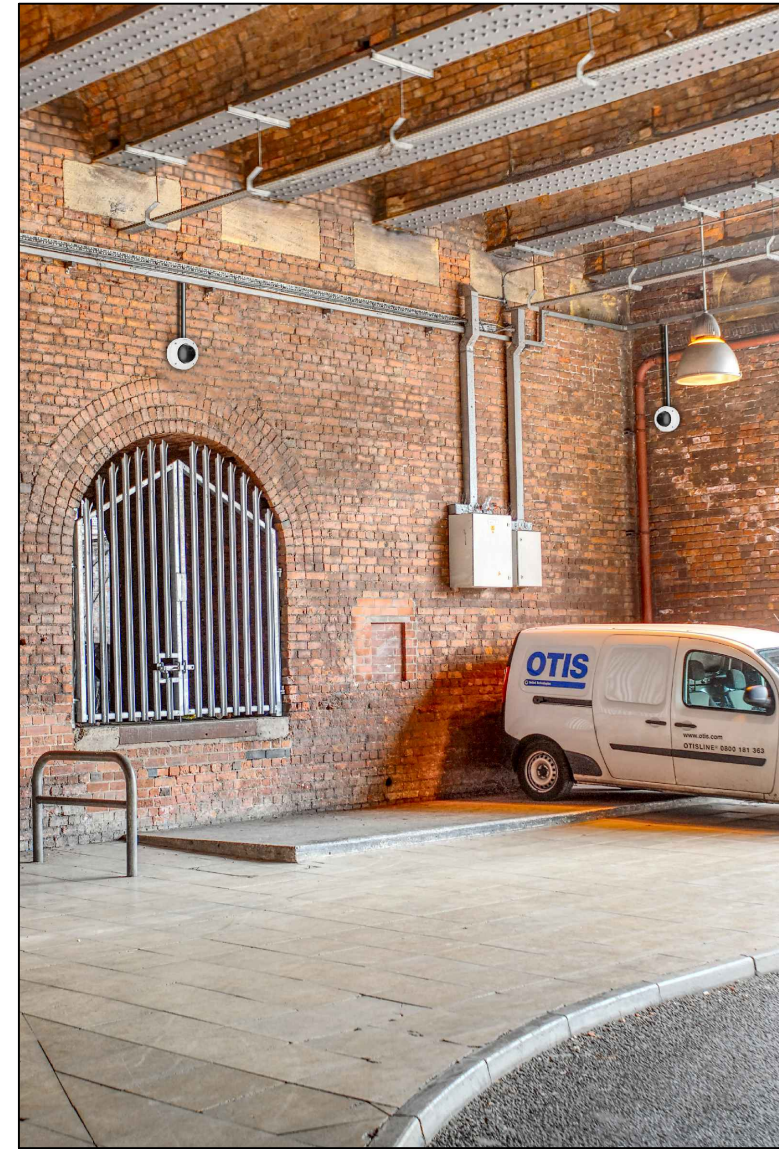

COLOUR KEY

**EQUIPMENT IN BLACK -
DENOTES EXISTING EQUIPMENT**

**EQUIPMENT IN BLUE -
DENOTES EXISTING TO BE REPLACED**

**EQUIPMENT IN GREEN -
DENOTES EXISTING TO BE RECOVERED**

**EQUIPMENT IN MAGENTA -
DENOTES ENHANCED NWR EQUIPMENT**

**EQUIPMENT IN RED -
DENOTES NEW NWR EQUIPMENT**

LEGEND

-  EXISTING NODE LOCATION
 EXISTING FIXED/DOME CAMERA
 EXISTING PTZ CAMERA

P01	29/7/21	DRAFT FOR LISTED BUILDING CONSENT	JPT	CRC	-	
Rev	Date	Description of Revisions	Drawn	Chkd	Appr	
Status DRAFT						



Contractor  **Linbrooke**
People • Technology • Connectivity

Unit 3 & 4 Churchill Way
Chapeltown
Sheffield
S35 2PY

Project

NWR MANAGED STATIONS
SISS RENEWALS - 169779

MANCHESTER PICCADILLY STATION
EQUIPMENT LOCATION VIEWS
NEW EQUIPMENT
FAIRFIELD STREET & MEZZANINE

Designed	J.Gatley	Sig	Date	28/5/21
Drawn	J.Tobin	Sig	Date	29/7/21
Checked	-	Sig	Date	-
Approved	-	Sig	Date	-
Scale	1:250		ELR & Mileage	
Alternative Reference		CMP2		
Drawing Number		N/A		Sheet 20 of 26
MAN-NWR-LBR-PLAN-103000-Y641			Revision P01	