PLAN VIEW EXISTING SITE
SCALE 1:500

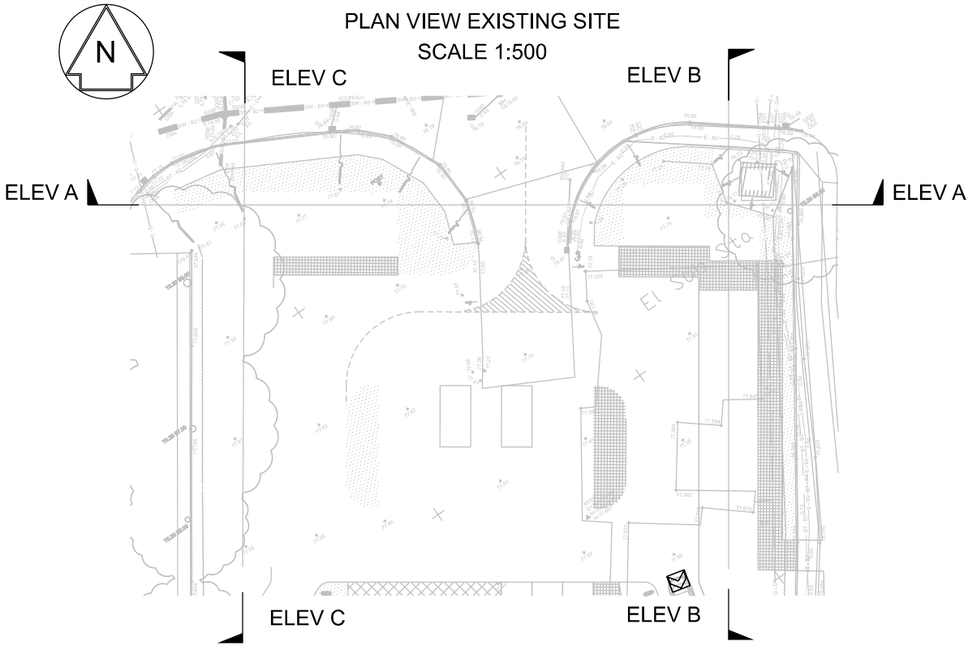

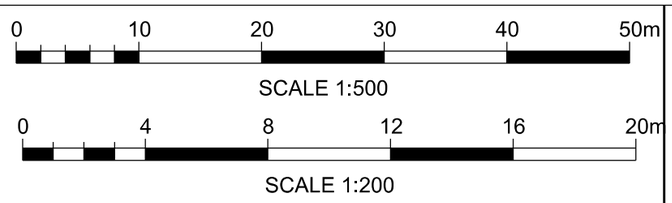

ELEVATION A-A
SCALE 1:200

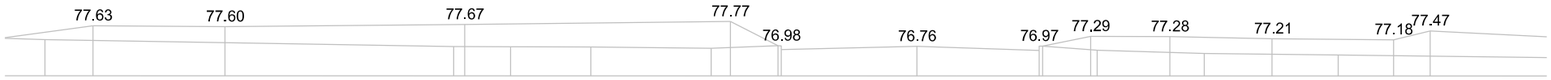

ELEVATION B-B
SCALE 1:200

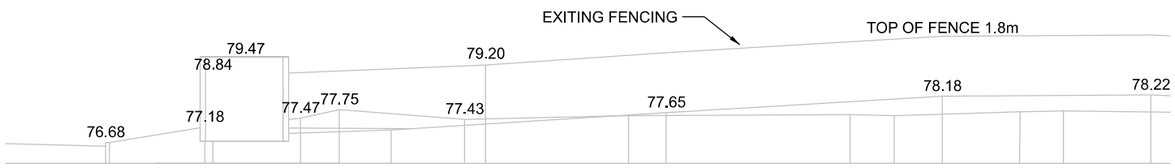

ELEVATION C-C
SCALE 1:200

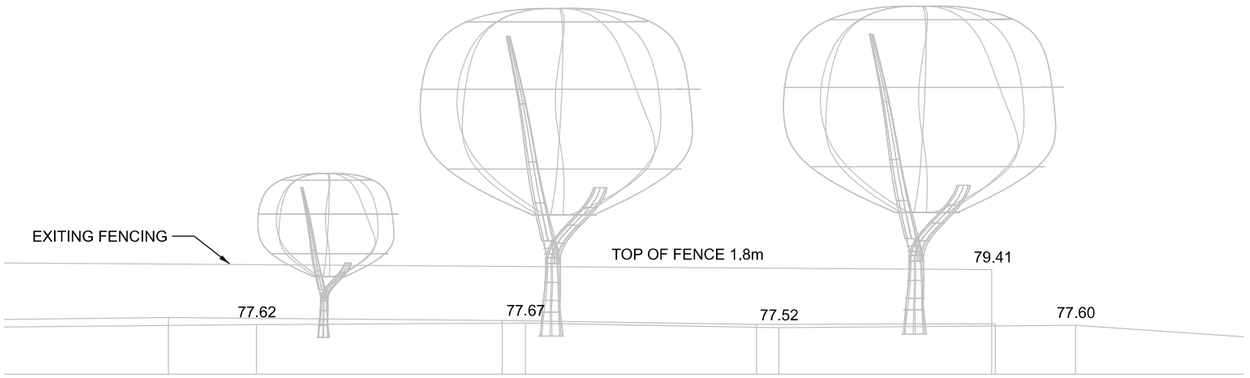

NOTES:

Rev	Date	Description of Revisions	Drawn	Chk	App
P01	13/07/22	ISSUED OR REVIEW	DS	Chk	App

Suitability
S0 - WORK IN PROGRESS

POISE

Fleet House
8 - 12 New Bridge Street
LONDON
EC4V 6AL

Contractor(s)

IONITY

Ionity GmbH
Moosacher Strasse 84,
D-80809 Munich
Germany

Project
IONITY
MANCHESTER DEBDALE

Drawing Title
IONITY MANCHESTER DEBDALE
ELECTRIC VEHICLE CHARGING
EXISTINGH SITE
ELEVATIONS

Designed	D SHILLIBEER	Signed		Date	29/03/22
Drawn	D SHILLIBEER	Signed		Date	13/07/22
Checked	Checked	Signed		Date	Date3
Approved	Approved	Signed		Date	Date4

Scale(s) 1:200	ELR & Mileage ELR&Mileage
Alternative Reference Alternative Reference	Sheet 01 of 01
Drawing Number 3195-POI-DRG-CIV-200014	Revision P01

Sheet Size A3 297 x 420