


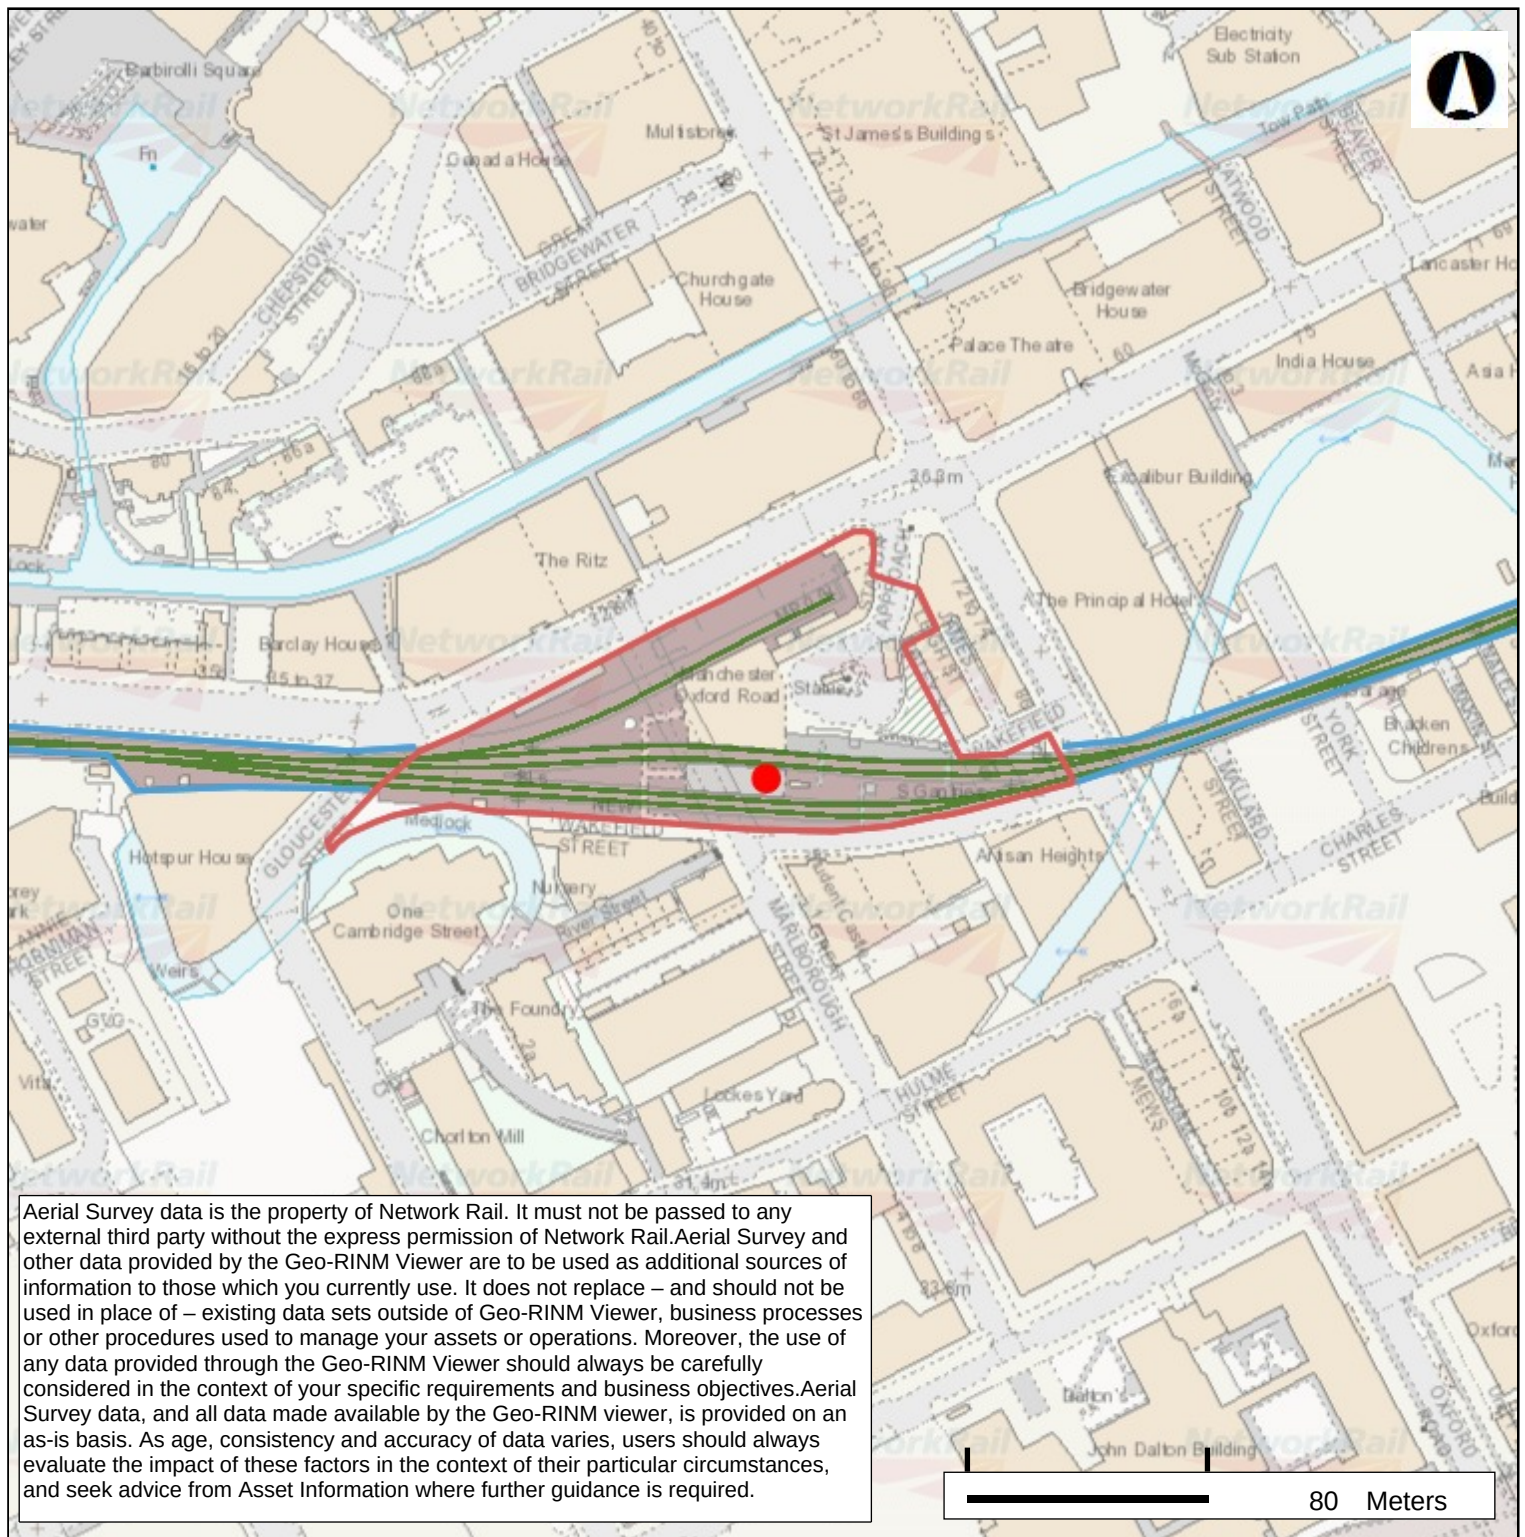

COPYRIGHTS

This product includes map data licensed from Ordnance Survey. © Crown copyright and database rights 2021 Ordnance Survey 0100040692.

© Local Government Information House Limited copyright and database rights 2021 Ordnance Survey 0100040692.

Contains British Geological Survey materials © NERC 2021

The Five Mile Line diagrams are copyright of Waterman Civils and must not be passed to any third party.

Please note that this map is not suitable for legally binding documents. If you require a map for a legally binding document, please contact the land information team: landinformation@networkrail.co.uk



Manchester Oxford Road Location Plan

Scale	1 : 2,500
Plot Date	20/07/22 13:12
Printed By	

Output created from GeoRINM Viewer