




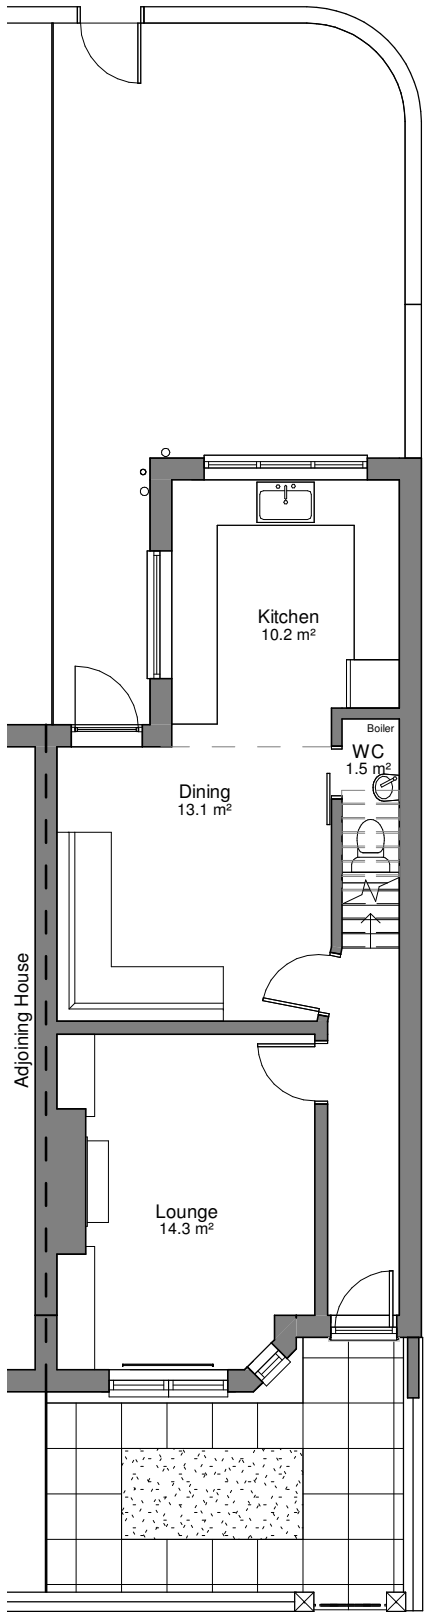


Ground Floor Plan - Proposed
1 : 100

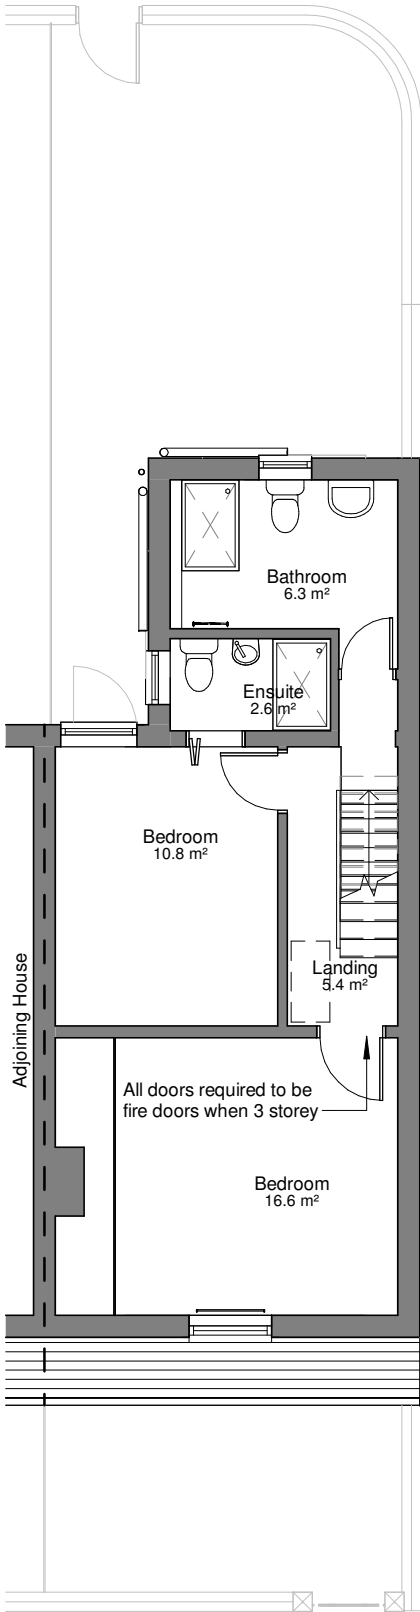



First Floor Plan - Proposed
1 : 100

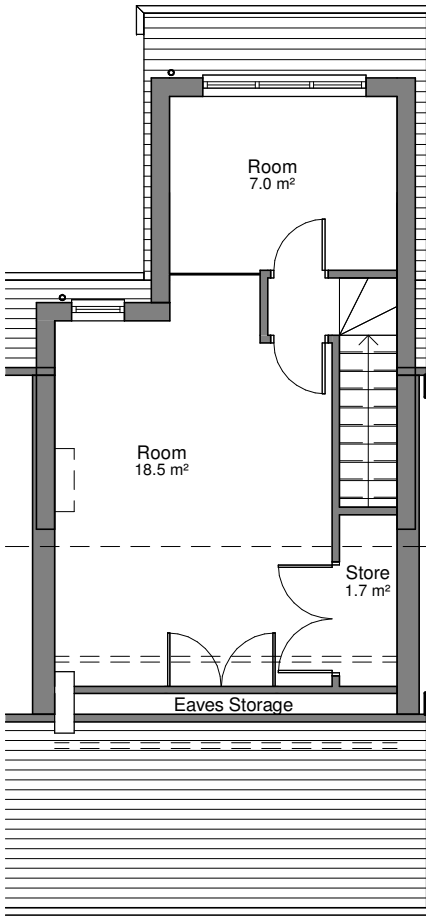

Loft Plan - Proposed
1 : 100

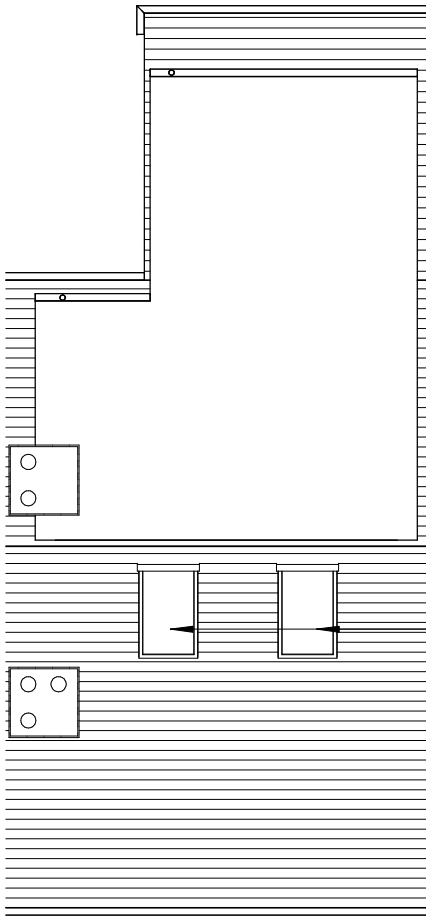

Roof Plan - Proposed
1 : 100

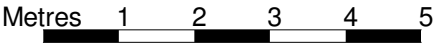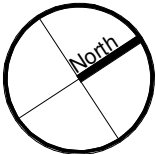

© COPYRIGHT
This drawing remains the copyright of Gareth King Architects Limited and may not be reproduced in any form without written consent.

DO NOT SCALE FROM THIS DRAWING
The Contractor shall check and verify all dimensions and conditions on site and report any discrepancies before commencing.

C	15/07/22	Dormer set back further from eaves
B	16/06/22	Planning Issue
A	09/05/22	Updated following 28/04 visit
Rev	Date	Amendment

Client	-
Project	23 Buxton Avenue, Didsbury
Drawing	Proposed Floor Plans

Ref.	22004-1007-C
Date	07/04/22
Scale	1 : 100 @ A3

Status	Design	Planning	Tender	Construction	As Built
--------	--------	----------	--------	--------------	----------

Gareth King Architects

56 Welman Way
Altrincham
WA15 8WD

07812 346 283
gk@garethkingarchitects.com
www.garethkingarchitects.com