

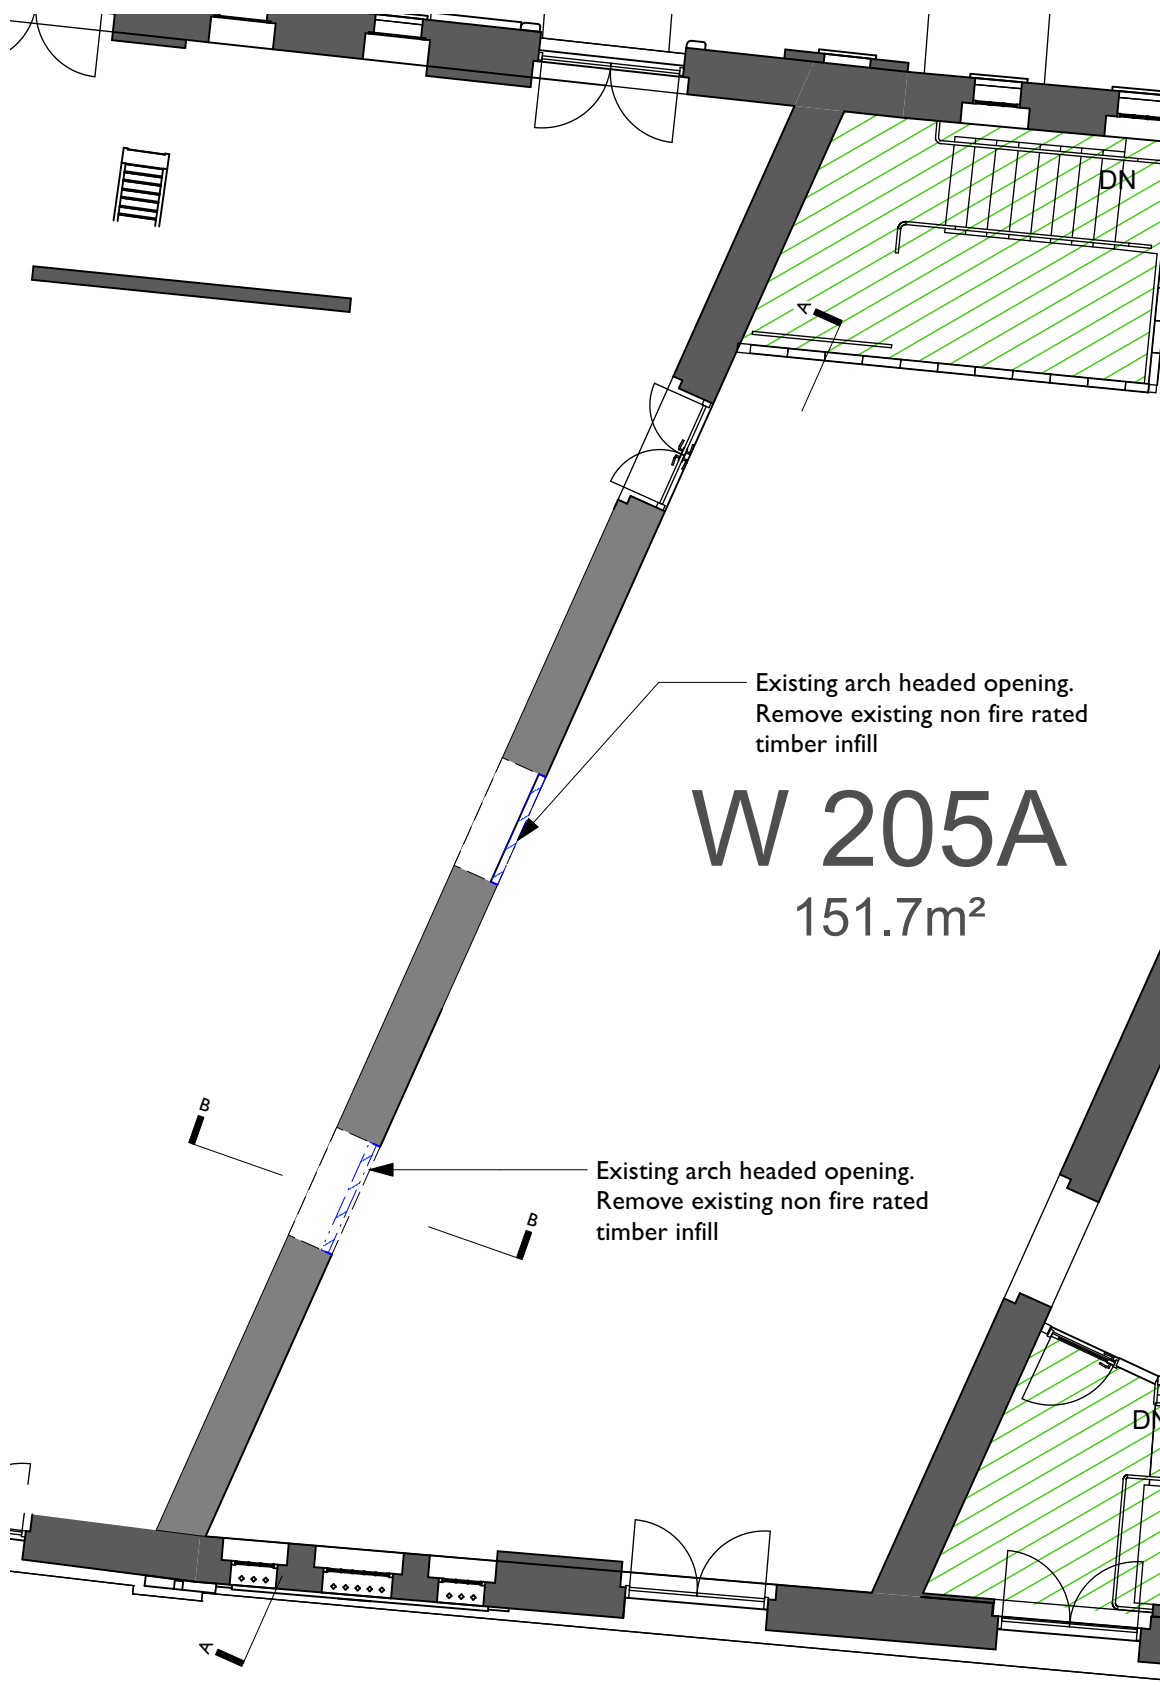
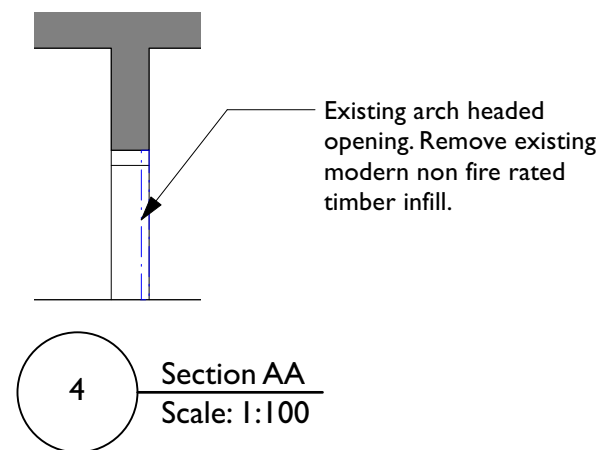


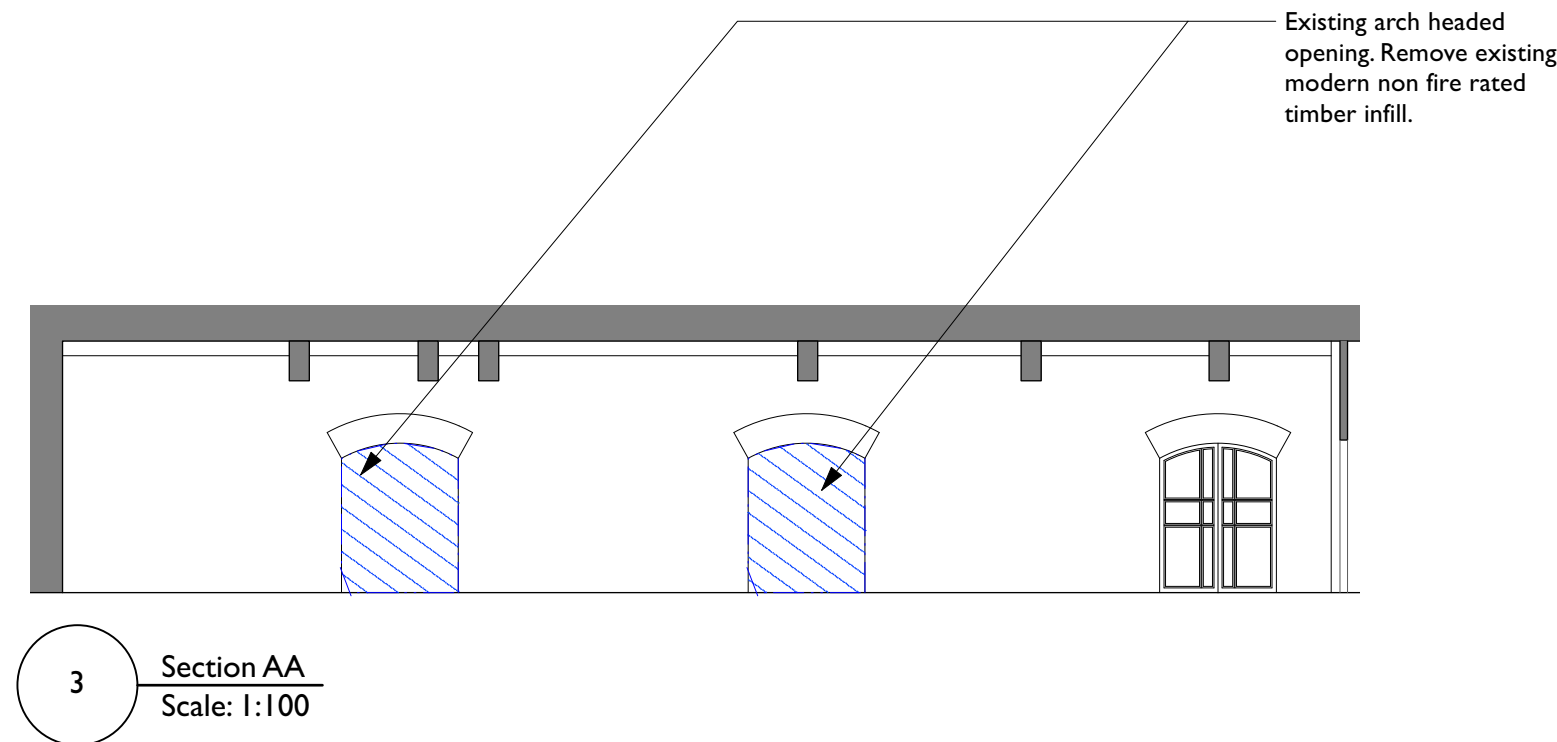

2 PP033 - Pin 0145:38
Scale: 1:100

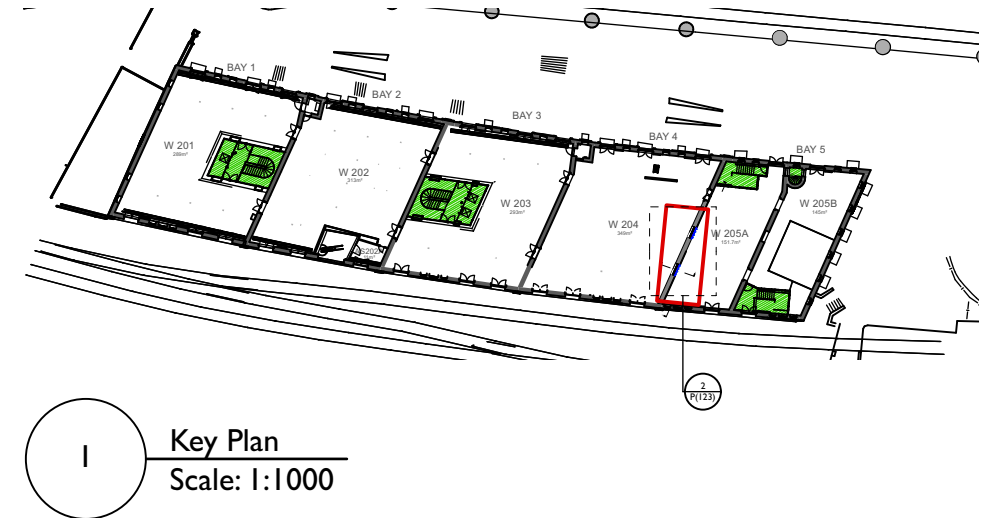

COPYRIGHT OF ATELIER MB LTD
DO NOT SCALE FROM THIS DRAWING
DIMENSIONS TO BE CHECKED ON SITE

NOTES
All dimensions and layouts are
indicative pending survey data
and S.E. input

KEY
--- Existing to be
removed -
non-historic fabric

A	Sections added.	HW	H
16/05/2023			W
Rev	Note	DRN	CHK

Science and Industry Museum	
Fire Works	
1830s Warehouse - 2nd Floor Strip-out Plan 1	
scheme	2002
drwg no.	P(823)
revision	A
scale	AS NOTED
date first drawn	March 23
drawn	HW
SK sketch E existing P proposed T tender C construction FI final issue	
www.ateliermb.co.uk	
t 0161 236 0051	
e architect@ateliermb.co.uk	