




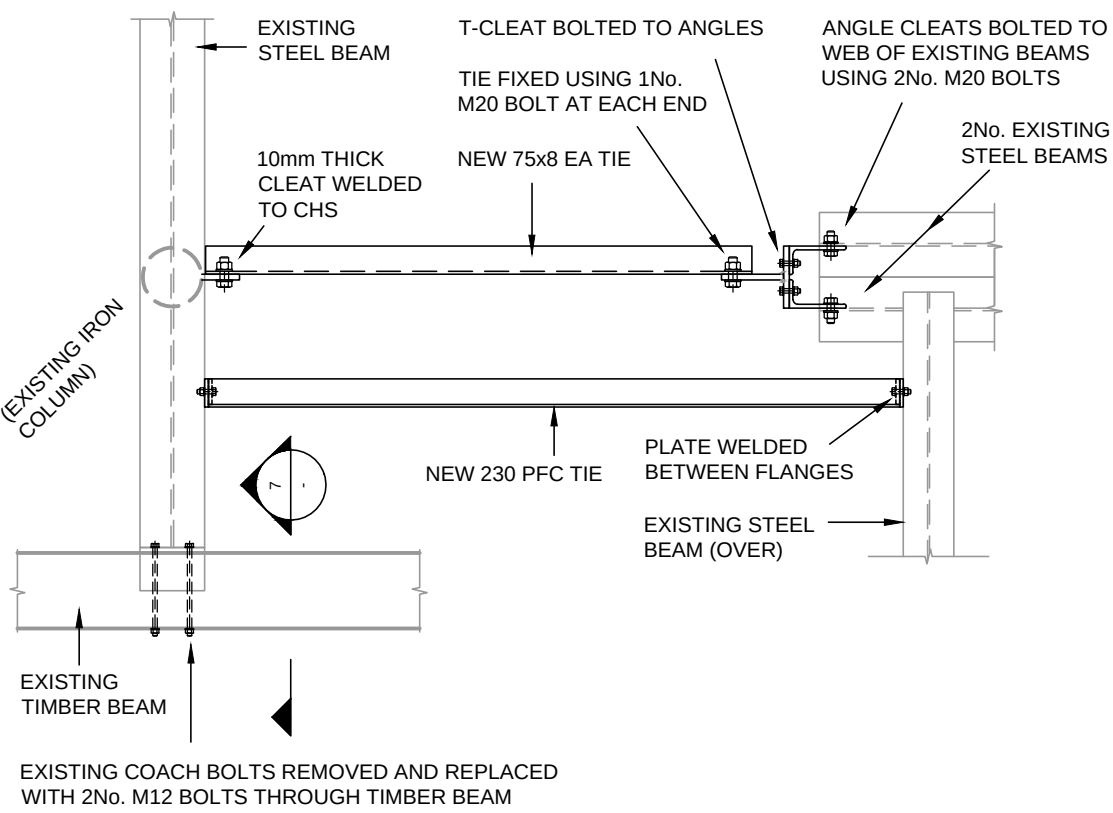


DETAIL 109
SCALE 1:10

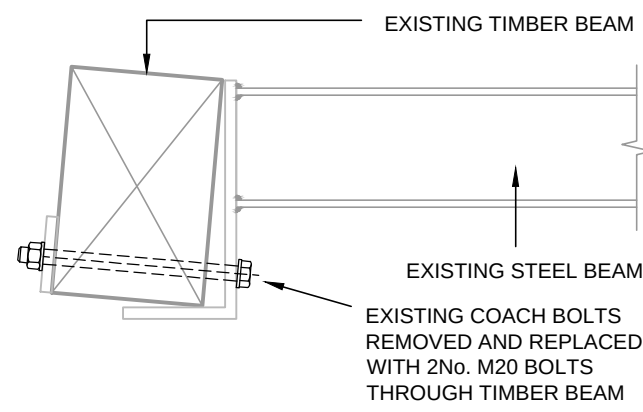


SECTION 7-7
SCALE 1:10

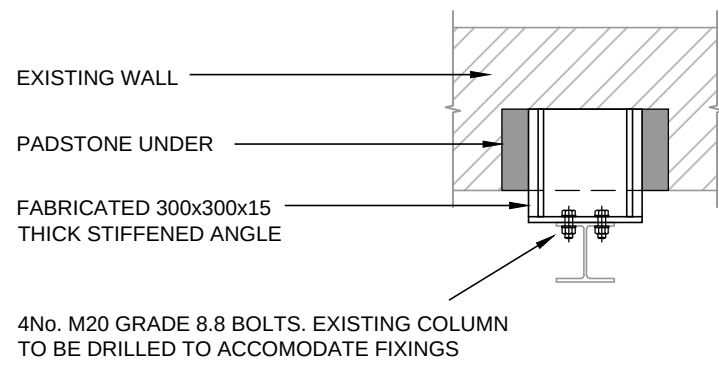


SECTION 11-11
SCALE 1:20

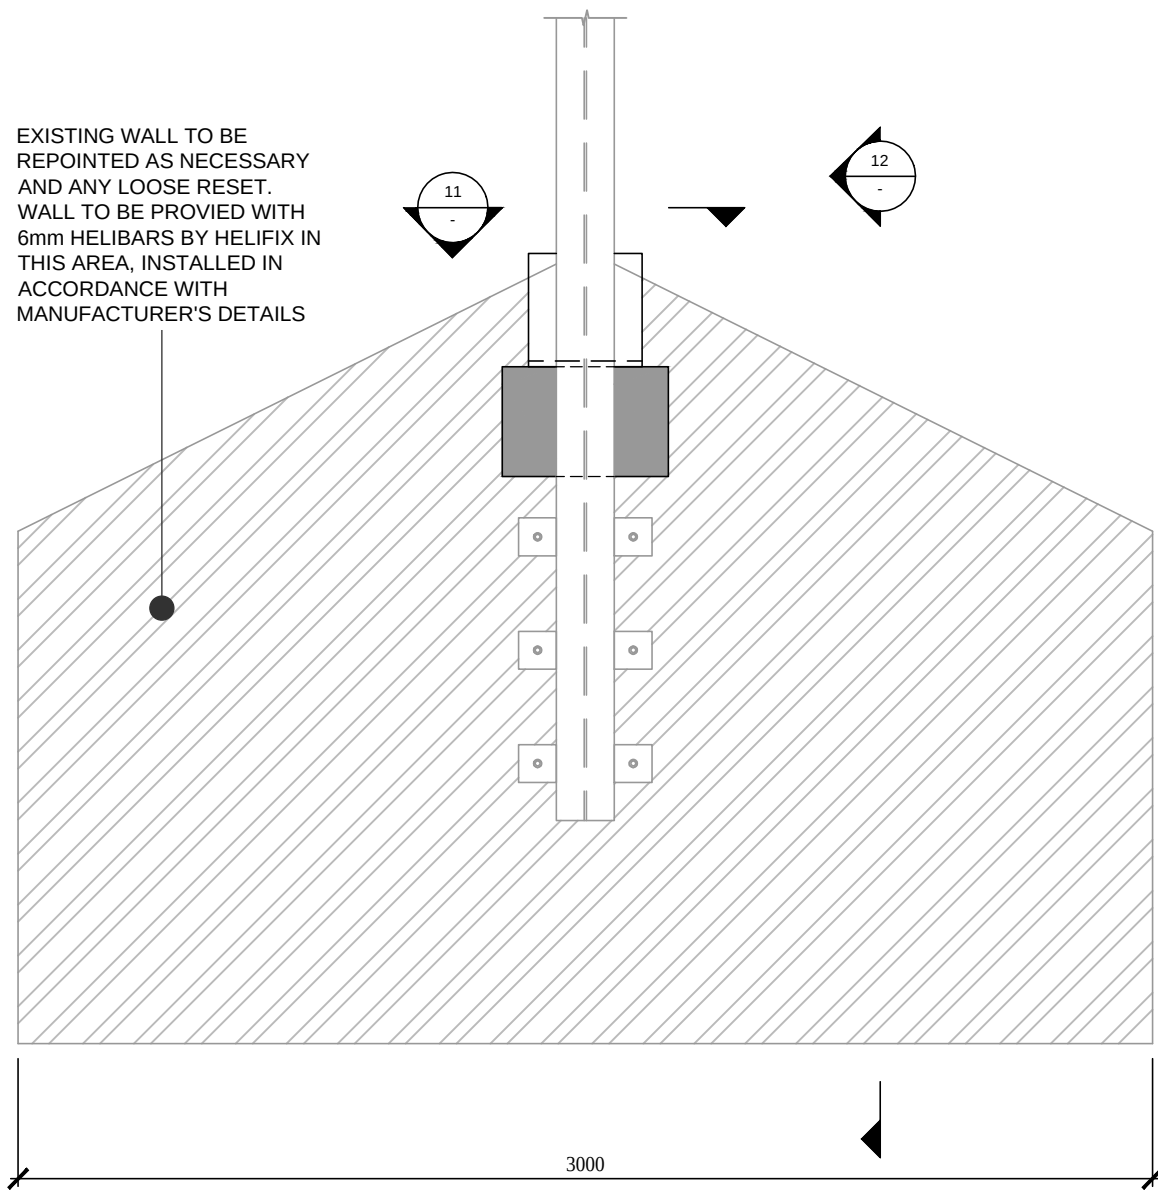


DETAIL 112
SCALE 1:20

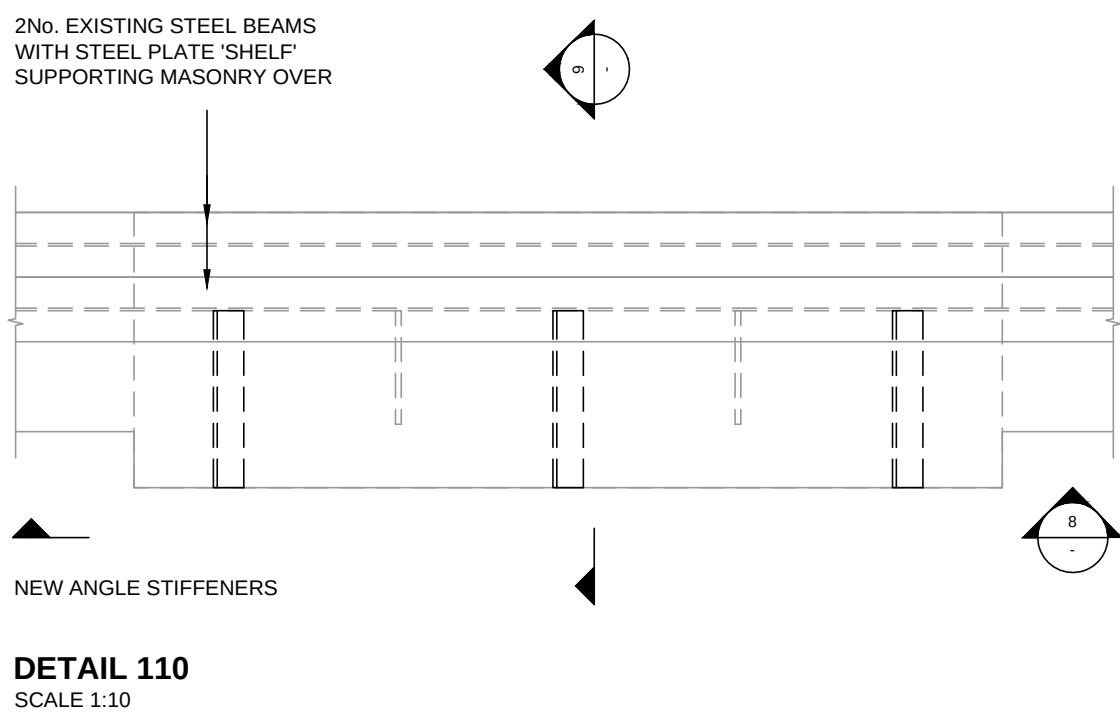


DETAIL 110
SCALE 1:10

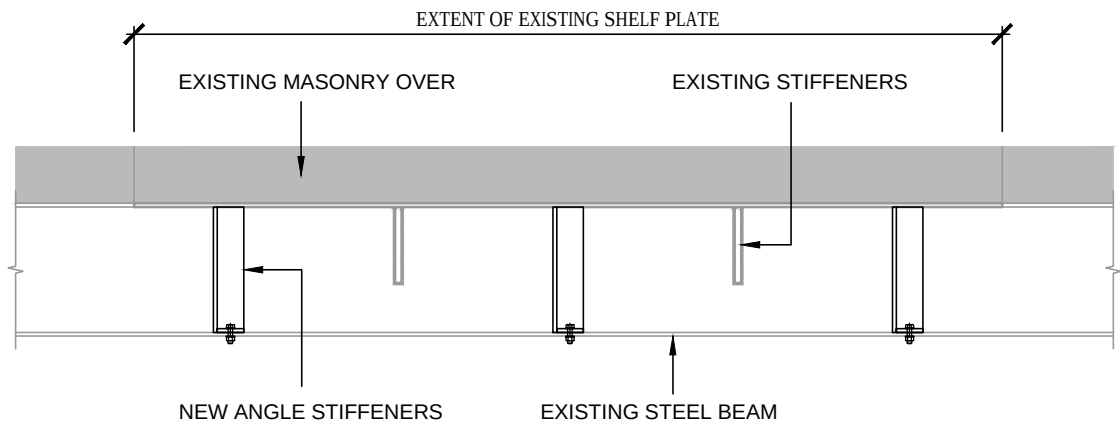


SECTION 8-8
SCALE 1:10

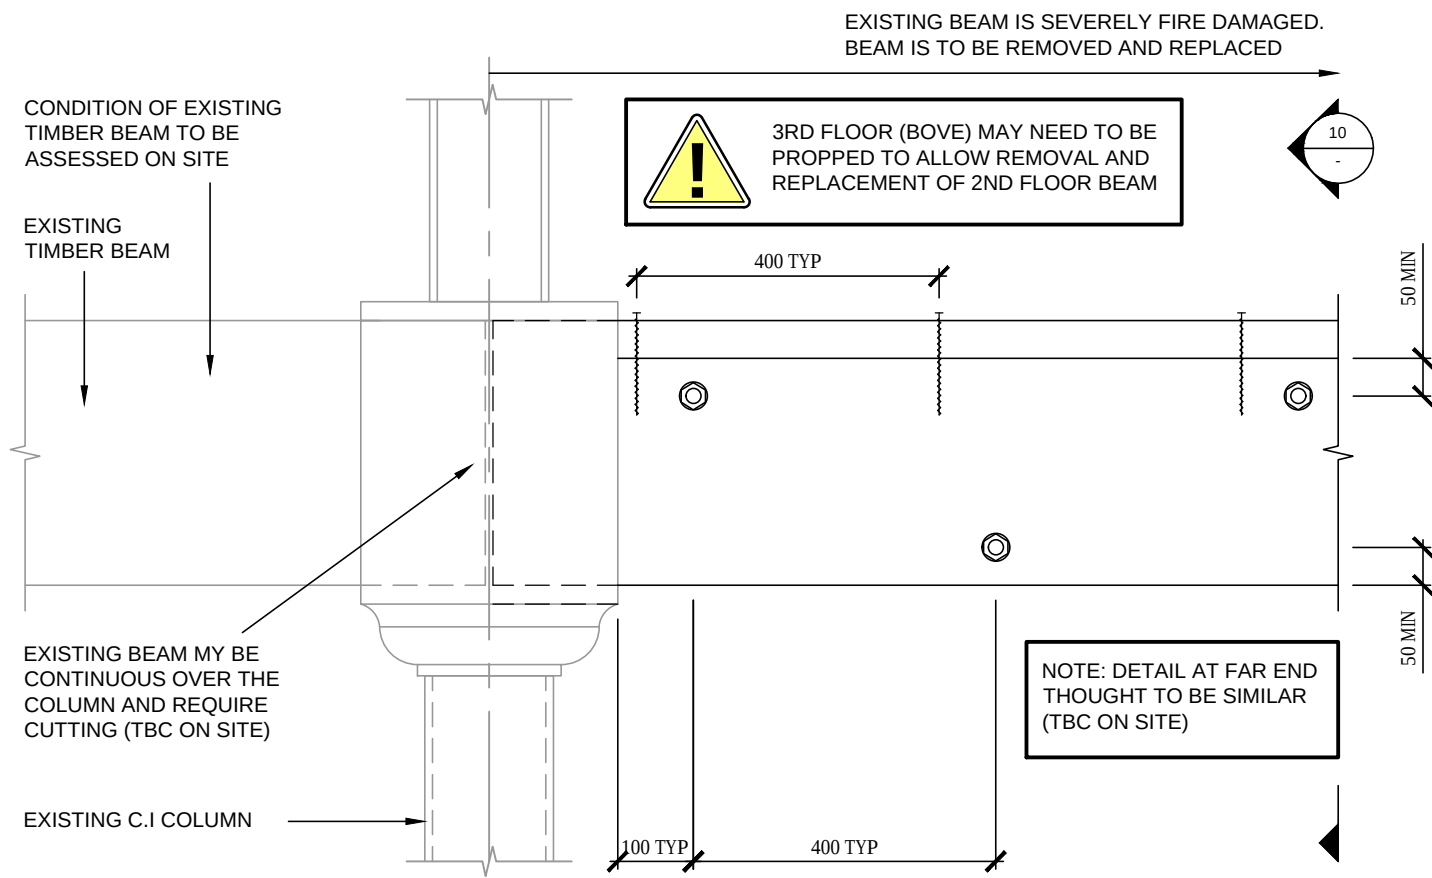

DETAIL 111
SCALE 1:10

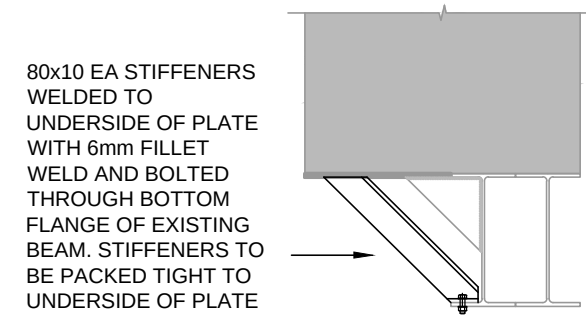

SECTION 9-9
SCALE 1:10

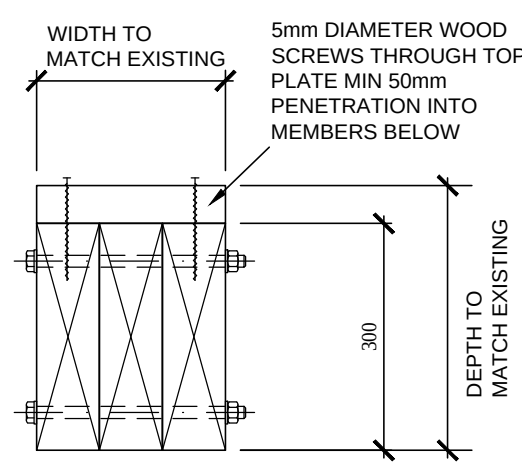

SECTION 10-10
SCALE 1:10

NOTES:
1. REFER TO DRAWING CW-REN-00-XX-DR-S-00010 FOR GENERAL NOTES.

P01	ISSUED FOR INFORMATION			22.03.22	MOH	TJM
Rev:	Description:			Date:	By:	Chkd:
				Renaissance Associates Ltd Carvers Warehouse 77 Dale Street Manchester M1 2HG		
				Project:		
				CHAPEL WALKS MANCHESTER		
				Drawing Title:		
				SUPERSTRUCTURE DETAILS (SHEET 2)		
Status:						
RIBA STAGE 3						
Size:	A1	Date:	MAR 22	Drawn by:	MOH	Designed by:
					TJM	Checked by:
					HG	
Scale:	AS SHOWN		Project No:	1906-13		
Project:	Originator:	Volume:	Level:	Type:	Role:	Category/Number: Rev:
CW-REN-00-ZZ-DR-S-03110-P01						