


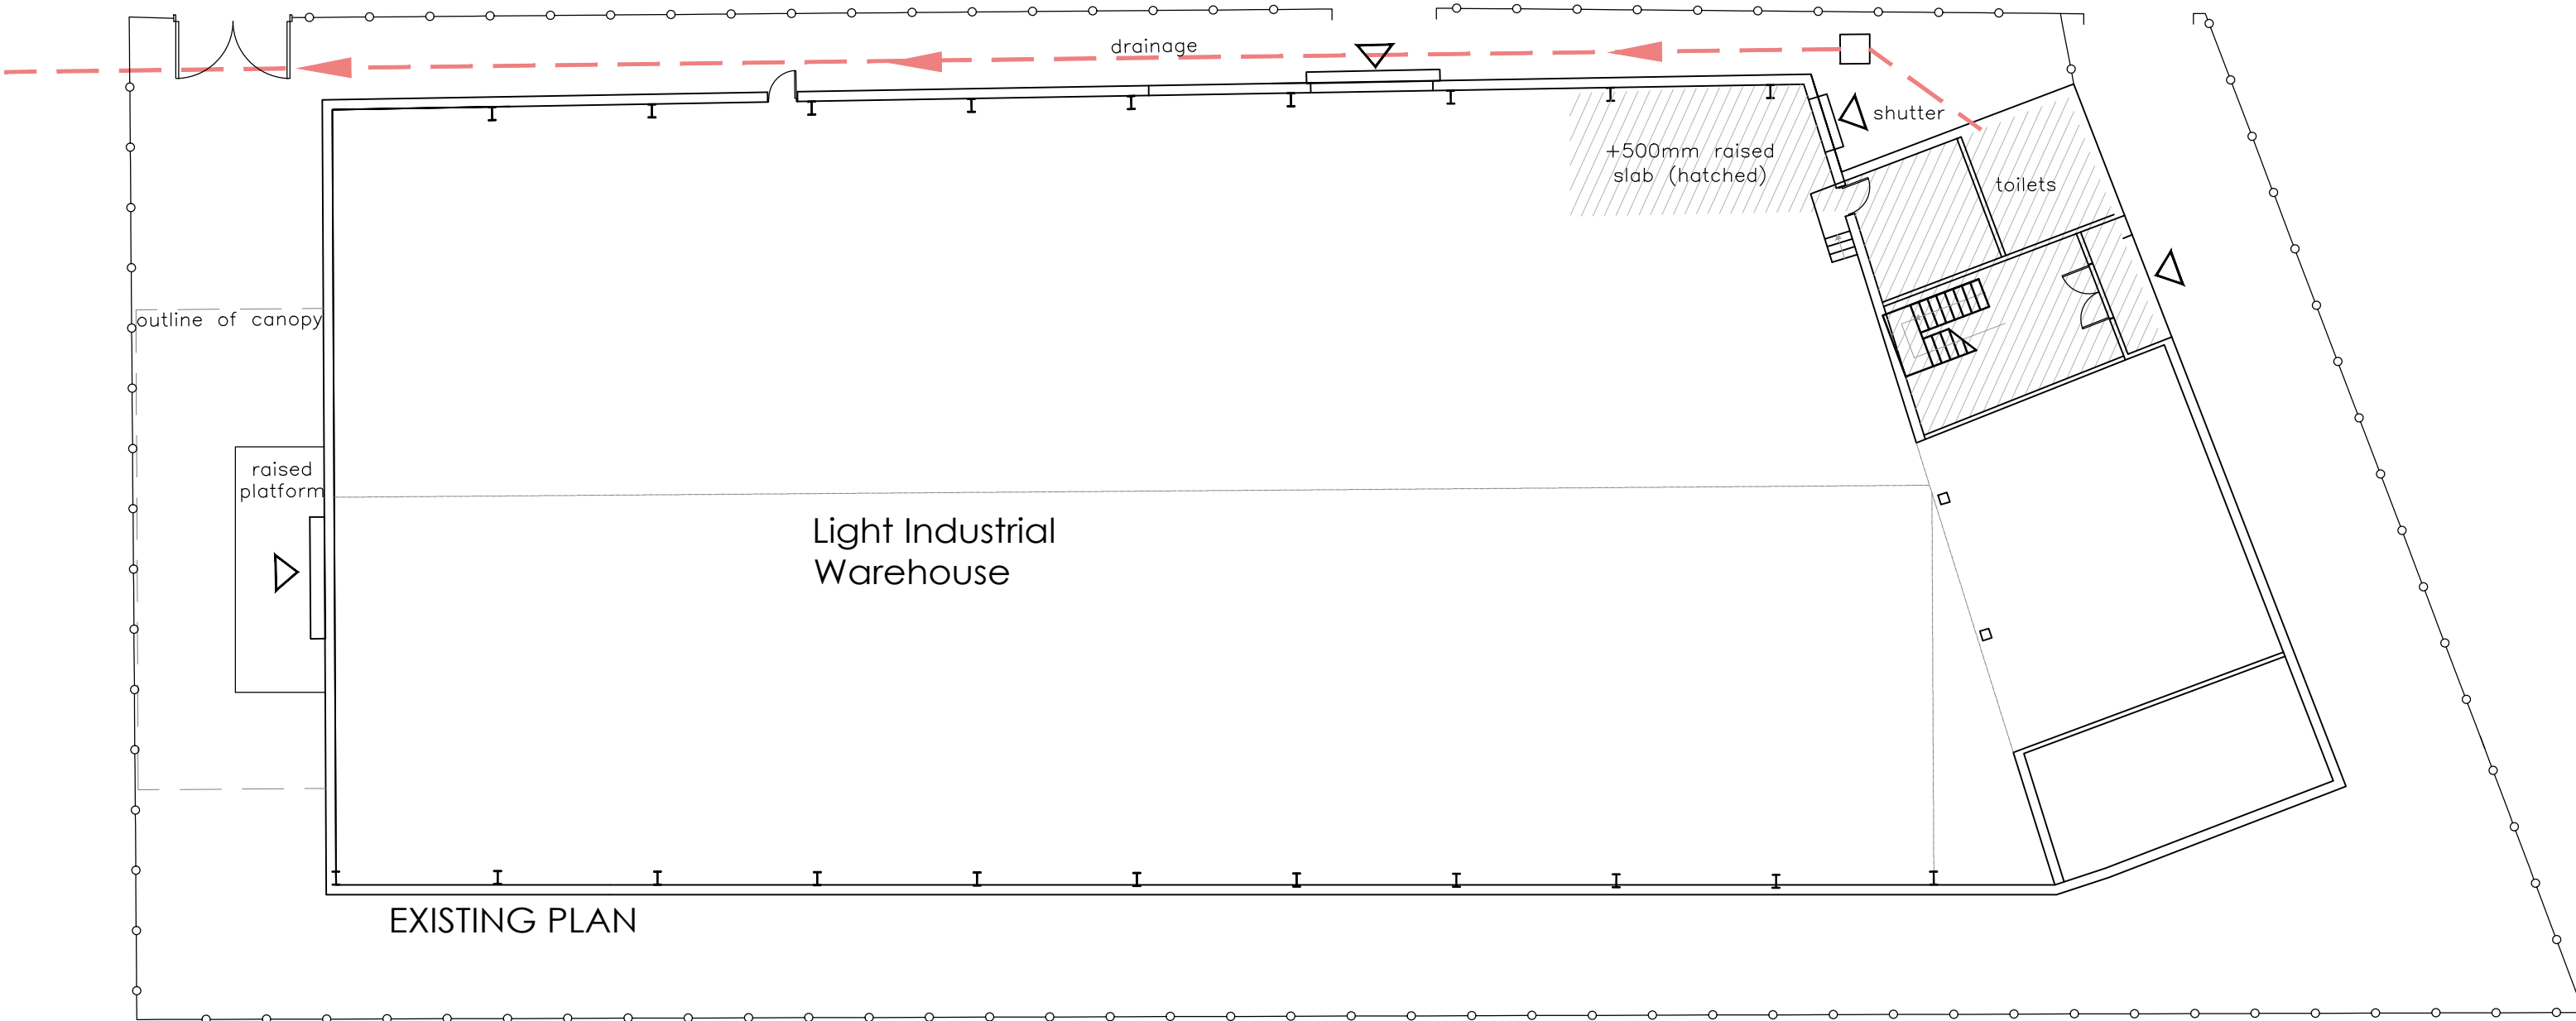

EXISTING GROUND PLAN
PROPOSED MEZZANINE, CHANGE OF USE AT PARK HOUSE, ALLISON STREET

SCALE 1:200 @ A3



FOB Design (UK) Ltd
72A Water Lane,
Wilmslow, Cheshire. SK9 5BB
01625 251644
office@fob-design.com www.fob-design.com

REV	DATE	DRAWN BY	
Copyright of fob design (UK) Ltd, all rights reserved. All information contained within this drawing remains the property of fob design. The information should not be reproduced in whole or part or modified without written consent of fob design. No information within this drawing should be modified or passed onto third parties without written consent of fob design. Do not scale from drawing.			
XXX			
EMPRESS, ALLISON STREET			
EXISTING GROUND PLAN			
XXX			
Drawn	XXX	Status	XXX
Checked	XXX	Original	A3
		Date	JULY 21
		Scale	1:200@A3
PL 02			