

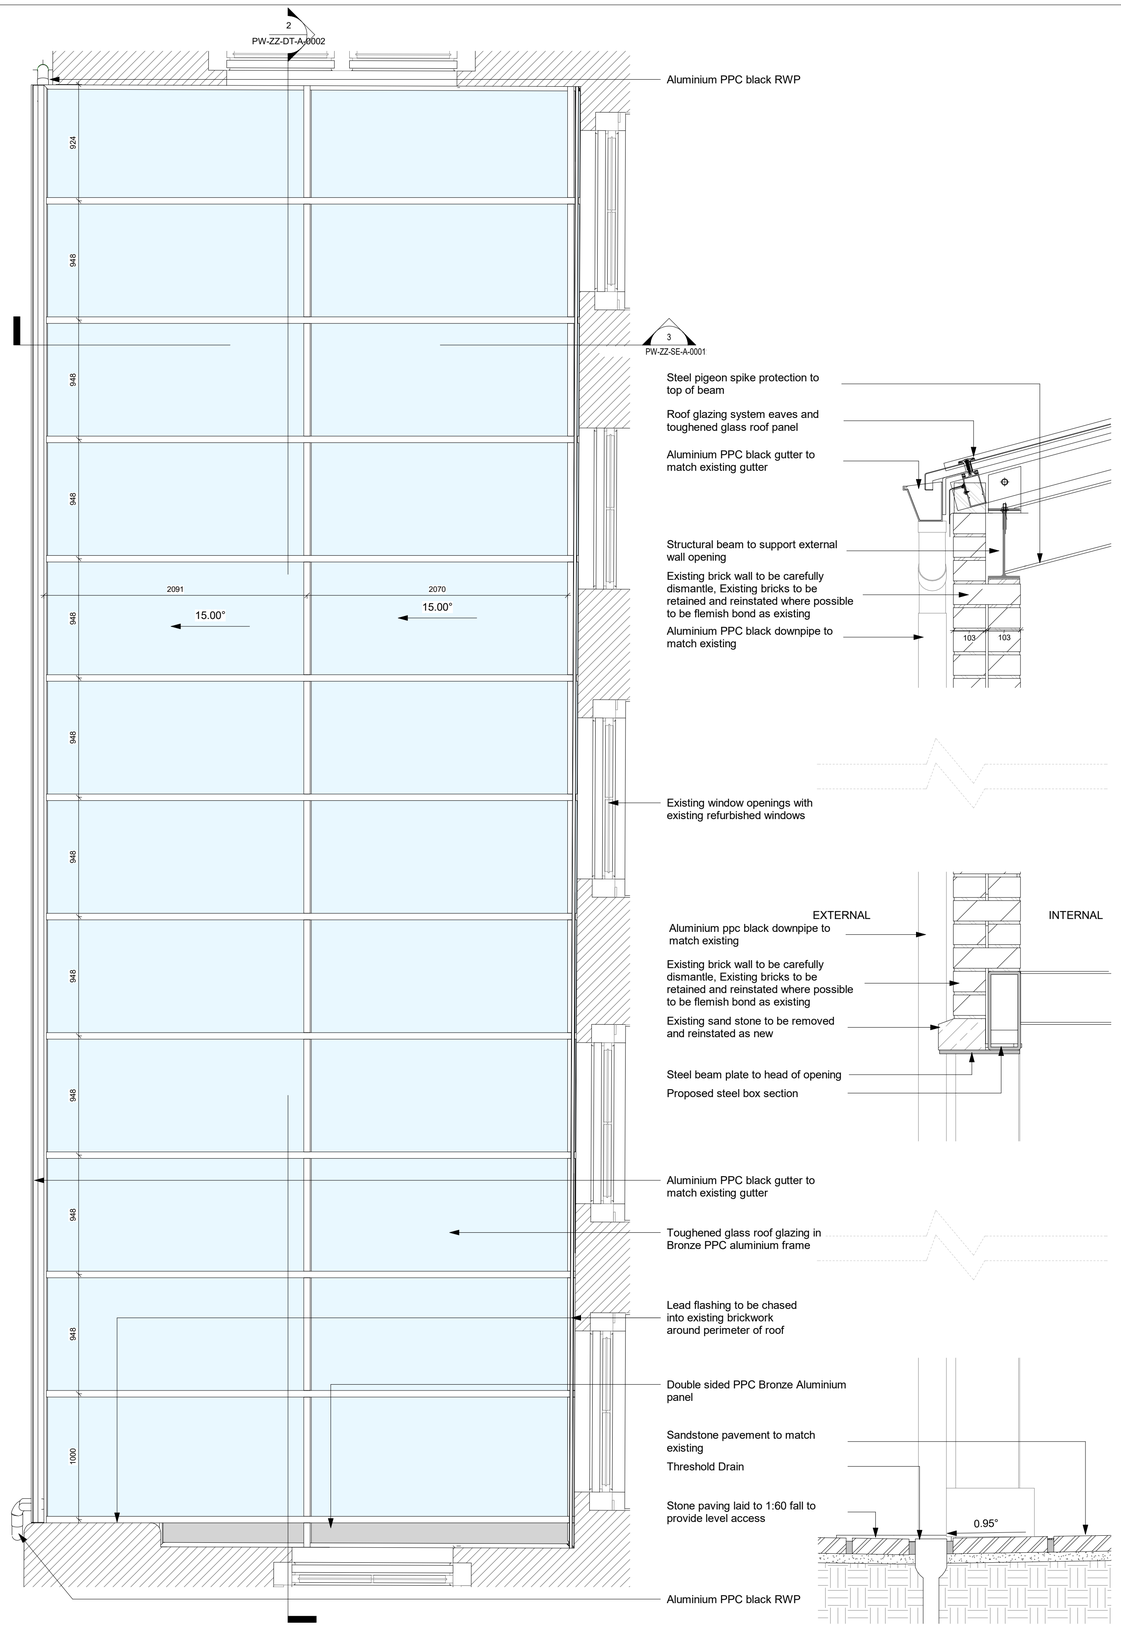


1 | Bloom- Glazed Entrance Plan
1 : 25


3 | Alleyway Entrance Bloom Detail
1 : 10

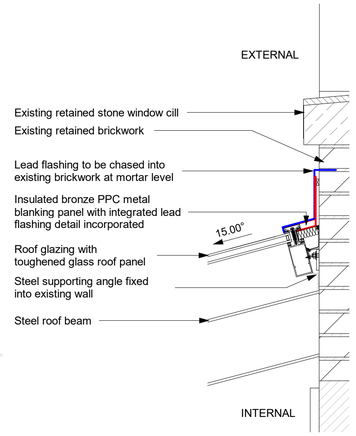


4 | Alleyway Roof Glazing Abutment Detail
1 : 10

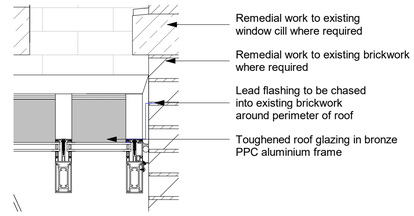

5 | Bloom Glazed Roof Detail
1 : 10

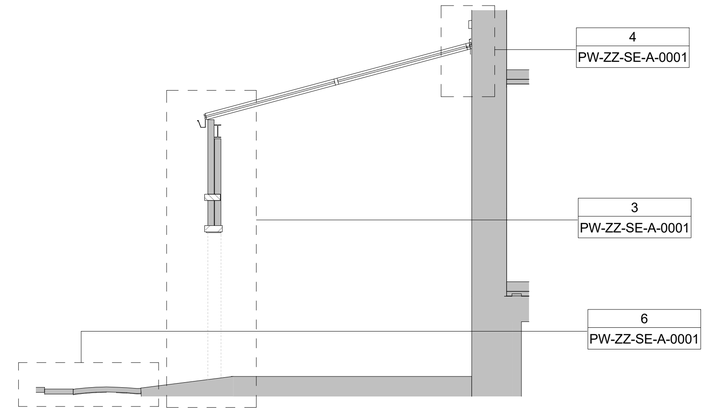

2 | Alleyway Bike Store Scoping Section
1 : 50

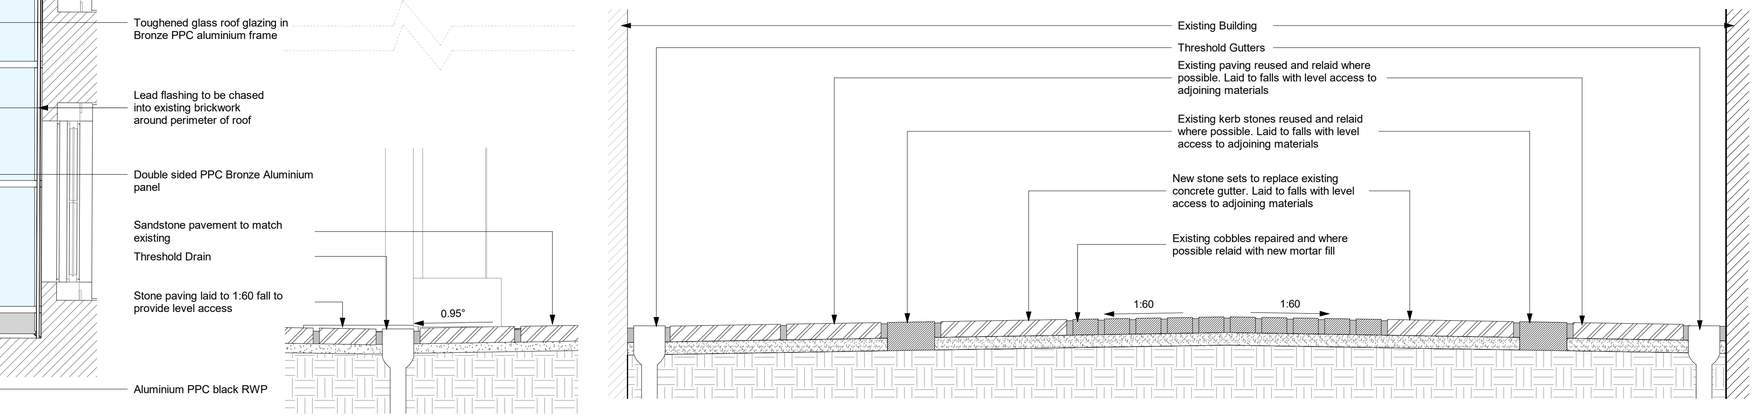


6 | Planning Proposed Typical Landscape Detail
1 : 10

GENERAL NOTES

1. ALL DIMENSIONS ARE IN MILLIMETRES UNLESS OTHERWISE STATED
2. ALL LEVELS ARE IN METRES UNLESS OTHERWISE STATED
3. DIMENSIONS ARE NOT TO BE SCALED FROM THE DRAWING
4. ALL WORK TO BE CARRIED OUT IN ACCORDANCE WITH THE CURRENT EDITION OF THE BUILDING REGULATIONS 1991 (INCLUDING AMENDMENTS) AND ALL RELEVANT BRITISH STANDARDS/CODES OF PRACTICE
5. CONTRACTOR IS RESPONSIBLE FOR THE CORRECT SETTING OUT OF THE WORKS ON SITE, ALL DIMENSIONS TO BE CHECKED PRIOR TO FABRICATION OF MATERIALS
6. THIS DRAWING IS TO BE READ IN CONJUNCTION WITH ALL RELEVANT DRAWINGS AND SPECIFICATIONS
7. THIS DRAWING SHALL NOT BE DUPLICATED WITHOUT THE EXPRESS WRITTEN PERMISSION OF BEECH DESIGN AND BUILD LIMITED

LOCATION

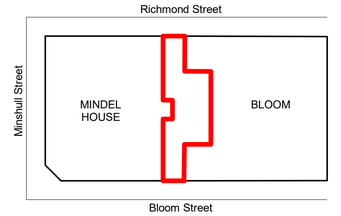

LEGEND

Extent of area to be demolished

NOTES

Any areas disturbed by demolition are to be made good to match existing mortar and brickwork where possible.

All modern service ducts and Mechanical/Electrical equipment on the external elevations to be removed. Existing equipment not shown.

Rev	Description	By	Date
A	ISSUED FOR APPROVAL	NP	10.06.22

CLIENT: MANCHESTER design + build

PROJECT: PICCADILLY WAREHOUSE

ALLEYWAY CANOPY DETAILS
PICCADILLY WAREHOUSE

DRAWING TITLE:

DRAWING STATUS: APPROVAL

DRAWN: AM | CHECKED: NP

SCALE @ A1: As indicated | DATE: 30.05.22

DRAWING NUMBER: 061_PW-ZZ-SE-A-0001 | REV: A

(A1)