


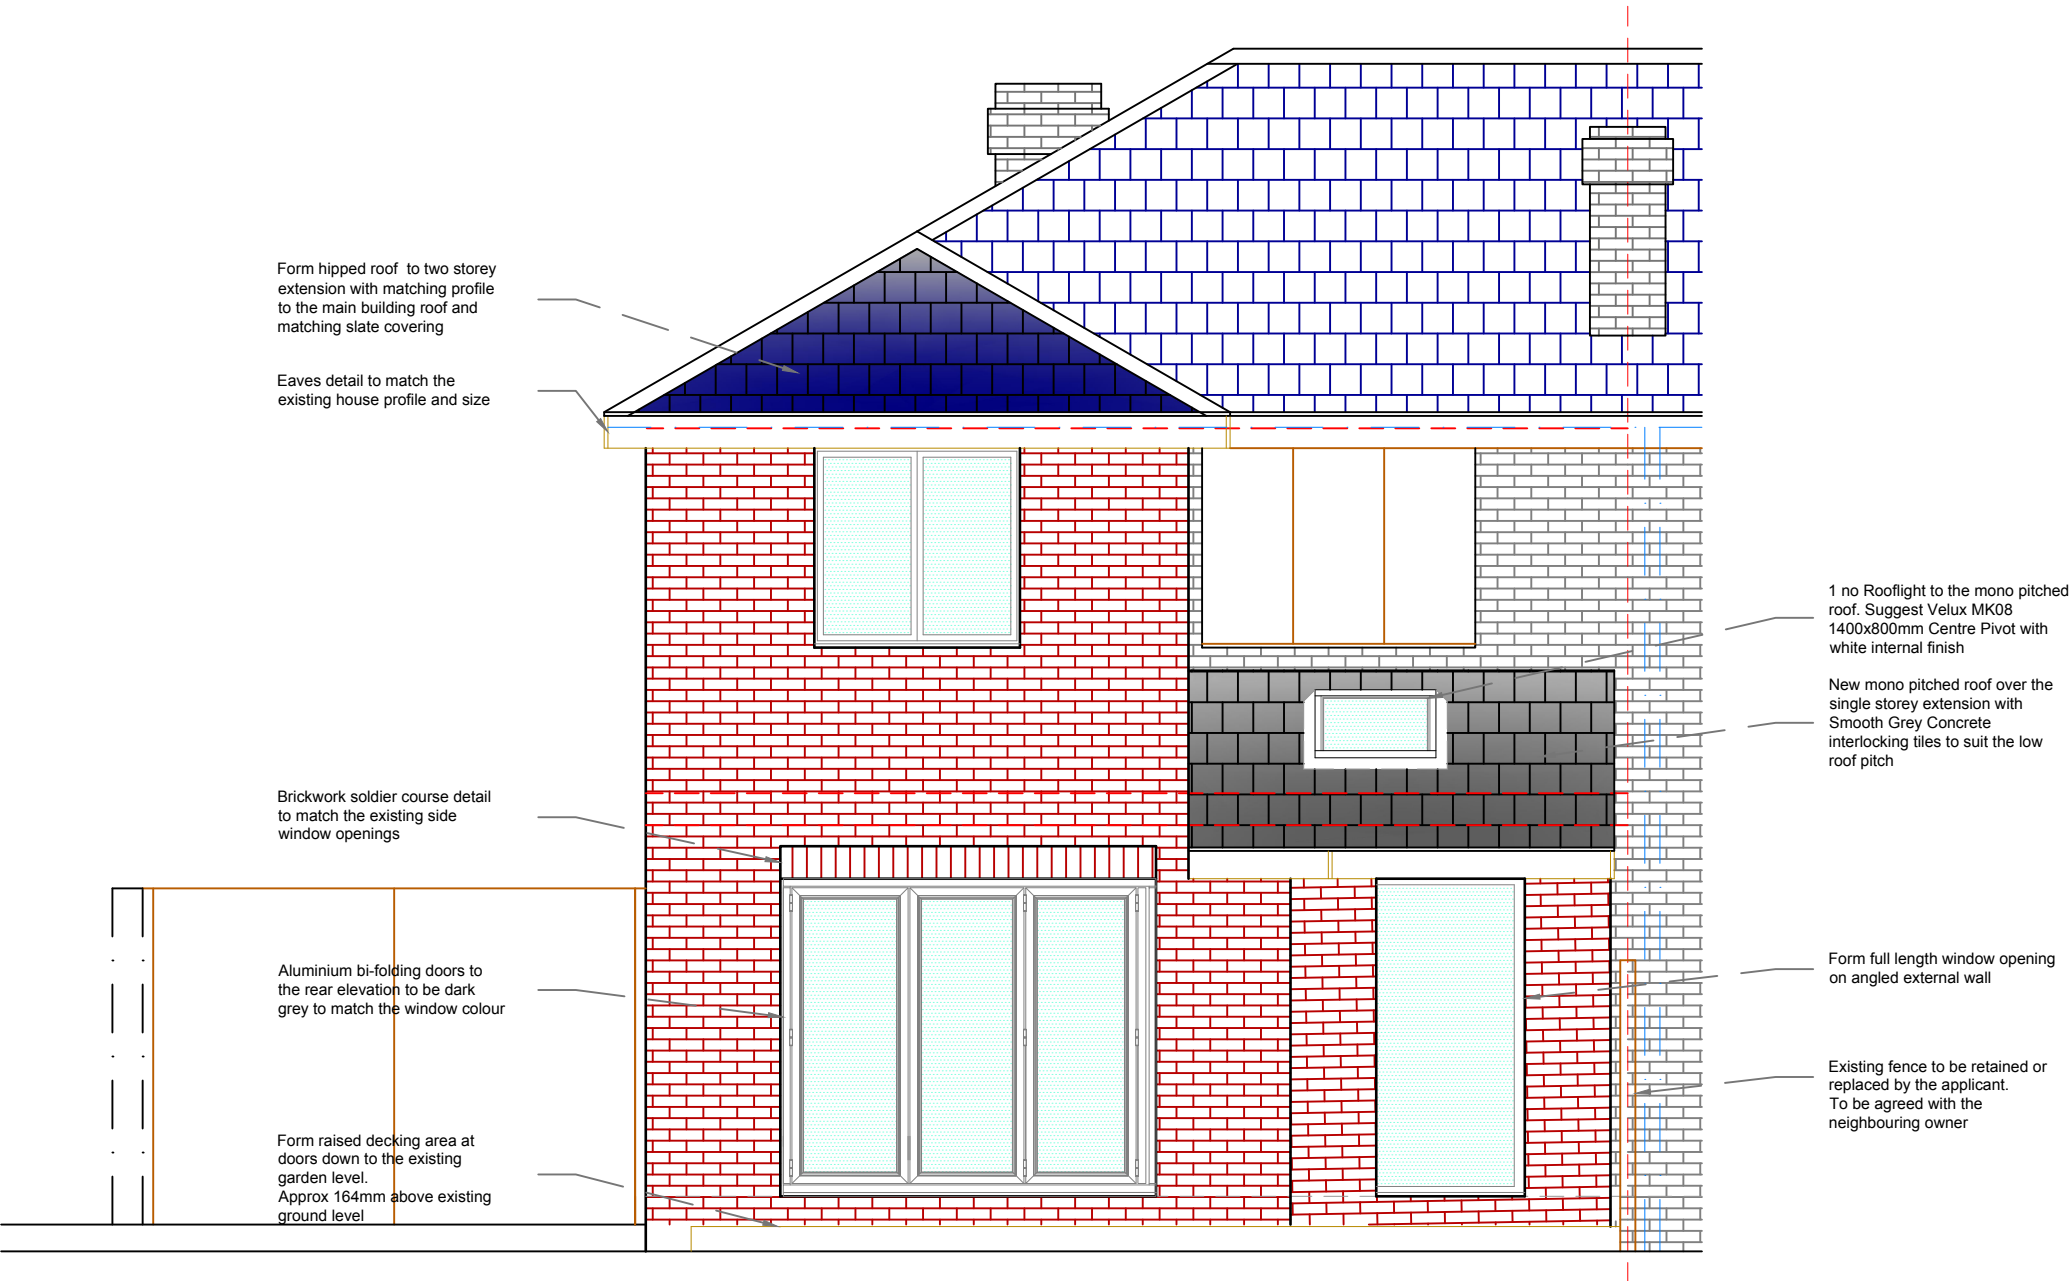

Elevation Materials Legend

New brickwork
Colour - Red
to match the existing

Existing Brickwork
Colour - Red

New Roof Tiles to Two Storey
Colour - Blue / Grey
Type - Slate to match the existing roof

New Roof Tiles to Single Storey
Colour - Grey
Type - Marley Edgemere Smooth

Existing Roof Tiles
Colour - Blue / Grey
Type - Slate

Windows to be uPVC - Grey
All existing windows to be changed also

Fasica Boards to be Grey

Rainwater and exposed waste Goods to be uPVC
Round profile
Colour Black

PROPOSED REAR ELEVATION