


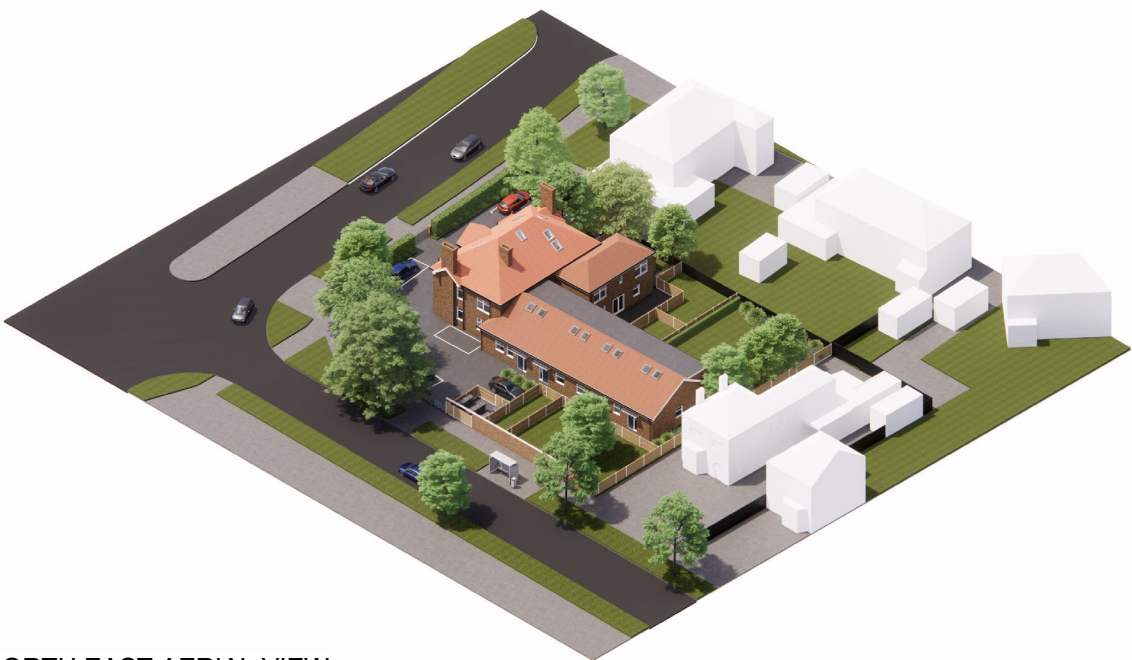

NORTH EAST AERIAL VIEW



NORTH WEST AERIAL VIEW



SOUTH EAST AERIAL VIEW



SOUTH WEST AERIAL VIEW

The copyright of this drawing is vested with Corstorphine & Wright Ltd and must not be copied or reproduced without the consent of the company.

P-01	Issued For Planning	20.06.2022	DN	RE
P-00	First Issue	05.05.2022	DN	RE
Rev.	Description	Date	Drw.	Chk.

Client
SUMO Developments

Project
Maybank House, Altrincham

Drawing Title
Proposed Visual 12 - Proposed
Site Massing Model
Drawing Status
PLANNING

Corstorphine & Wright

Manchester Studio
The Stables, Paradise Wharf, Ducie Street, Manchester, M1 2JN
0161 272 8100
corstorphine-wright.com

Drawing No. 21769-CWA-B1-XX-DR-A-0312		Revision P-01	
Drawn DN	Checked RE	Paper Size A3	Scale NTS
Date 03.05.2022			