






1 3D View 1
1 : 1

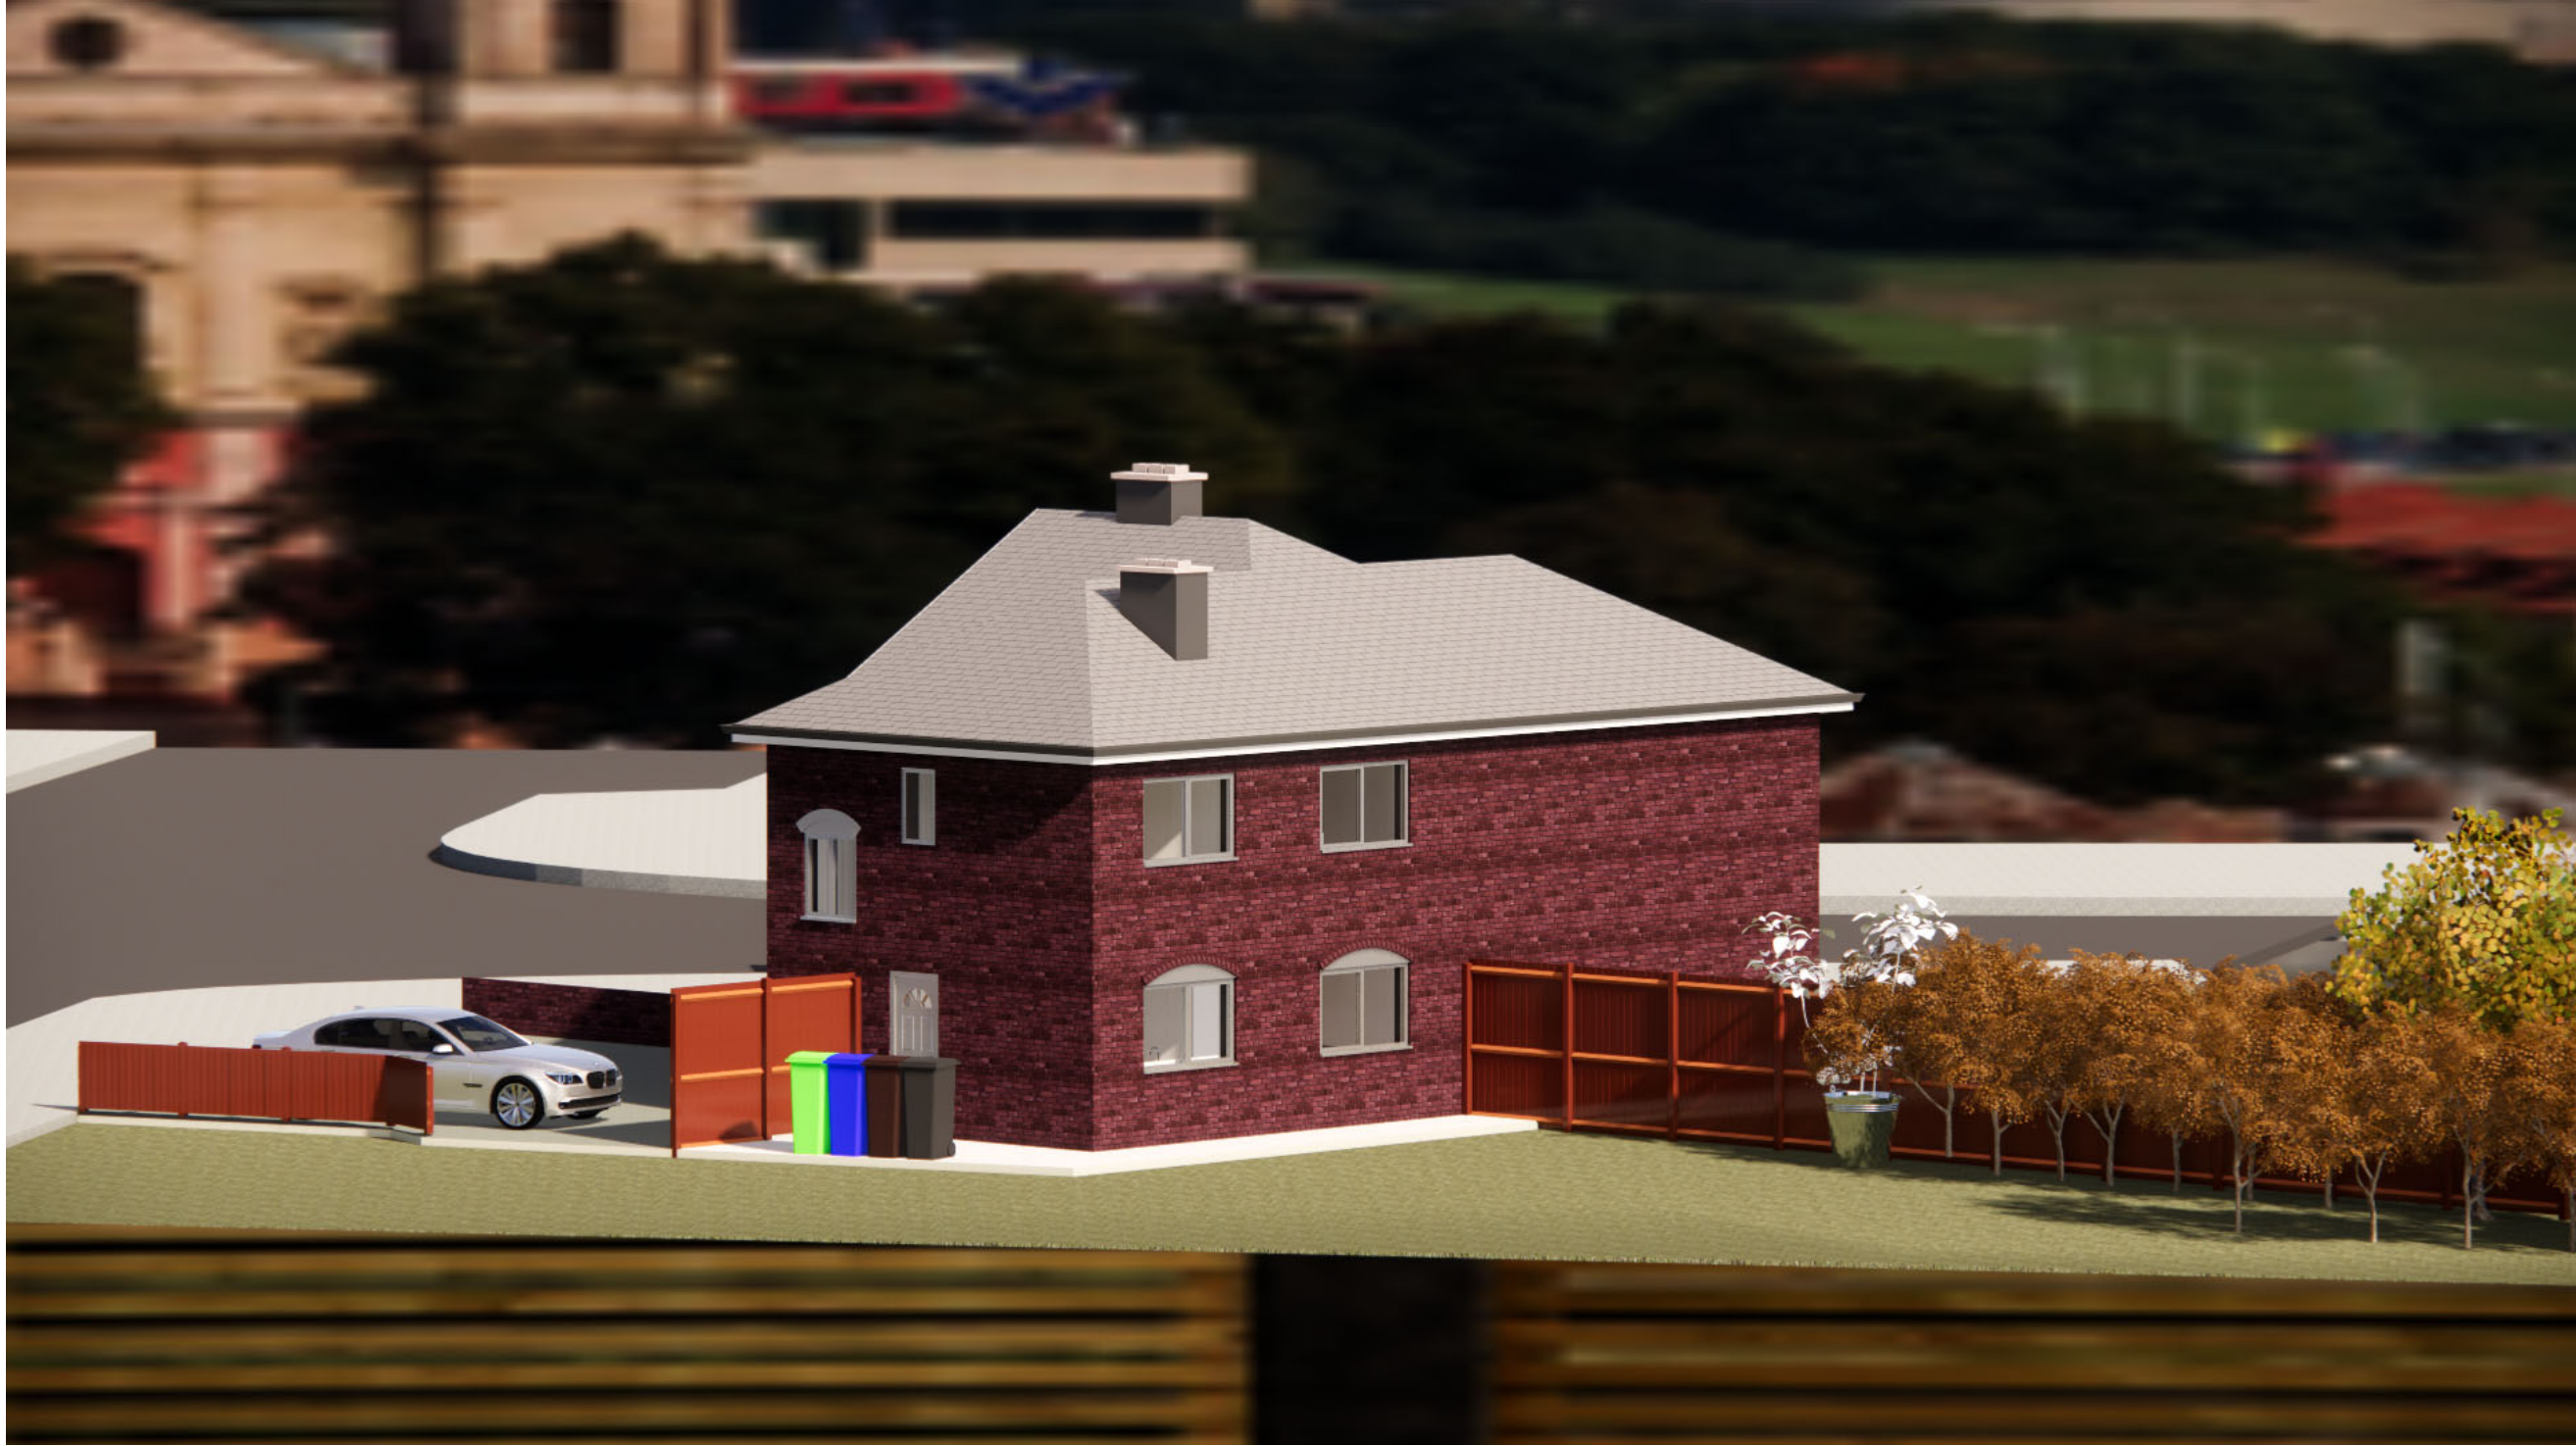

2 3D View 2
1 : 1

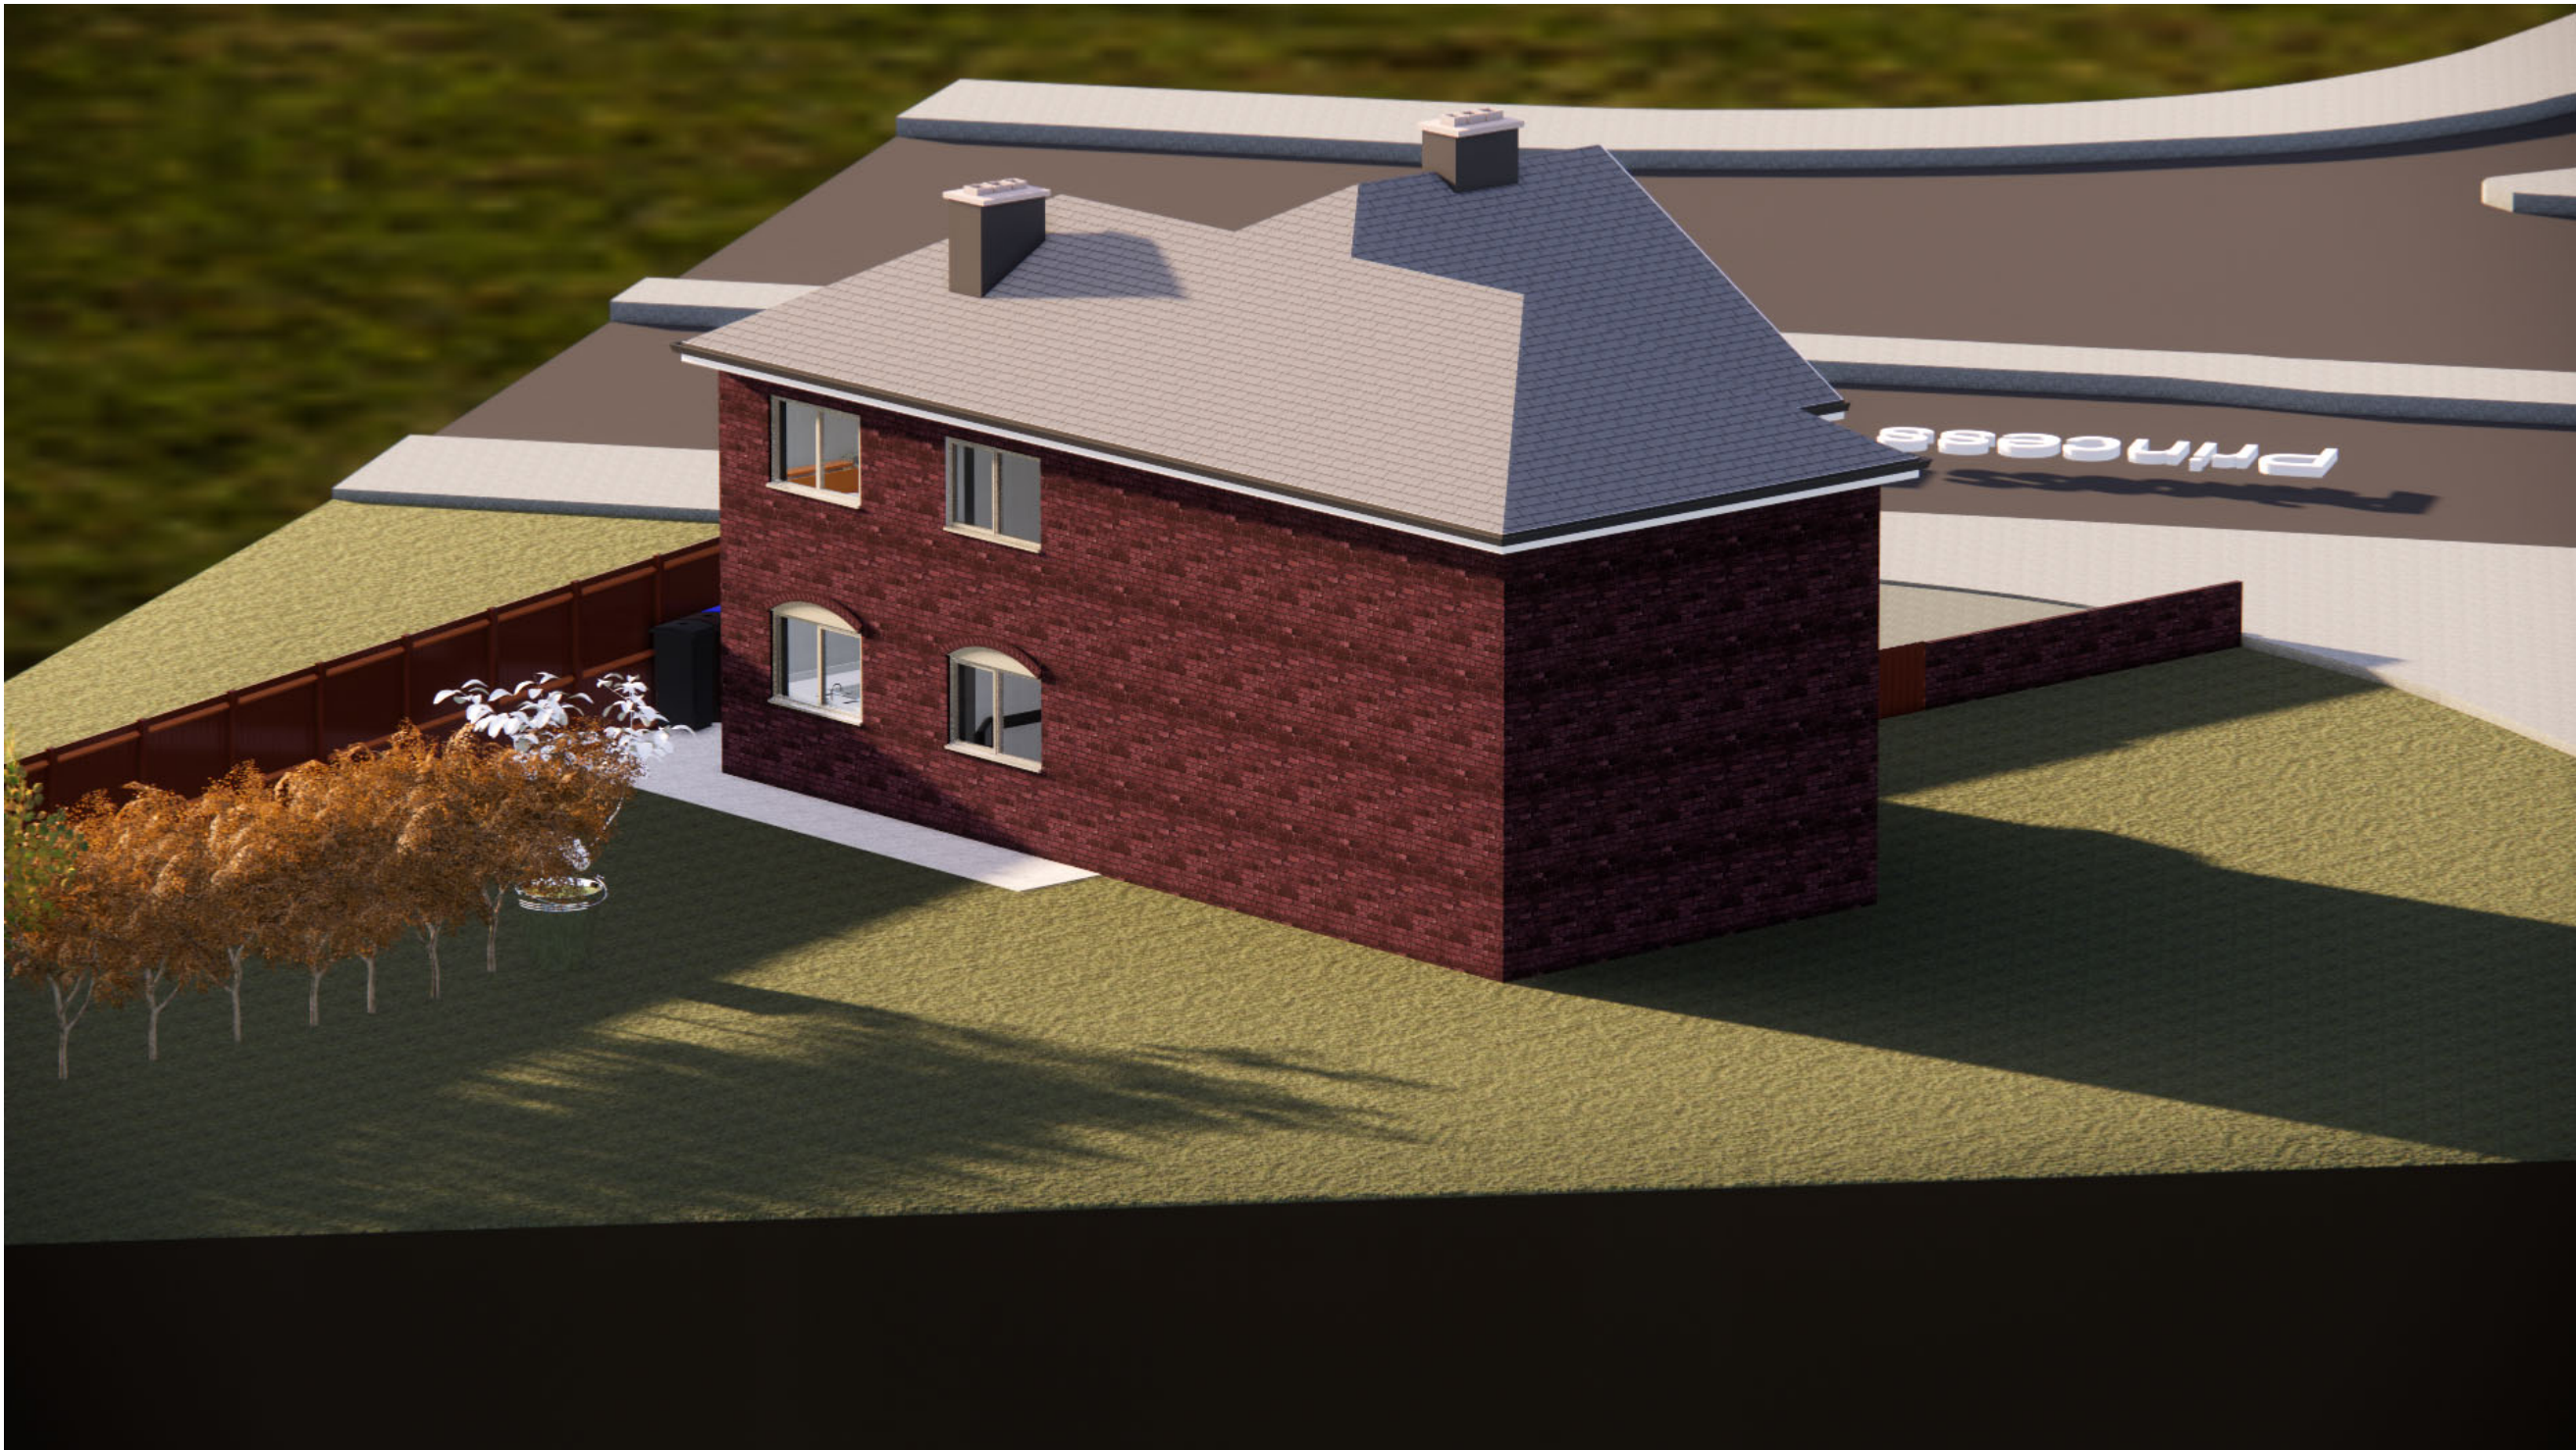

3 3D View 3
1 : 1

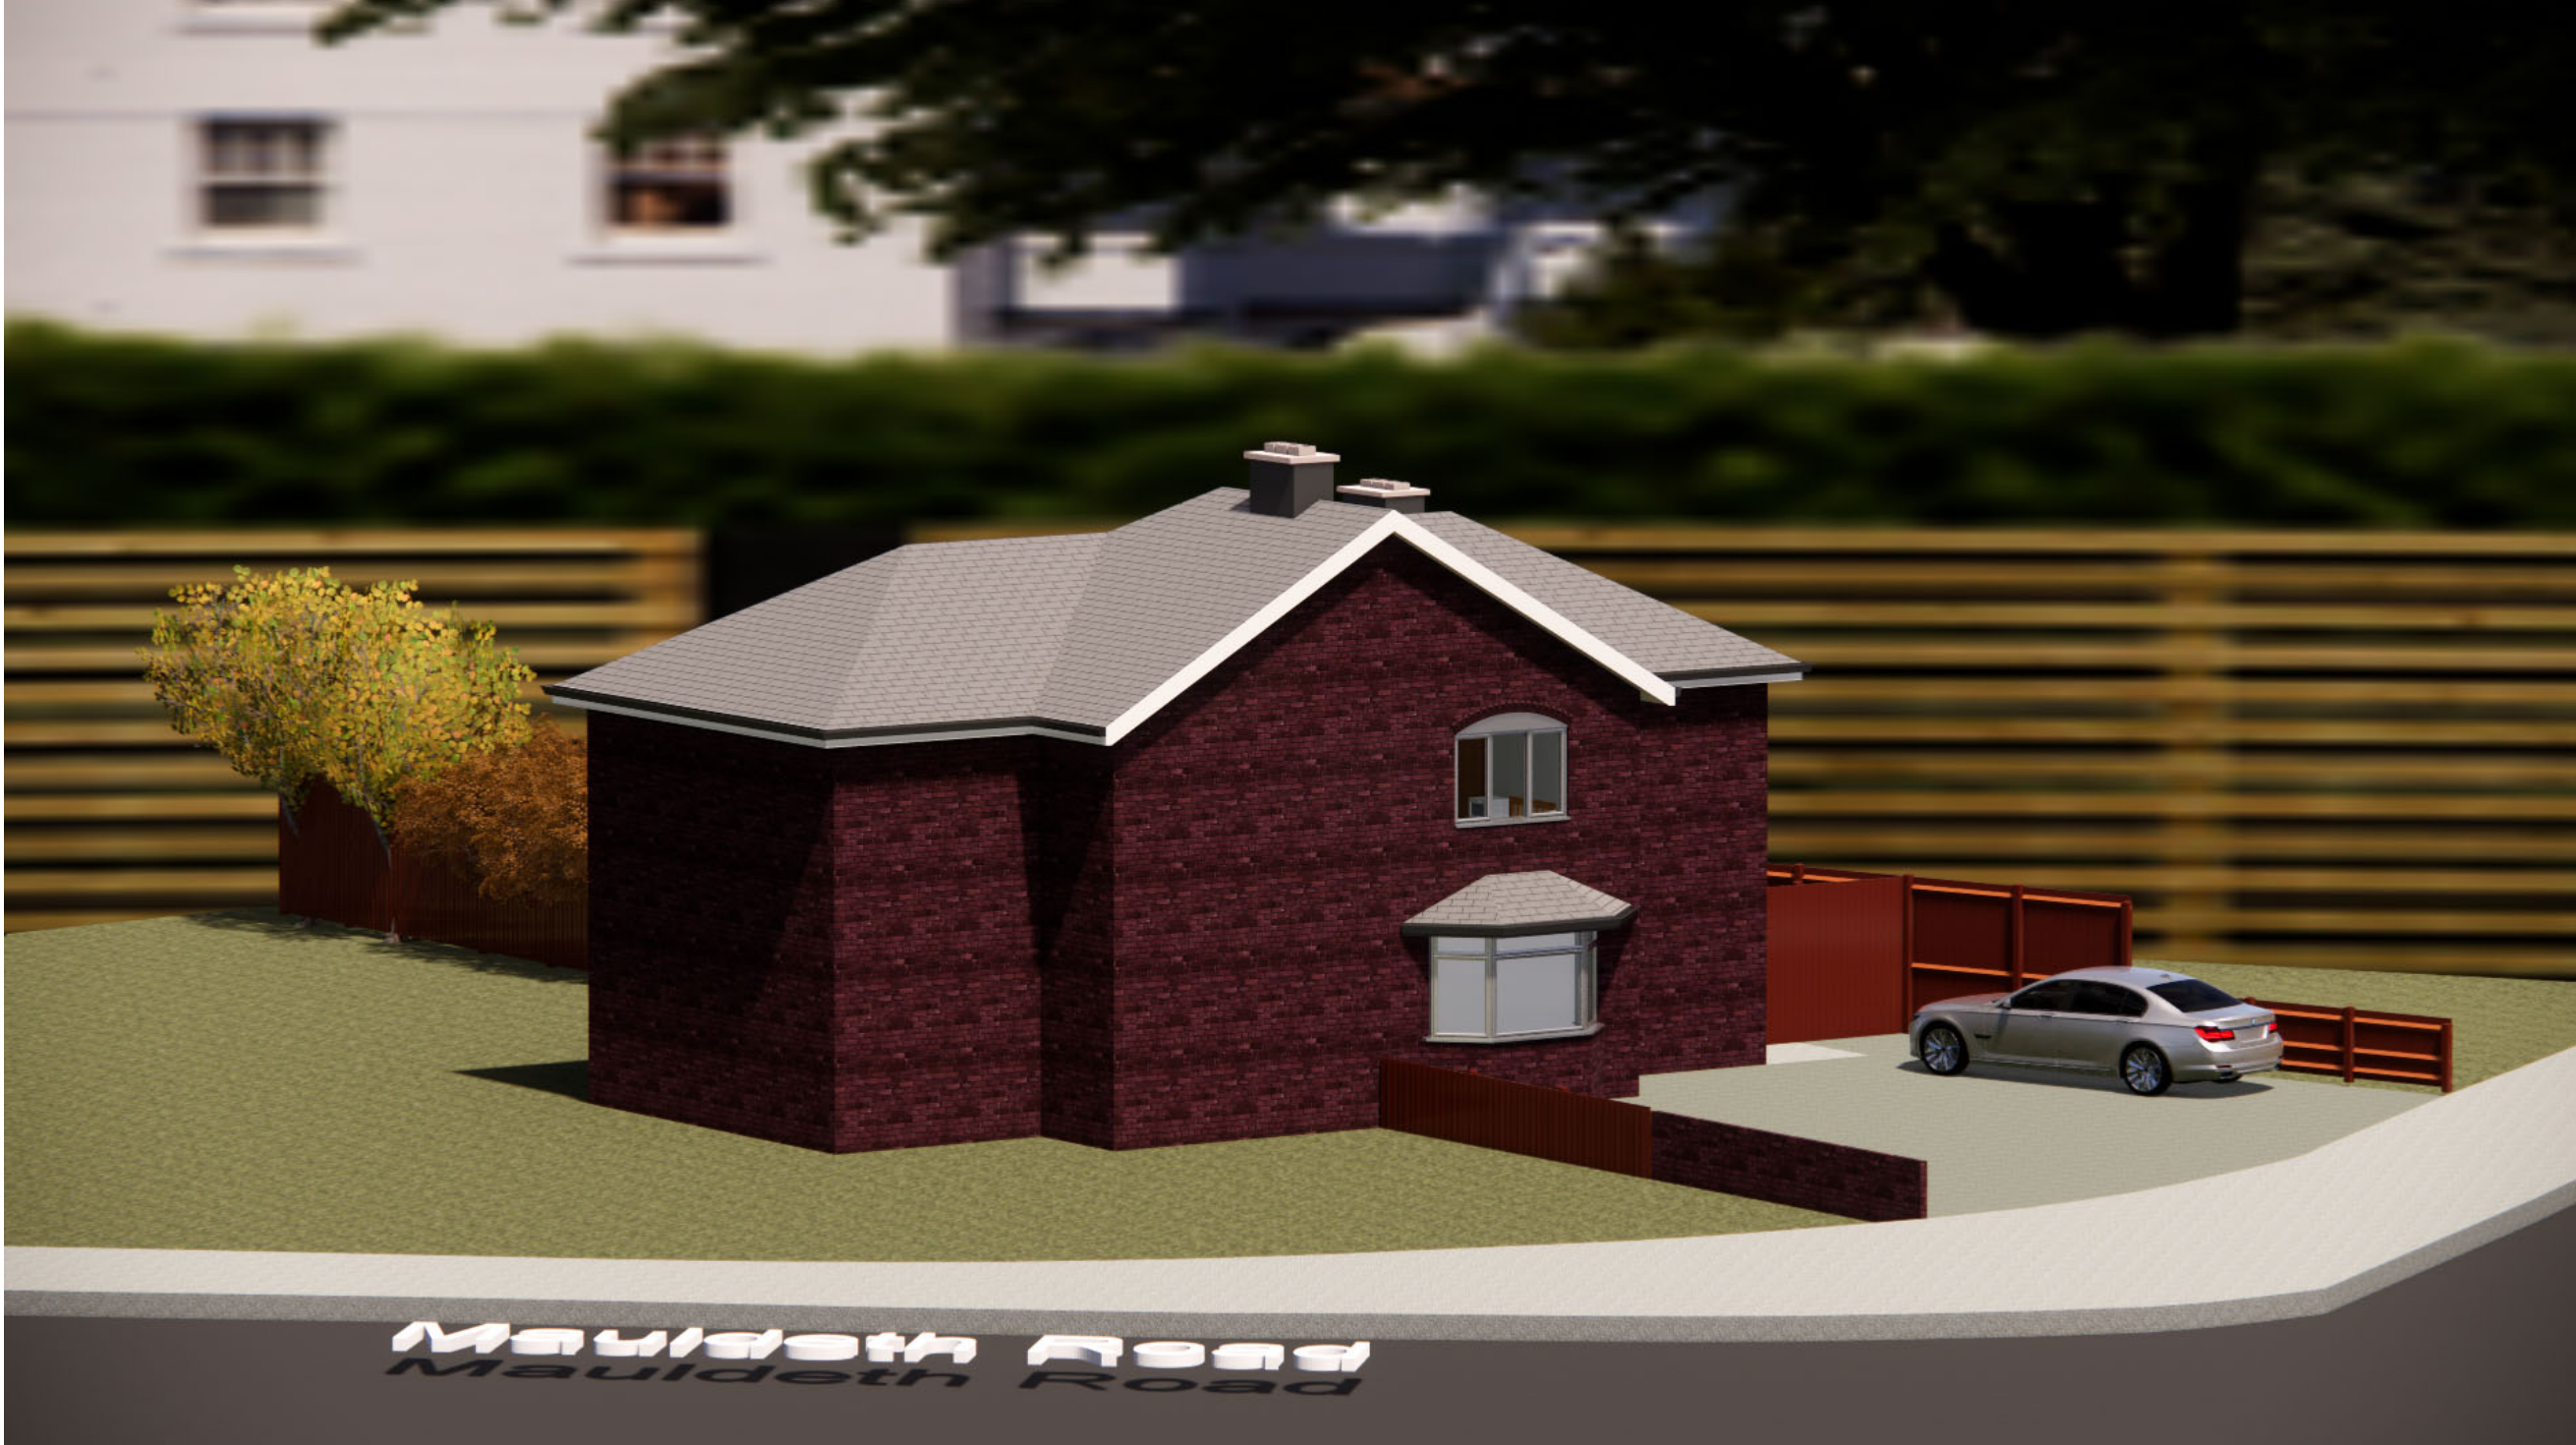

4 3D View 4
1 : 1

NOTES

Copyright in this drawing remains with AECDesign. Do not scale from this drawing, work to figured dimensions. Check all dimensions on-site. In the event of any discrepancy, please refer query to AECDesign.

No.	Description	Date
1	Surface of Front Garden updated to show Gravel	07/2022

Revision

AEC ARCHITECTURE ENGINEERING & DESIGN CONSTRUCTION Commitment to Design Excellence	
Contact: Tel: 07424723798 Email: aecdesign.co.uk@outlook.com www.aecdesign.co.uk	
Project Name House Front, Side and Rear Ground and First Floor Extension	
Project No. AECD_M20 1BU_2022_0001	
Drawing No. M201BU_2022_X106_01	
Date	Issue Date
Status	Proposal
Sheet Size	A1
Sheet Name Rendered 3D Views Set 1 (Existing)	
Scale 1 : 1	
Client Name Khaled Muwahed	
Project Address 479 Princess Road Manchester M20 1BU	
Sheet No. X106	