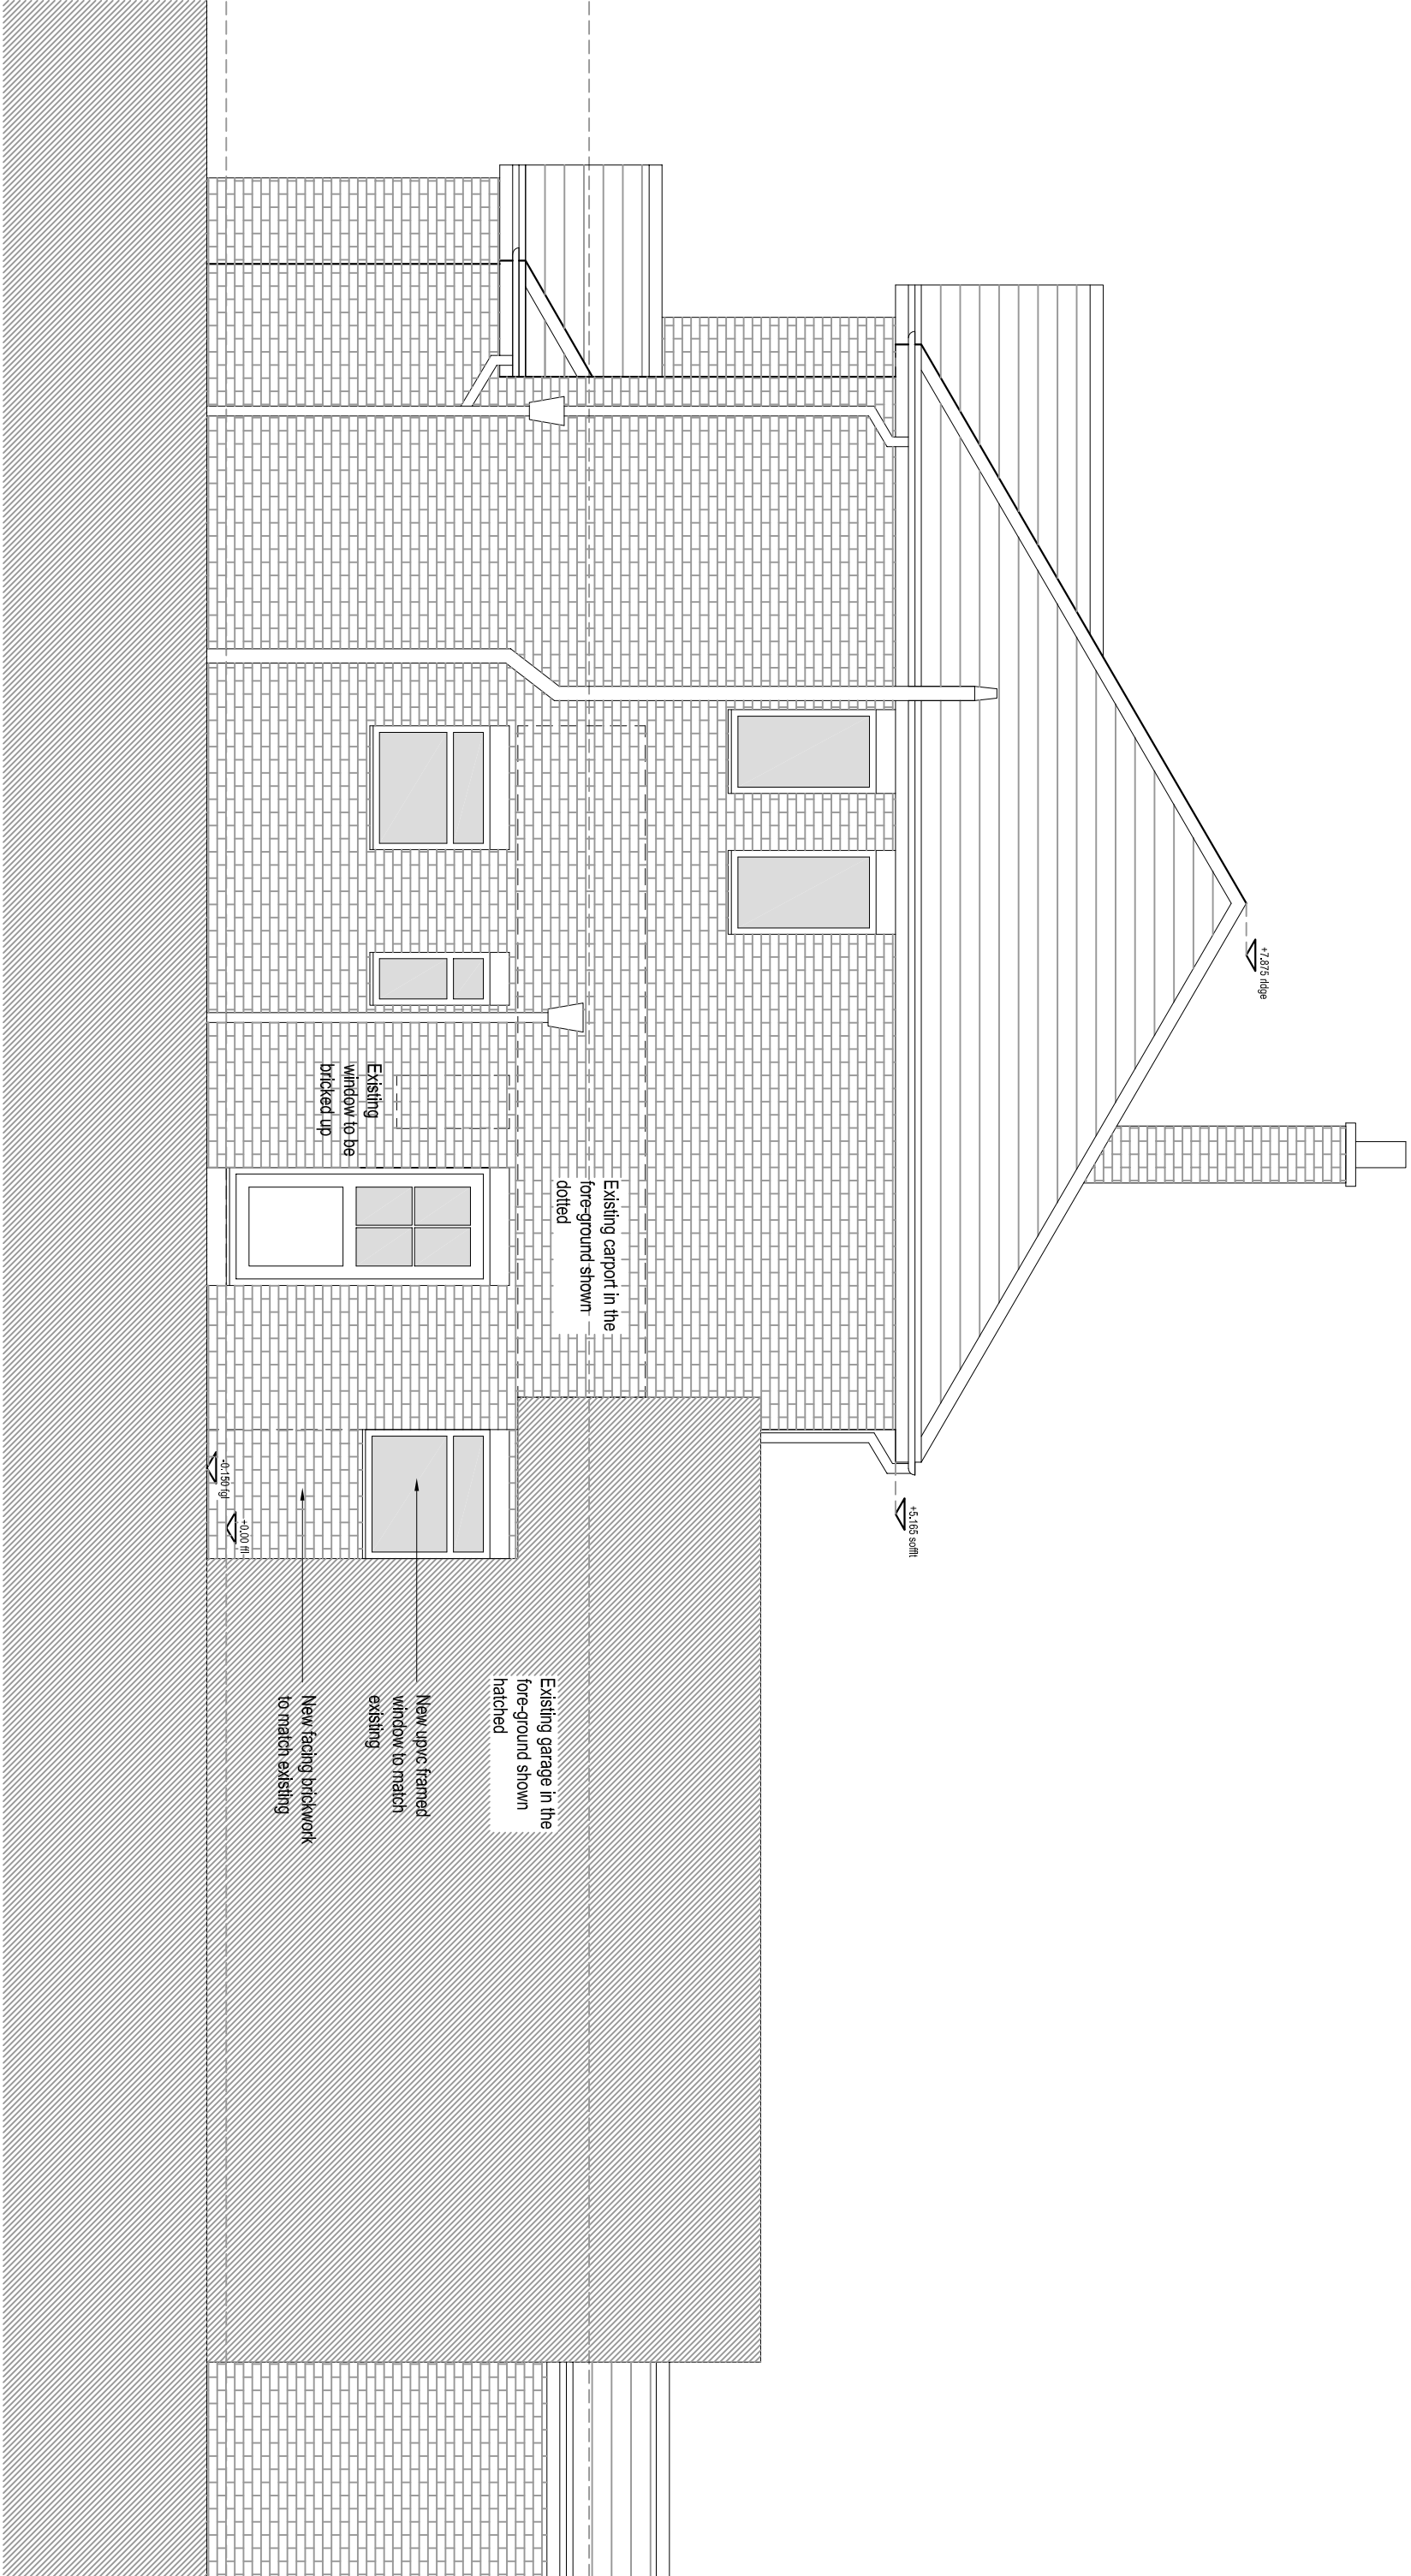


PROPOSED NORTH SIDE ELEVATION  
1:50 @ A3

MARTIN COWLING ARCHITECT LTD

SCALE  
1:50@A3

SITE

6 NETHERWOOD ROAD  
WYTHENSHAW

DRAWN  
MC

DATE  
FEB 22


TITLE

PROPOSED NORTH  
SIDE ELEVATION

CONTRACTORS MUST CHECK ALL DIMENSIONS ON SITE.  
ONLY DIMENSIONS ARE TO BE WORKED FROM  
THIS DRAWING. NO OTHER DIMENSIONS ARE TO BE  
USED. THIS DRAWING IS COPYRIGHT

TEL: 01908 265634  
MOB: 07711 575945

MARTIN COWLING ARCHITECT LTD BA(hons) DipARCH  
email: martin.cowling@gmail.com  
web: www.martincowlingarchitect.com

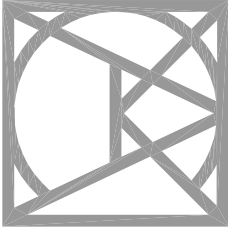

6NRW/ SK13