



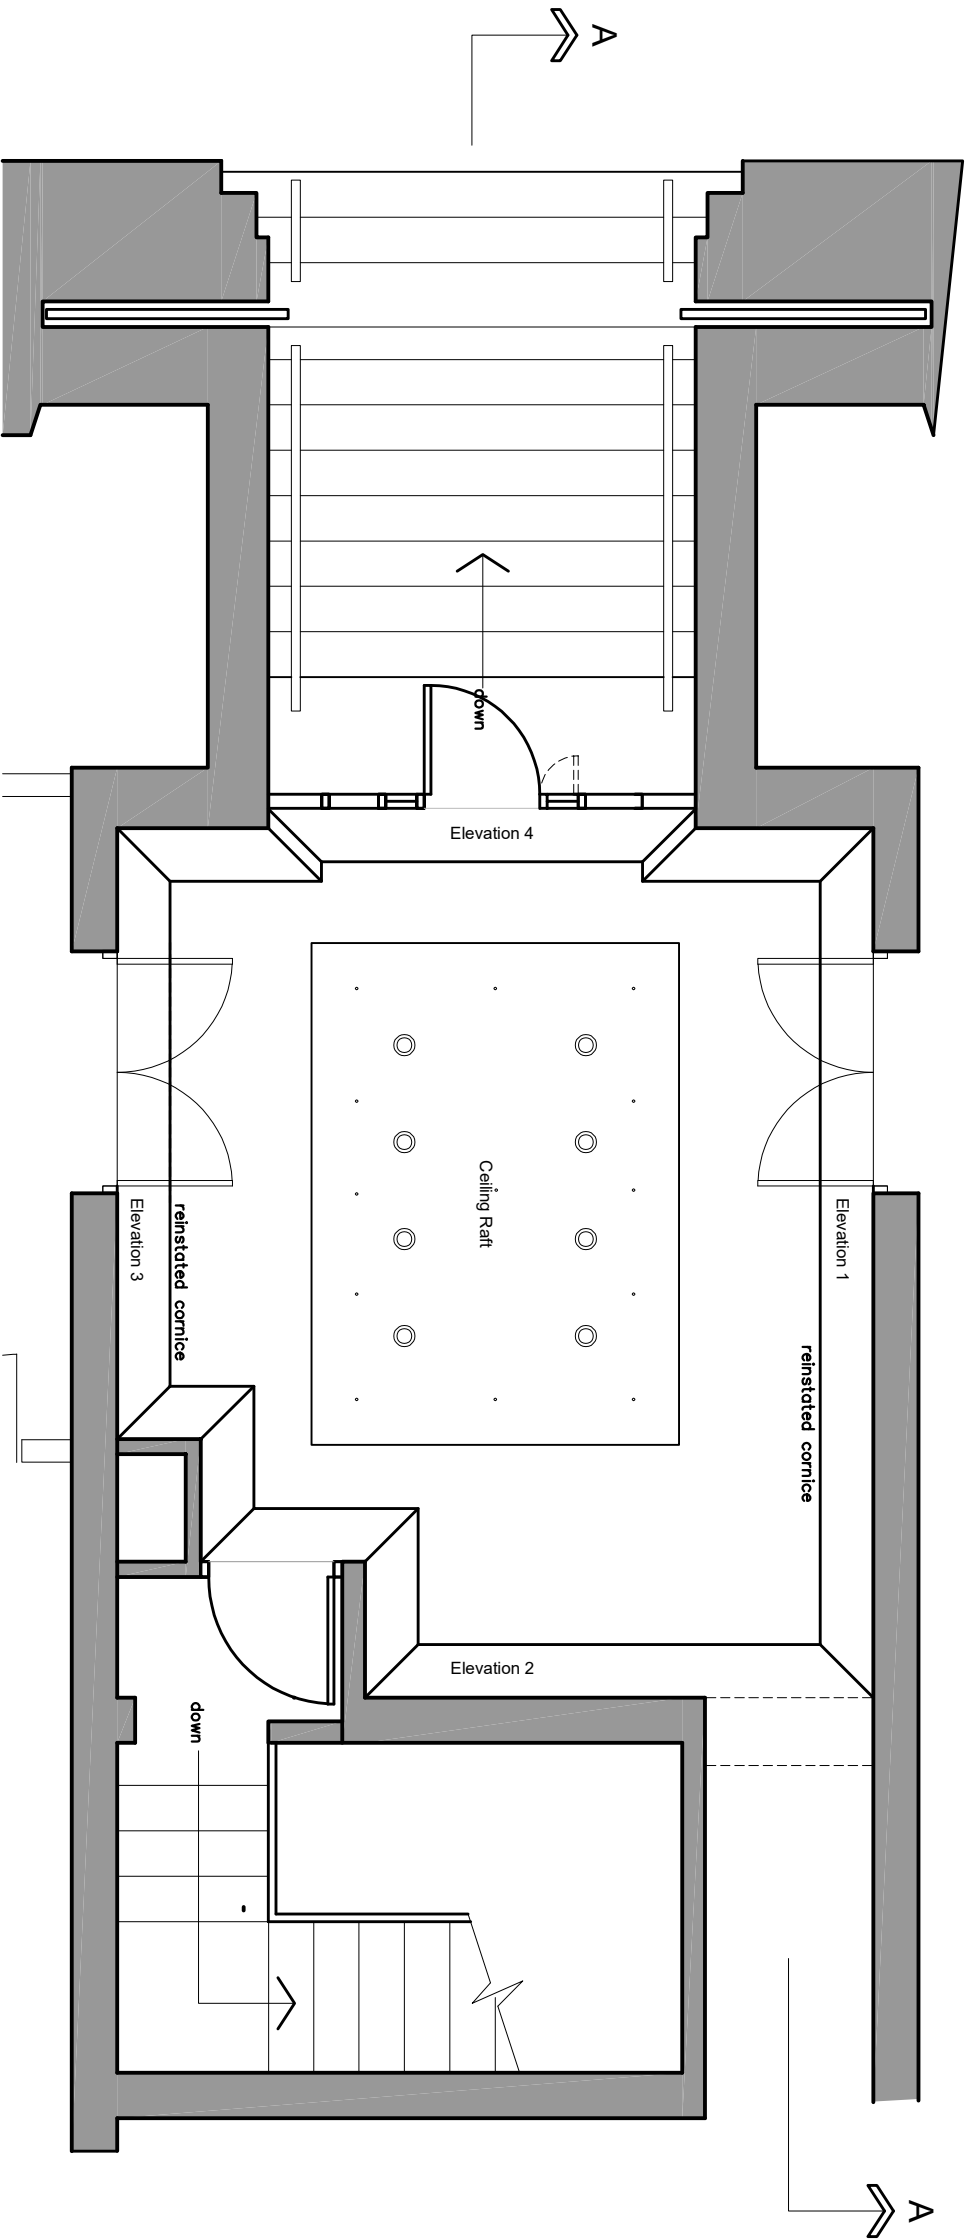

No.73 PROPOSED LOBBY PLAN (ceiling layout shown)

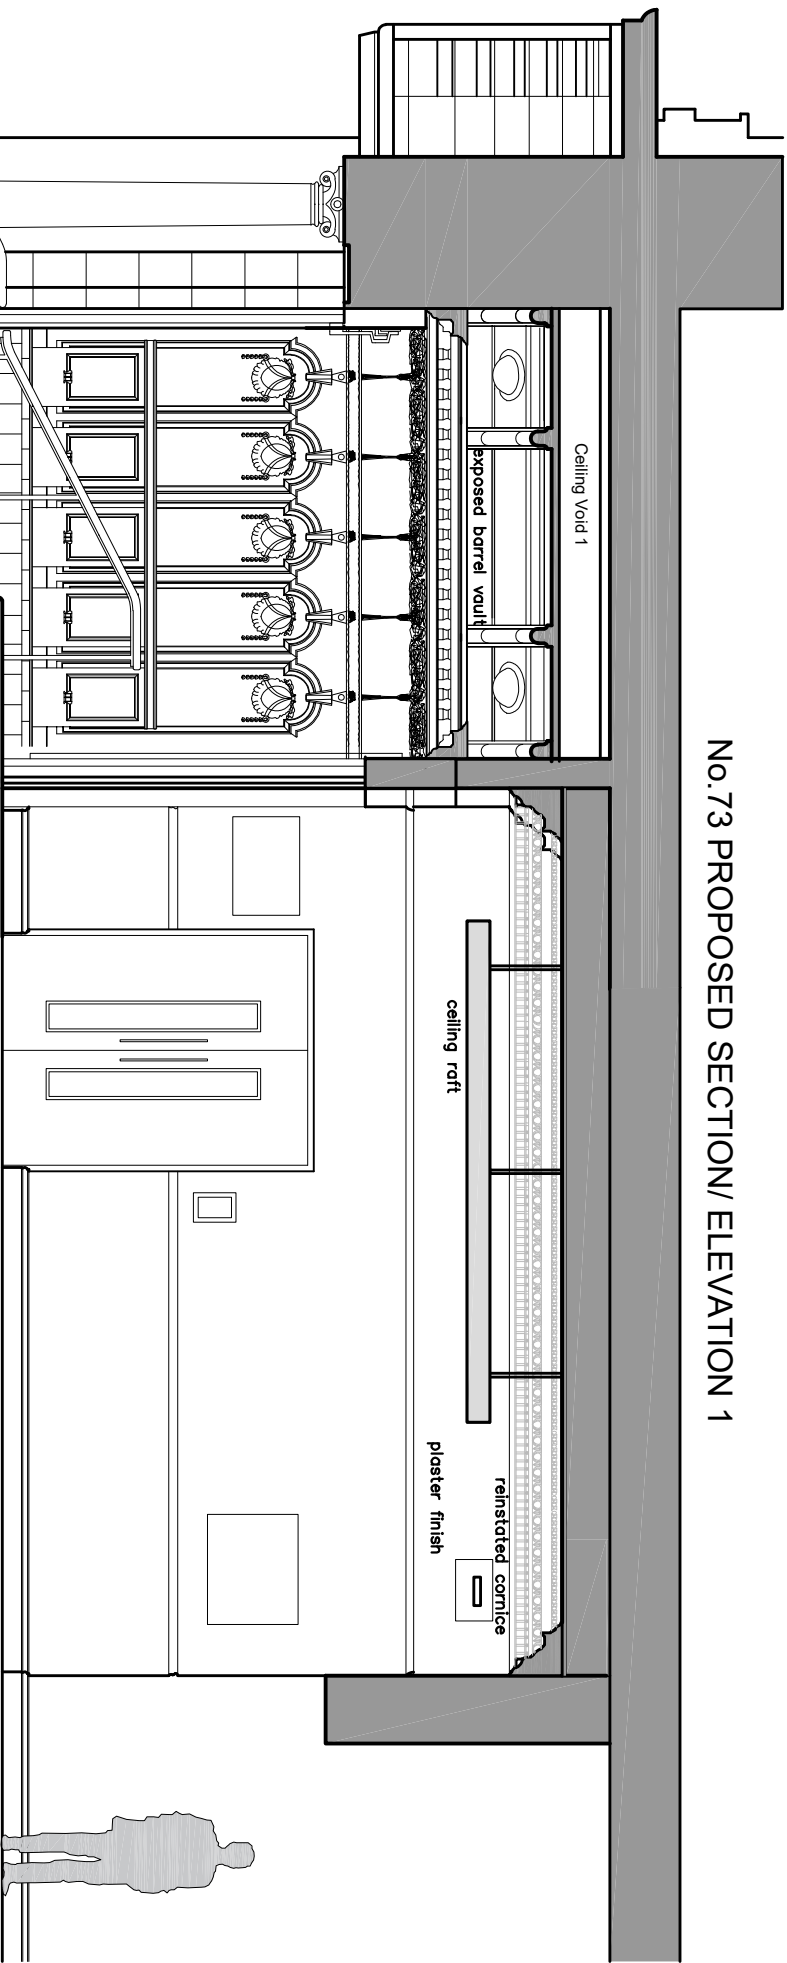

No.73 PROPOSED SECTION/ ELEVATION 1

NOTES

A3

--	--	--

rev	date	by	description
-----	------	----	-------------

contract
ENTRANCE LOBBIES
INDIA HOUSE
WHITWORTH STREET
MANCHESTER

client
THE GUINNESS PARTNERSHIP

dwg no.	rev.	date
---------	------	------

5 194/ 36

NOV 21

scales	drawn	checked
1/ 50 @ A3	RW	

subject
73 FOYER
PROPOSED PLAN & SECTION