




3 Front - Proposed
1 : 100


4 Left Side - Proposed
1 : 100

5 Rear - Proposed
1 : 100


6 Right Side - Proposed
1 : 100

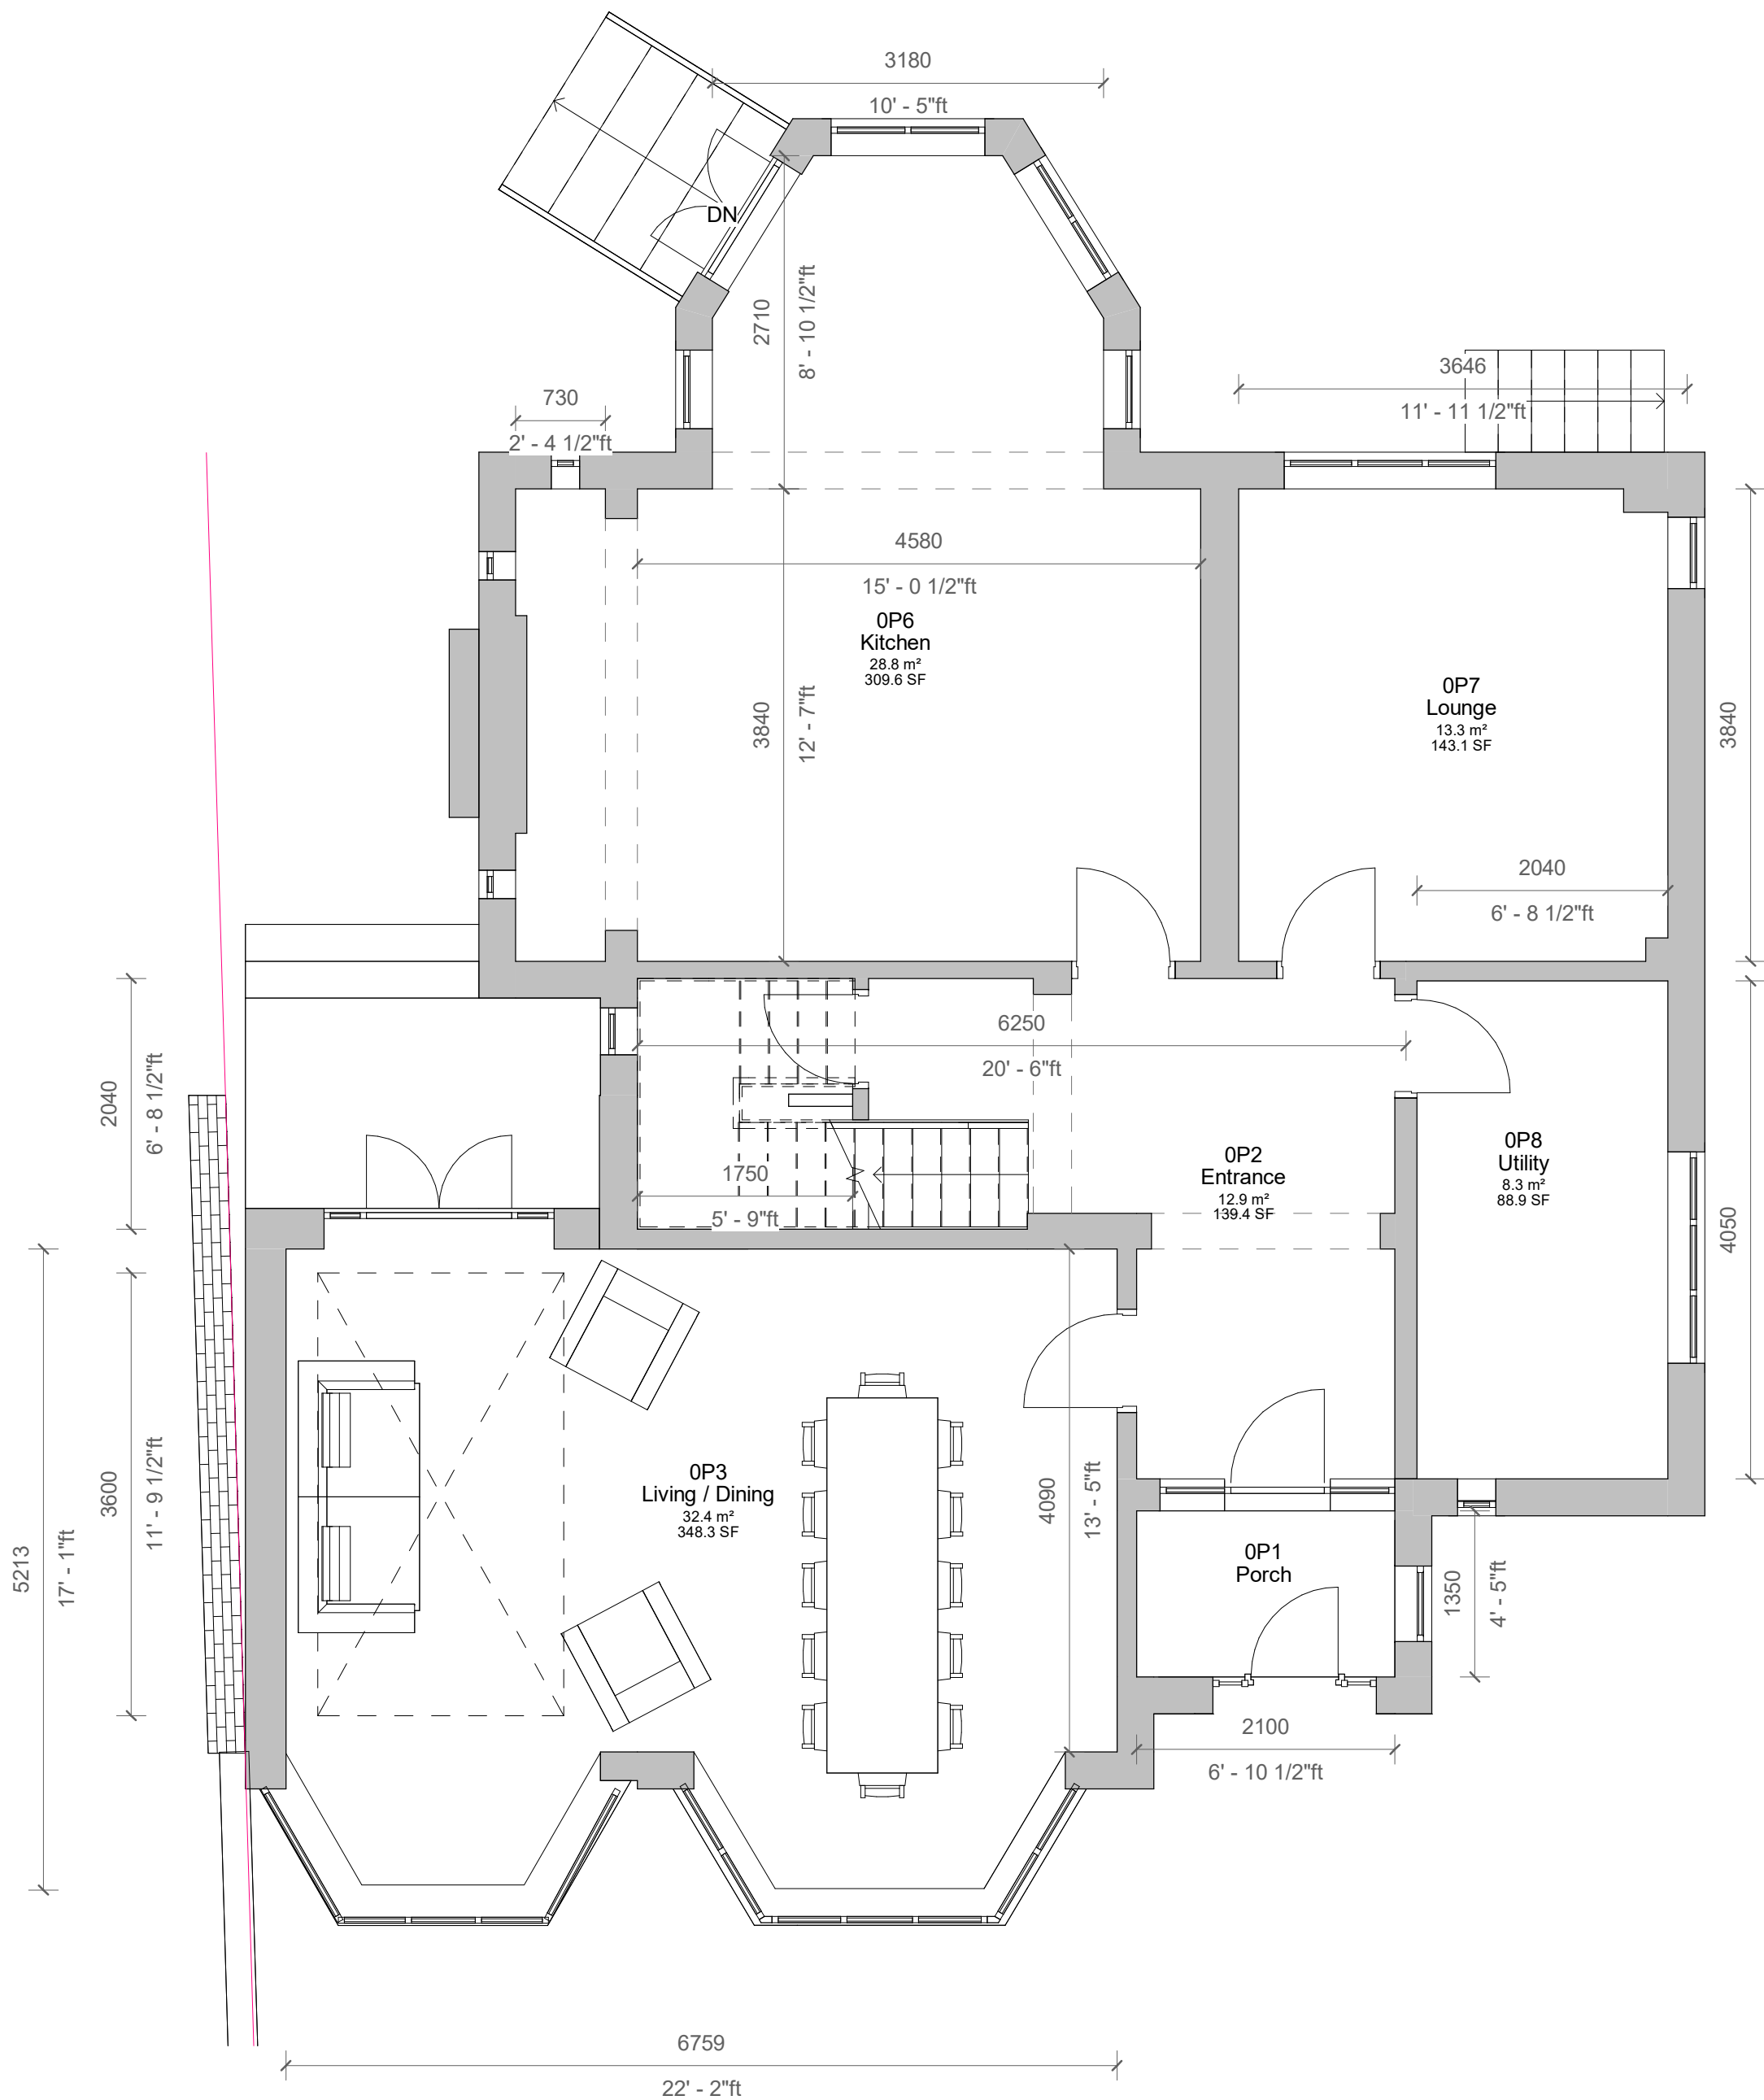

1 Level 0 - Proposed
1 : 50

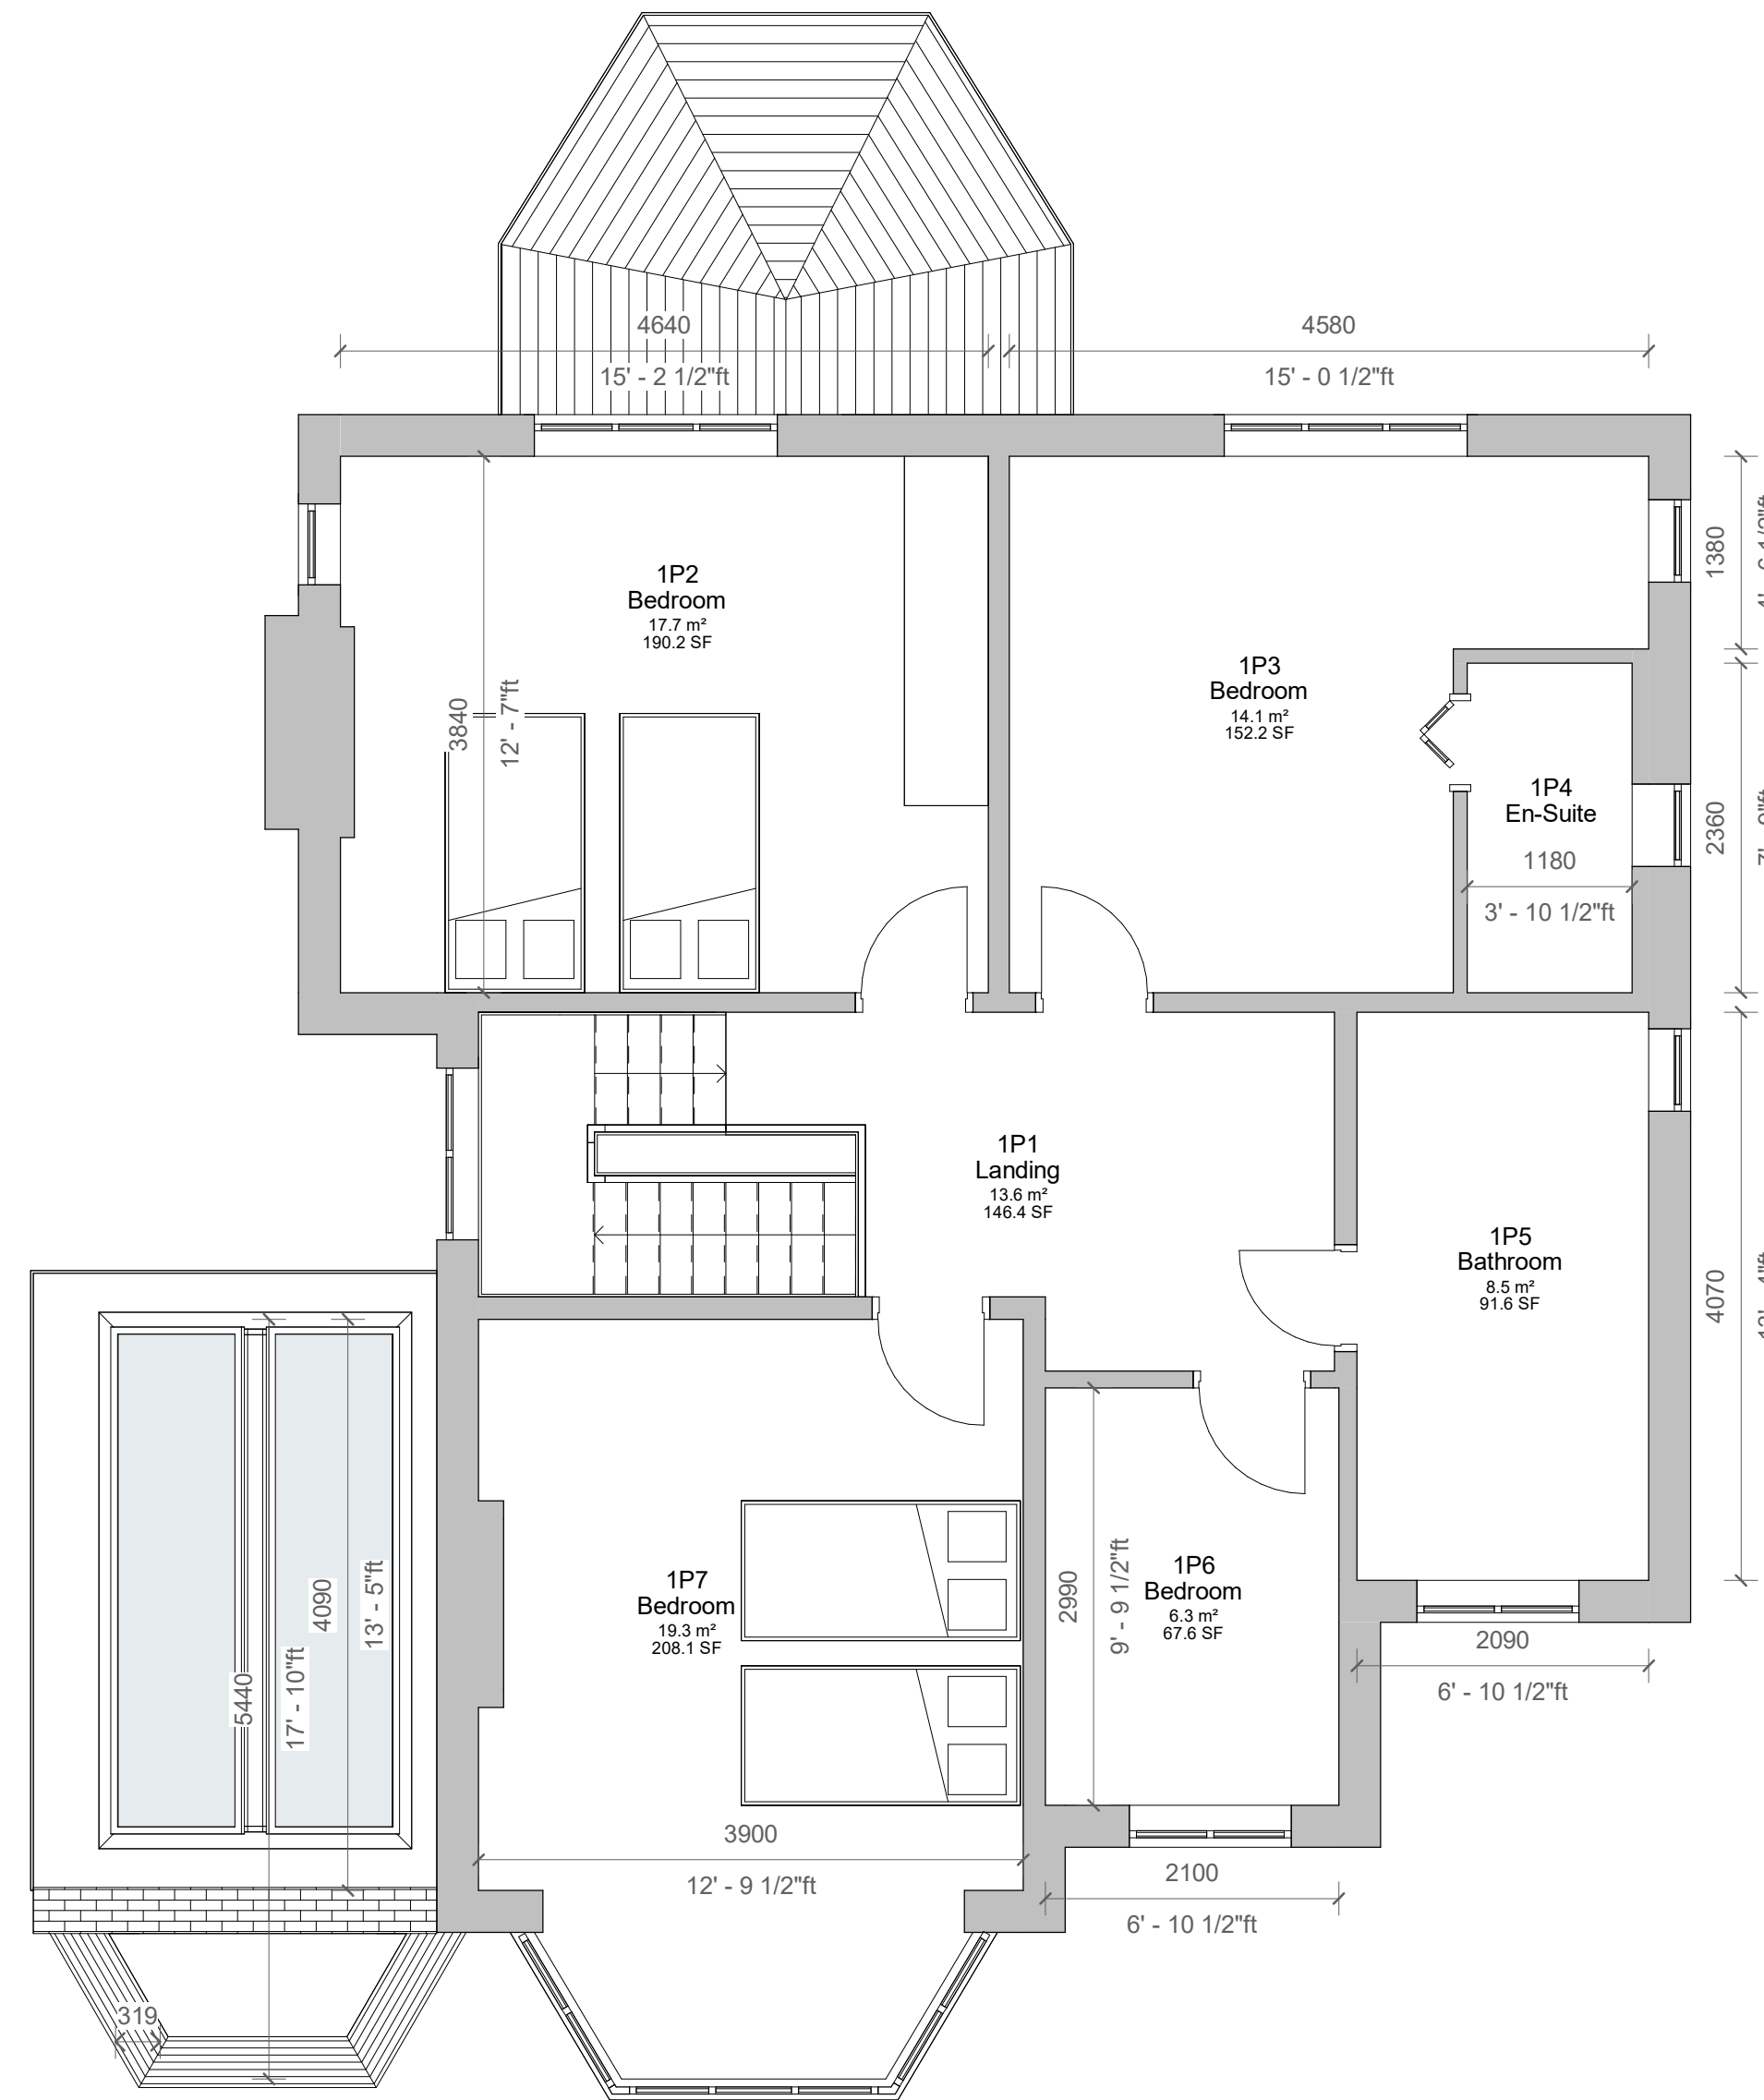

2 Level 1 - Proposed
1 : 50

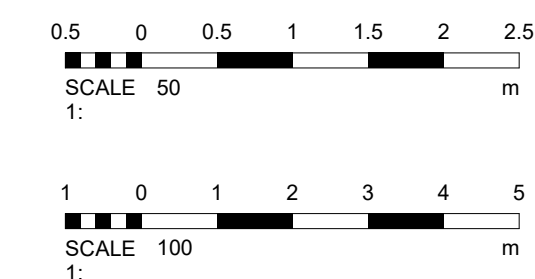

4	Revised Plans	29/06/2022
3	Full Survey	15/06/2022
2	Revised Design	09/06/2022
1	Revised Design	01/06/2022
No.	Description	Date

PROJECT 25 Park Road		
TITLE Proposed Plans and Elevations		
CLIENT Rosenberg		
STATUS DESIGN		
DRAWN BY SG	DATE 01/06/2022	SCALE (@ A1) As indicated
PROJECT NUMBER GSS22001	DRAWING NUMBER 003	REV 4
GOLD SKETCH S T U D I O S www.goldsketch.co.uk info@goldsketch.co.uk 0161 792 9595		
NOTES © COPYRIGHT ALL RIGHTS RESERVED. THIS DRAWING IS NOT TO BE REPRODUCED WITHOUT WRITTEN CONSENT. DRAWING TO BE USED FOR THE STATUS INDICATED ONLY. ANY DISCREPANCIES TO BE REPORTED TO THE ALL DIMENSIONS ARE TO THE CENTER LINE OF THE WALL. ALL WORK AND MATERIALS TO BE IN ACCORDANCE WITH CURRENT BUILDING REGULATIONS, RELEVANT CODES OF PRACTICE AND BRITISH STANDARDS. ALL DIMENSIONS ON THIS DRAWING ARE IN MILLIMETERS UNLESS OTHERWISE STATED.		