




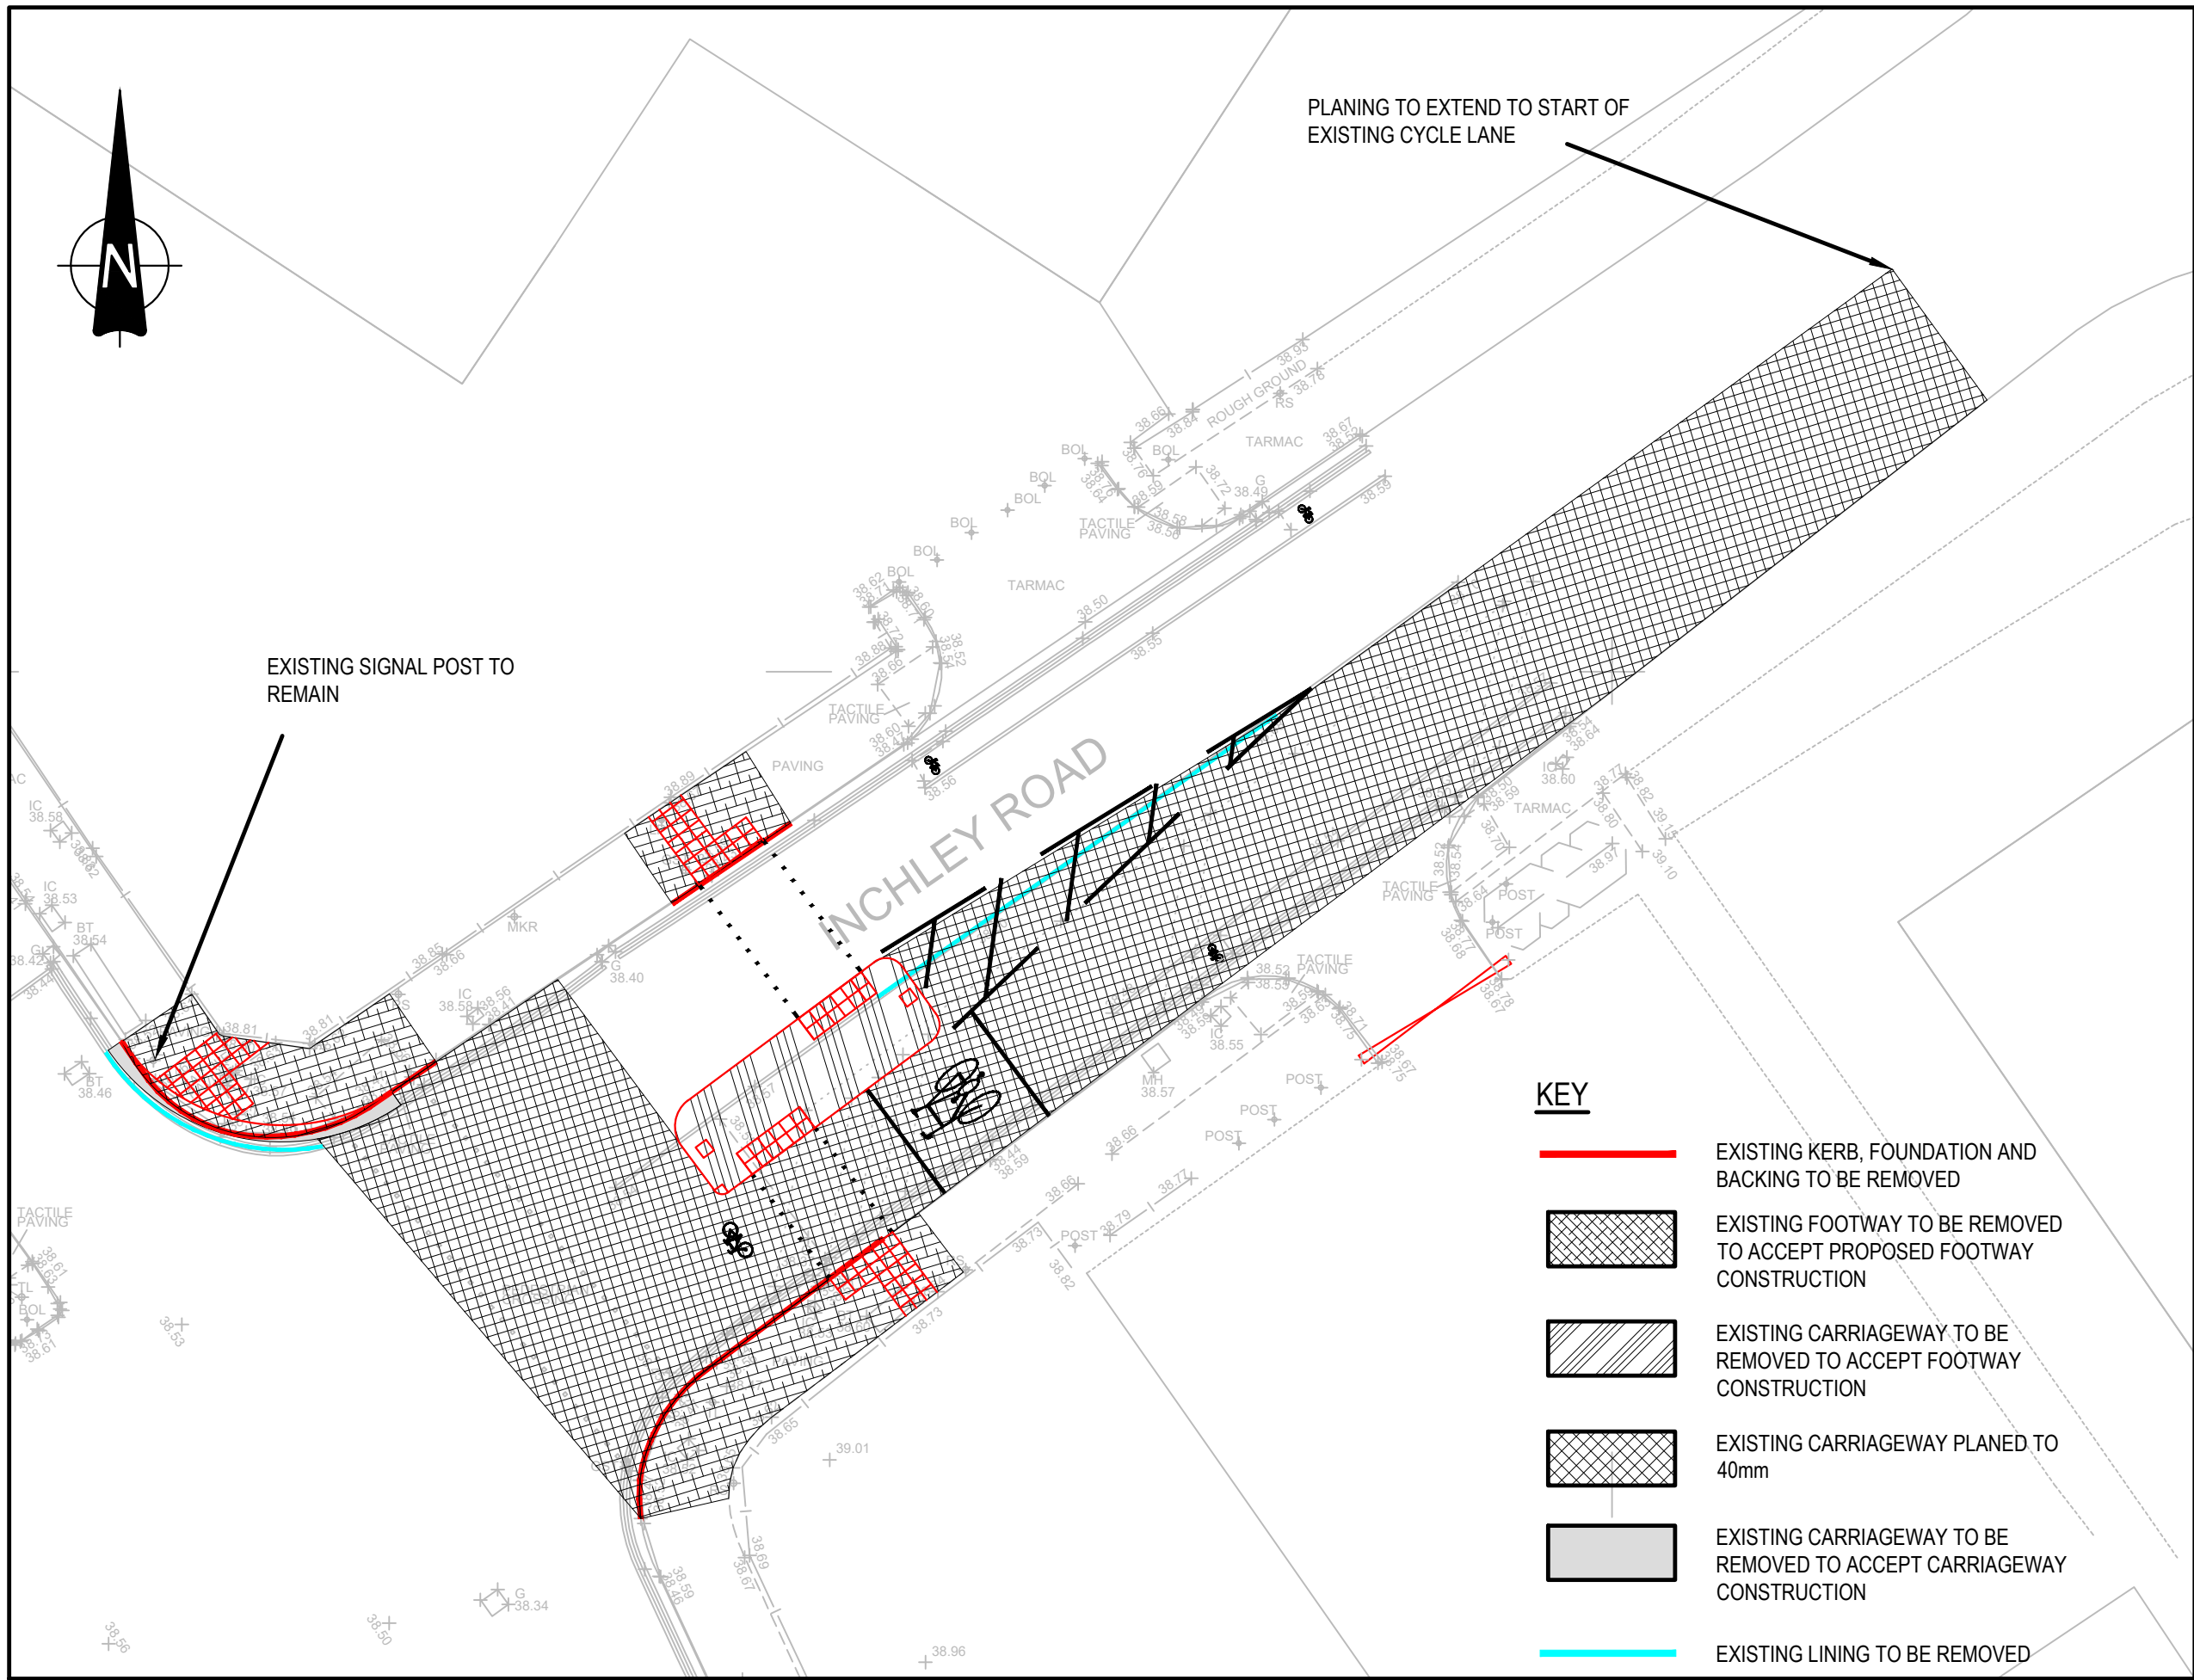


SITE CLEARANCE

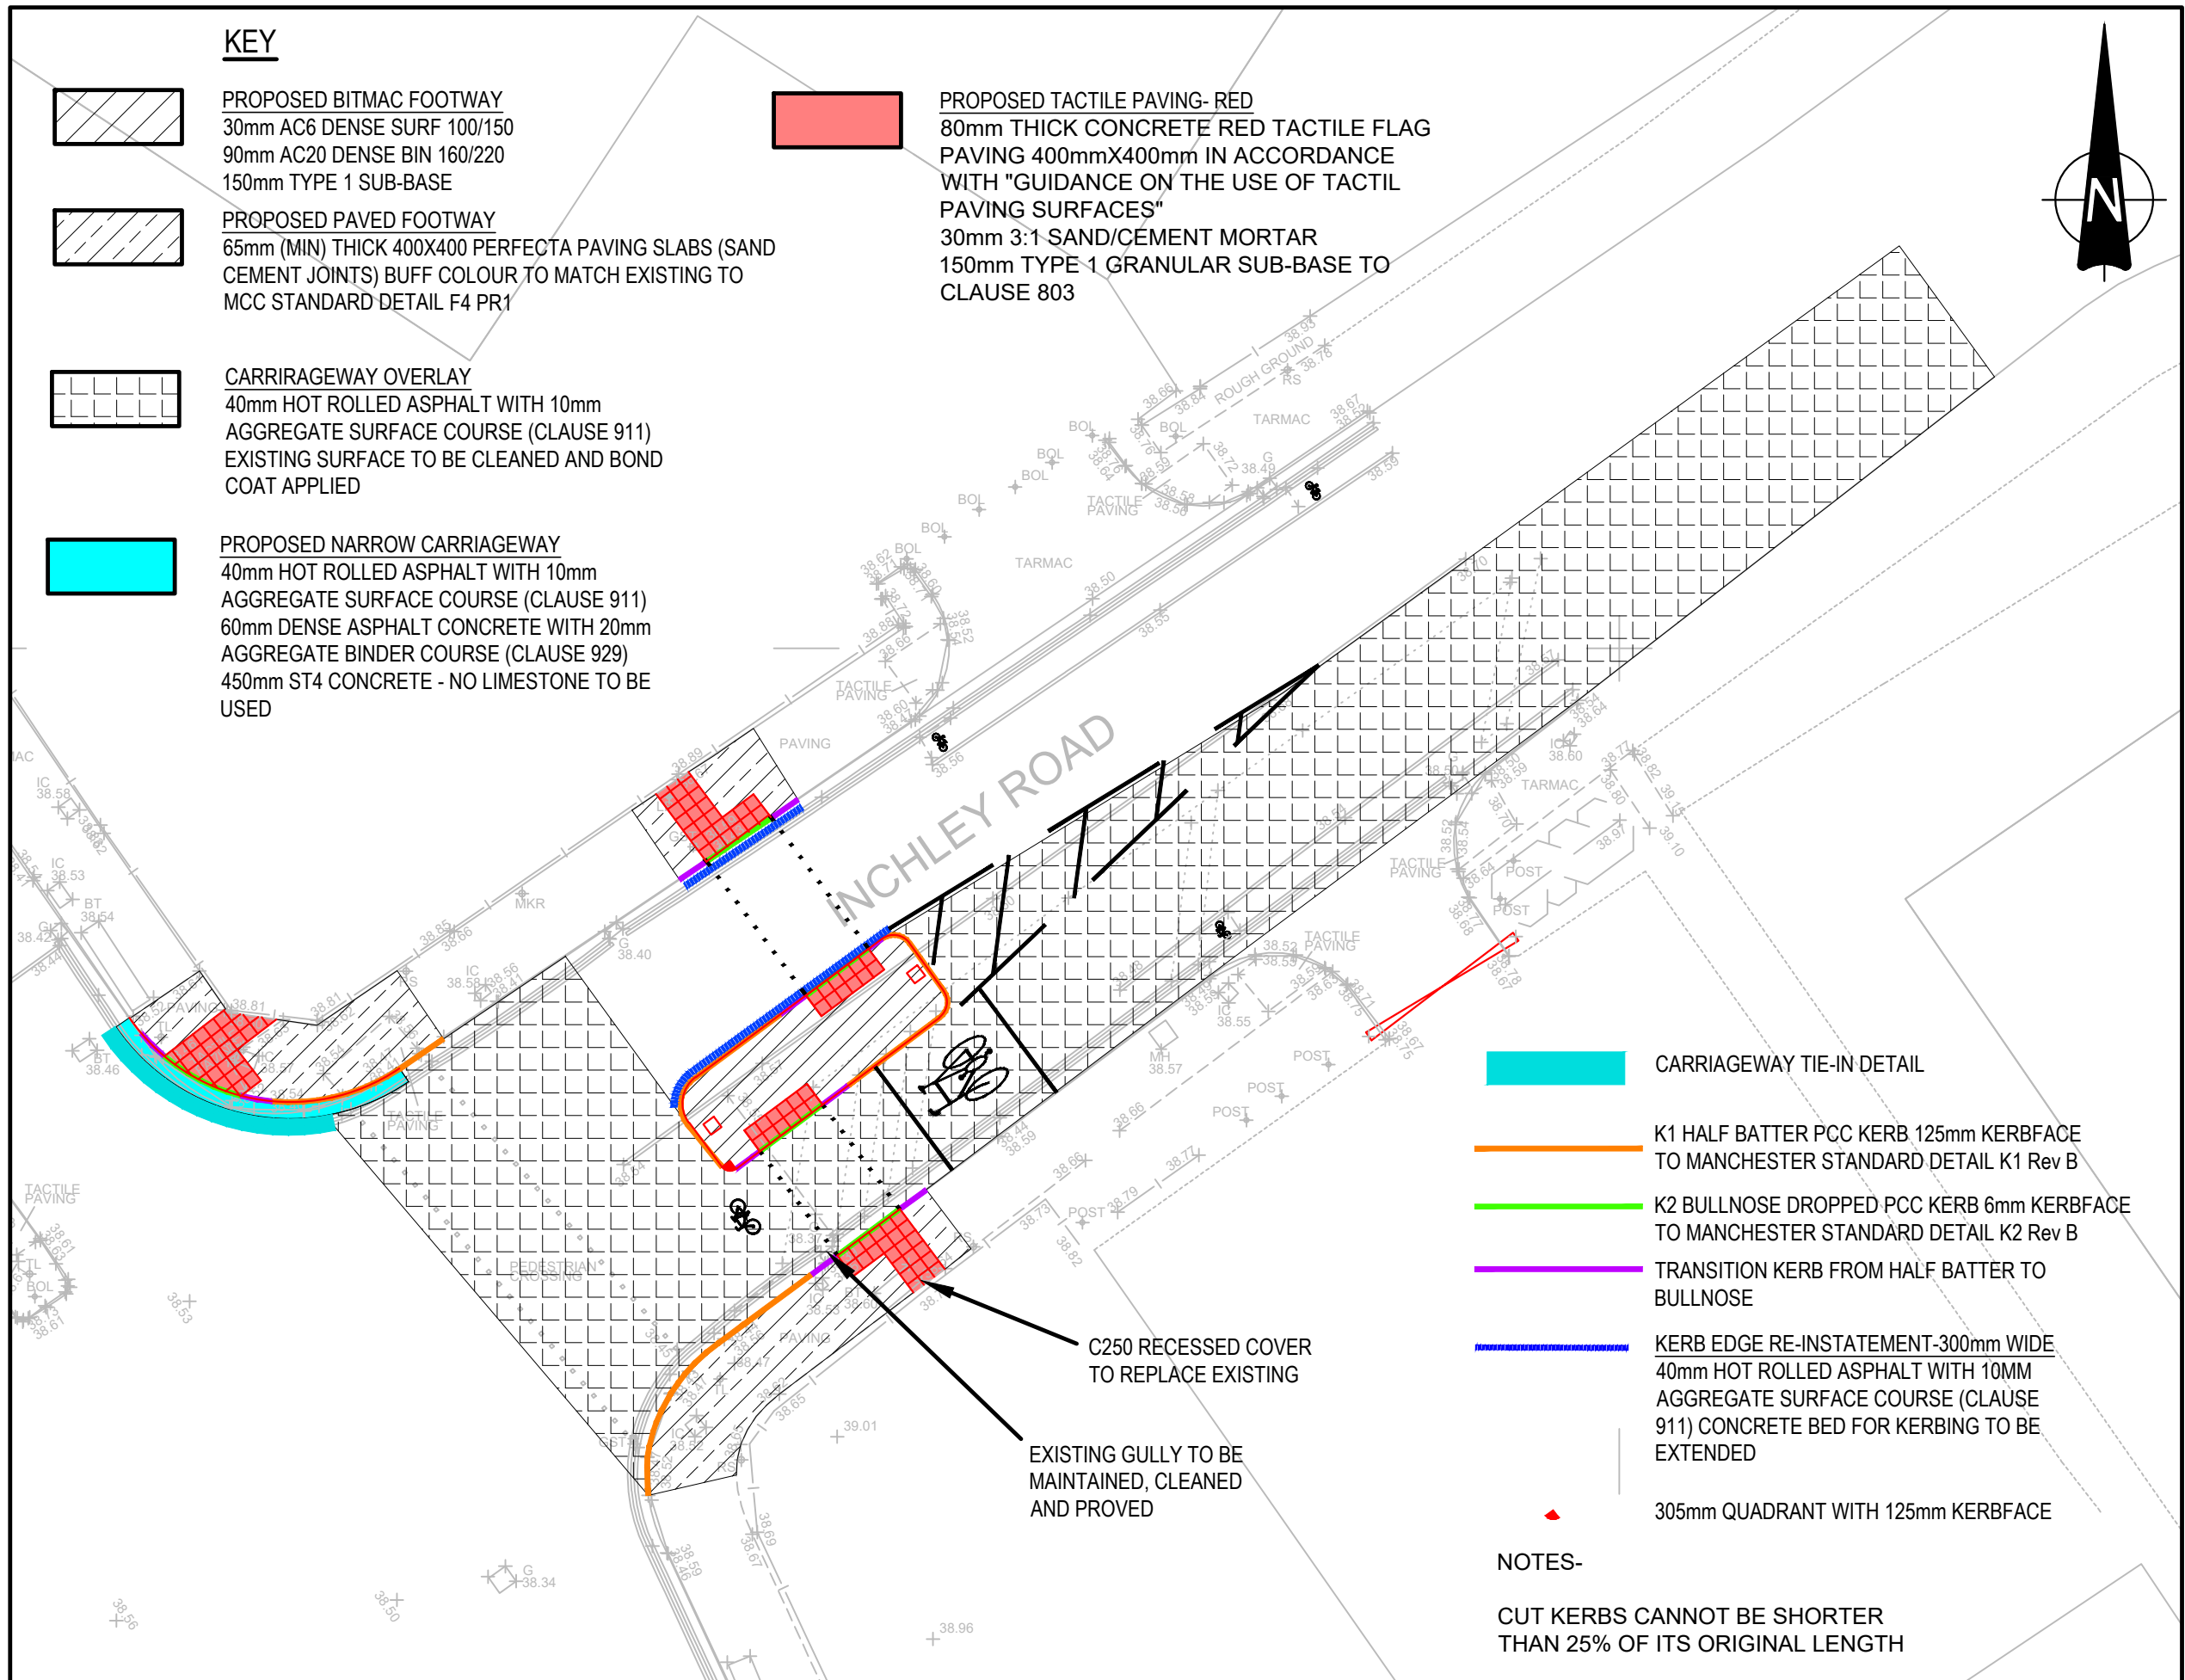

CONSTRUCTION

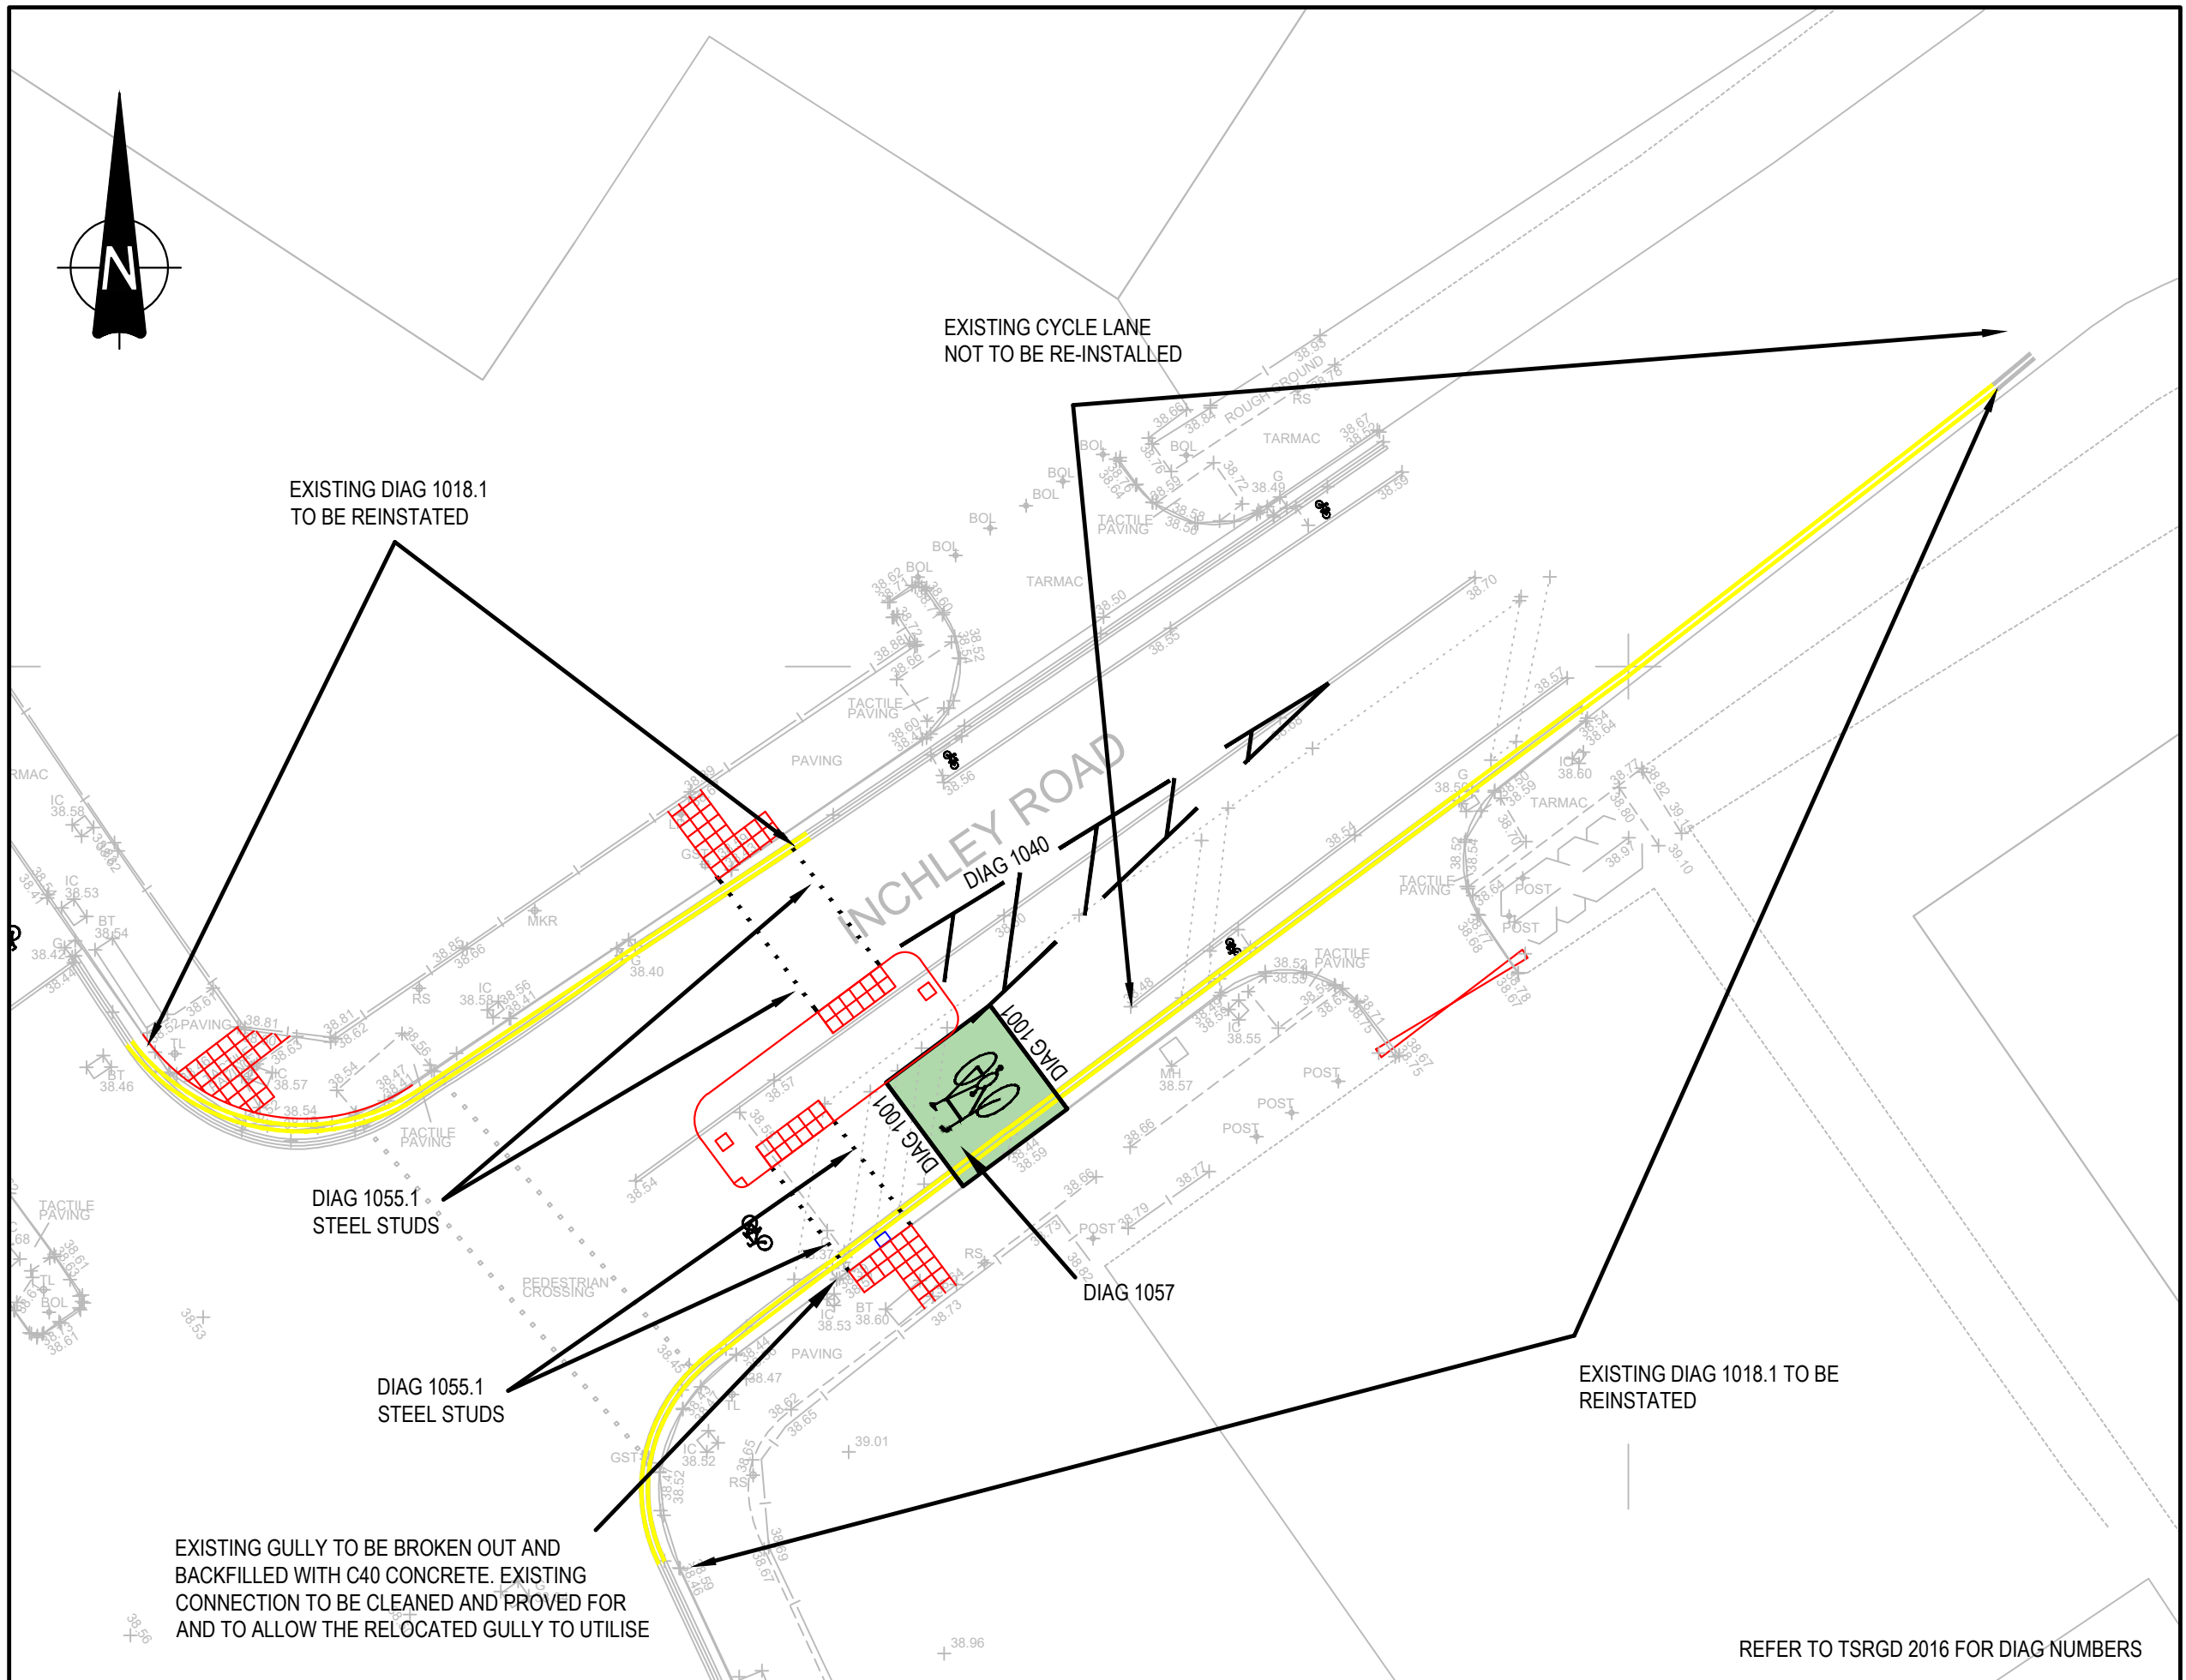

ROAD MARKINGS / DRAINAGE

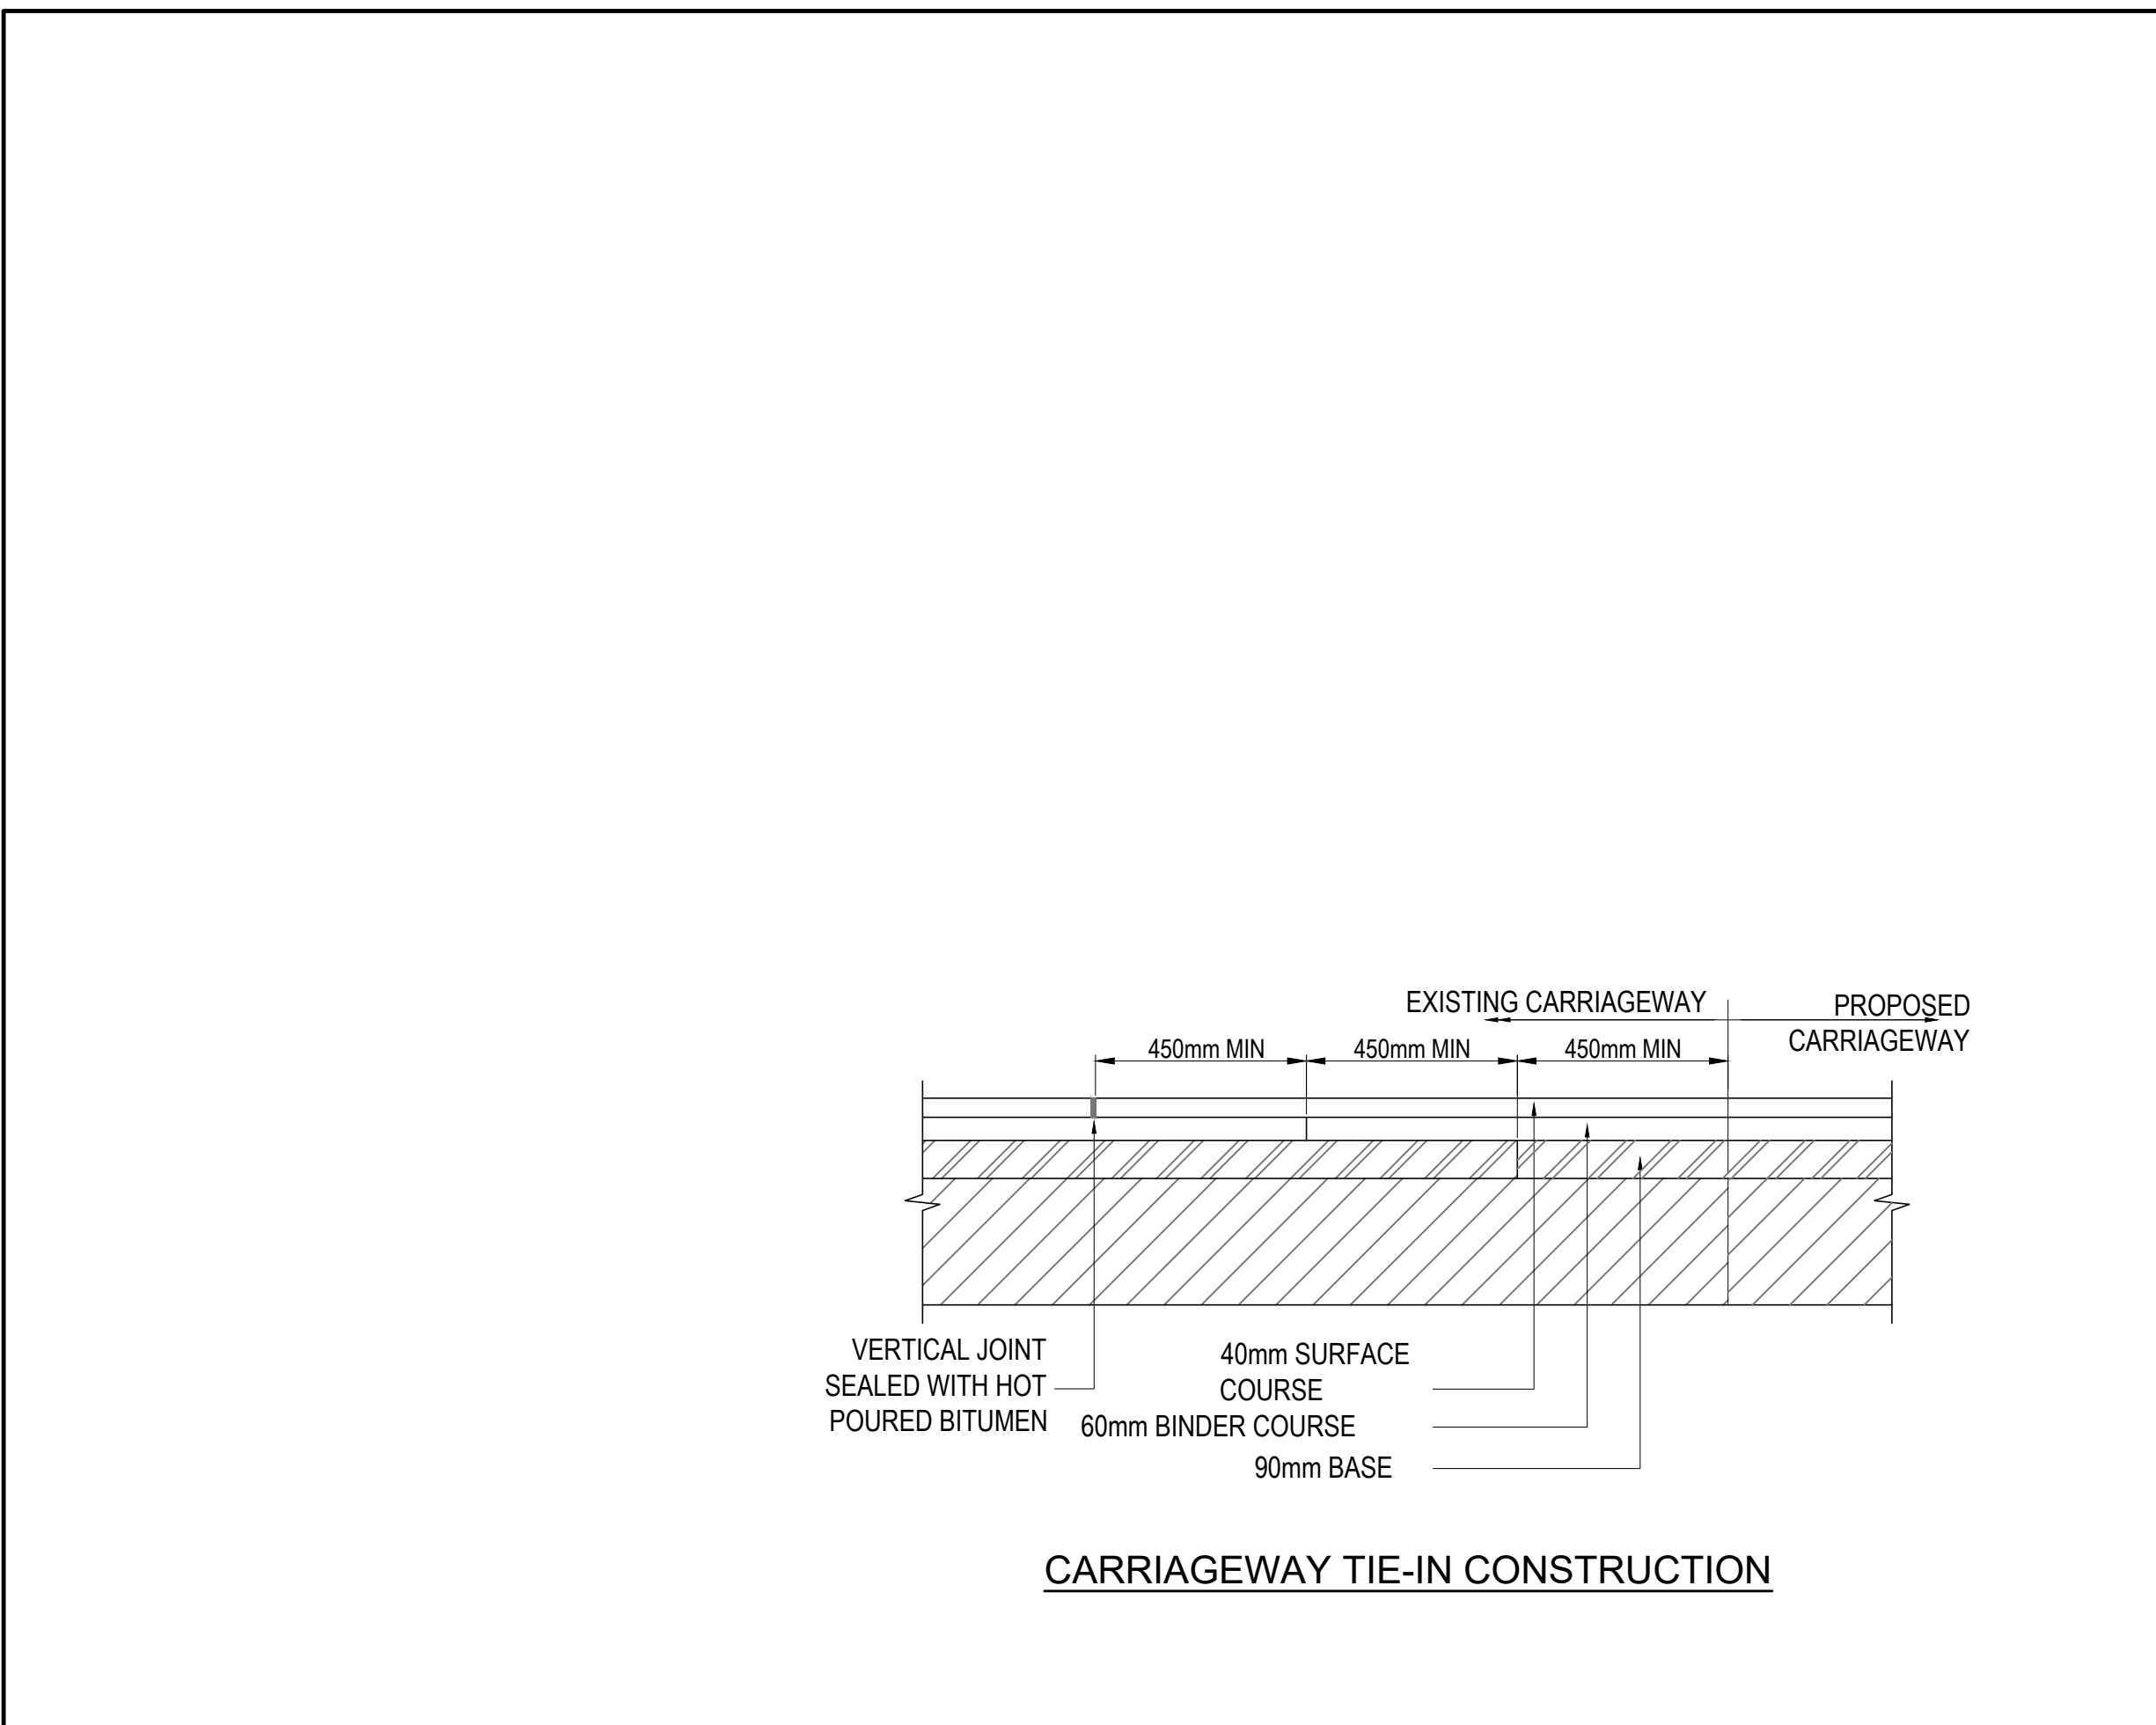

CARRIAGEWAY TIE-IN CONSTRUCTION

GENERAL NOTES:

- THIS DRAWING IS TO BE READ IN CONJUNCTION WITH ALL RELEVANT ARCHITECTS AND ENGINEERS DRAWINGS AND SPECIFICATIONS.
- DO NOT SCALE THIS DRAWING. ALL DETAILS AND DIMENSIONS ARE TO BE CHECKED BY THE CONTRACTOR PRIOR TO COMMENCEMENT OF CONSTRUCTION. ANY DISCREPANCIES TO BE REPORTED TO THE ENGINEER.
- ALL DIMENSIONS ARE IN METRES UNLESS OTHERWISE NOTED.
- THE CONTRACTOR IS RESPONSIBLE FOR VERIFYING THE ACCURACY OF THE TOPOGRAPHICAL SURVEY AND UNDERTAKING ADDITIONAL SURVEYS FOR VALIDATION PURPOSES.
- ALL WORKS TO BE AGREED AND APPROVED BY THE LOCAL AUTHORITY PRIOR TO COMMENCING ON SITE.
- ANY DAMAGE TO THE EXISTING HIGHWAY DURING CONSTRUCTION TO BE MADE GOOD BY CONTRACTOR.
- HIGHWAY BOUNDARY EXTENTS TO BE CONFIRMED BY MCC COUNCIL.
- ROAD SAFETY AUDITED WILL BE REQUIRED TO ASSESS THE PROPOSED WORKS.
- ALL WORKS PROPOSED TO EXISTING HIGHWAY WILL BE SUBJECT TO A SECTION 5278 AGREEMENT WITH OLDHAM COUNCIL AND NO WORKS SHALL START UNTIL FULL TECHNICAL APPROVAL HAS BEEN GRANTED
- REFER TO TFGM SIGNAL DESIGN DRAWINGS FOR SIGNAL EQUIPMENT AND DUCTING INSTALLATION

P03	ISLAND UPDATED TO TFGM LAYOUT	30/06/22	HS	HS
P02	UPDATED TO MCC HIGHWAYS COMMENTS, DRAINAGE REMOVED AND CROSSING MOVED	12/05/22	HS	HS
P01	FIRST ISSUE	10/03/22	HS	HS
Rev:	Description:	Date:	By:	Chkd:



Merchant Exchange, 17-19 Whitworth Street West, Manchester, M1 5WG
0161 235 2394
manchester@curtins.com
www.curtins.com

Civils & Structures • Transport Planning • Environmental • Infrastructure • Geotechnical • Conservation & Heritage • Principal Designer
Birmingham • Bristol • Cambridge • Cardiff • Douglas • Dublin • Edinburgh • Glasgow • Kentish • Leeds • Liverpool • London • Manchester • Nottingham

Status:				
FOR APPROVAL				
Project:				
KINCARDINE COURT				
Orig Title:				
SECTION 278 SIGNAL CROSSING CONSTRUCTION DETAILS				
Size:	Date:	Drawn By:	Designed By:	Checked By:
A1	10/03/22	HS	HS	AR
Scale: 1:200				
Project No:	Originator:	Volume:	Level:	Type:
072071 - CUR - 00 - ZZ - DR - D -				
Rev:				
90003 - P03				