



SOURCES OF INFORMATION

IR01-20220606-Bridge Architects

ALL INFORMATION DISPLAYED IS SUBJECT TO A COMPLETE VERIFIABLE SITE SURVEY BEING UNDERTAKEN. GIA TAKES NO RESPONSIBILITY ON THE ACCURACY OR RELIABILITY OF THE DISPLAYED DATA SINCE A VERIFIED SITE SURVEY WAS NOT MADE AVAILABLE PRIOR TO THE GENERATION OF SUCH INFORMATION.

NOTES:
EXISTING SCENARIO SHOWN IN SEPIA

N.B. DO NOT SCALE OFF THIS DRAWING

PROJECT:
PLOT 3,
CIRCLE SQUARE,
MANCHESTER


DRAWING NAME:
PLAN VIEW EXISTING

DWN BY	SCALE	CHK BY	STATUS	DATE
SP	NTS	SW	4	JUN22
PROJ No.	REL No.	IS No.	DWG No.	REV No.
1901	01	01	01	-

gia

2 Commercial St.
Manchester
M15 4RQ
t 0161 672 5101
mail@gia.uk.com
www.gia.uk.com

MANCHESTER · LONDON

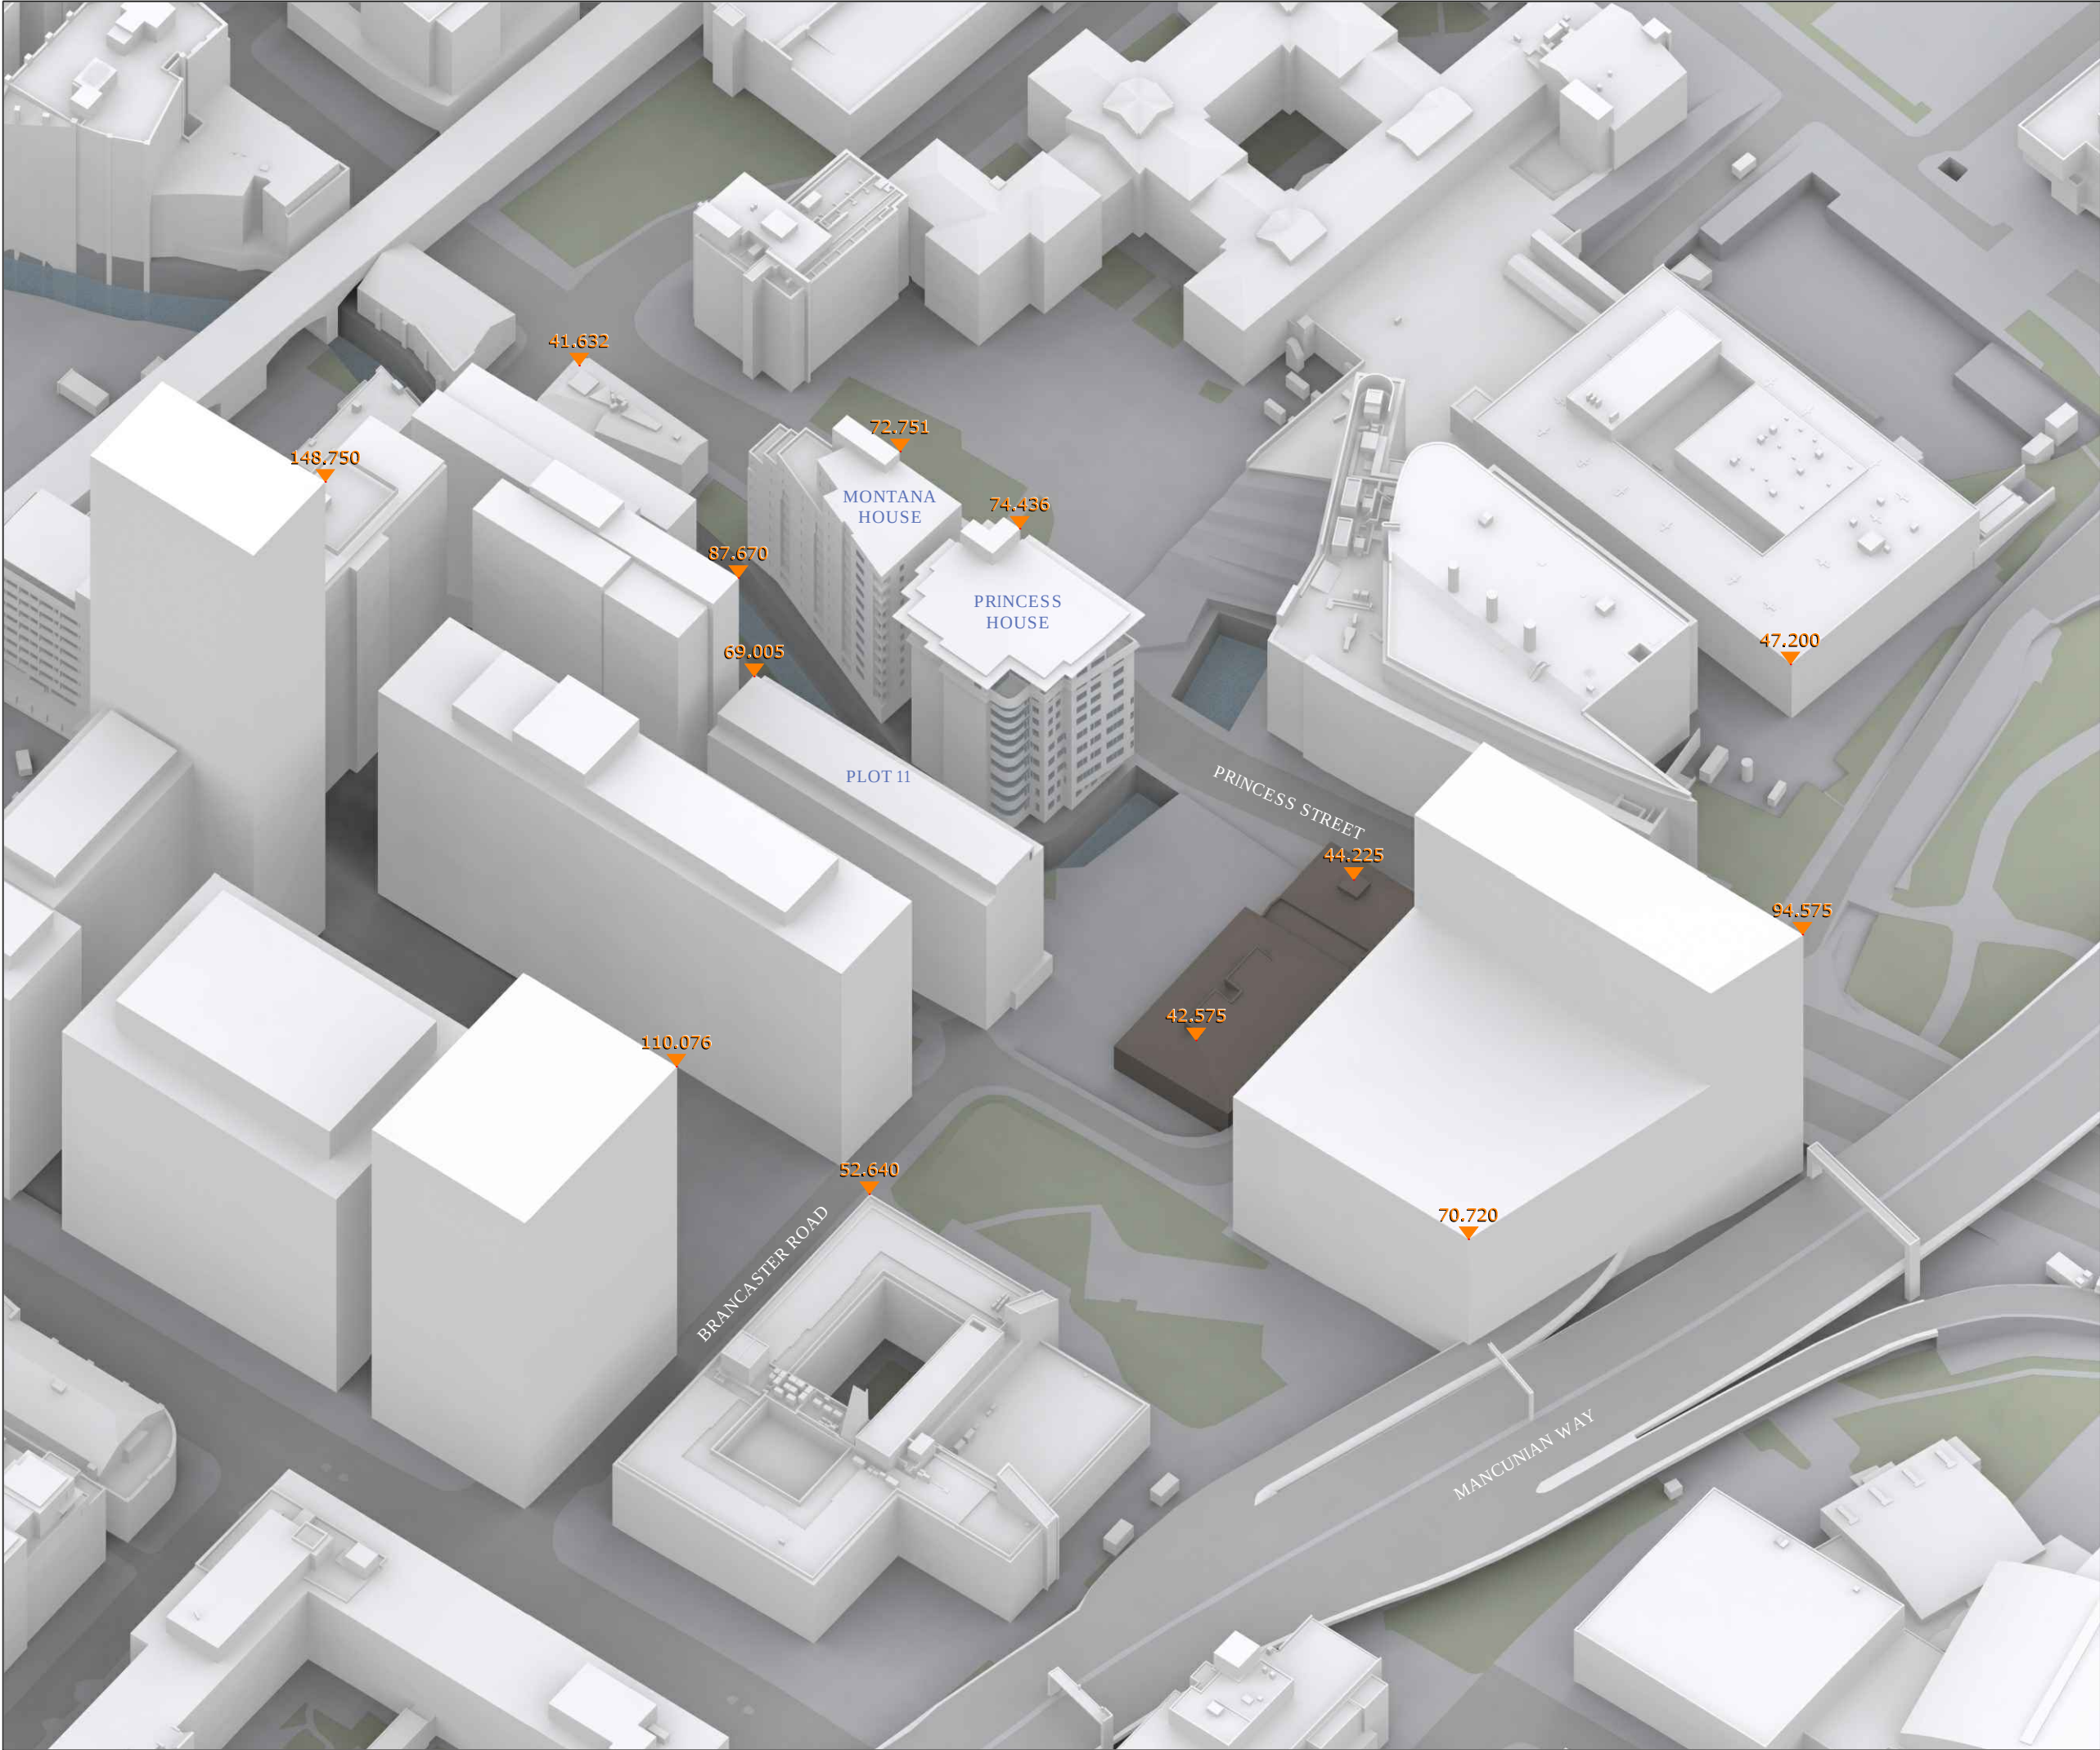

SOURCES OF INFORMATION

IR01-20220606-Bridge Architects

ALL INFORMATION DISPLAYED IS SUBJECT TO A COMPLETE VERIFIABLE SITE SURVEY BEING UNDERTAKEN. GIA TAKES NO RESPONSIBILITY ON THE ACCURACY OR RELIABILITY OF THE DISPLAYED DATA. SINCE A VERIFIED SITE SURVEY WAS NOT MADE AVAILABLE PRIOR TO THE GENERATION OF SUCH INFORMATION.

NOTES:
EXISTING SCENARIO SHOWN IN SEPIA

N.B. DO NOT SCALE OFF THIS DRAWING

PROJECT:
PLOT 3,
CIRCLE SQUARE,
MANCHESTER

DRAWING NAME:
3D VIEW EXISTING

DWN BY	SCALE	CHK BY	STATUS	DATE
SP	NTS	SW	*	JUN22
PROJ No.	REL No.	IS No.	DWG No.	REV No.
1901	01	01	02	-



SOURCES OF INFORMATION

IR01-20220606-Bridge Architects

ALL INFORMATION DISPLAYED IS SUBJECT TO A COMPLETE VERIFIABLE SITE SURVEY BEING UNDERTAKEN. GIA TAKES NO RESPONSIBILITY ON THE ACCURACY OR RELIABILITY OF THE DISPLAYED DATA SINCE A VERIFIED SITE SURVEY WAS NOT MADE AVAILABLE PRIOR TO THE GENERATION OF SUCH INFORMATION.


NOTES:
EXISTING SCENARIO SHOWN IN SEPIA

N.B. DO NOT SCALE OFF THIS DRAWING

PROJECT:
PLOT 3,
CIRCLE SQUARE,
MANCHESTER

DRAWING NAME:
3D VIEW EXISTING

DWN BY	SCALE	CHK BY	STATUS	DATE
SP	NTS	SW	*	JUN22
PROJ No.	REL No.	IS No.	DWG No.	REV No.
1901	01	01	03	-

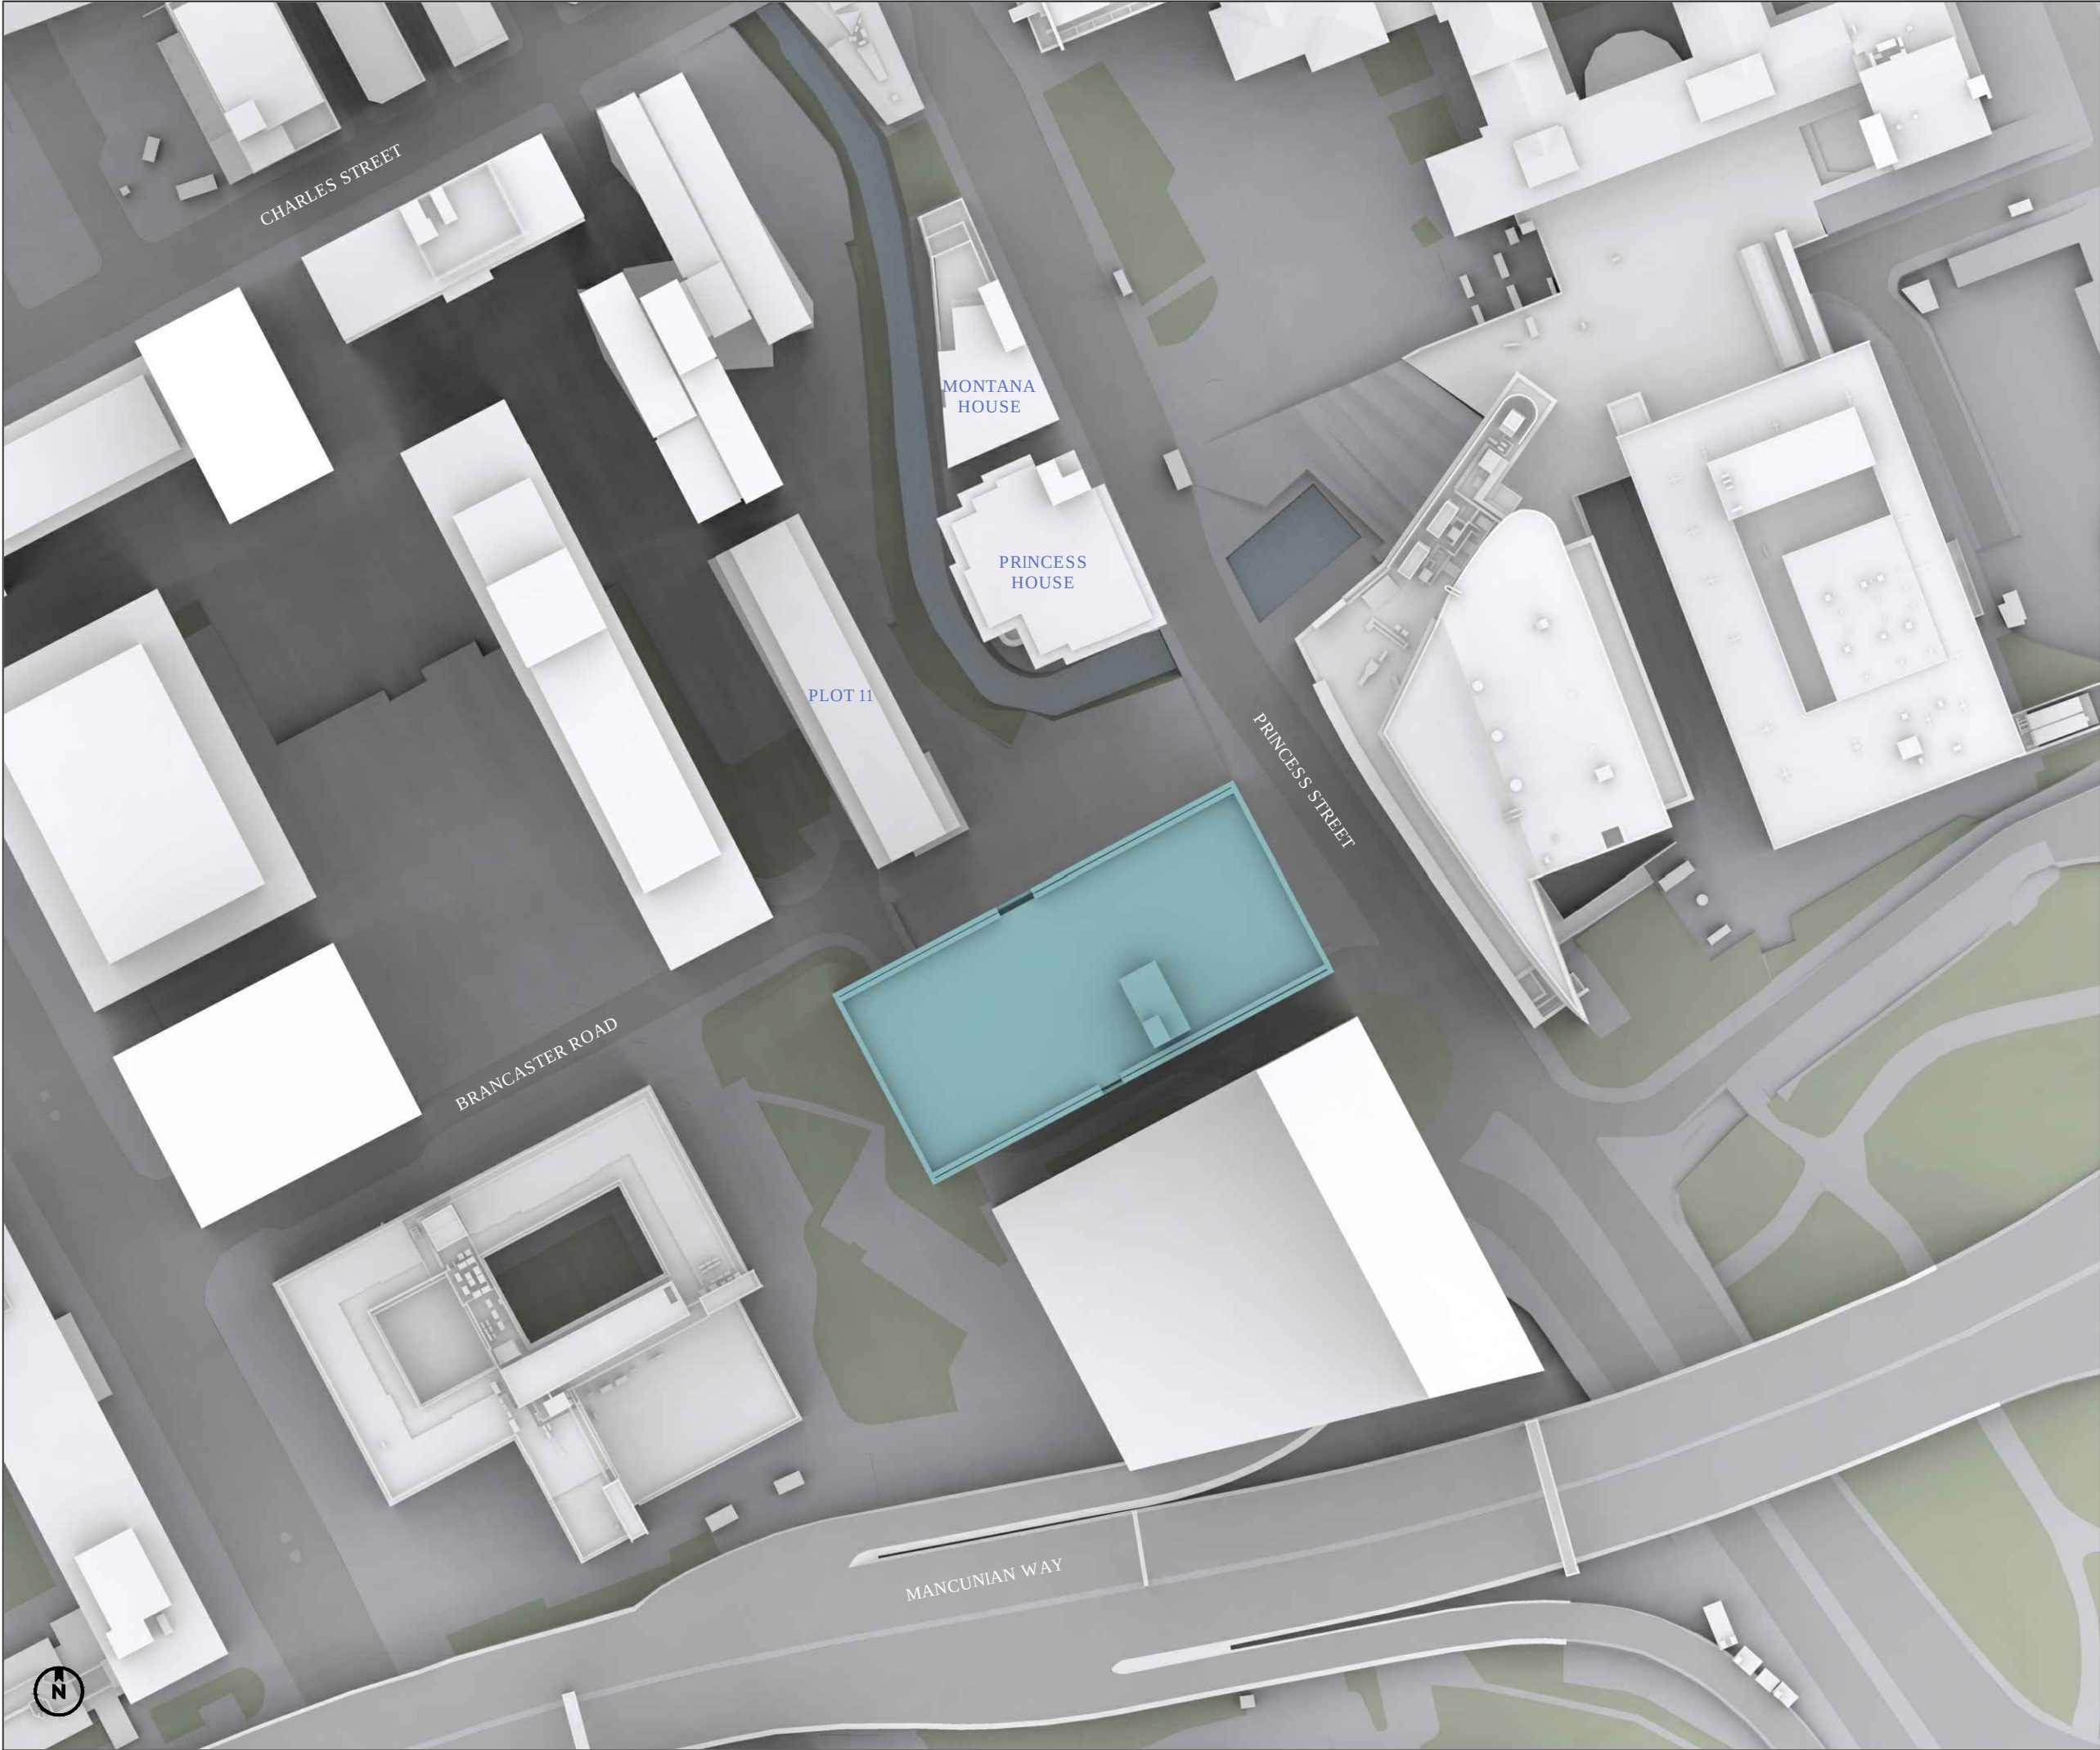

SOURCES OF INFORMATION

IR01-20220606-Bridge Architects

ALL INFORMATION DISPLAYED IS SUBJECT TO A COMPLETE VERIFIABLE SITE SURVEY BEING UNDERTAKEN. GIA TAKES NO RESPONSIBILITY ON THE ACCURACY OR RELIABILITY OF THE DISPLAYED DATA SINCE A VERIFIED SITE SURVEY WAS NOT MADE AVAILABLE PRIOR TO THE GENERATION OF SUCH INFORMATION.

NOTES:
PROPOSED SCHEME SHOWN IN TEAL

N.B. DO NOT SCALE OFF THIS DRAWING

PROJECT:
PLOT 3,
CIRCLE SQUARE,
MANCHESTER


DRAWING NAME:
PLAN VIEW PROPOSED

DWN BY	SCALE	CHK BY	STATUS	DATE
SP	NTS	SW	*	JUN22
PROJ No.	REL No.	IS No.	DWG No.	REV No.
1901	01	01	04	-

gia

MANCHESTER · LONDON

2 Commercial St.
Manchester
M15 4RQ
t 0161 672 5101
mail@gia.uk.com
www.gia.uk.com

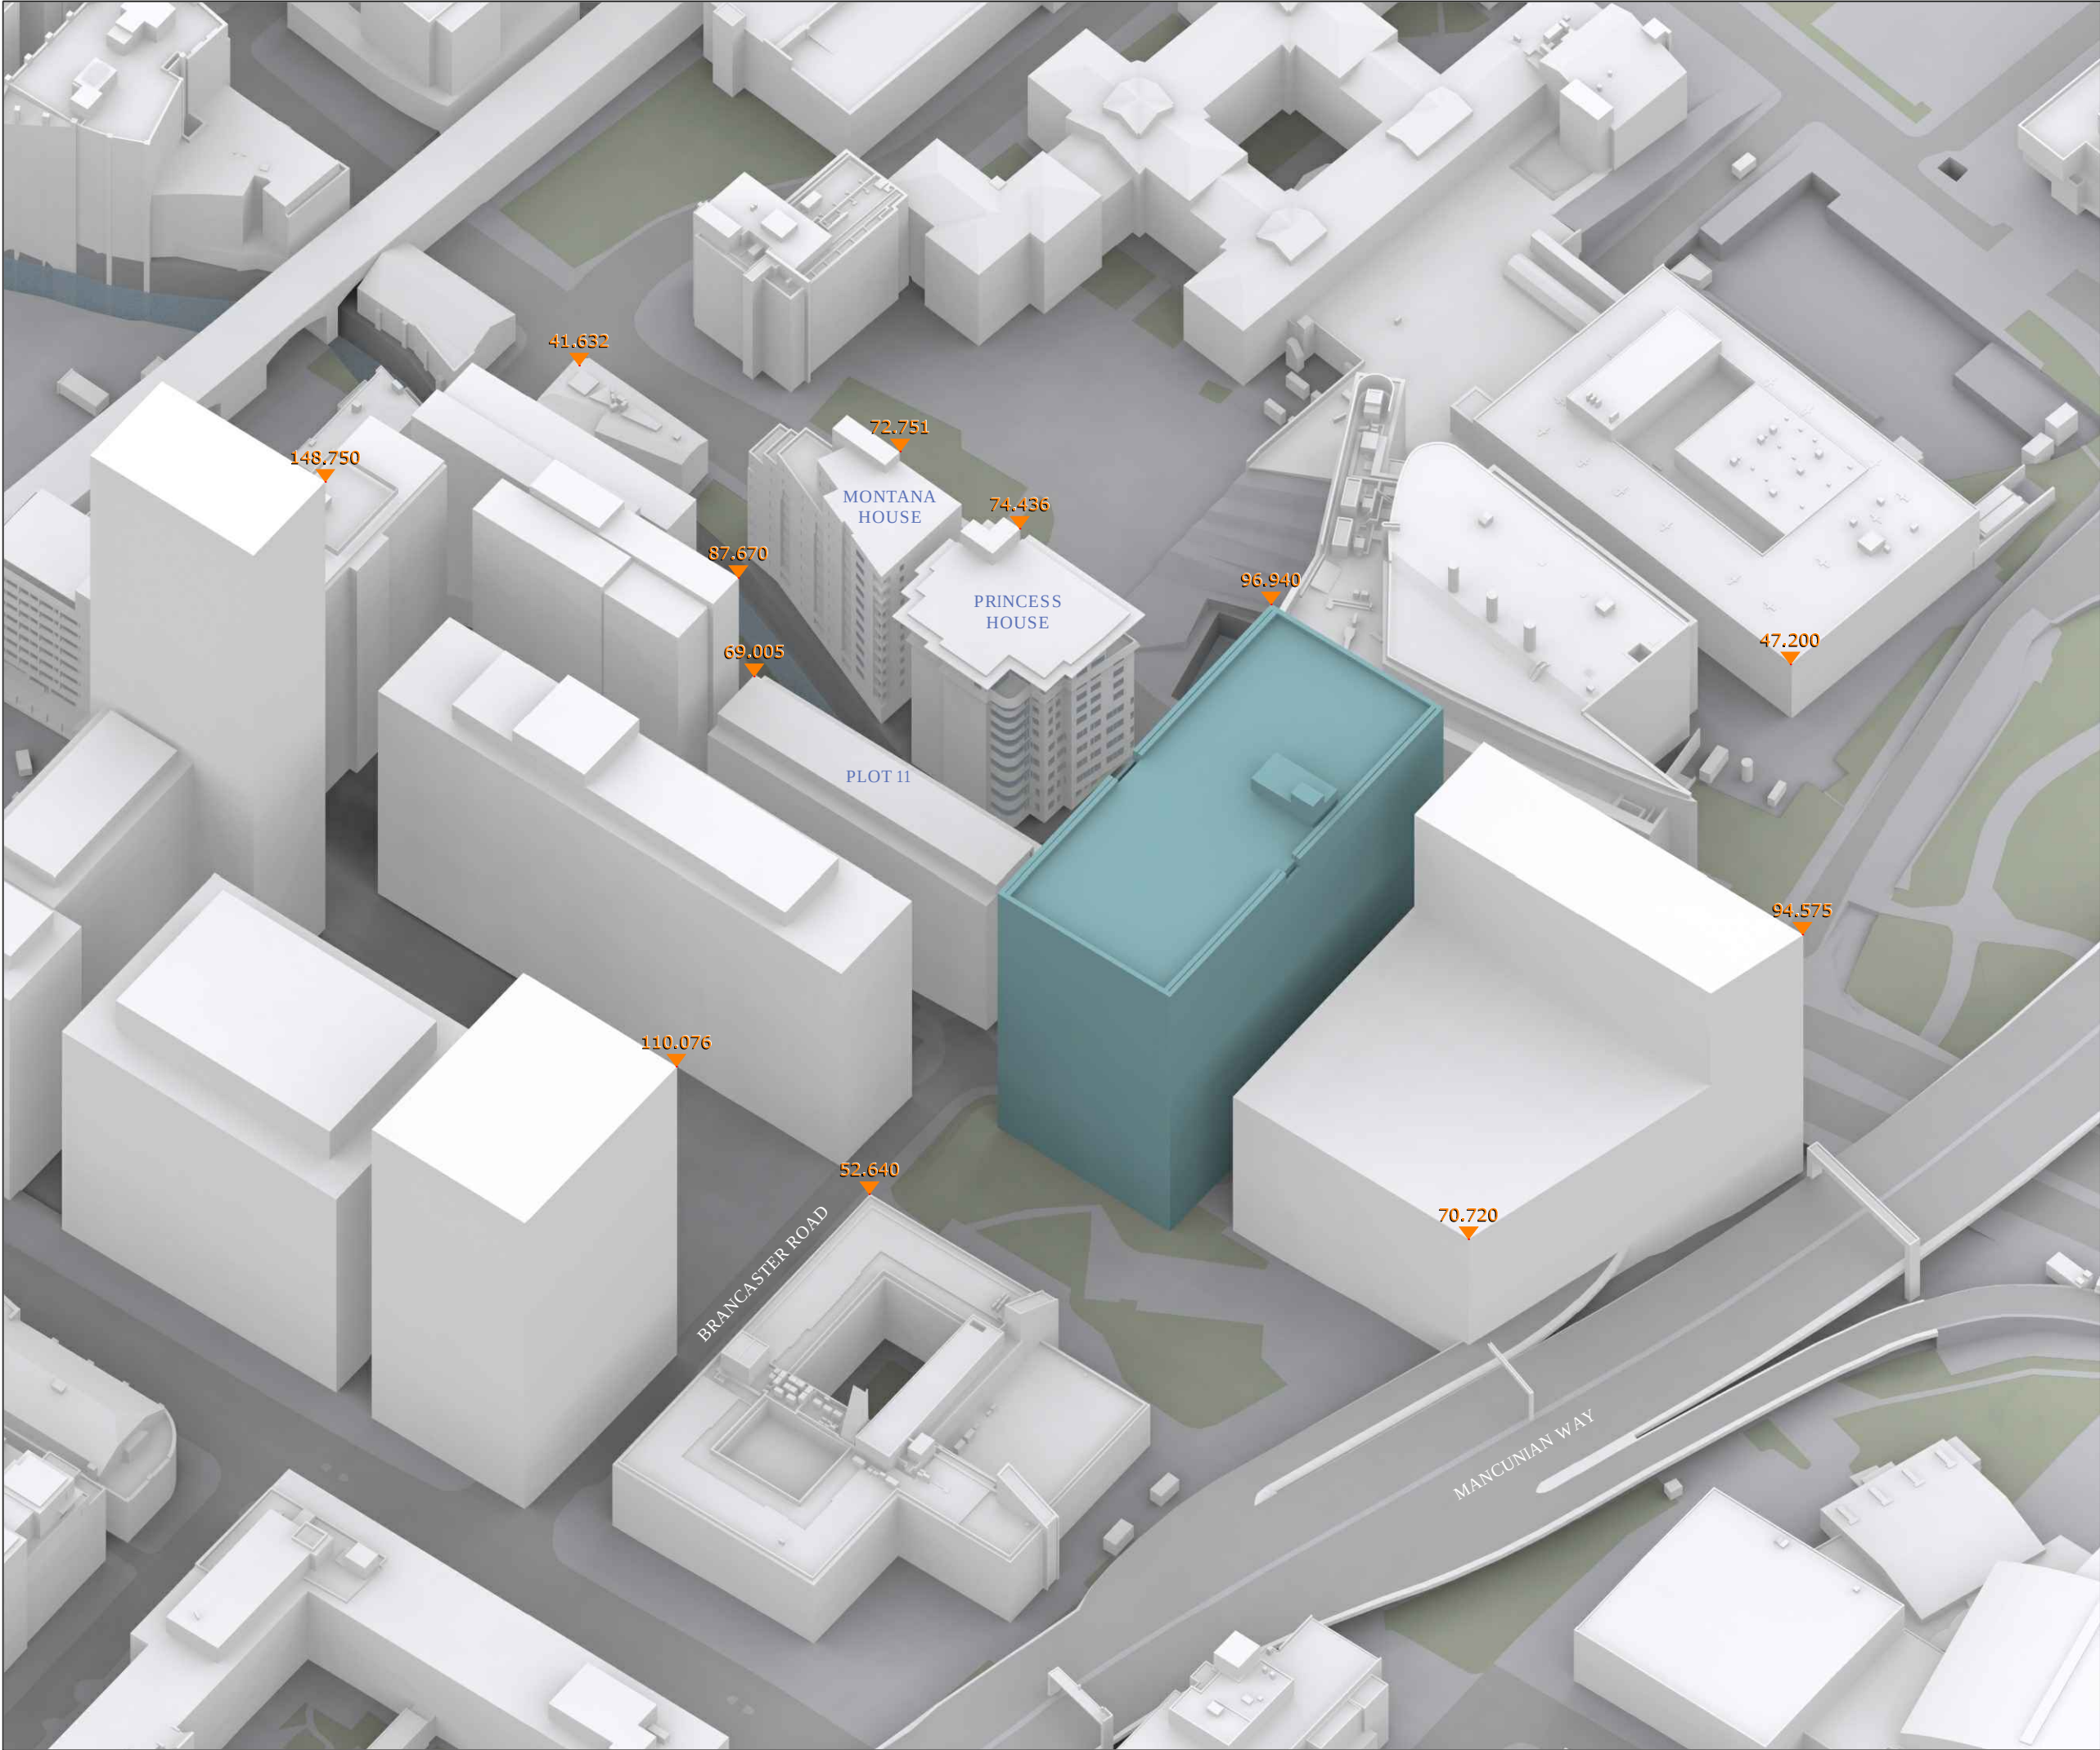

SOURCES OF INFORMATION

IR01-20220606-Bridge Architects

ALL INFORMATION DISPLAYED IS SUBJECT TO A COMPLETE VERIFIABLE SITE SURVEY BEING UNDERTAKEN. GIA TAKES NO RESPONSIBILITY ON THE ACCURACY OR RELIABILITY OF THE DISPLAYED DATA SINCE A VERIFIED SITE SURVEY WAS NOT MADE AVAILABLE PRIOR TO THE GENERATION OF SUCH INFORMATION.


NOTES:
PROPOSED SCHEME SHOWN IN TEAL

N.B. DO NOT SCALE OFF THIS DRAWING

PROJECT:
PLOT 3,
CIRCLE SQUARE,
MANCHESTER

DRAWING NAME:
3D VIEW PROPOSED

DWN BY	SCALE	CHK BY	STATUS	DATE
SP	NTS	SW	*	JUN22
PROJ No.	REL No.	IS No.	DWG No.	REV No.
1901	01	01	05	-

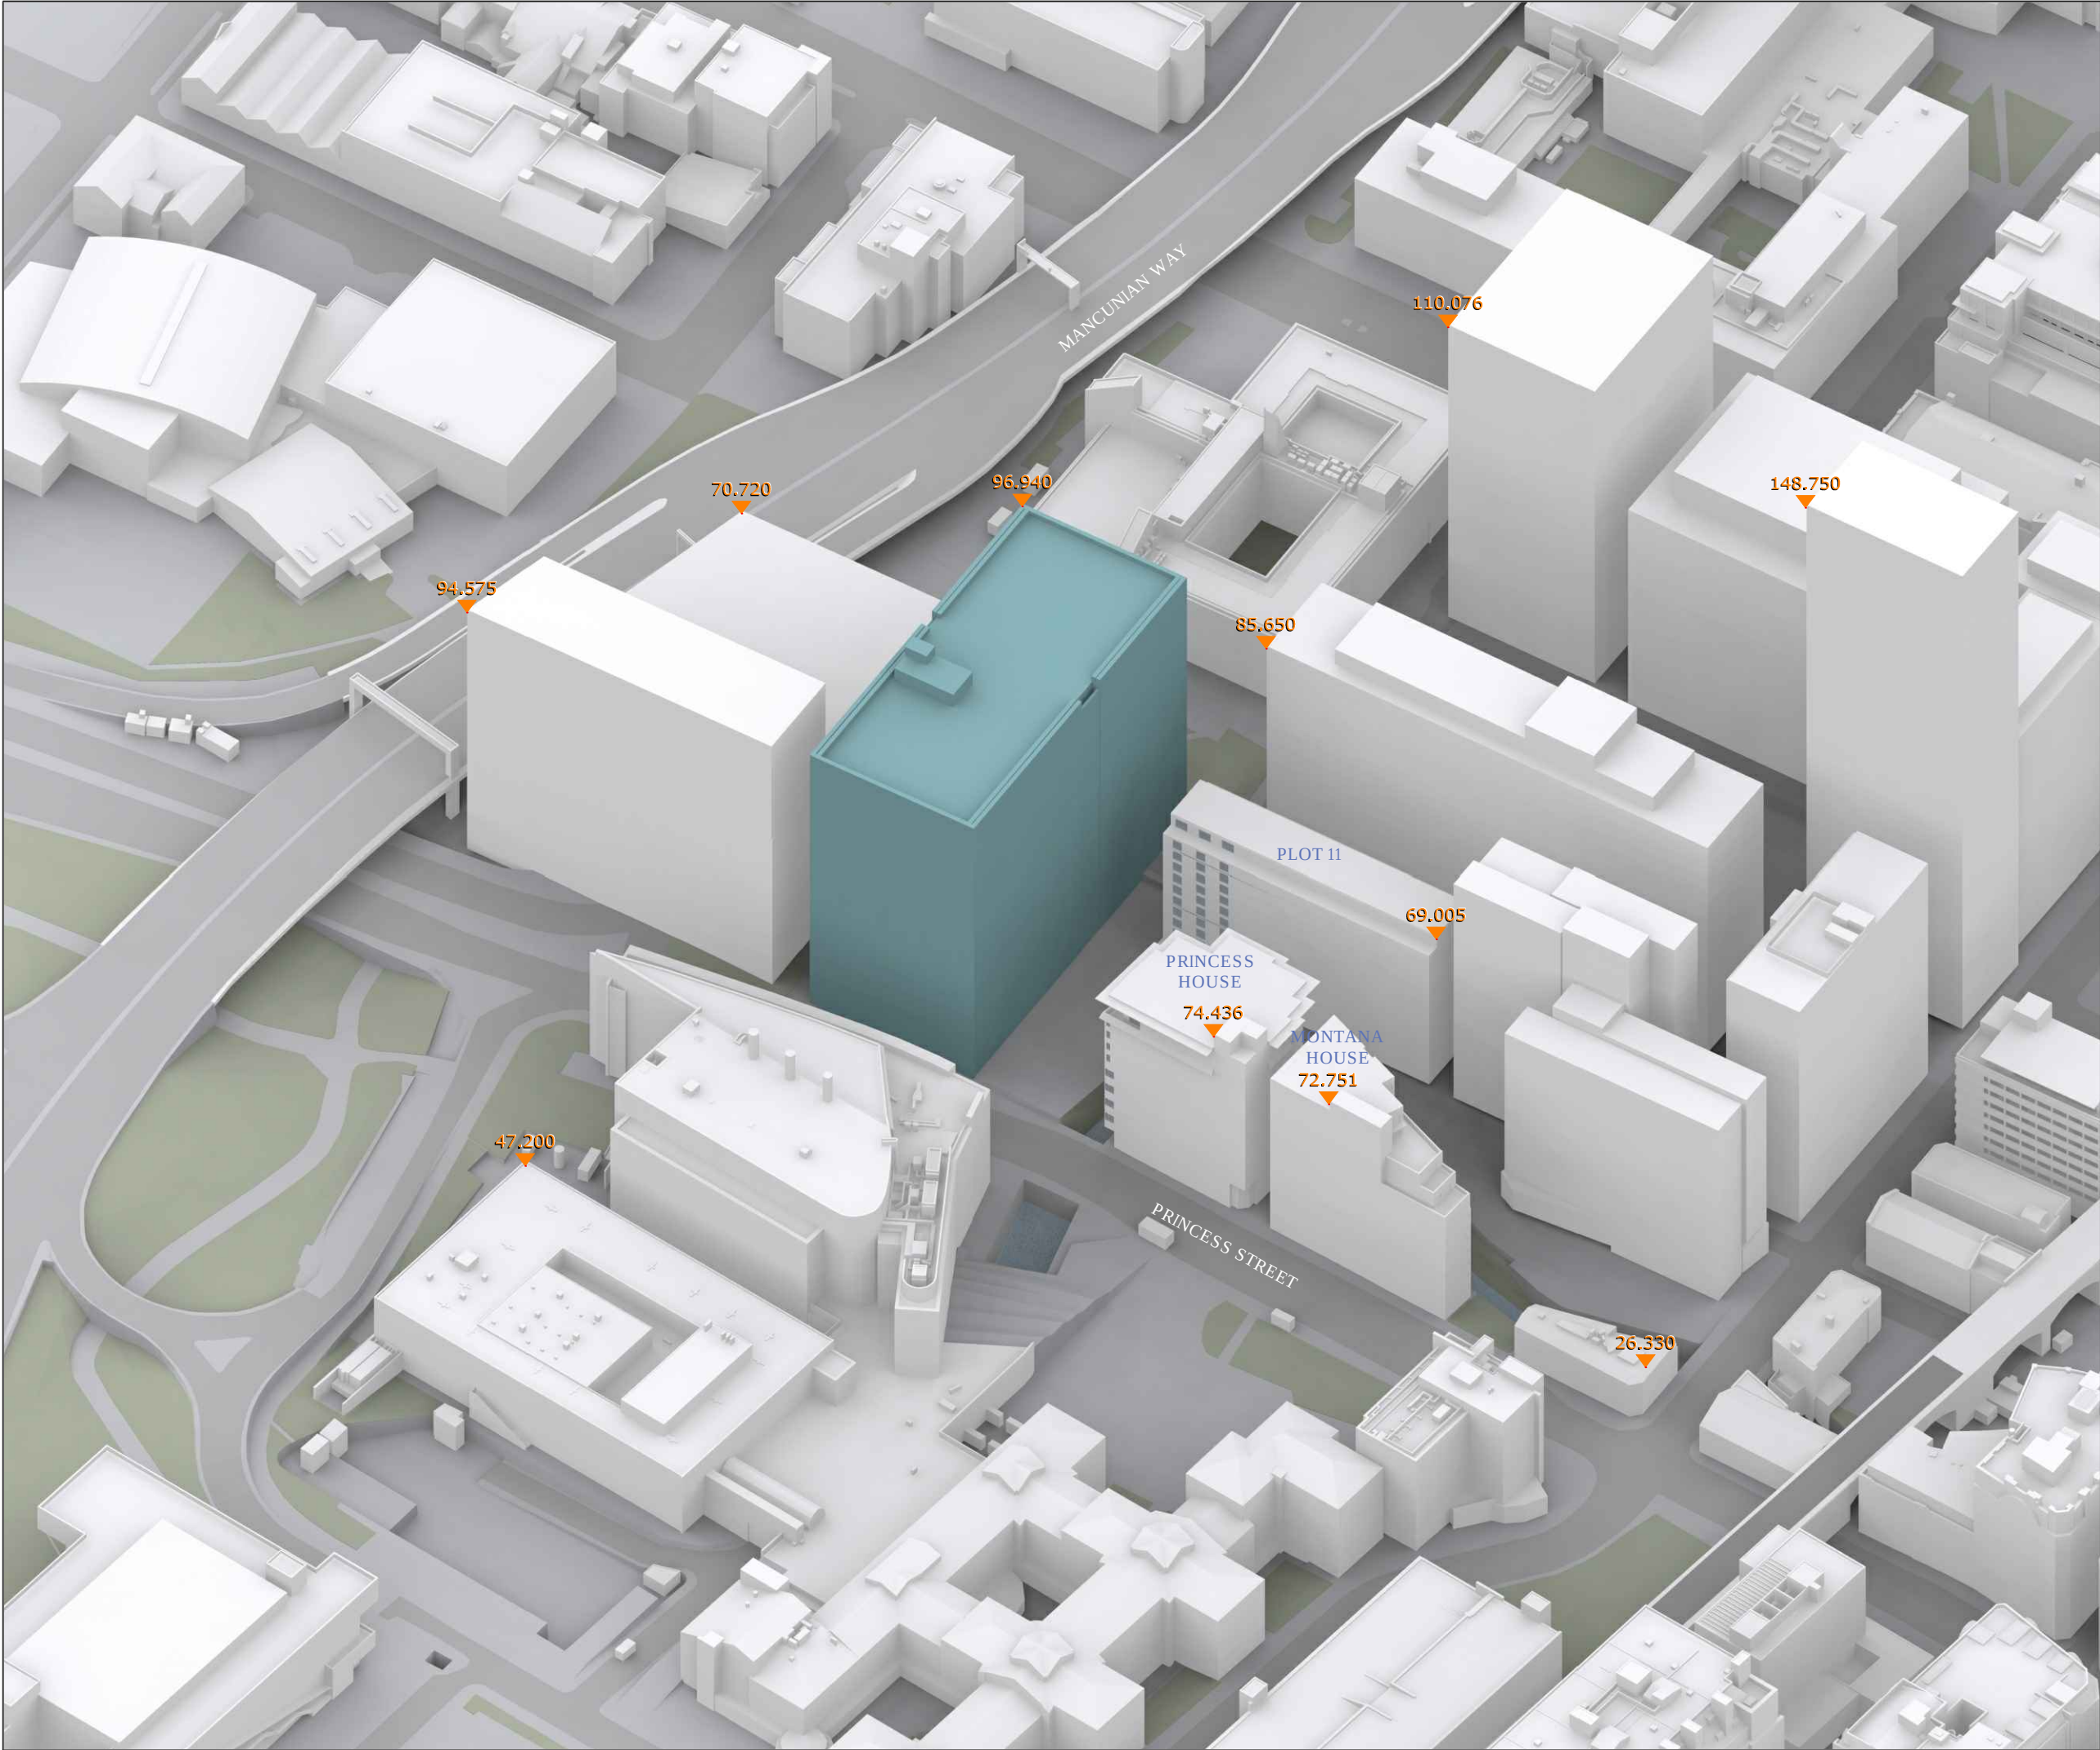

SOURCES OF INFORMATION

IR01-20220606-Bridge Architects

ALL INFORMATION DISPLAYED IS SUBJECT TO A COMPLETE VERIFIABLE SITE SURVEY BEING UNDERTAKEN. GIA TAKES NO RESPONSIBILITY ON THE ACCURACY OR RELIABILITY OF THE DISPLAYED DATA SINCE A VERIFIED SITE SURVEY WAS NOT MADE AVAILABLE PRIOR TO THE GENERATION OF SUCH INFORMATION.

NOTES:
PROPOSED SCHEME SHOWN IN TEAL

N.B. DO NOT SCALE OFF THIS DRAWING

PROJECT:
PLOT 3,
CIRCLE SQUARE,
MANCHESTER

DRAWING NAME:
3D VIEW PROPOSED

DWN BY	SCALE	CHK BY	STATUS	DATE
SP	NTS	SW	*	JUN22
PROJ No.	REL No.	IS No.	DWG No.	REV No.
1901	01	01	06	-