
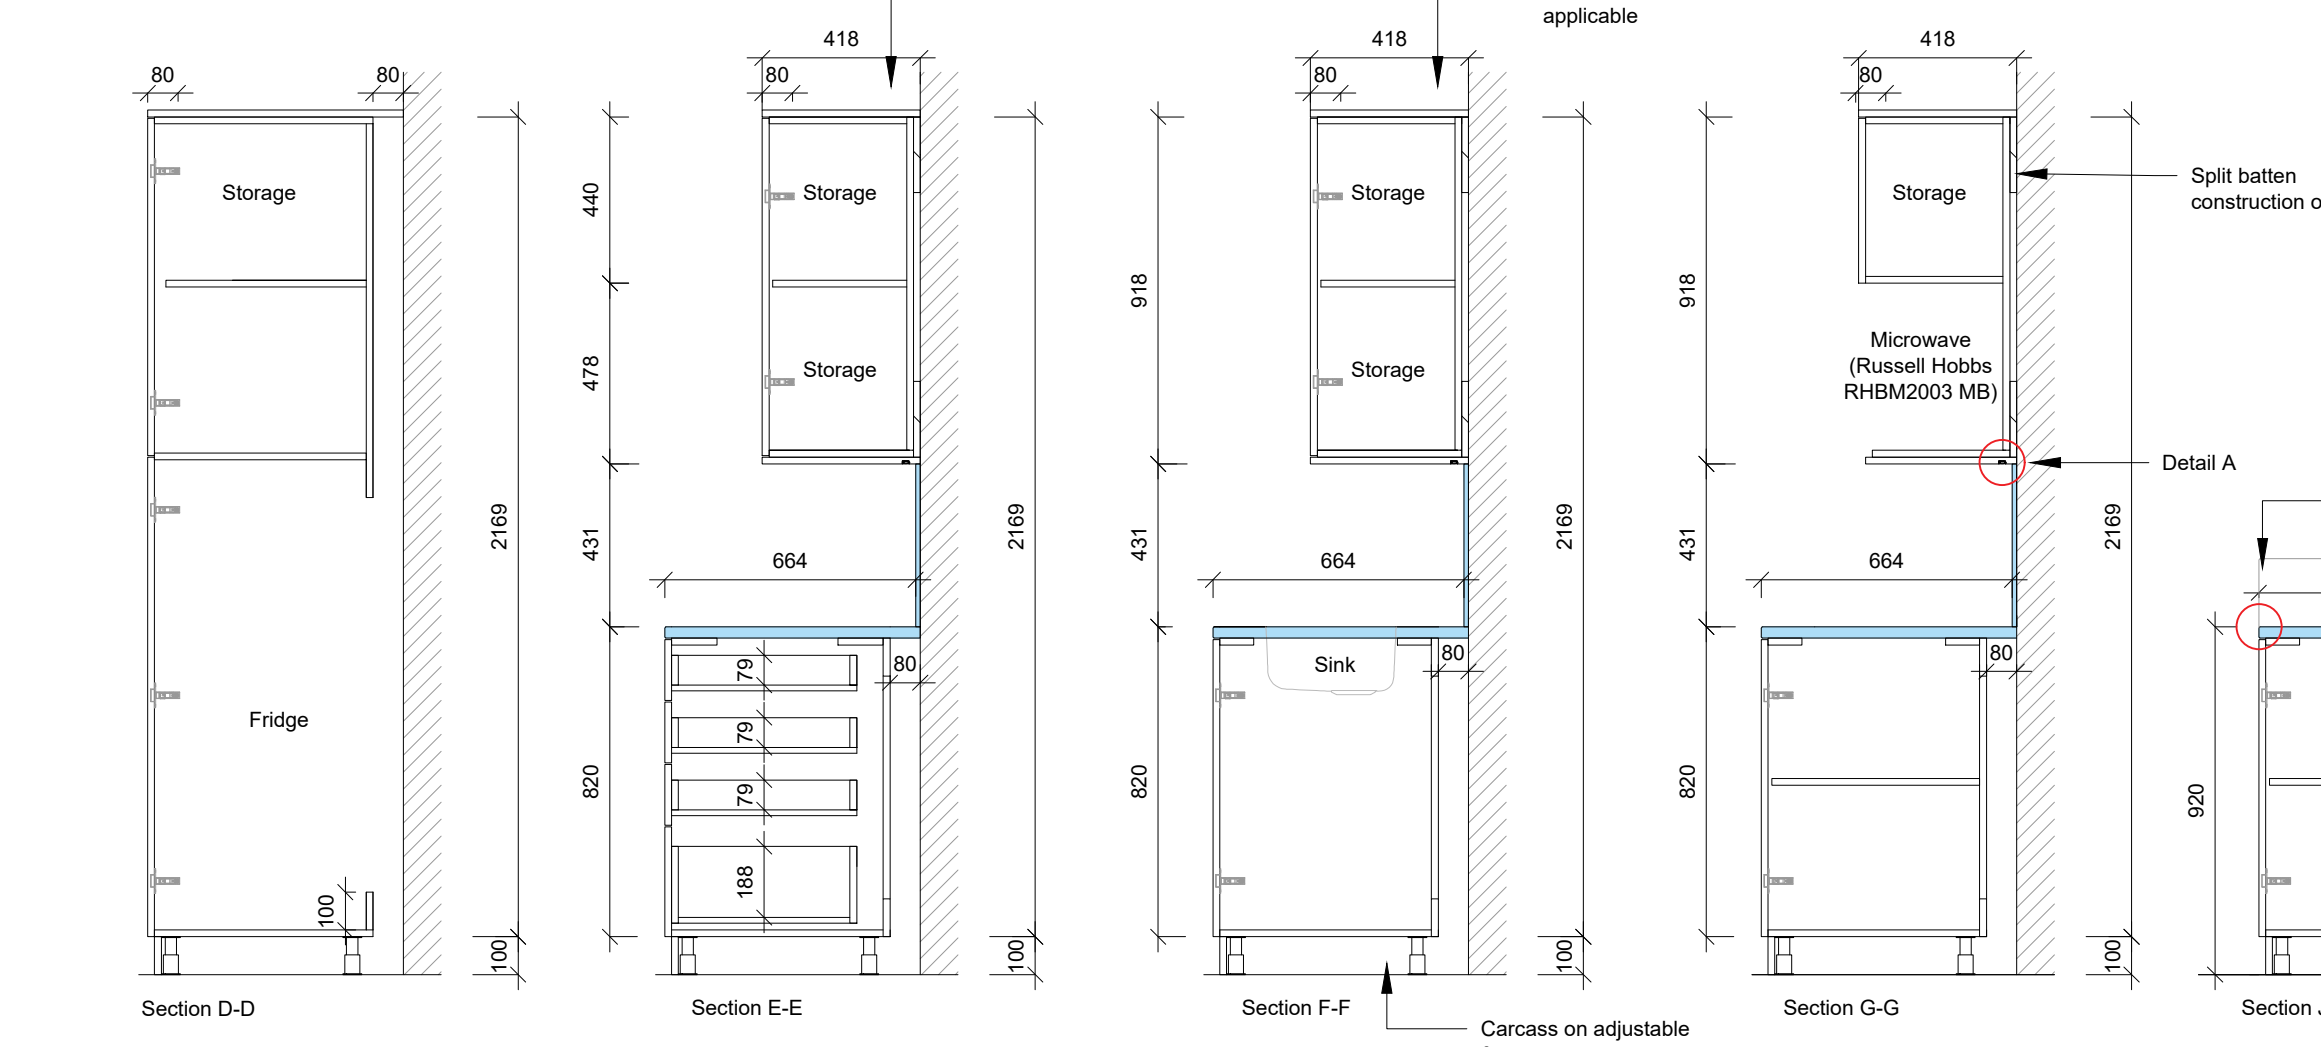
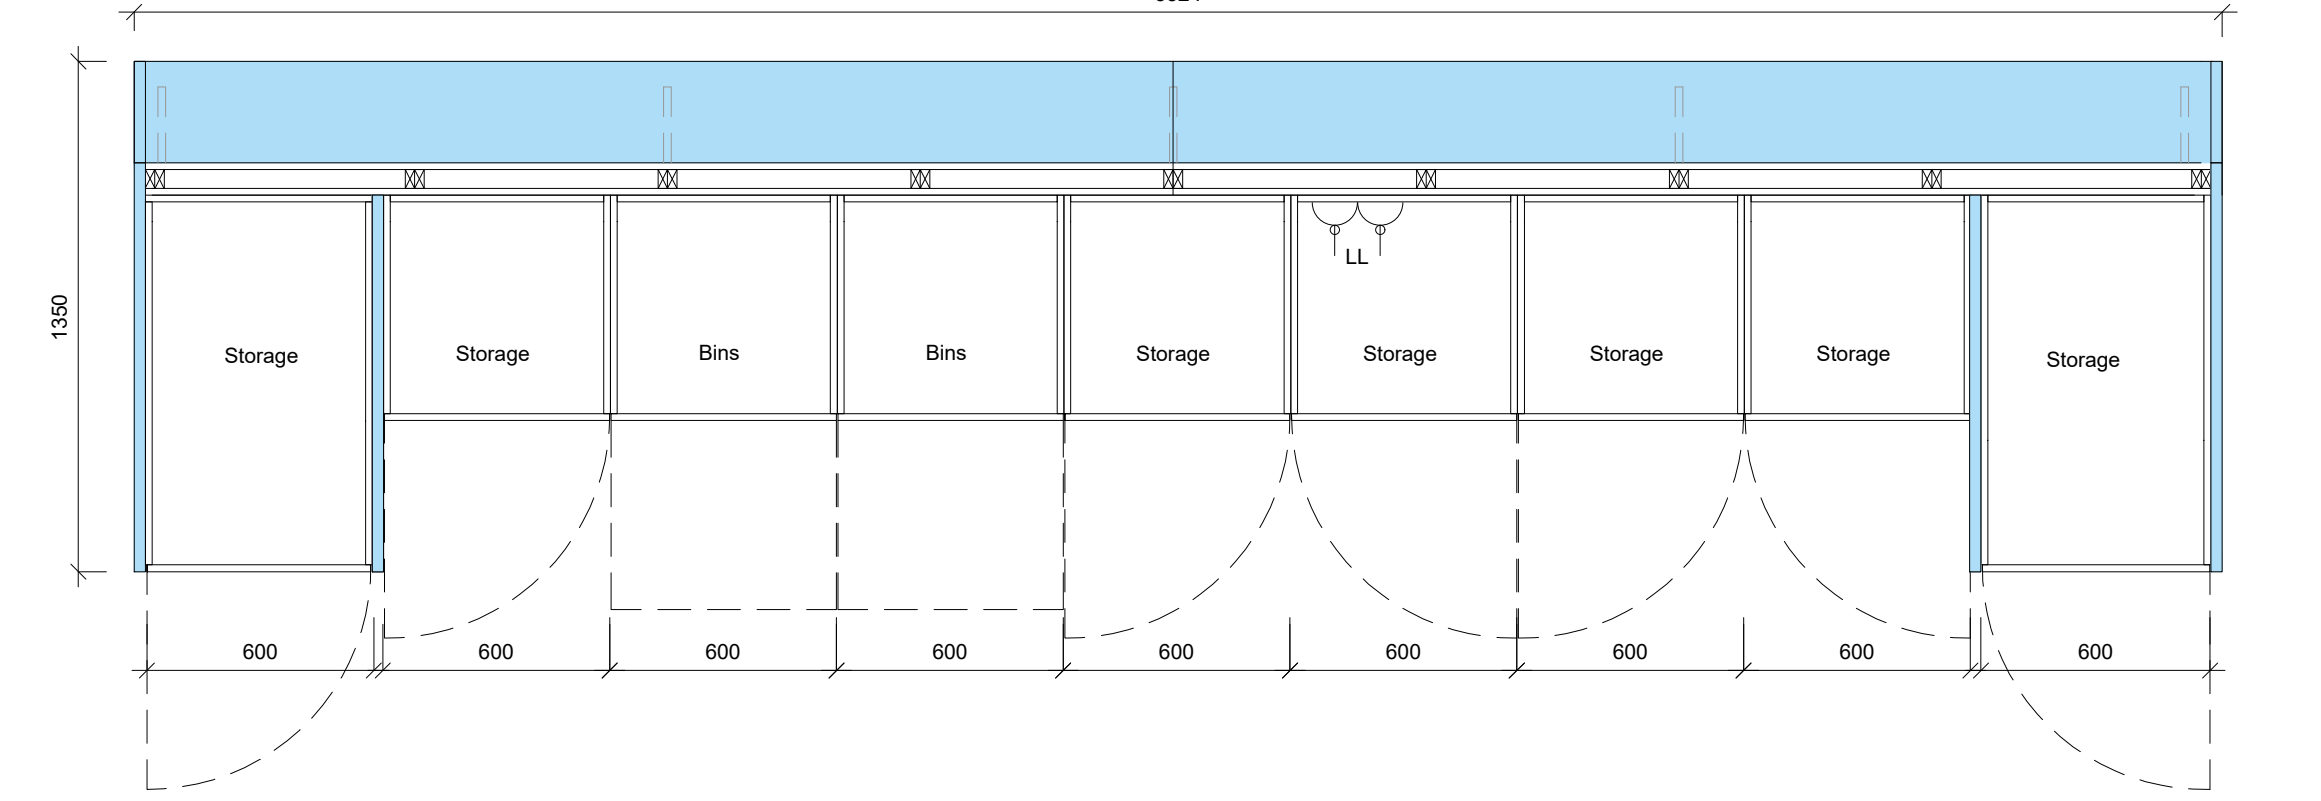
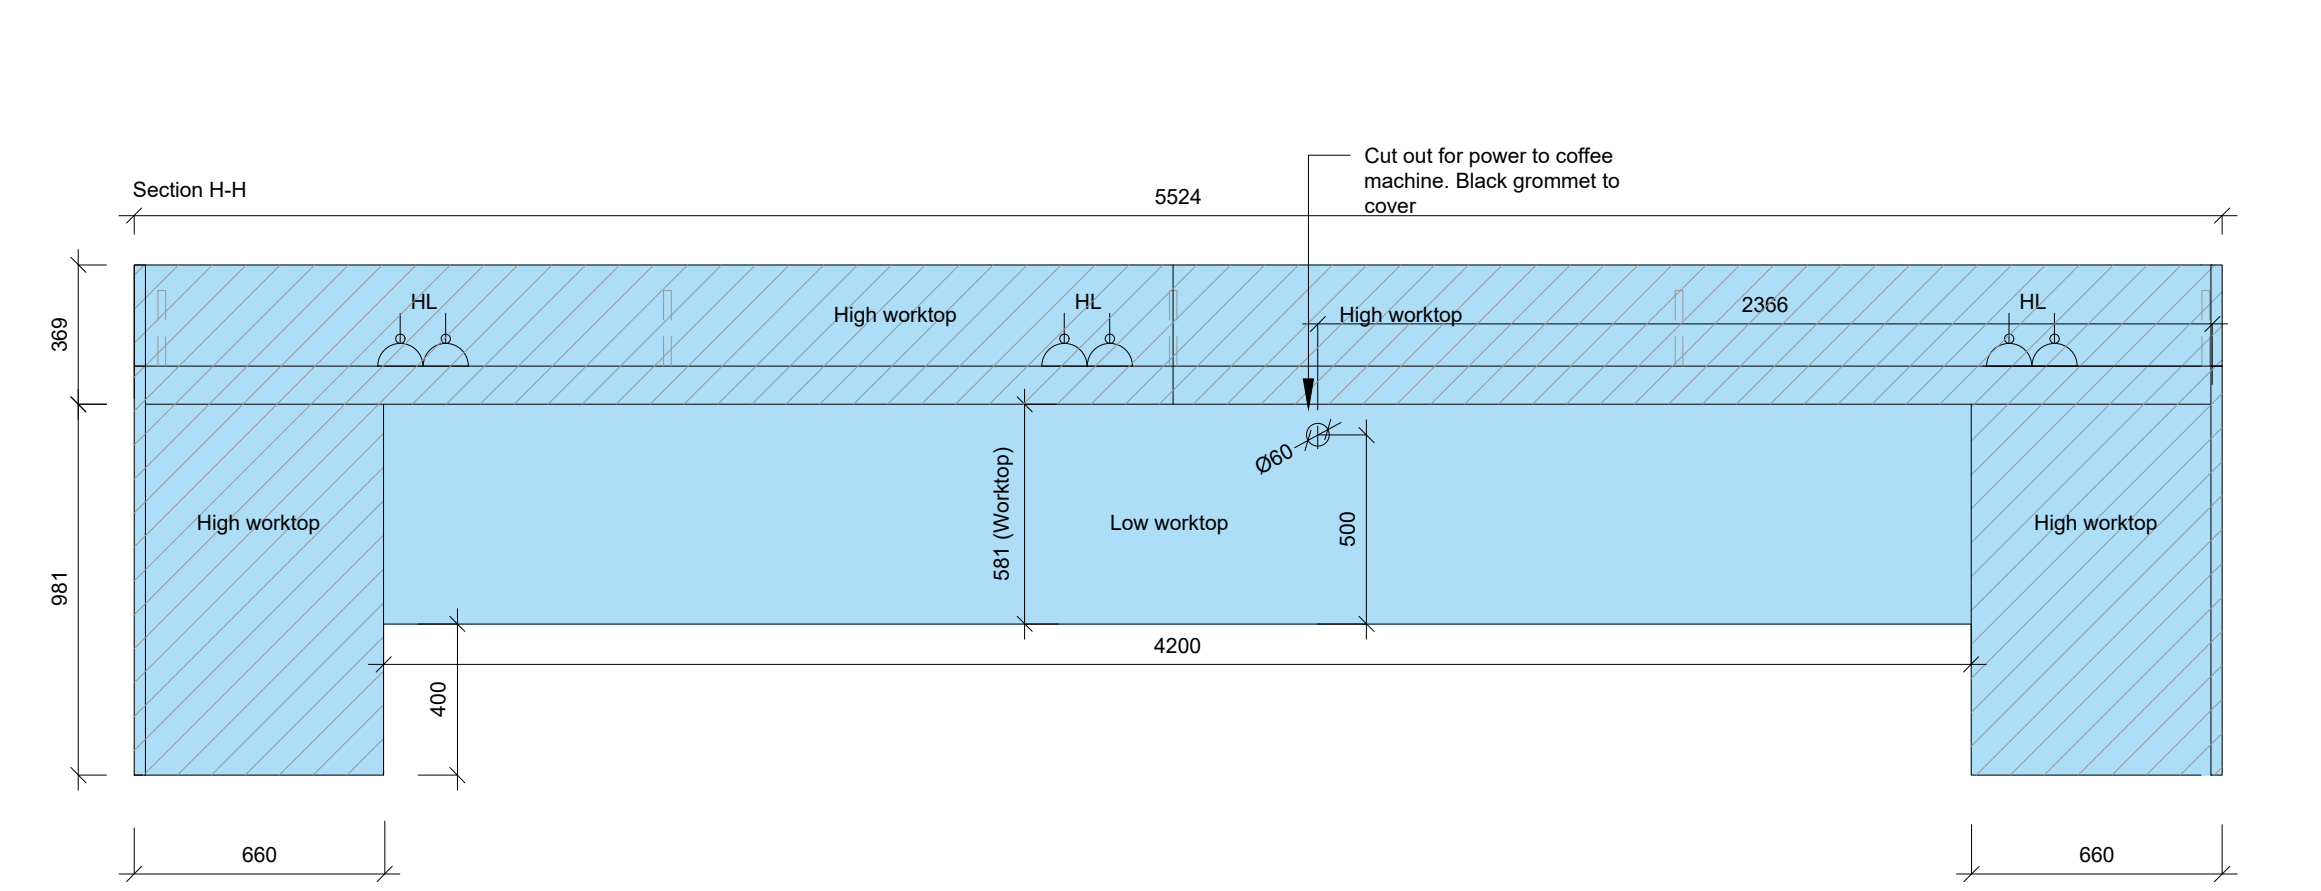
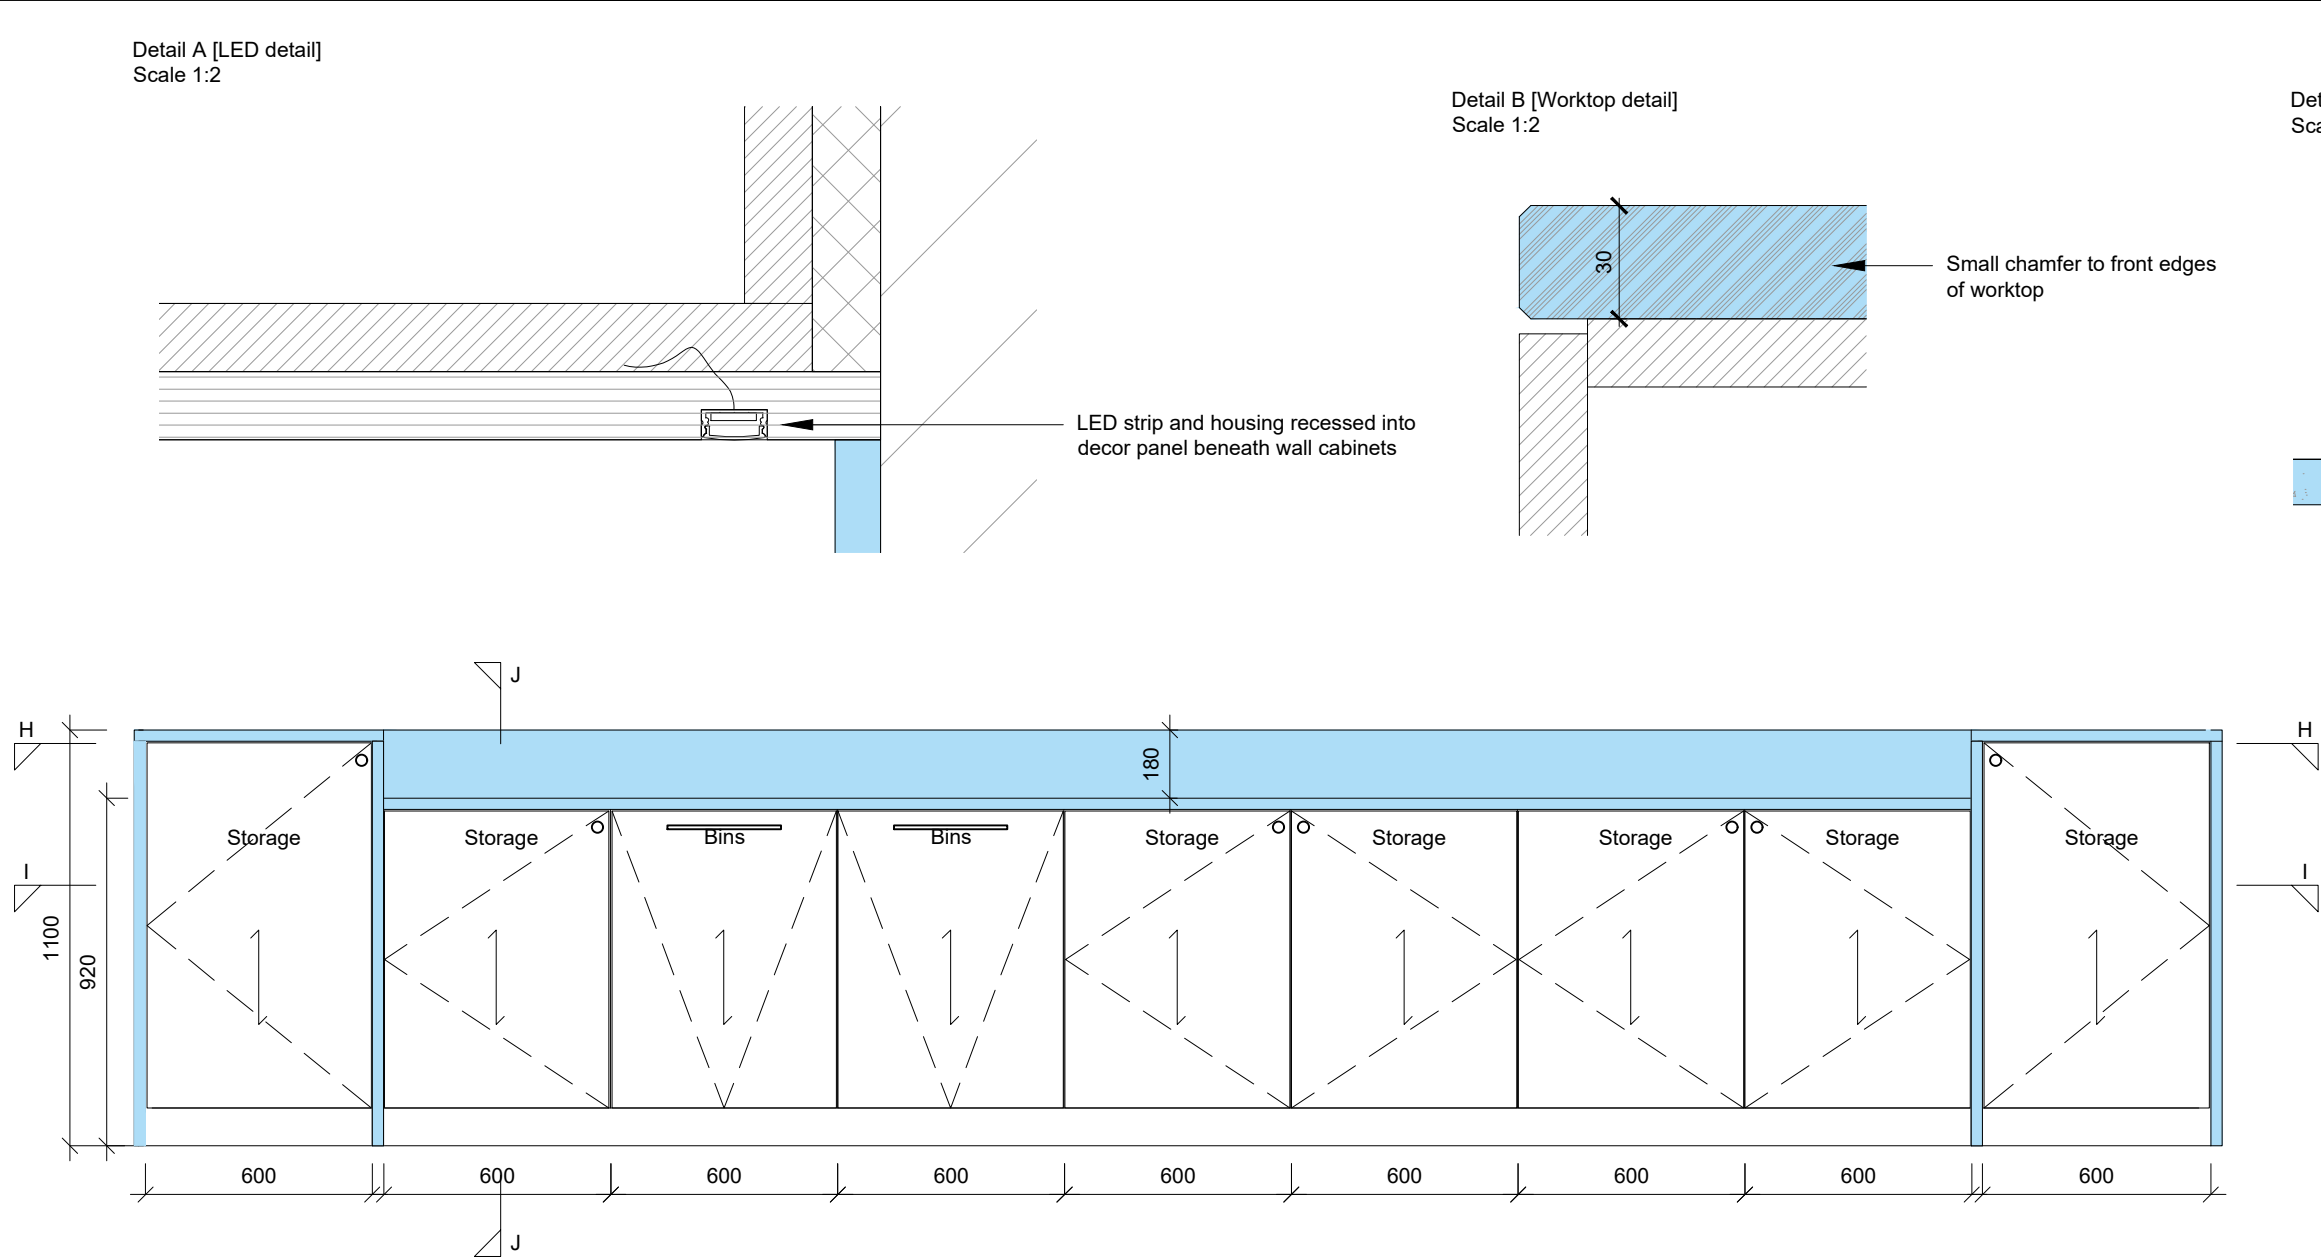
 
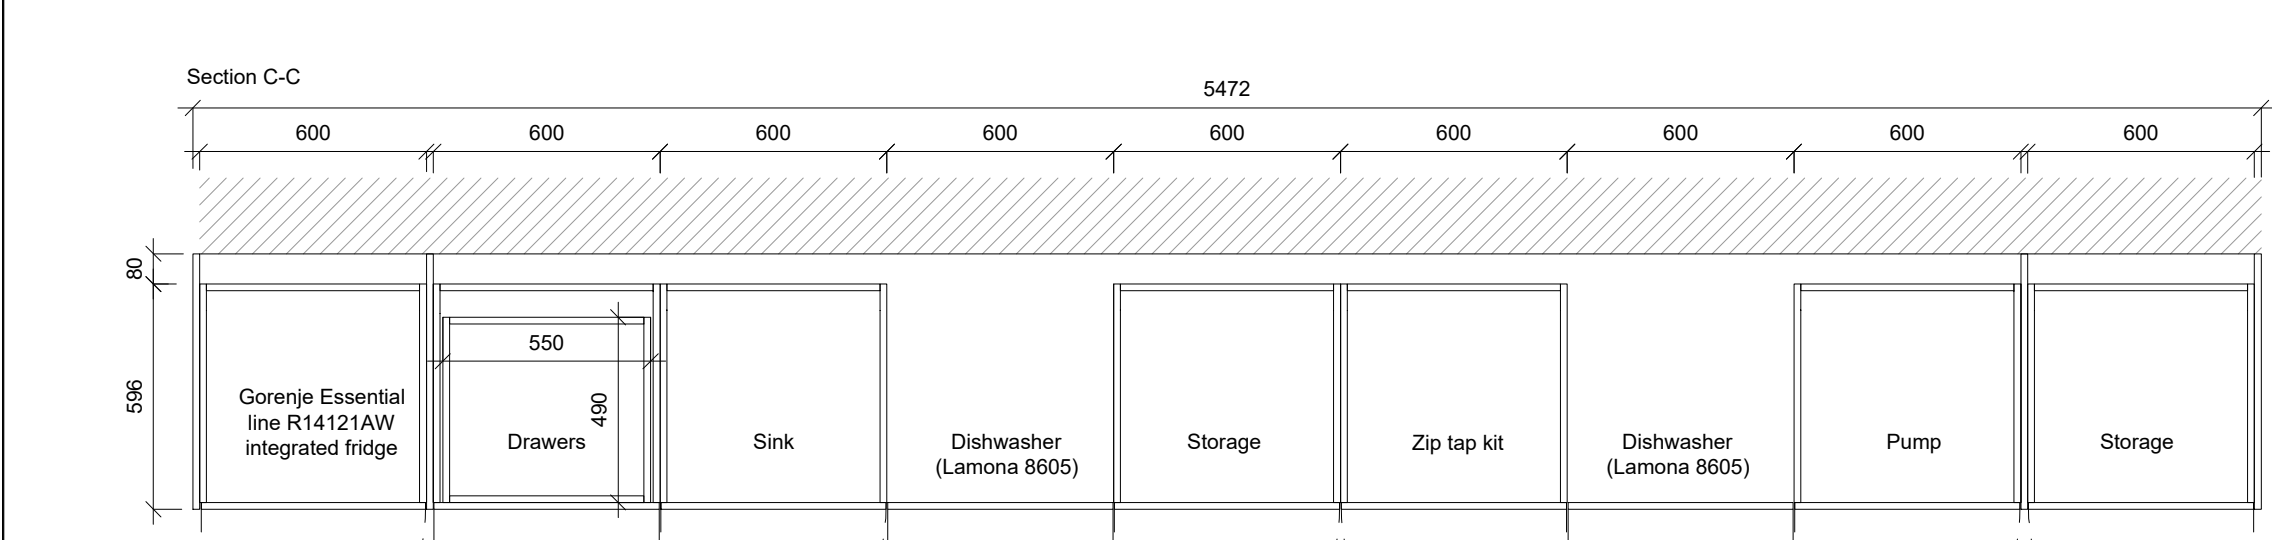
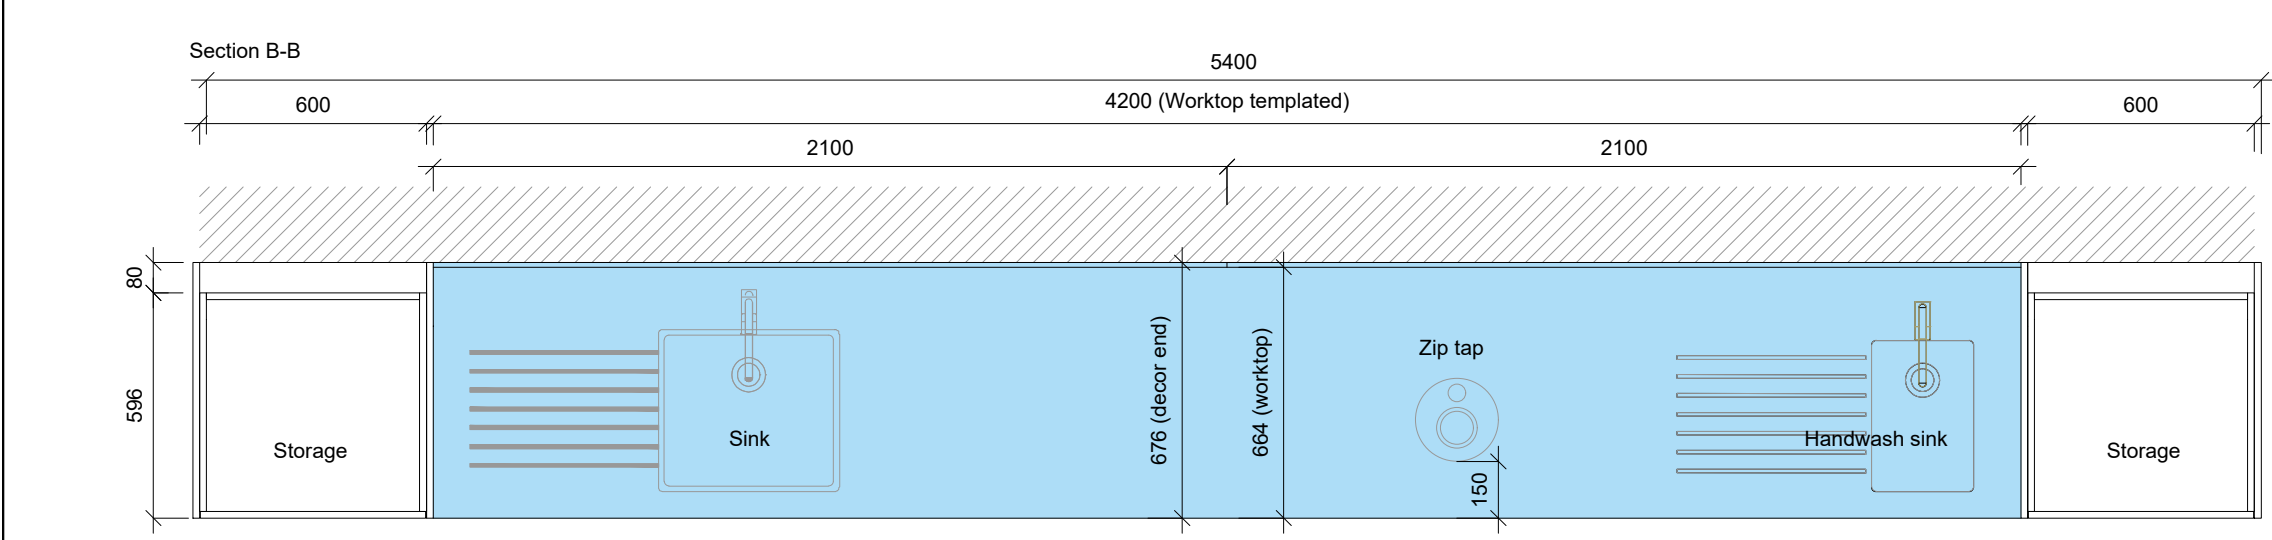
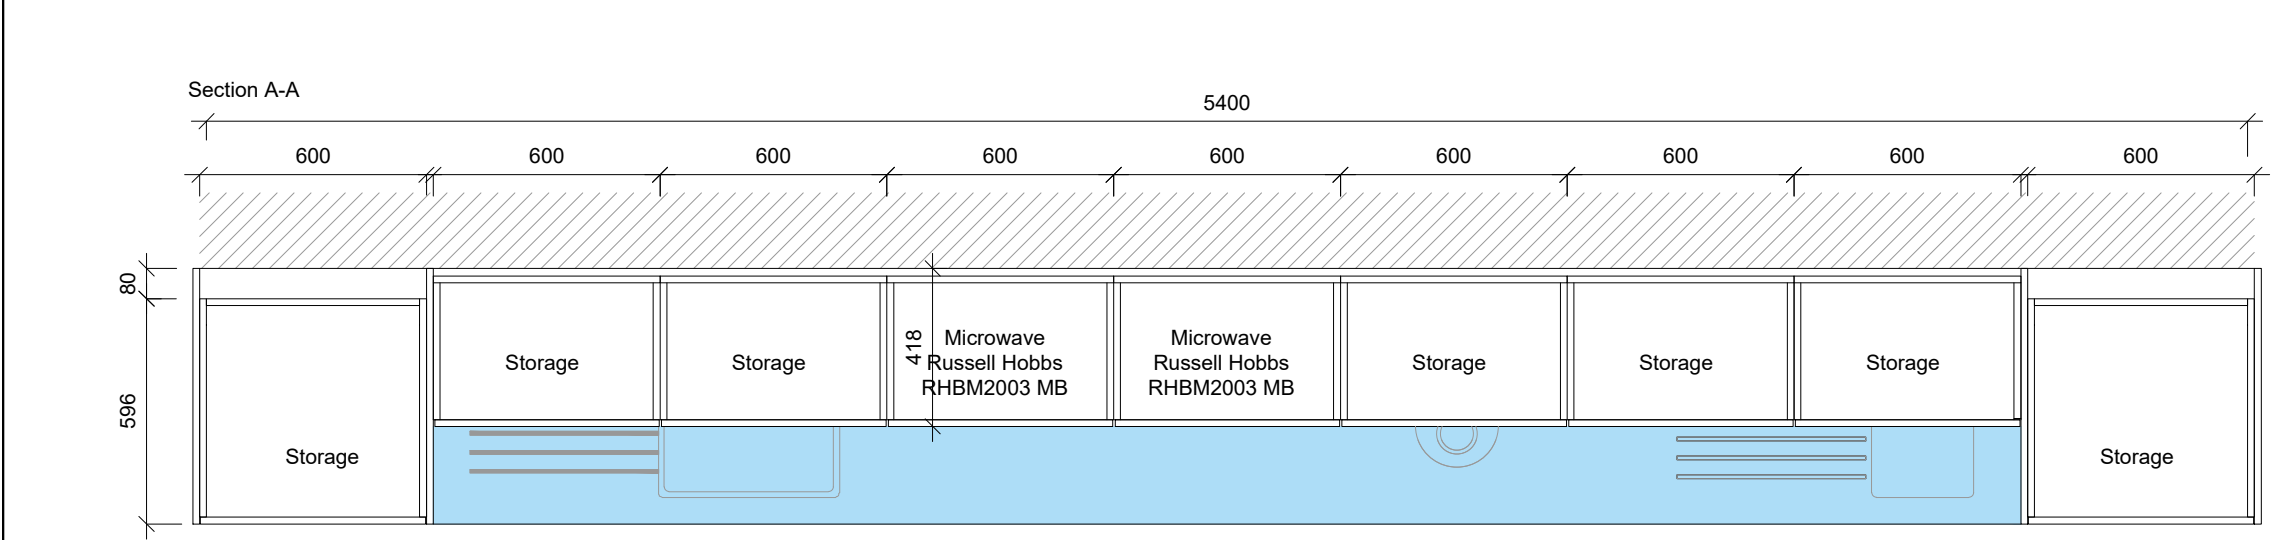
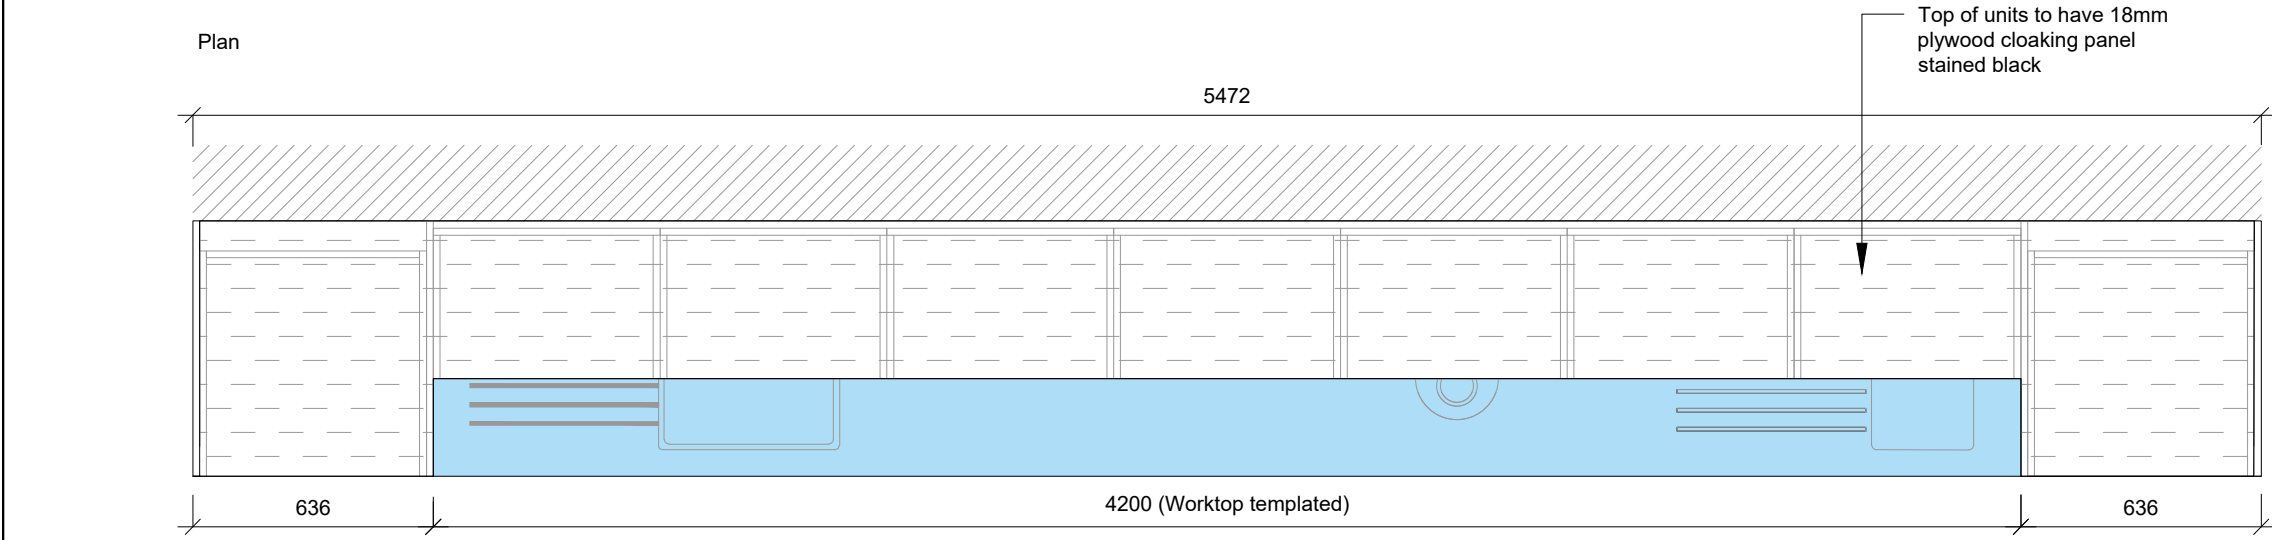


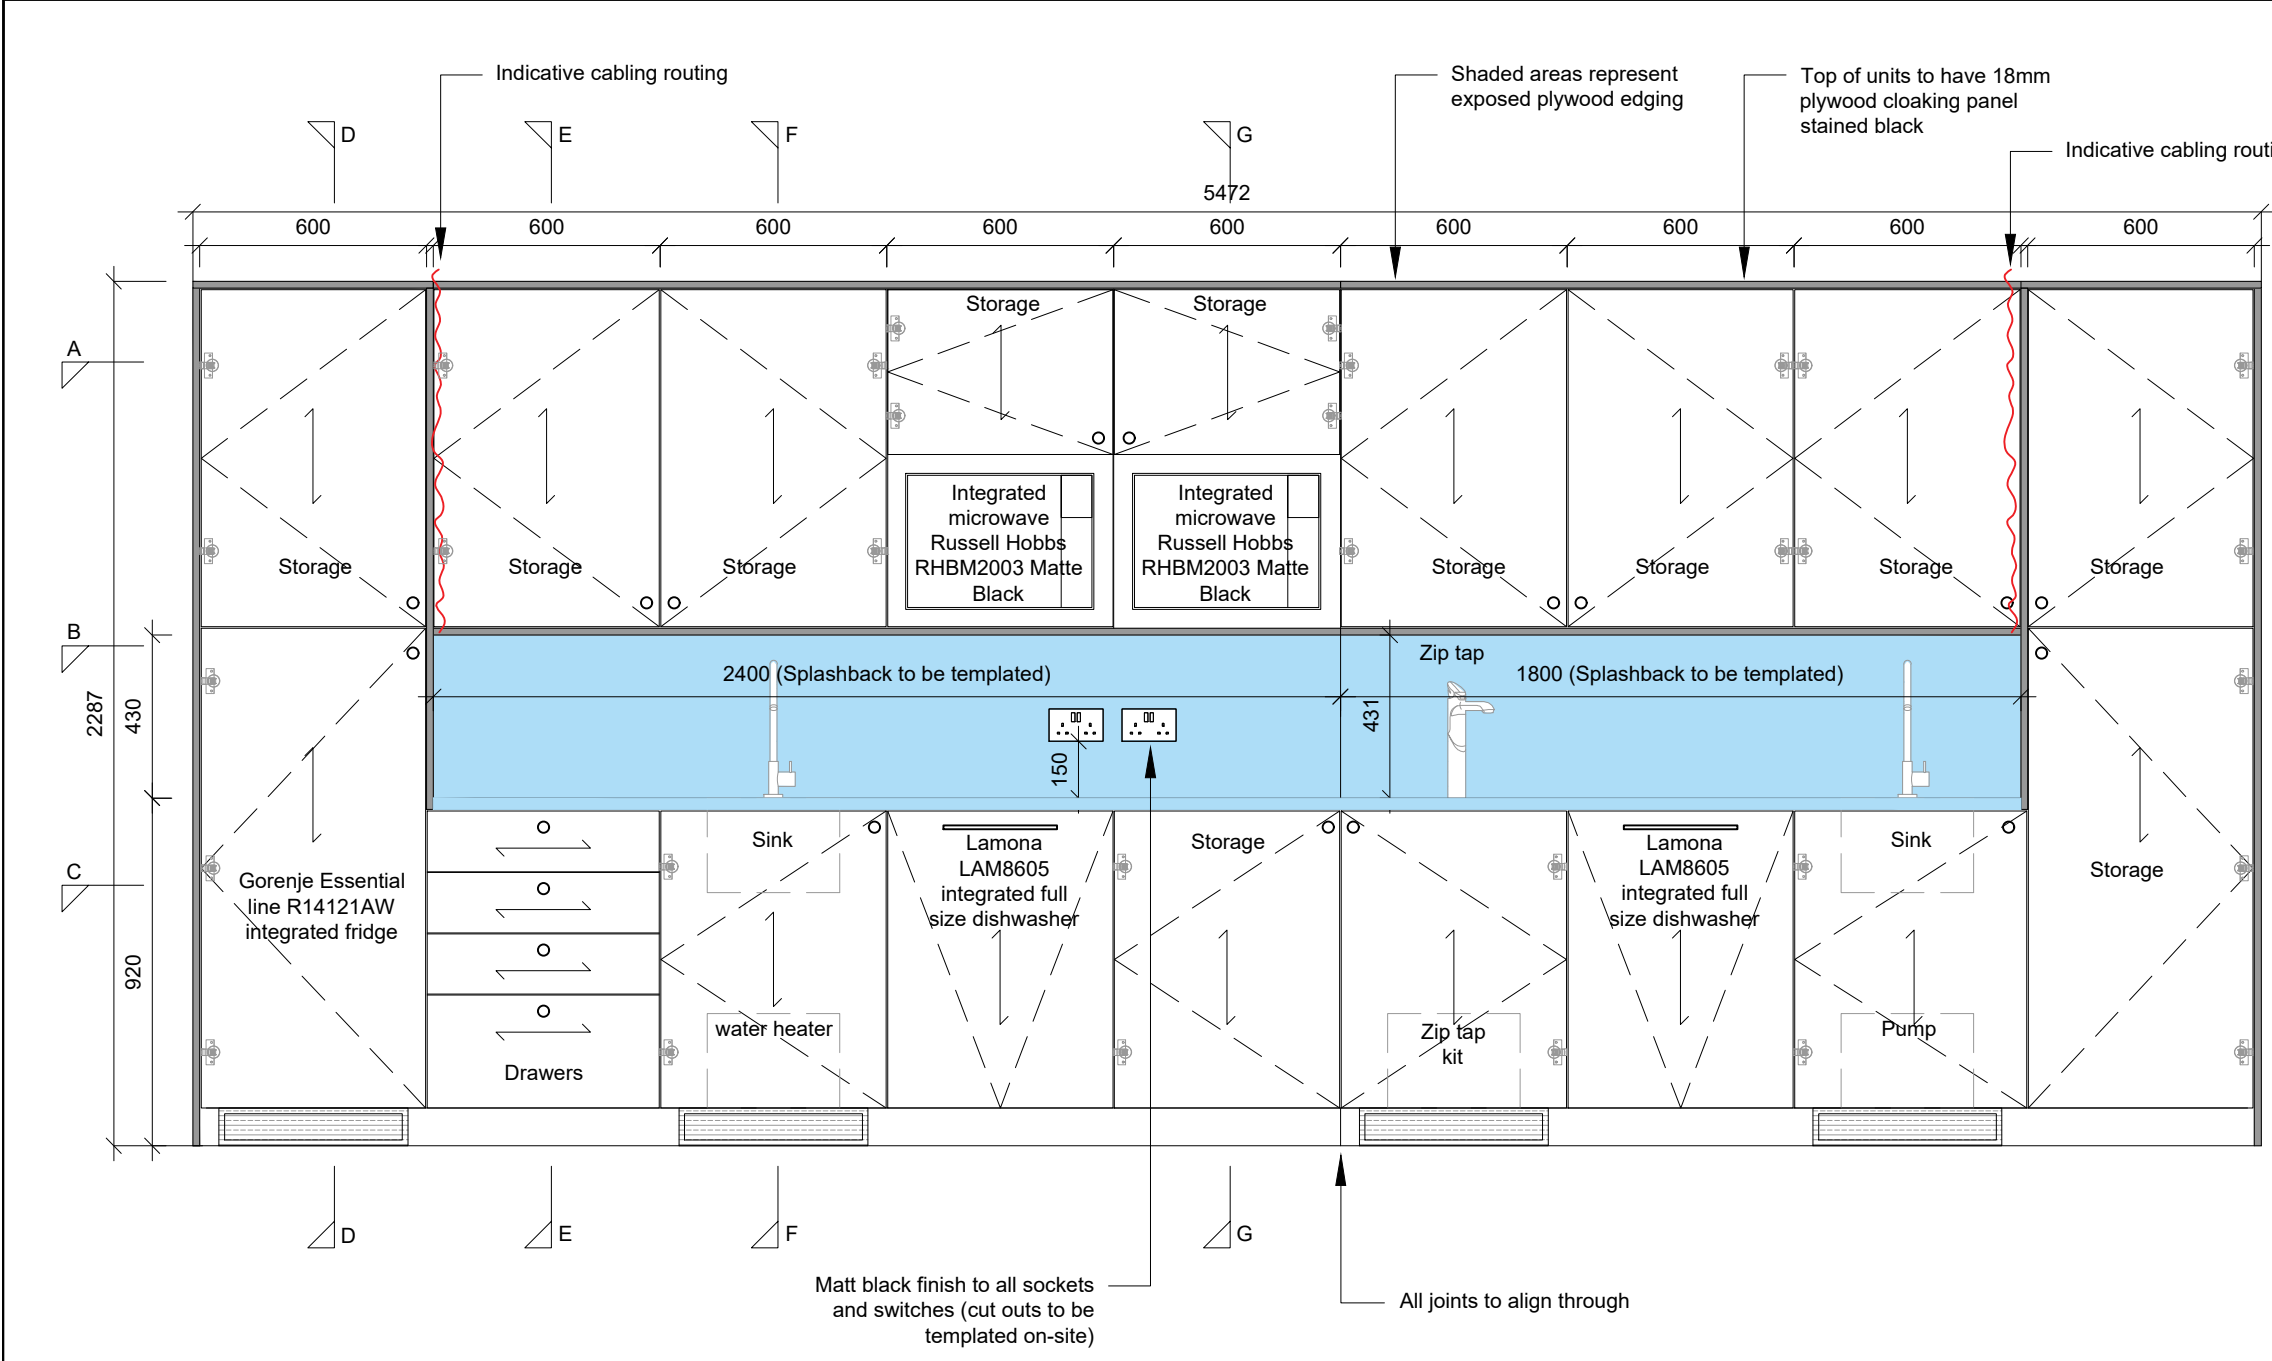

Notes:	
Do not scale from this drawing. All dimensions to be checked on-site by contractor to ensure accuracy prior to any installation. All design work produced by Amspec Ltd is for indicative purposes only. It is the client and contractors responsibility to ensure that building control and fire officer approval have been met prior to commencement of site work.	
Materials	Description
Worktop:	30mm Stone Taurus black polished with small chamfer to front edge and corners
Doors & panels:	18mm plywood stained black with clear 5% lacquer (edges not to be stained) TBC
Internal carcass:	18mm MFMDF in Kronospan Black 0190 with 2mm matching ABS edging
Plinth:	18mm MDF sprayed to RAL 9011 graphite black with clear 5% lacquer
Grille:	500x100mm black plinth grille aluminum finished to RAL 9011 matt finish
Split battens:	18mm plain MDF
Drawers:	15mm MFMDF in Kronospan Black 0190 with 2mm matching ABS edging
Splashback:	20mm Stone Taurus black polished
Door pull:	A&H brass Scoop cupboard knob 18mm matt black
Door handle:	A&H brass kuller cabinet handle 12x288mm matt black
Sink tap:	Kohler purist monobloc tap matt black
Sink:	Kubus KBX 110-45 480x430x180mm stainless steel
Zip tap:	Zip hydro tap classic matt black
Integrated bins:	Pull out waste bin Vauth-Sagel VS Ervi Space 515mm ref. 503.17.304 (2 x 35ltr, 1 x 21ltr)
Grommet:	Cable outlet 60mm Ø black ref. 429.89.319


Power locations shown as indicative. Refer to appliance data sheets for further information.

Dimensions in accordance with clients DWG. Dimensions to be confirmed on-site

Contracts manager to check and confirm all measures on-site. Any discrepancies to be reported to the designer

Panel finishes (doors & plywood) to be provided for client approval

Kitchenette 01 Location Plan
Scale @ 1:100

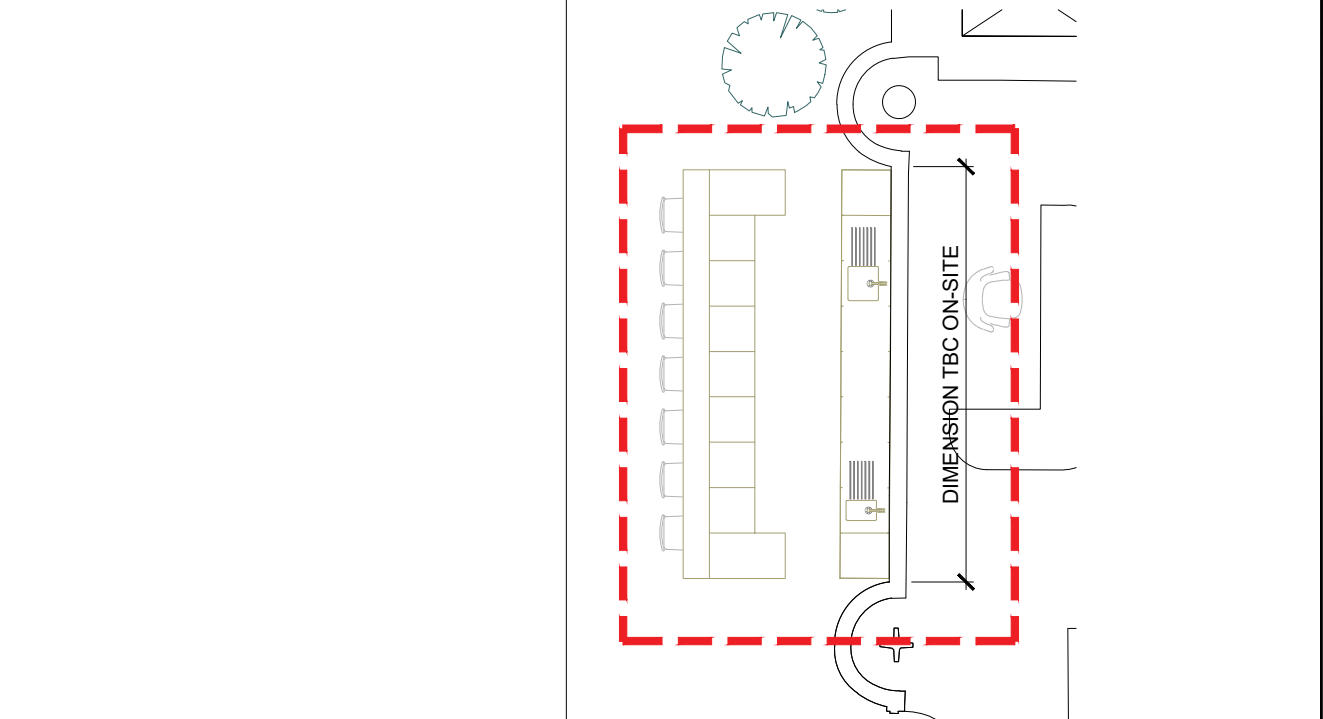

Represents stone locations

Represents stone locations

