
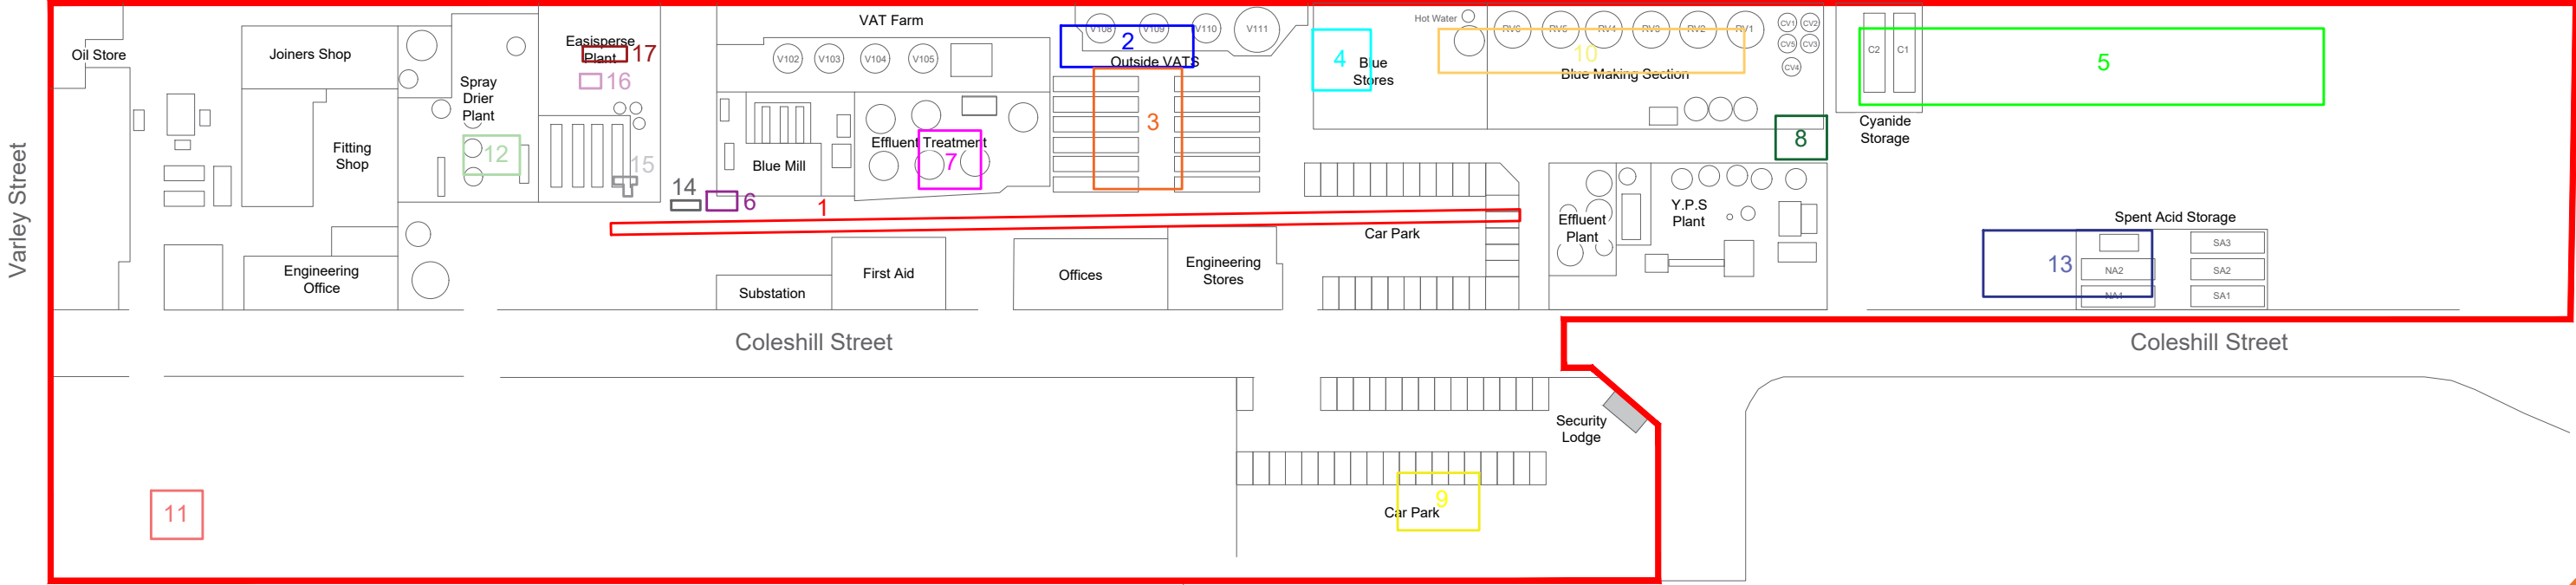


1	Inferred position of Tar channel
2	Reinforced concrete bund base and concrete hardstanding
3	Buried flagstone horizon
4	Brick/Concrete construction sump/basement with metal top cover.
5	Brick/Concrete plinth/hardstanding horizon
6	Sump or chamber
7	Potential brick built chamber
8	Brick built foundations (unknown structure)
9	Buried basement or former hardstanding horizon
10	Bund floor
11	Foundations of Former residential properties
12	Brick build foundations
13	Concrete basement/hardstanding horizon
14	Network or drainage channels
15	Below ground chamber (with stains)
16	Pit for lift shaft (suspected)
17	Pit for recessed plant

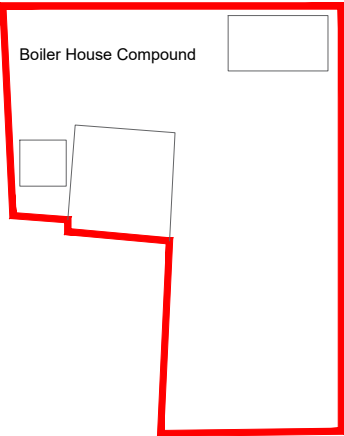

Notes:				
P1	REVA	30.07.2020	LM	MD
Phase	Issue	Date	Drawn	Checked

Client:	Engie
Job Title:	Manox

Job No:	13-887	Date:	30.07.2020
Drawing No:	027	Scale:	1:1000 @ A3
Drawing Title:	Location of Known Below Ground Structures		



Environmental Engineering Partnership Ltd
Taylor Road, Trafford Park
Urmston, Manchester, M41 7JQ
Tel: 0161 707 9612
E-mail: info@e3p.co.uk
Website: www.e3p.co.uk

The client must not amend any drawing, design or other intellectual property produced by E3P Ltd without permission in writing from E3P Ltd in advance of any amendments being made. In the event that such written permission is not obtained in advance of the amendments being made, E3P Ltd shall not be liable for any damage and/or losses occurring as a result of the amended drawing, design or intellectual property.