




① Elevation 1
1:25

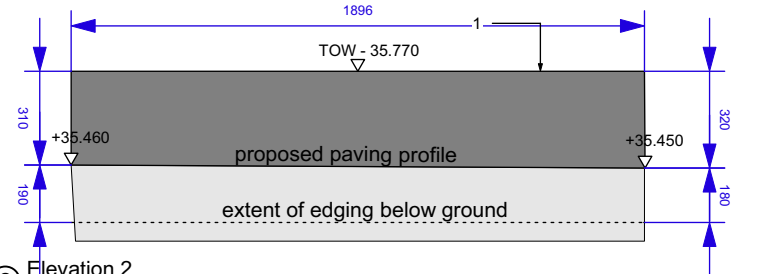


② Elevation 2
1:25

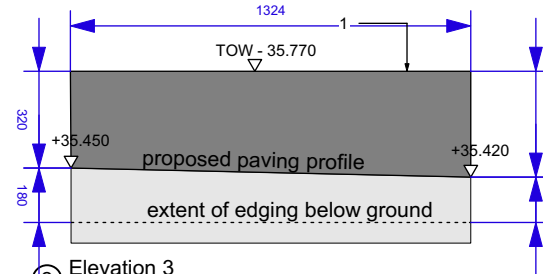


③ Elevation 3
1:25

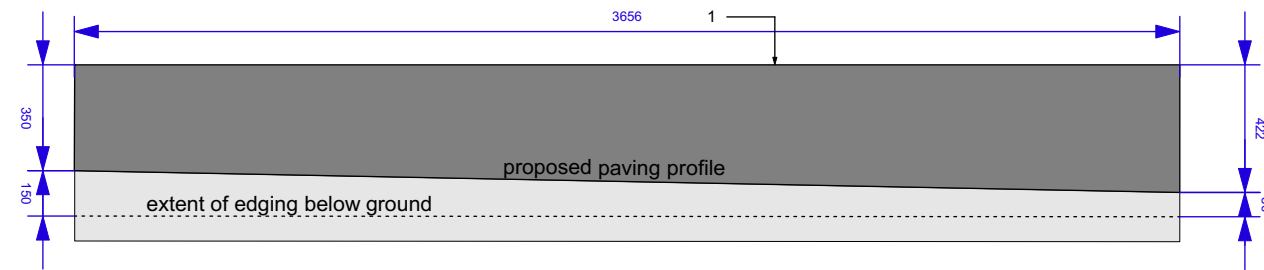


④ Elevation 4
1:25

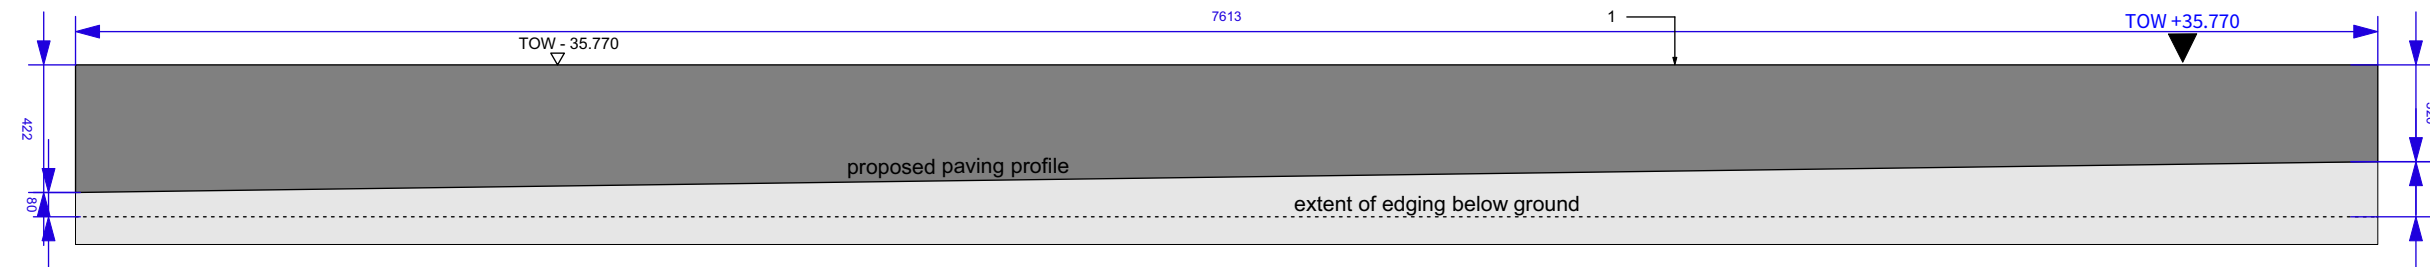

⑤ Elevation 5
1:25

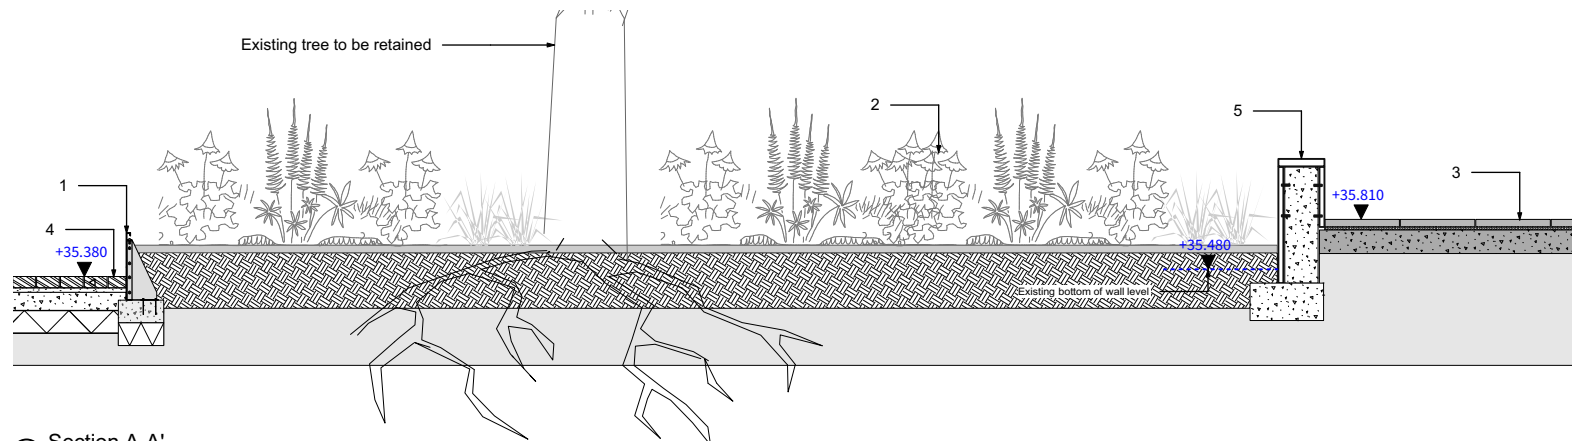


⑥ Section A-A'
1:50

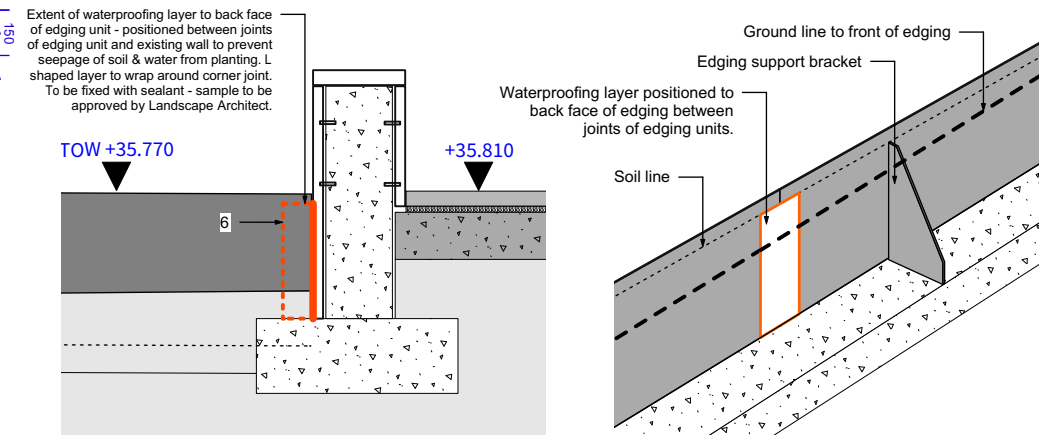

⑧ Detailed Section/Elevation B-B' - Joint between edging units
1:25

⑩ Axonometric - back face of edging
1:25

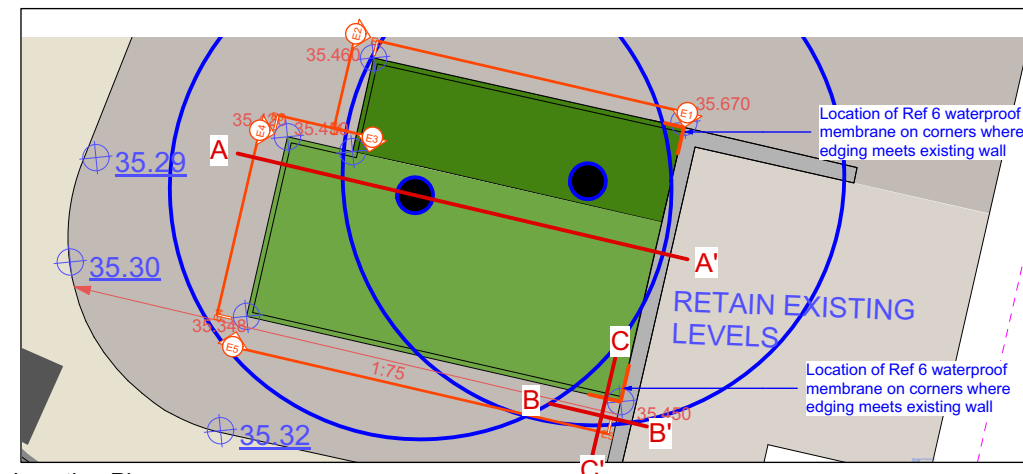


⑦ Location Plan
1:100

DESIGN INTENT ONLY

Foundations to engineers specification.
subject to approval of manufacturers drawings, all measurements to be checked on site prior to ordering and fabrication.

- NOTES:
1. Do not scale from this drawing.
 2. Always work to noted dimensions.
 3. All dimensions are in millimetres unless otherwise stated.
 4. All setting out, levels and dimensions to be agreed on site.
 5. The dimensions of all materials must be checked on site before being laid out.
 6. This drawing must be read with the relevant specification clauses and detail drawings.
 7. Order of construction and setting out to be agreed on site.

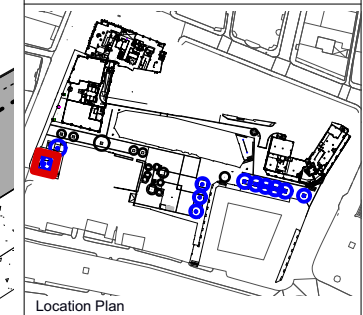

- KEY
1. Steel Edging to Lincoln Square Planters
Material: Corten Steel
Dimensions: 3mmW x varied length x 450mmH. Upstand to adjacent hard standing.
 2. Planting - Refer to Softworks Schedule
 3. Proposed Natural Stone Paving Setts - Type p2a
Material: Granite
Refer to drawing LSQ-PLA-XX-XX-DR-L-5000 and Q25/142A
 4. Proposed Natural Stone Paving Setts - Type p1b
Material: Granite
Refer to drawing LSQ-PLA-XX-XX-DR-L-5000 and Q25/143A
 5. Existing retaining wall to be retained. Existing cladding to be chemically and steam cleaned. To be made good as required. Missing & damaged cladding panels to be replaced to match existing.
 6. Waterproofing layer & protective course waterproofing system & protection board to waterproof to prevent water & soil seepage through joints in edging units. Supplied by ABG. Applied as specified by engineer & supplier.

D4-C01	06-12-21	Issued for Construction	SR	AM
S3-P01	30-07-21	Review & Comment	SR	AM

Revision	Date	Description	Drawn	Apprvd.
----------	------	-------------	-------	---------



Planit I.E. Limited

E: info@planit-ie.com W: planit-ie.com

MANCHESTER
2 Back Grafton St, Altrincham, WA14 1DY
T: 0161 928 9281

LONDON
Unit 6 Waterside, 44-48 Wharf Road, London, N1 7UX
T: 0207 253 5678

LIVERPOOL
Tempest 5.3, 12 Tithebarn Street, Liverpool, L2 2DT
T: 0151 363 1230

Client	Commercial Developments Projects Ltd.
--------	---------------------------------------

Project	Lincoln Square
---------	----------------

Drg Title	Centurion House Steel Edging Sheet 3 of 3
-----------	--

Created on	Created by	Approved by
23-07-21	SR	AM

Scale	Size	Workstage
1:25, 1:100	A3	Stage 5

Drg No.	Suitability	Revision
LSQ-PLA-XX-XX-DR-L-5023	D4	C01