


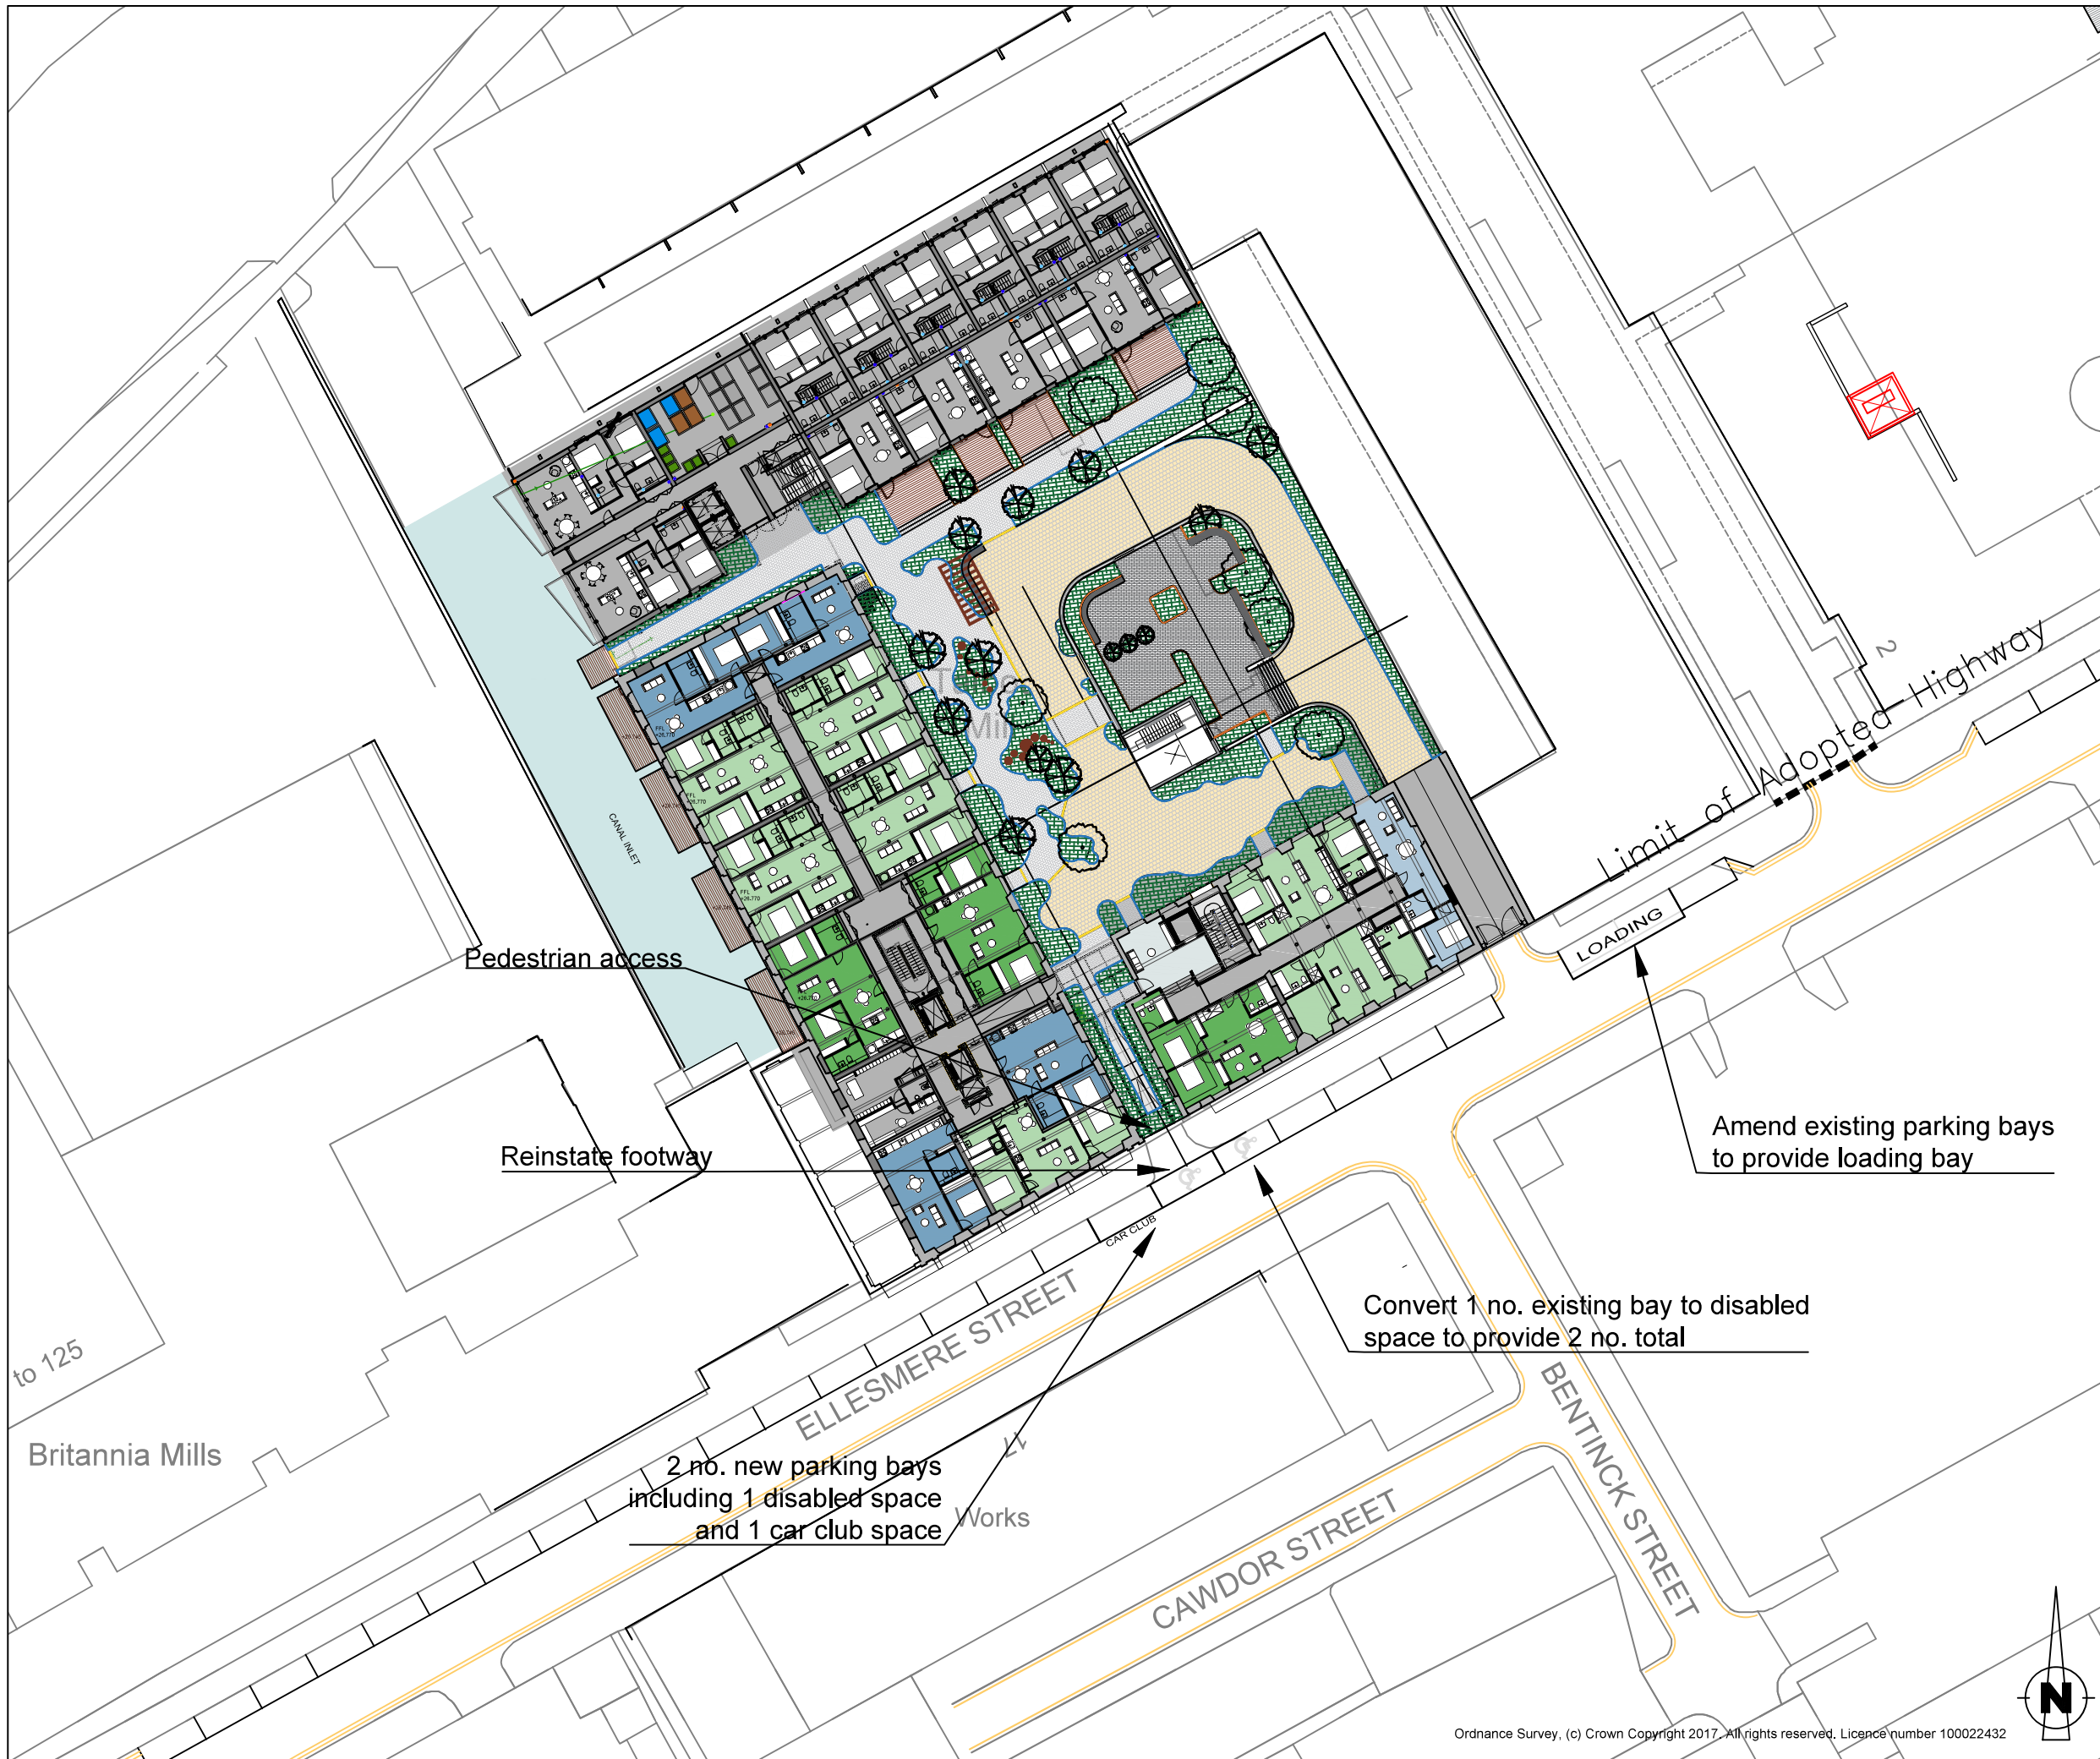

THIS DRAWING MAY BE USED ONLY FOR  
THE PURPOSE INTENDED AND ONLY  
WRITTEN DIMENSIONS SHALL BE USED

#### NOTES

Layout subject to detailed design  
and confirmation of statutory  
undertakers' equipment.

| Revision Details | By    | Date | Suffix |
|------------------|-------|------|--------|
|                  | Check |      |        |

|                |
|----------------|
| Drawing Number |
| SK21683-208    |

|                          |
|--------------------------|
| Talbot Mill, Castlefield |
|--------------------------|

|                                               |
|-----------------------------------------------|
| Drawing Title                                 |
| Proposed Amendment to<br>Waiting Restrictions |

|             |
|-------------|
| Scale at A3 |
| 1:500       |

|       |          |
|-------|----------|
| Drawn | Approved |
| JAT   | LGS      |

|       |          |
|-------|----------|
| Check | Date     |
| LGS   | 09.06.22 |



SK Transport Planning Ltd  
Albion Wharf | Manchester | M1 5LN  
[www.sktransport.co.uk](http://www.sktransport.co.uk)  
0161 234 6509