
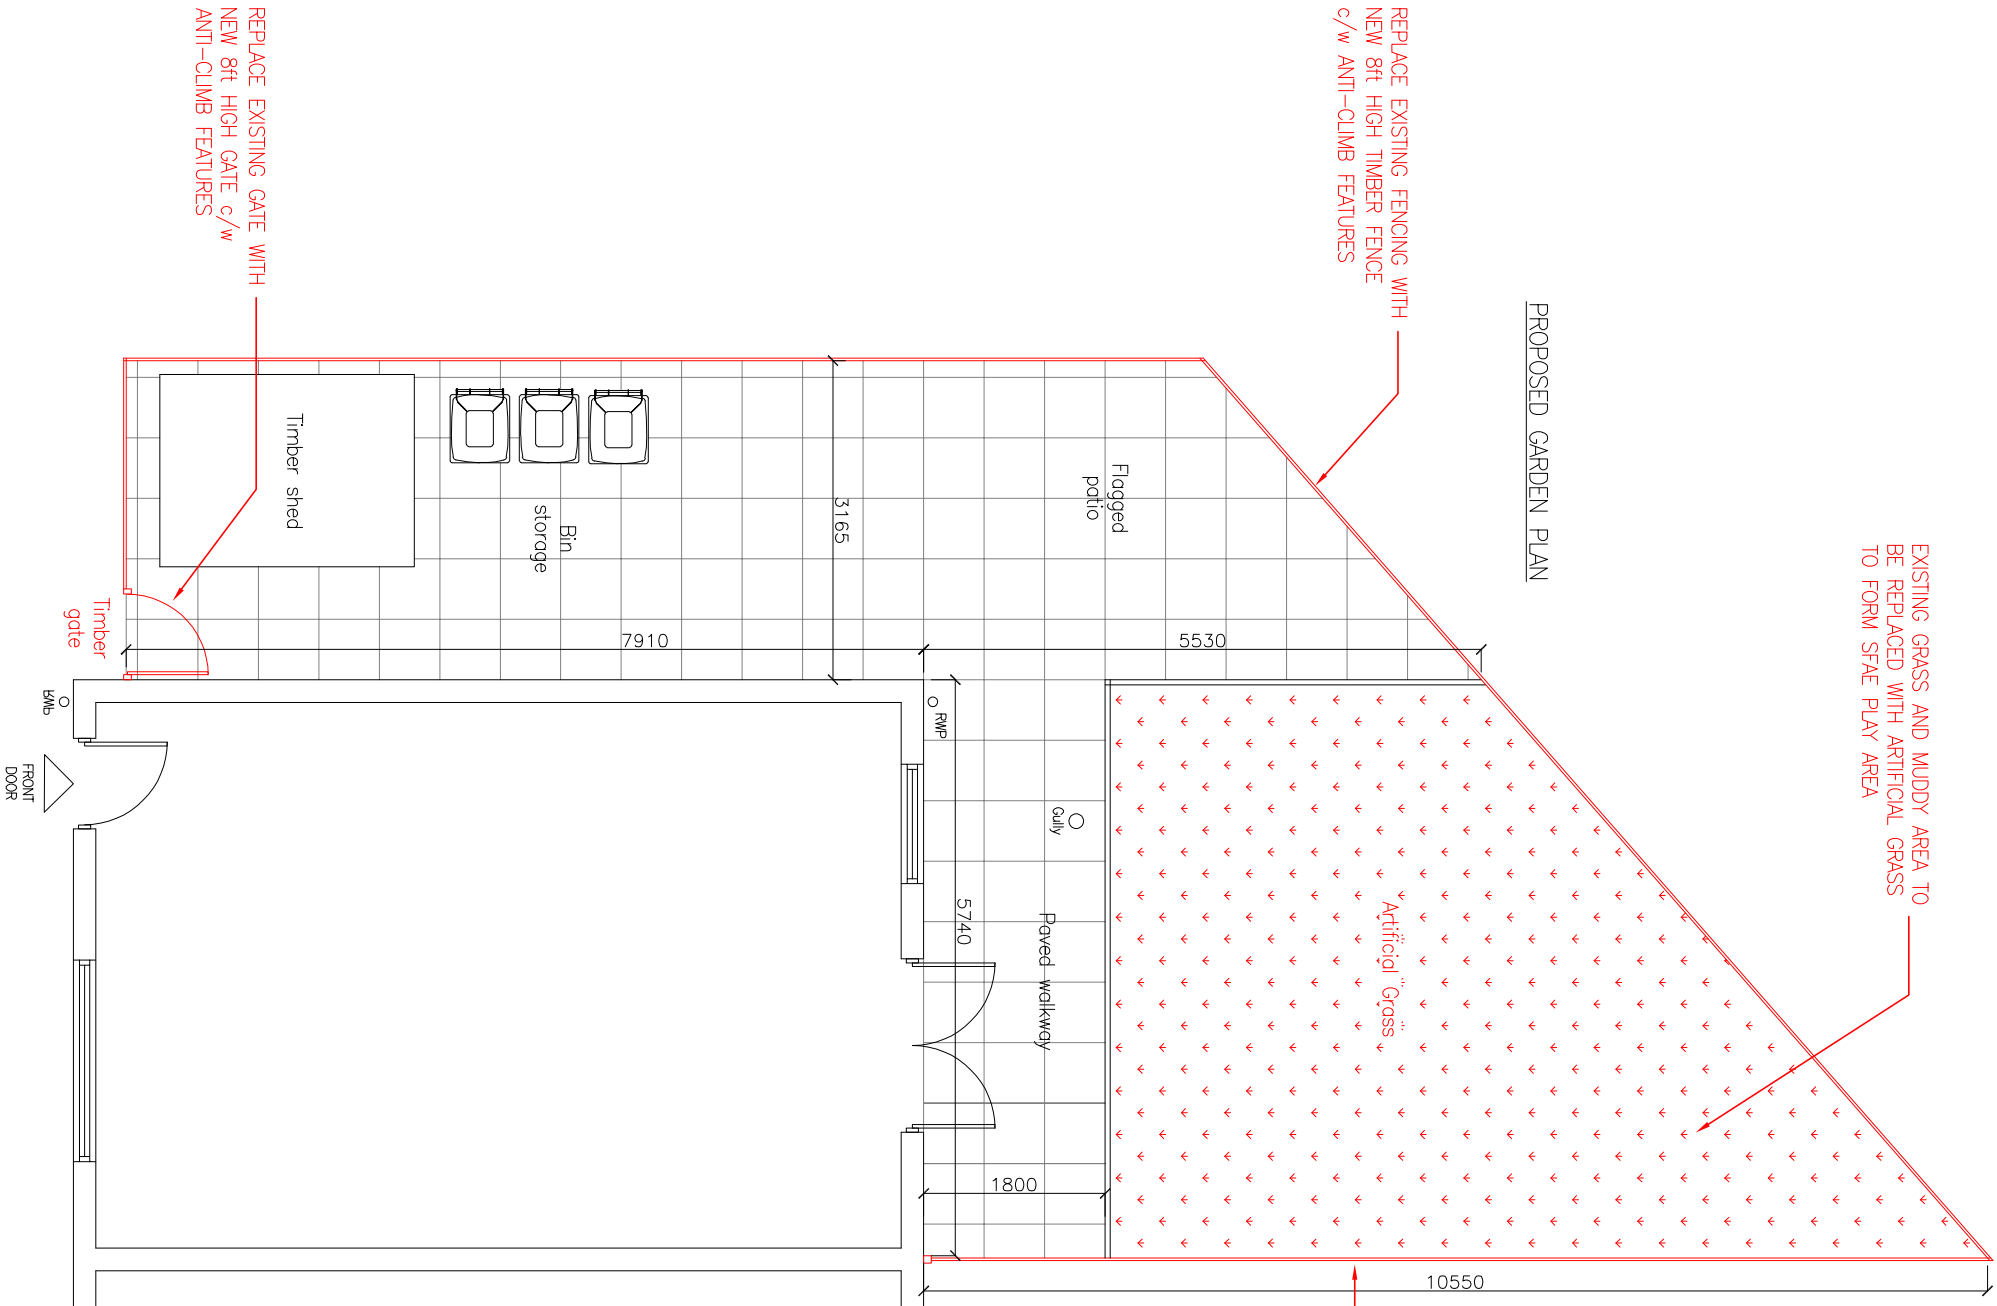


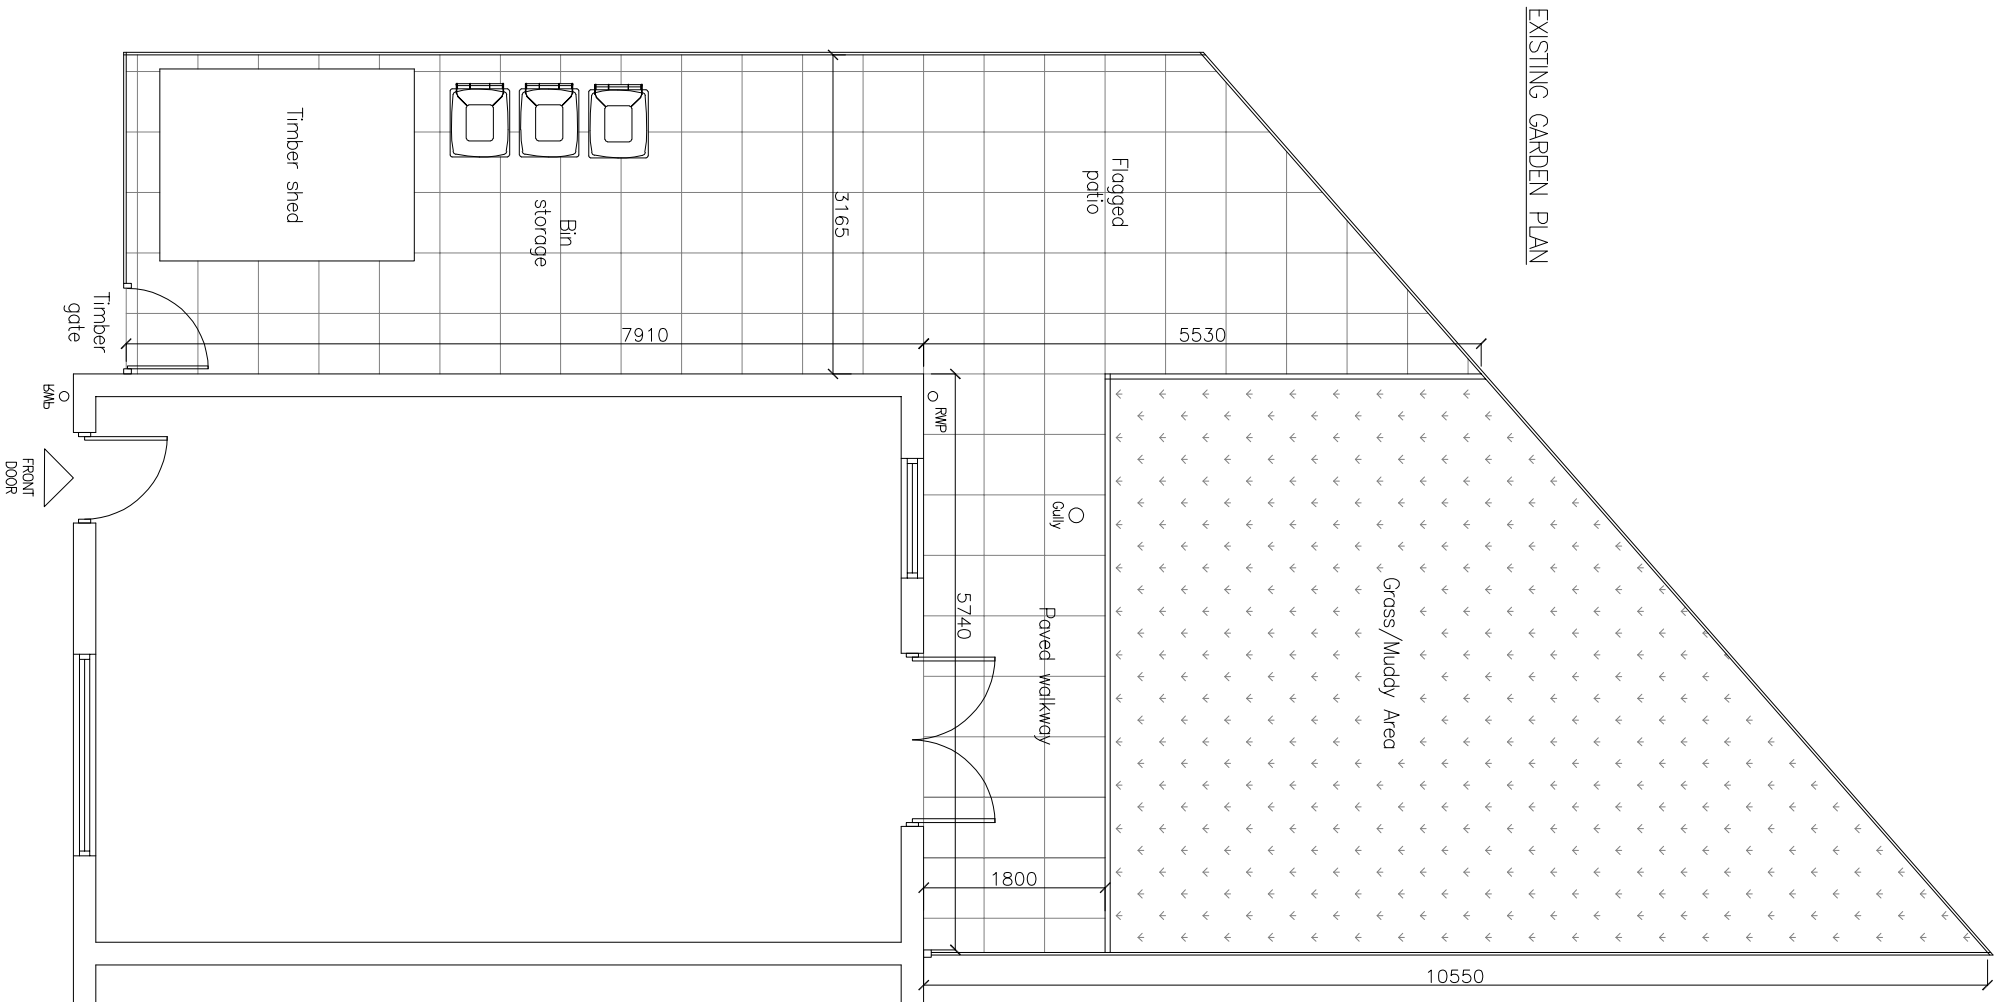

REV	DESCRIPTION	DATE	BY	CHK
Project:	63 Saddlecote Close, Manchester			
Drawing Title:	Existing and Proposed Rear Garden Layout			
Drawing No.:	092-001			
Scale @ A3	Revision:	Status:	Drawn By:	Date:
1:75	.		AU	22/04/21