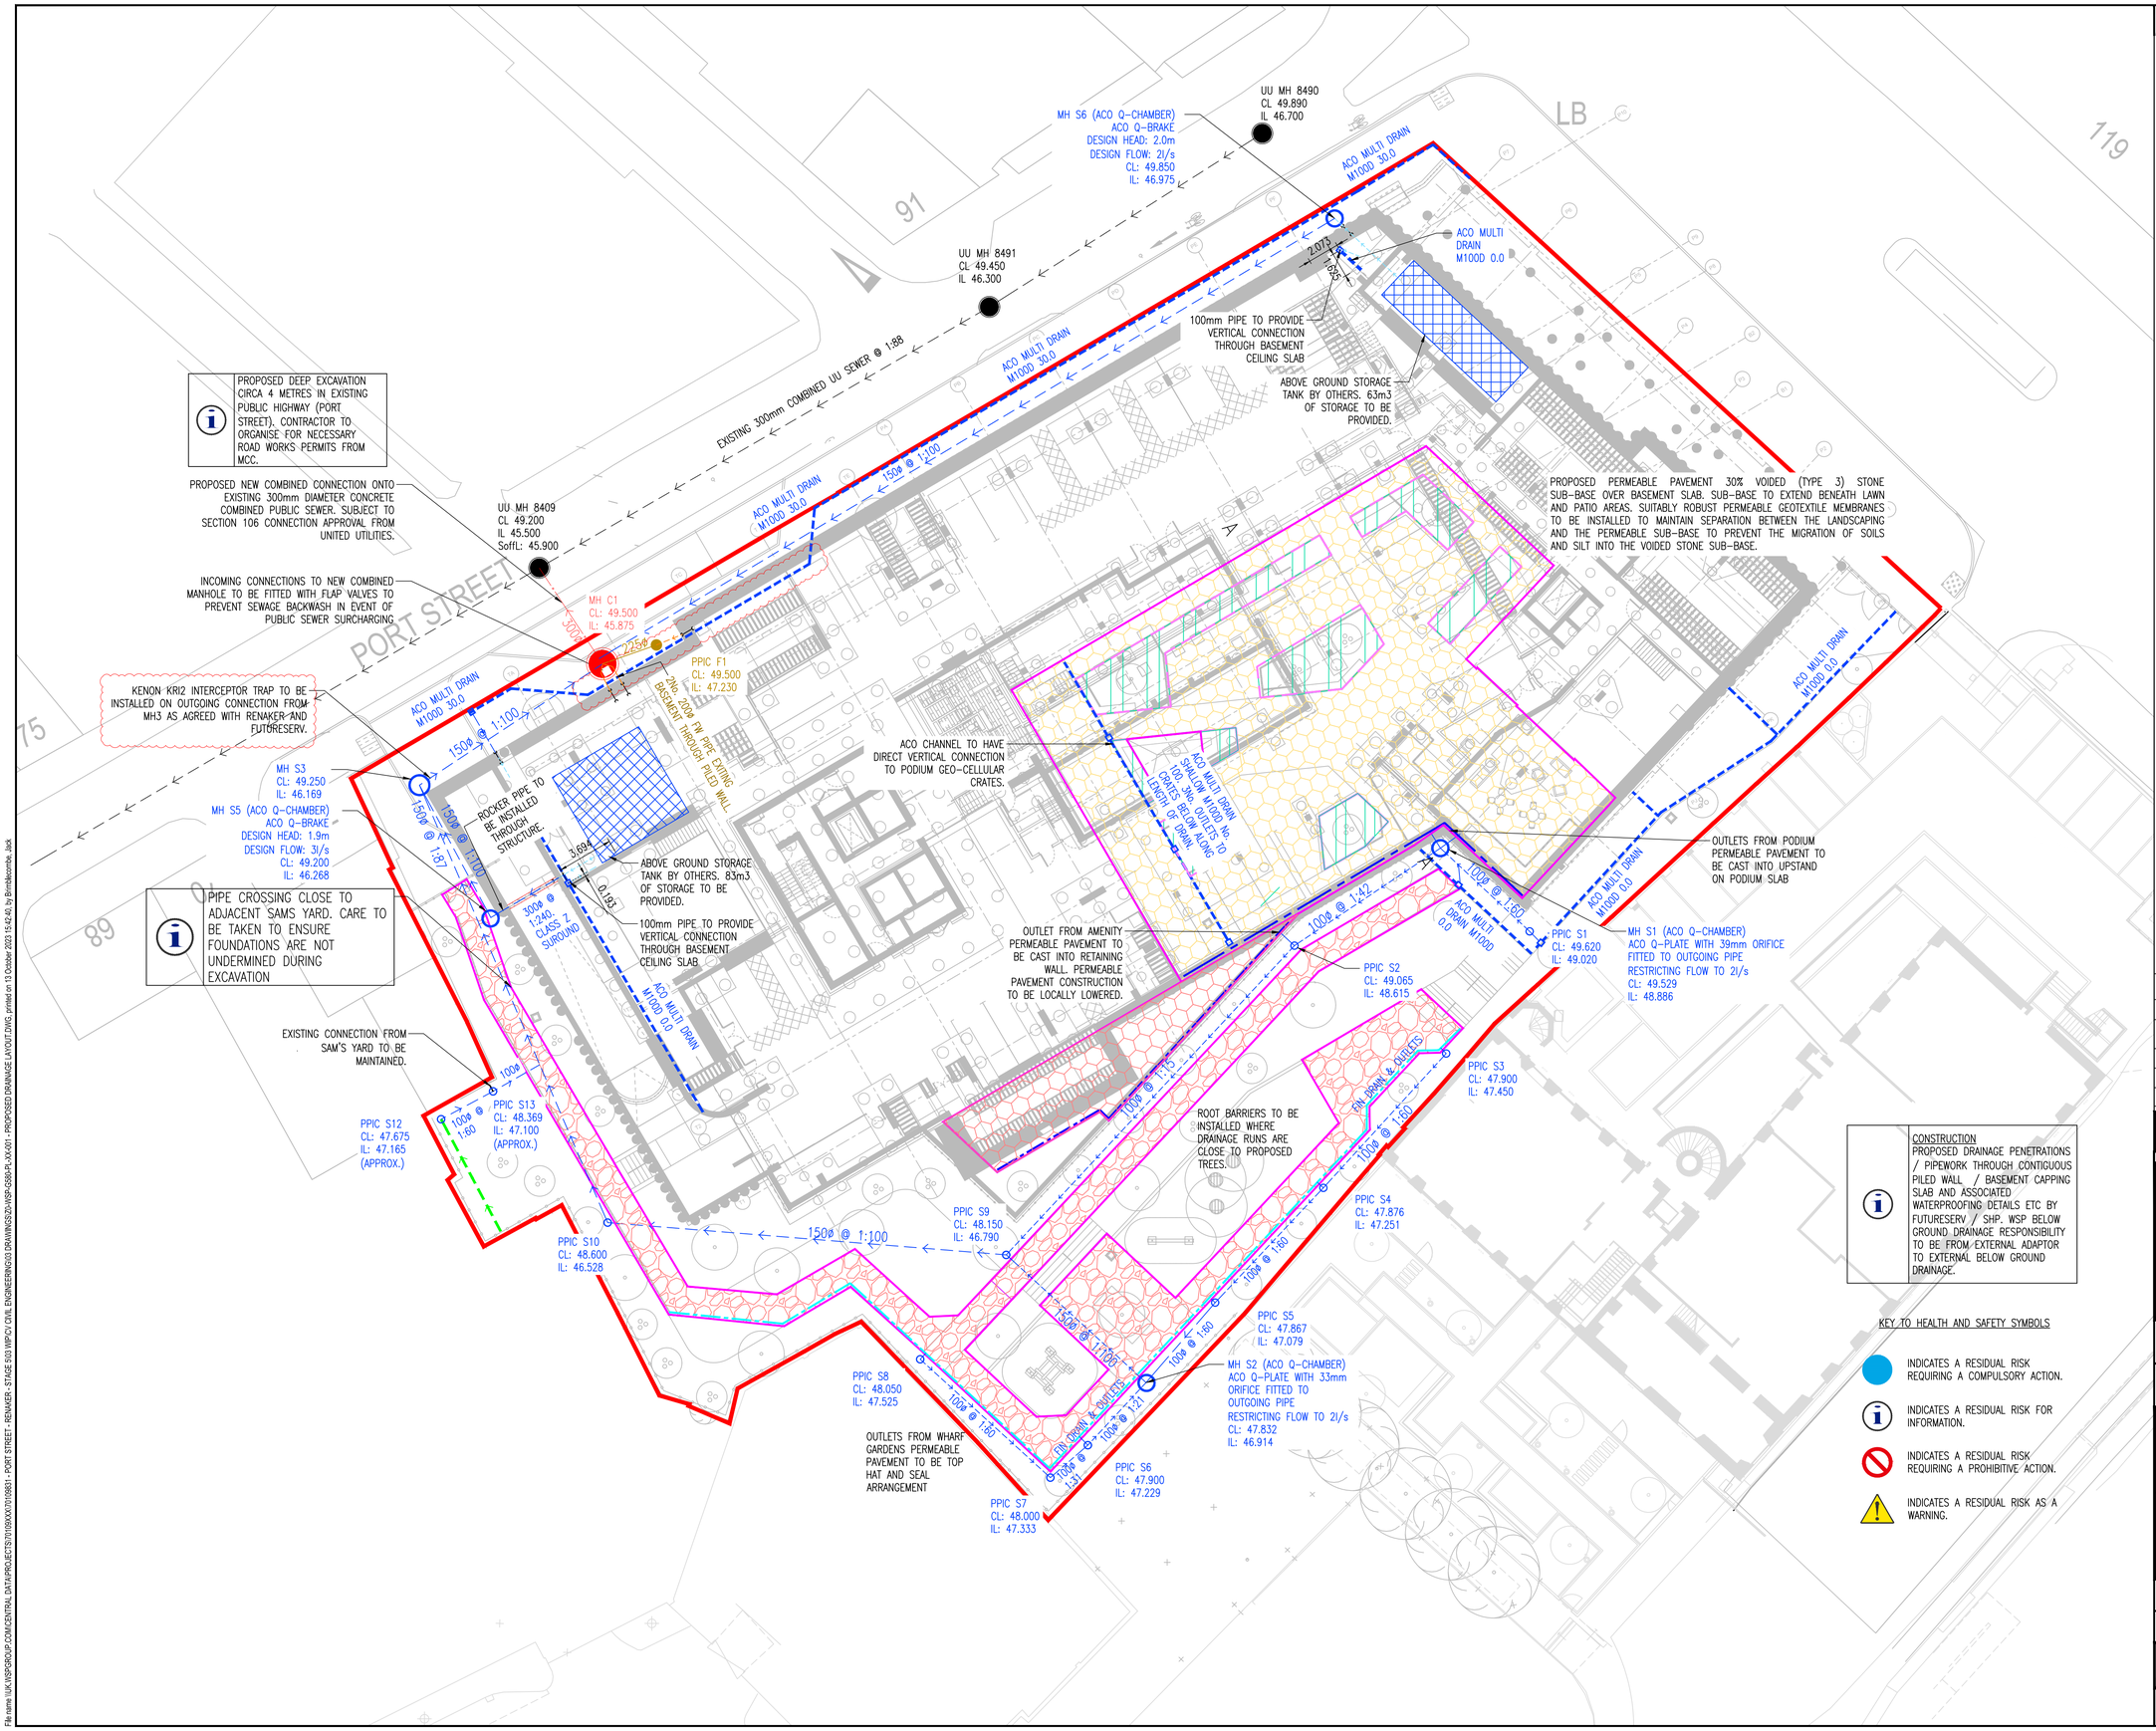

DO NOT SCALE

NOTES:

1. ALL LEVELS ARE IN METRES ABOVE ORDNANCE DATUM. ALL DIMENSIONS ARE IN MILLIMETRES UNLESS OTHERWISE STATED.
2. THIS DRAWING IS TO BE READ IN CONJUNCTION WITH ALL OTHER RELEVANT SCHEME DRAWINGS.
3. FOR PERMEABLE PAVEMENT BUILD UPS REFER TO WSP DRAWING Z0-WSP-G700-SE-XX-001 P01
4. DETAILED MANHOLE INFORMATION IS PRESENTED IN WSP DRAWING Z0-WSP-G580-SC-XX-001
5. SEE WSP DRAWING Z0-WSP-G580-DE-XX-001 FOR DRAINAGE STANDARD DETAILS

KEY:

- SITE BOUNDARY
- ACO DRAIN
- PROPOSED SURFACE WATER PIPE + MH
- PROPOSED FOUL PIPE + MH
- PROPOSED COMBINED PIPE + MH
- EXISTING UU COMBINED SEWER + MH
- PODIUM/AMENITY TERRACE PERMEABLE SUBBASE +CRATE SYSTEM
- LOWER EXTERNALS PERMEABLE SUBBASE SYSTEM
- AREA OF LANDSCAPING w/ DRAINAGE BOARD
- PERMEABLE GEOTEXTILE MEMBRANE
- IMPERMEABLE LINER
- FIN DRAIN/DOUBLE HEIGHT GEOCELLULAR CRATES
- ABOVE GROUND ATTENUATION TANK DESIGNED BY OTHERS
- ABOVE GROUND SURFACE/FOUL WATER PIPE & SLEEVING
- 450mm INSPECTION CHAMBER
- FILTER DRAIN
- CLASS Z SURROUND

REV	DATE	BY	DESCRIPTION	CHK	APP
C04	13/10/2023	JEB	CHANGED TO SUIT S278. INTERCEPTOR TRAP ADDED.	SM	SM
C03	26/07/2023	JEB	DETAIL ADDED TO PIPE UNDER RAMP	SM	SM
C02	05/06/2023	JEB	MH S4 REMOVED	SM	SM
C01	23/05/2023	JEB	STAGE 5 ISSUE	SM	SM
P05	03/05/2023	JEB	UPDATED TO SUIT PLANNING CONDITIONS	SM	SM

DRAWING STATUS: STAGE 5

wsp
8 First Street, Manchester, M15 4GU, UK
T+ 44 (0) 161 200 5000
wsp.com

CLIENT: RENAKER

ARCHITECT: SIMPSON HAUGH

SITE/PROJECT: PORT STREET, MANCHESTER

TITLE: PROPOSED DRAINAGE LAYOUT GROUND FLOOR LEVEL

SCALE @ A1:	CHECKED:		APPROVED:
1:200	SM		SM
PROJECT NO: 70084548	DESIGNED: JEB	DRAWN: JEB	DATE: October 23

DRAWING No: Z0-WSP-G580-PL-XX-001 REV: C04

© WSP UK Ltd

File name \\UK.WSPGROUP.COM\CENTRAL DATA\PROJECTS\70109XXX\70109831 - PORT STREET - RENAKER - STAGE 5\03 WIP\CV CIVIL ENGINEERING\03 DRAWINGS\Z0-WSP-G580-PL-XX-001 - PROPOSED DRAINAGE LAYOUT.DWG, printed on 13 October 2023 15:42:40, by Bombaccombe, Jack