



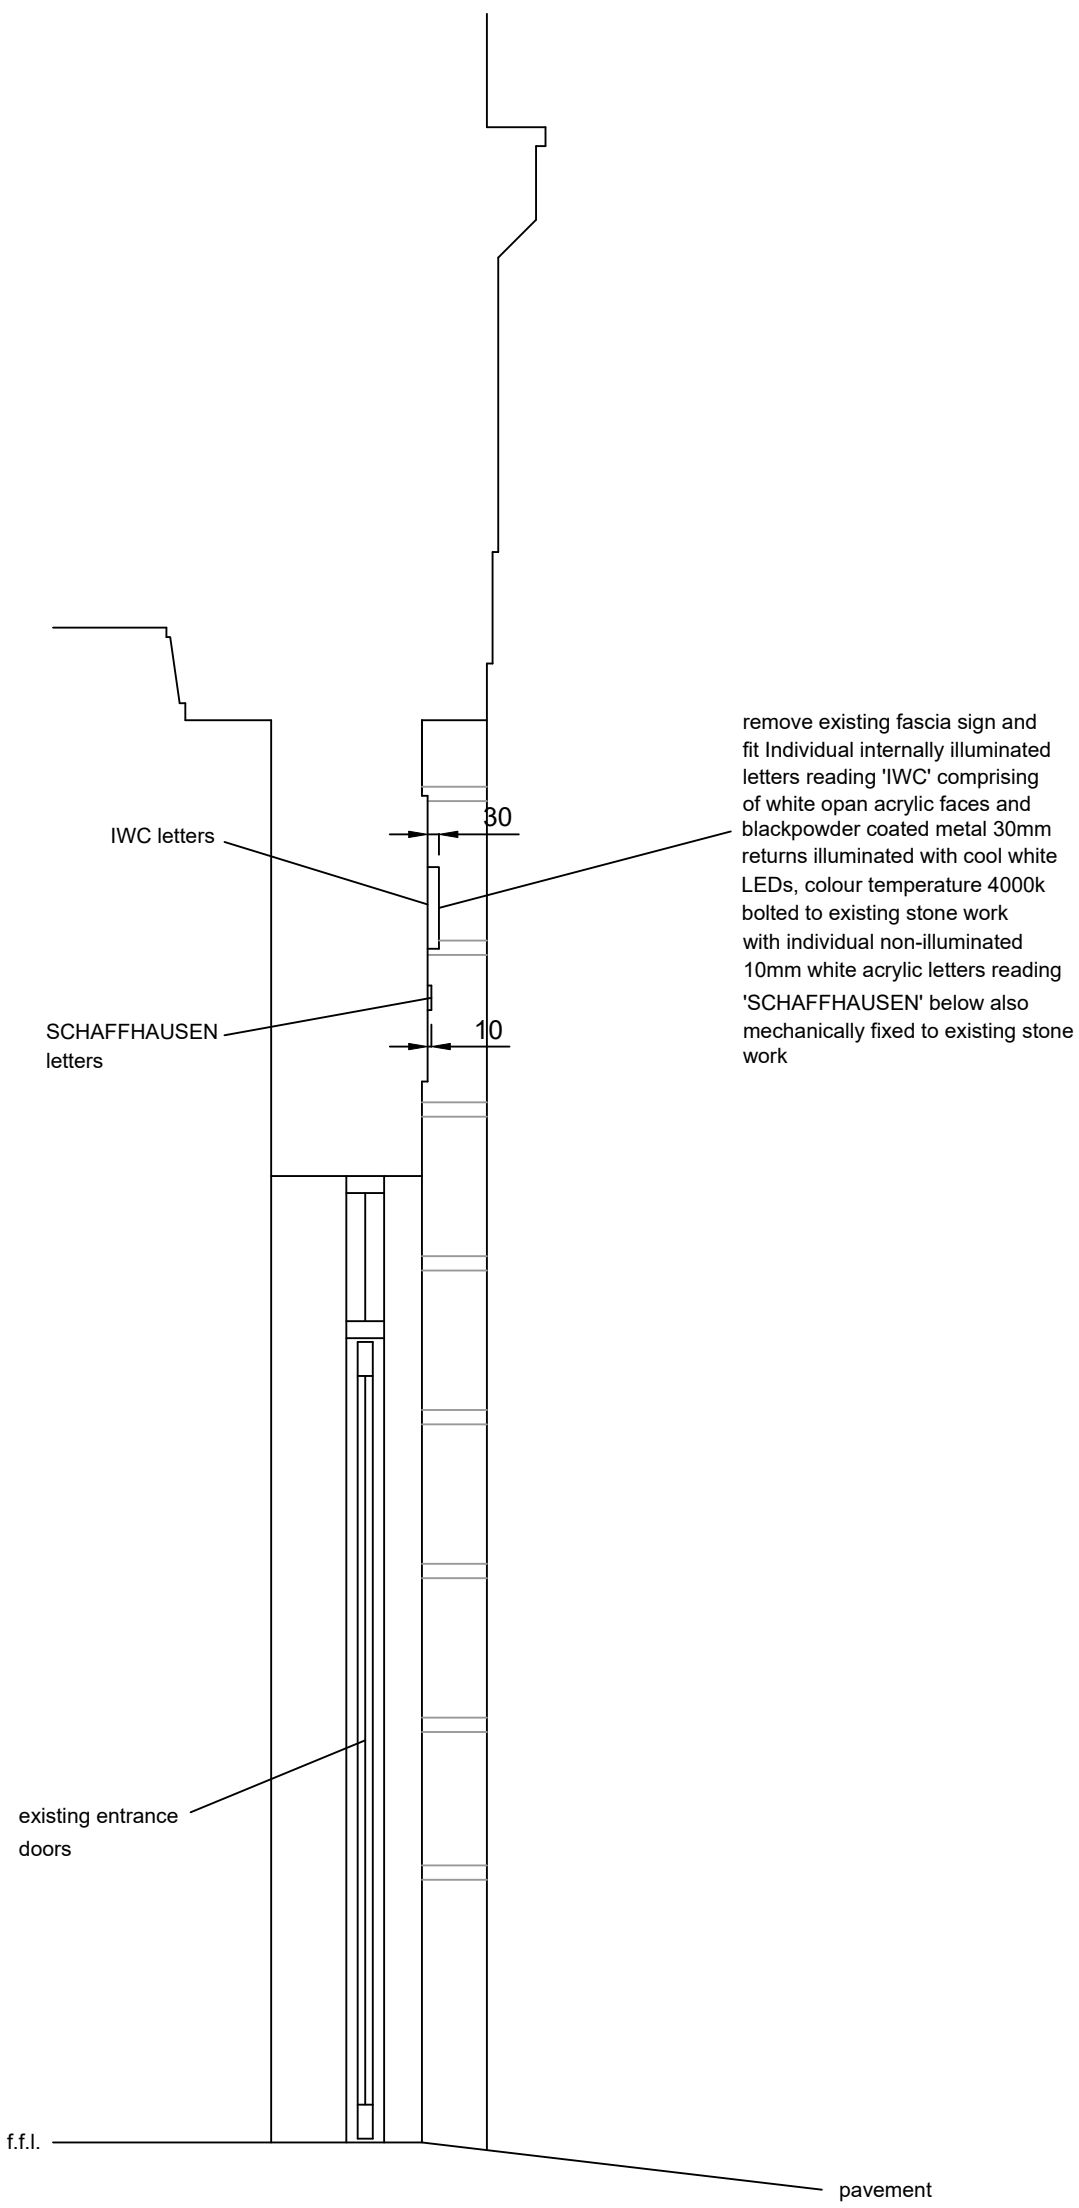

SECTION THRO' A-A

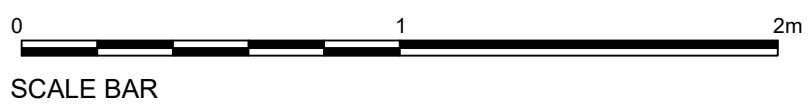

Project Ex-Barclays Bank 13-15 St Ann's Square MANCHESTER M2 7PW	
DrawingTitle Section A-A	
Drawn by D. Hollywood	
Scale 1:20 @A3	
Date July'22	
Drawing No. ADVM/22/3	Rev