
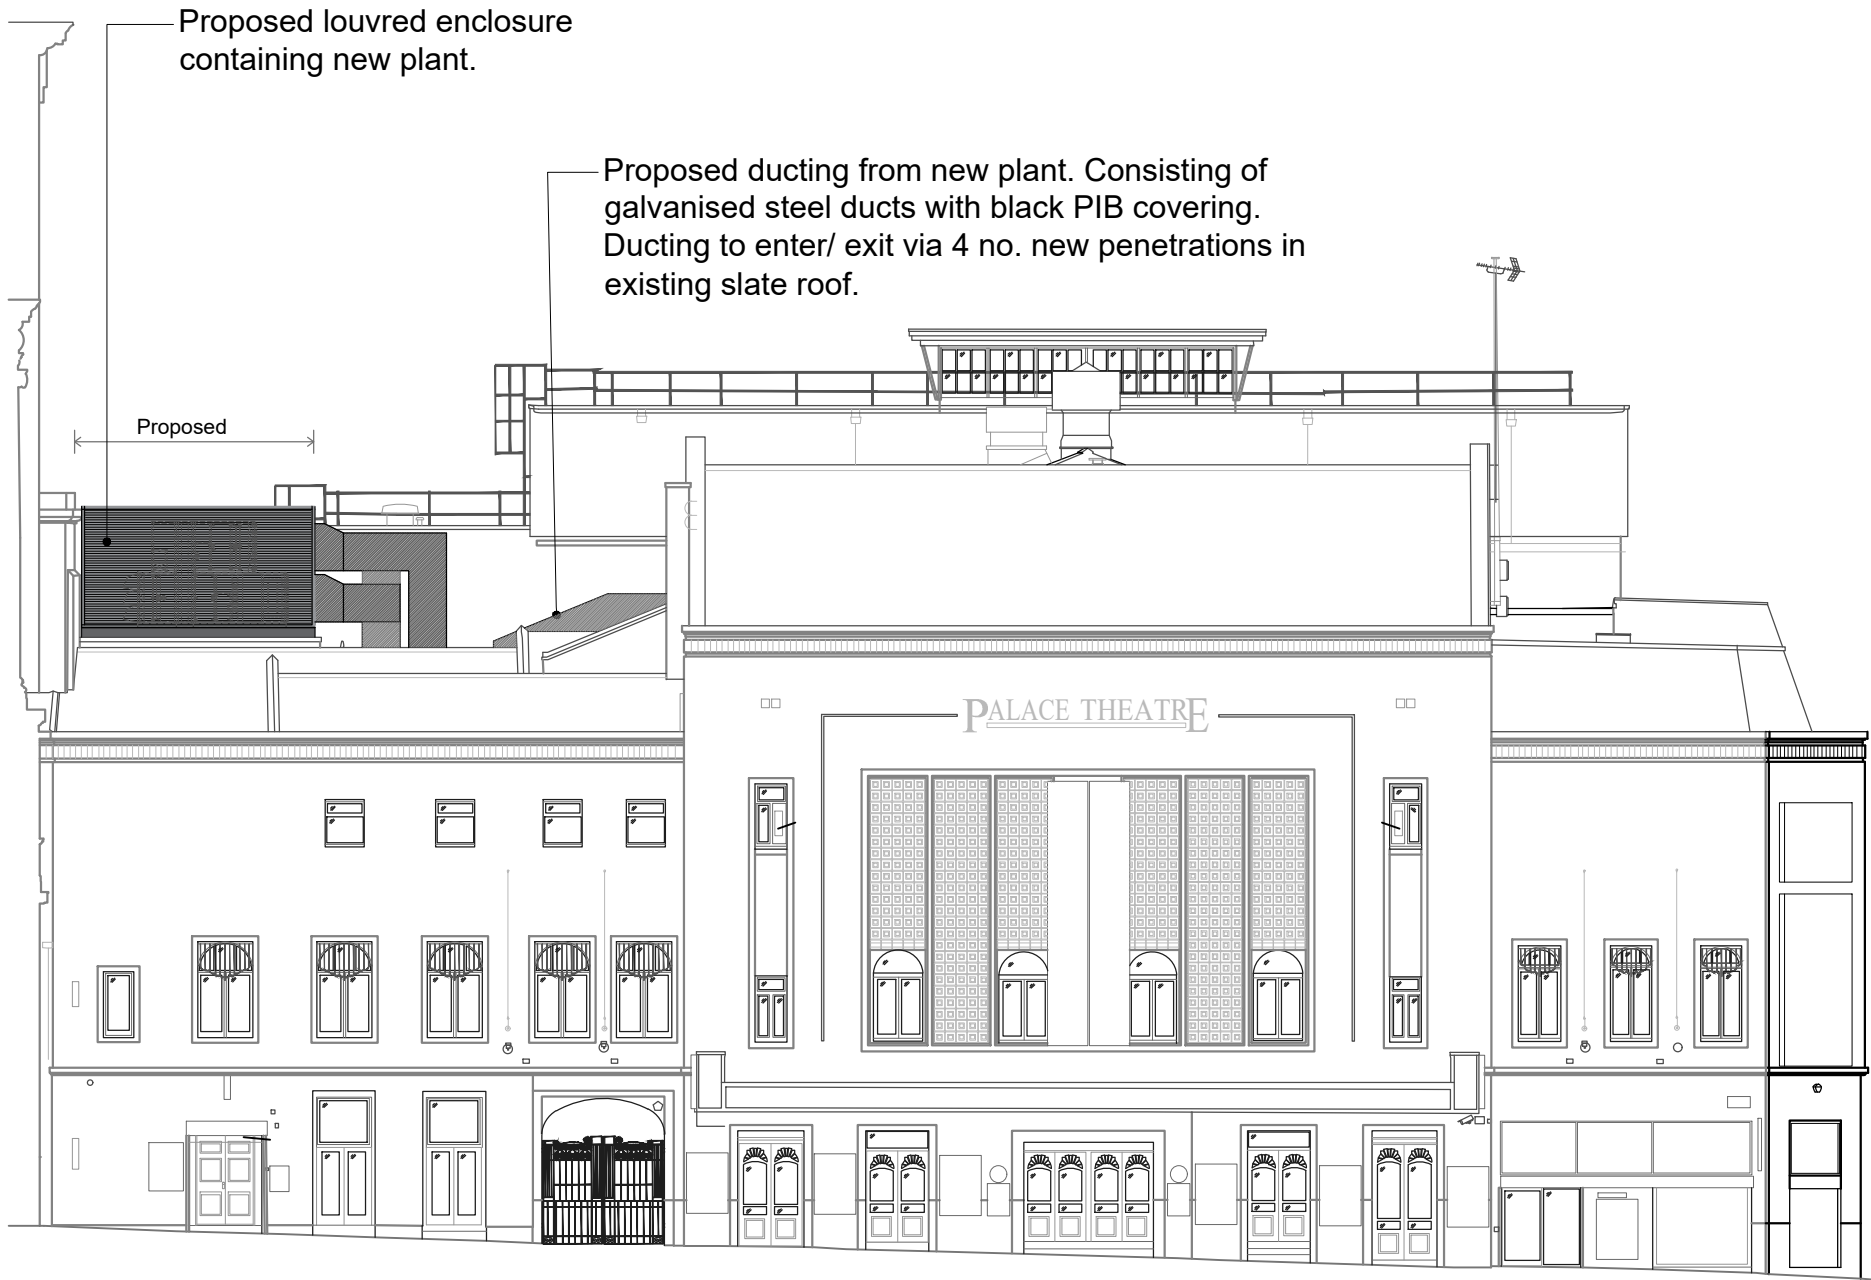


GENERAL NOTES


1. Do not scale from this print or use as a template.
2. All dimensions must be verified on site before any work is put in hand and any discrepancies must be reported to the Architect. Where any variations occur between small scale and detailed drawings, detail drawings should be worked from.
3. Copyright of this drawing is reserved by Osbornes and is issued on condition that it is not copied or disclosed to any third party either wholly or in part without the consent of Osbornes in writing.

ELEVATION KEY

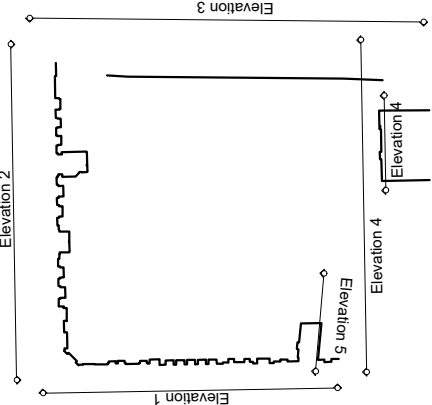


Datum 35.00 m

ELEVATION 2

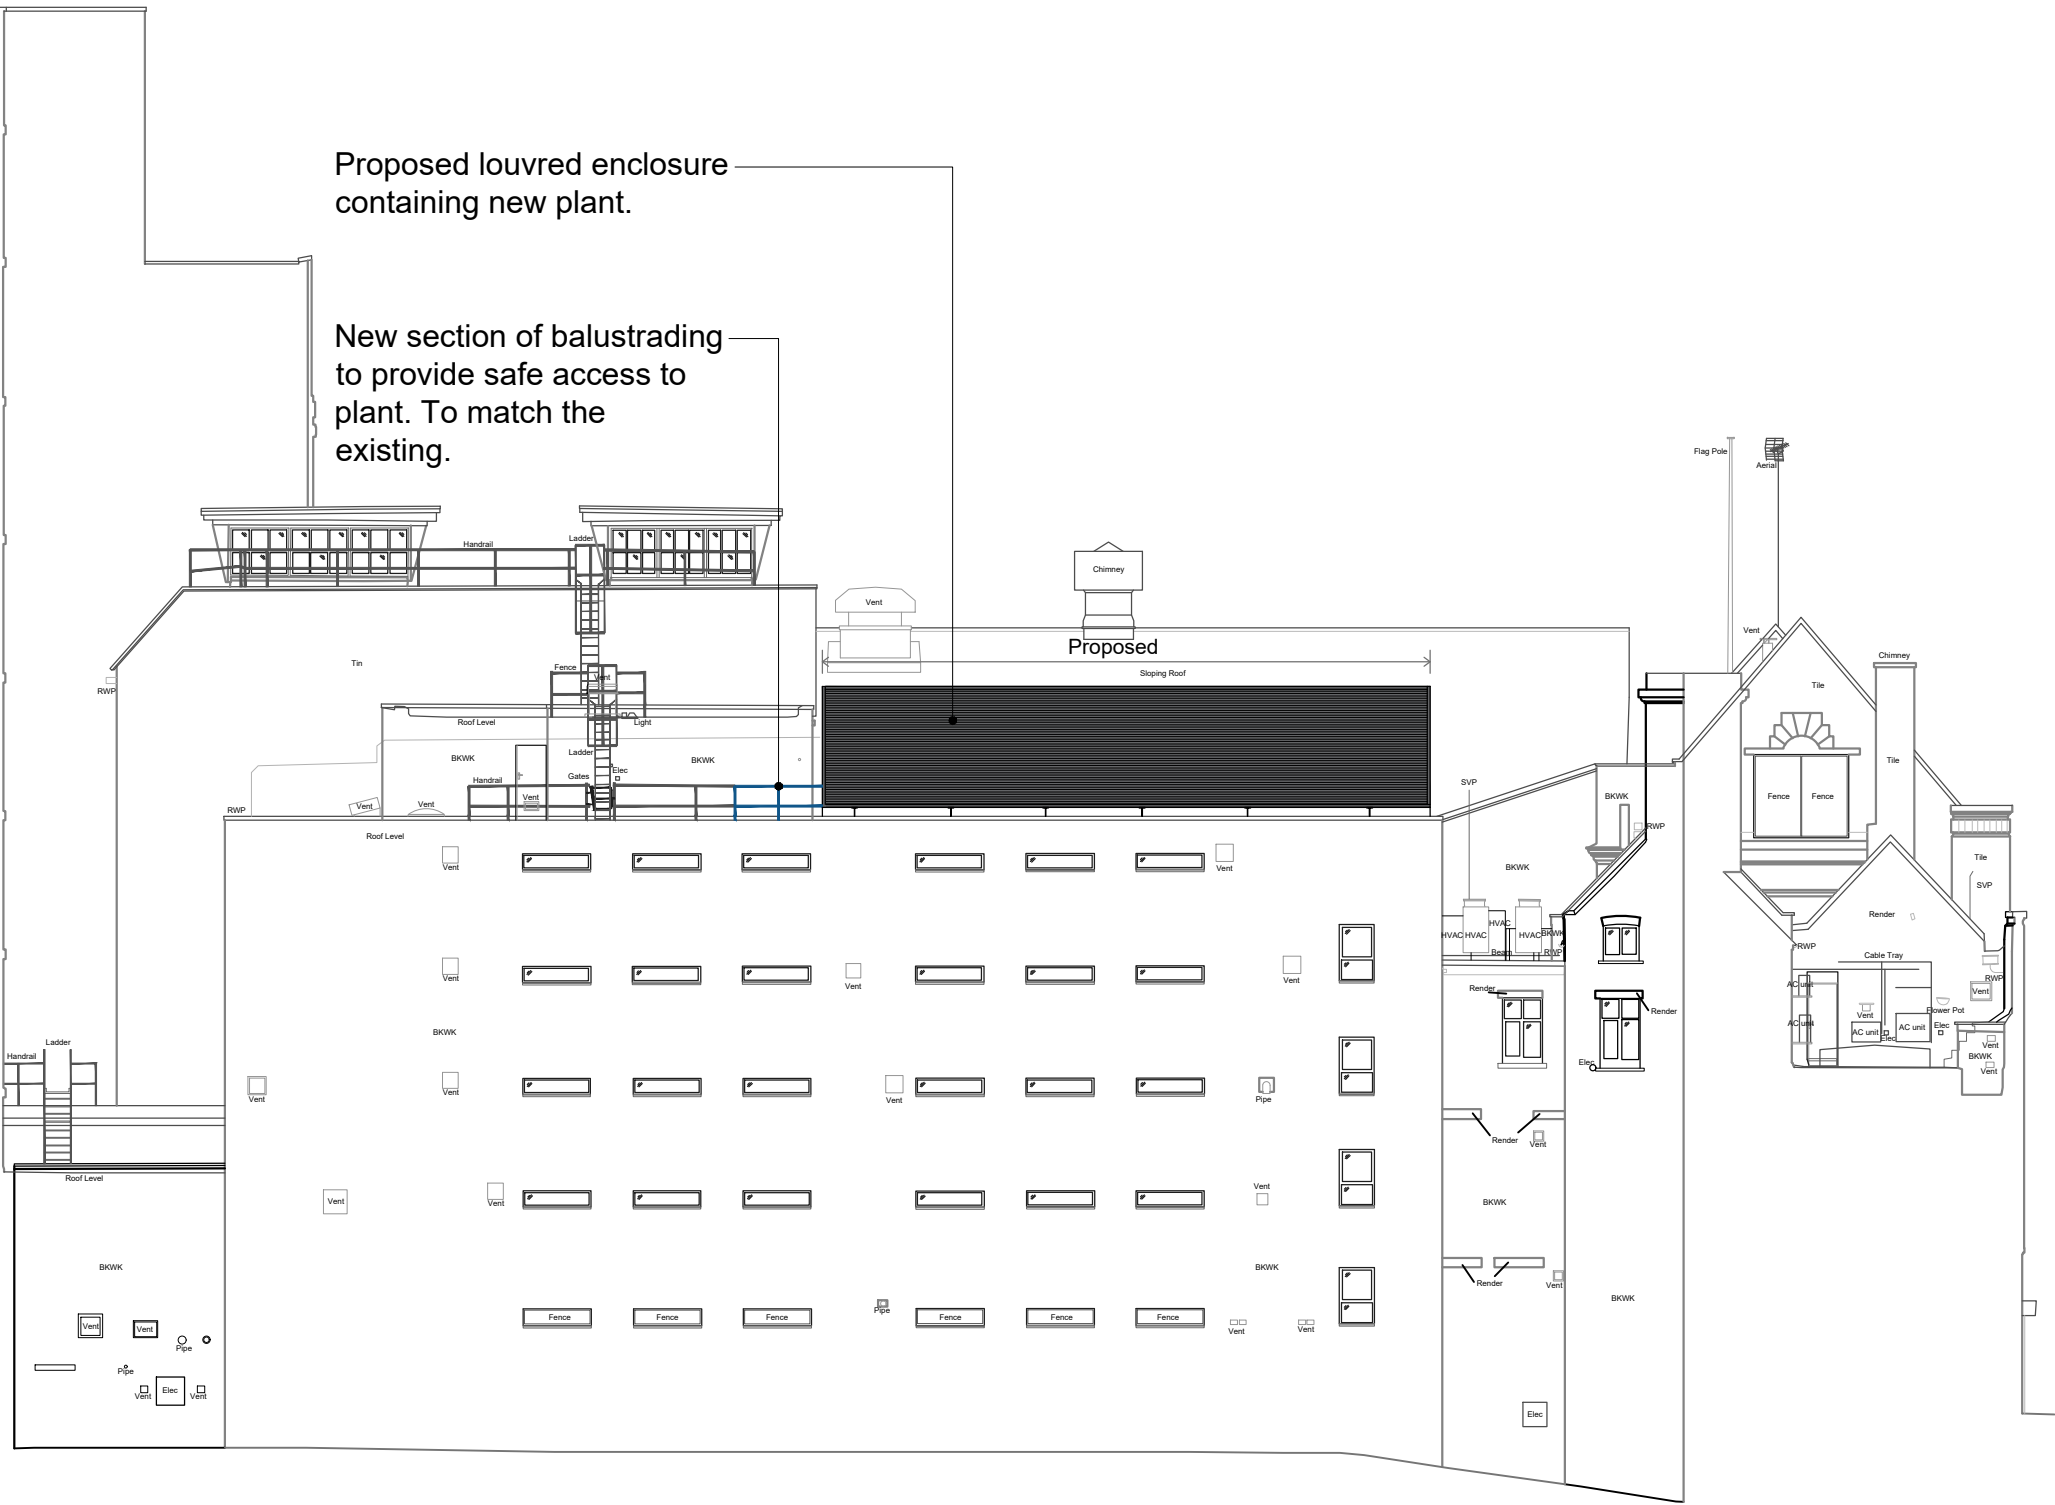

Datum 35.00 m

ELEVATION 3

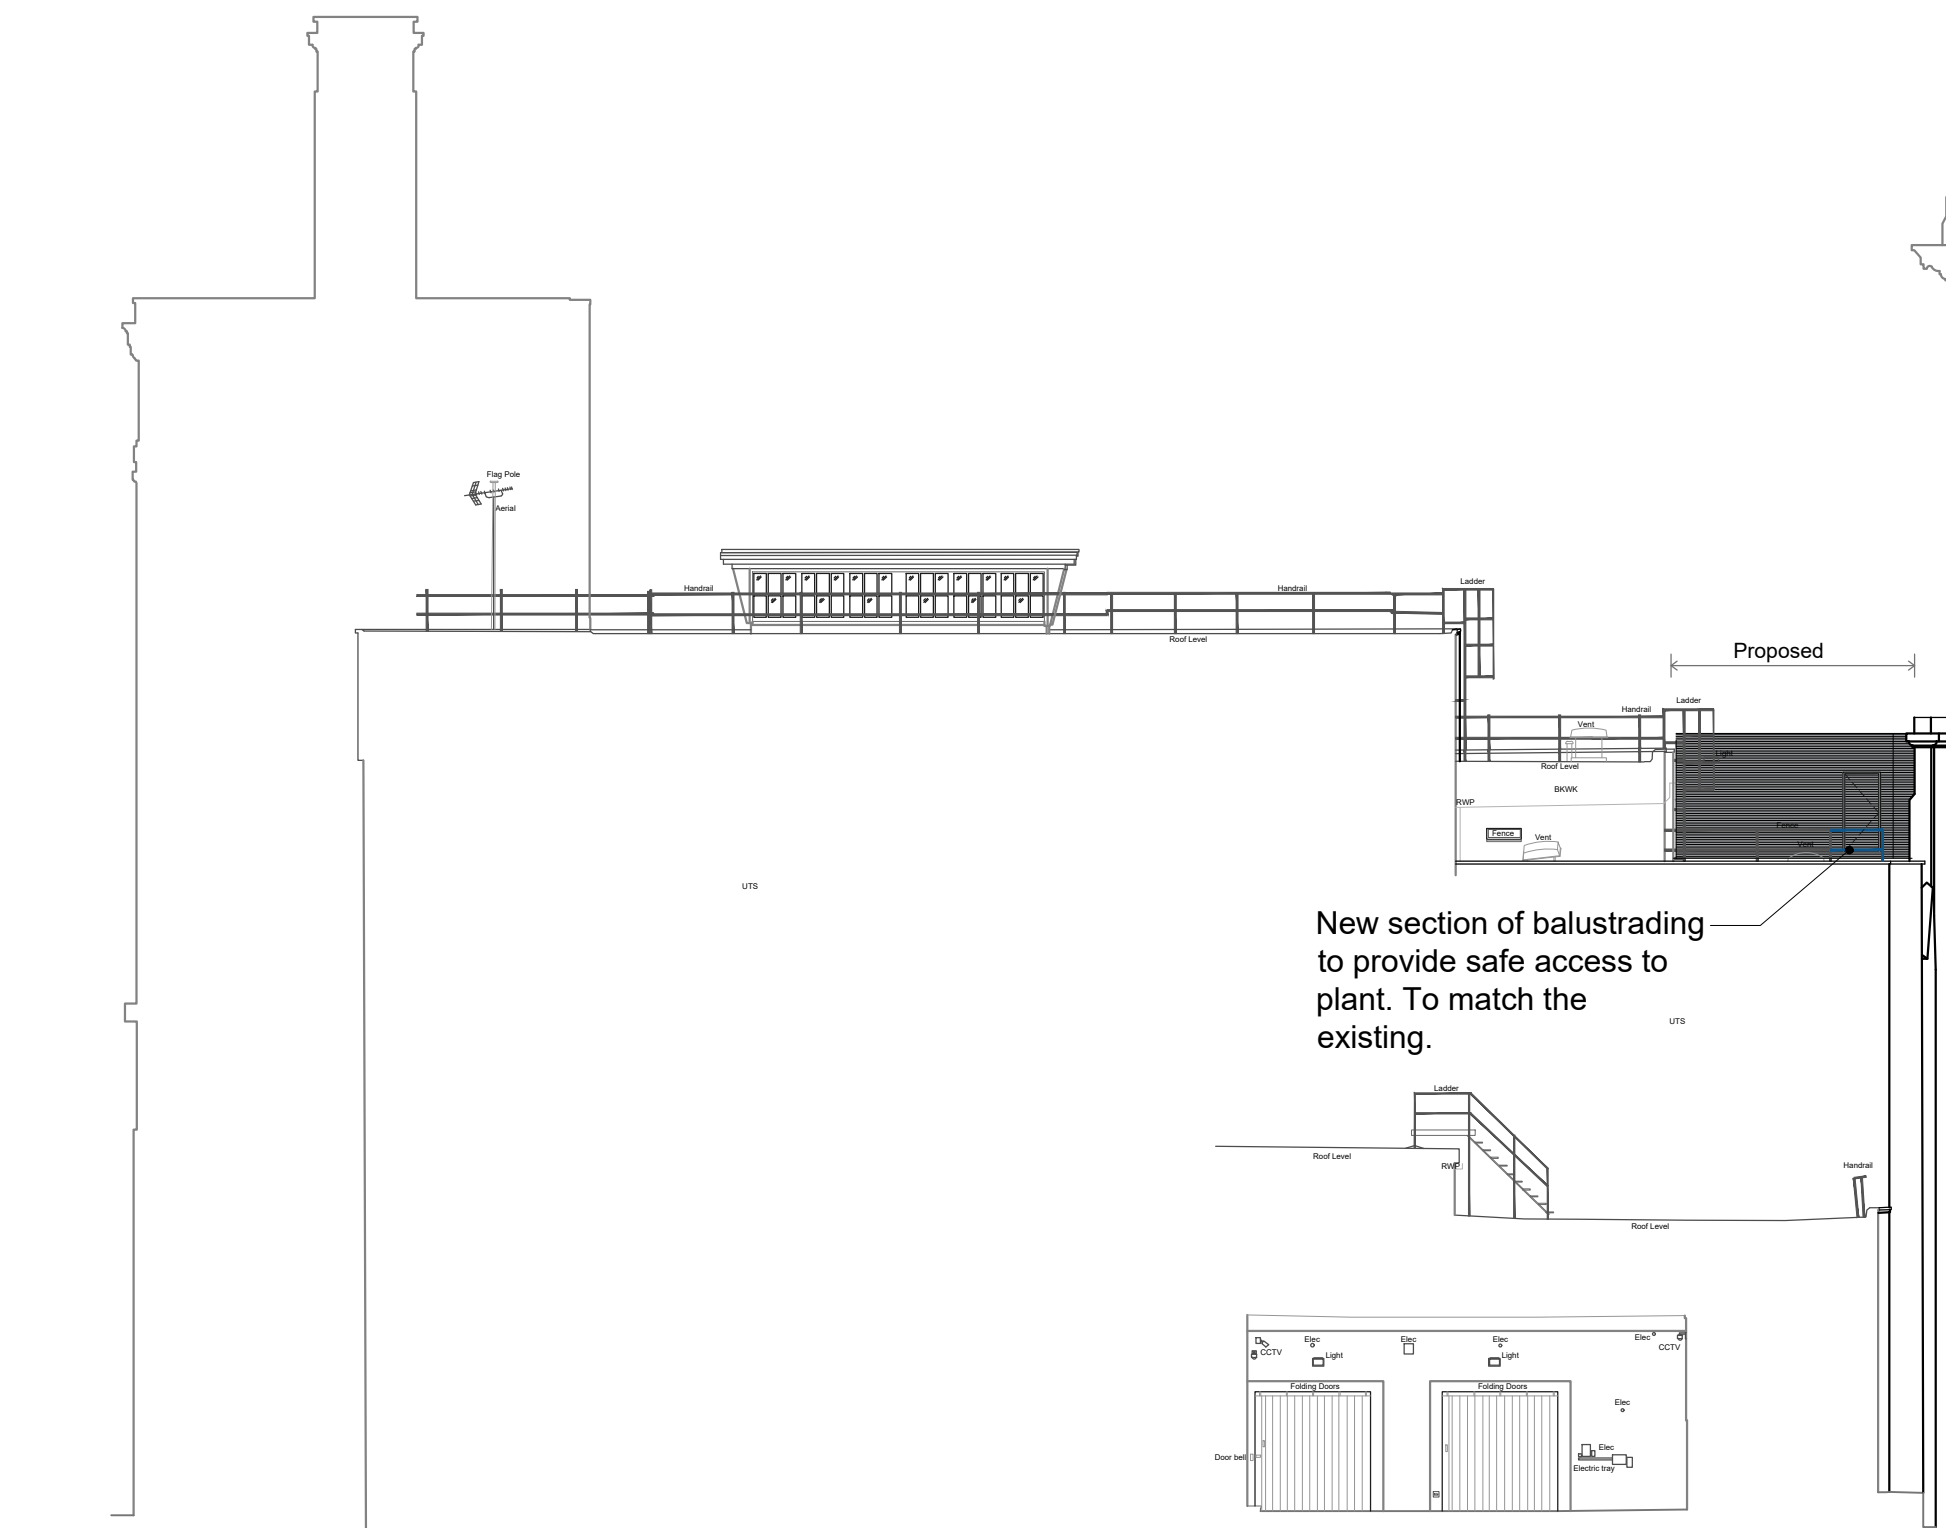

Datum 35.00 m

ELEVATION 4



Datum 35.00 m

ELEVATION 1



REV C: 15/07/2022 proposed balustrade altered
REV B: 30/06/2022 proposed ducting altered, enclosure altered.
REV A: 14/06/2022 proposed ducting added.

OSBORNESCHARTEREDARCHITECTS
The Balconies • Hanley Swan • Malvern • Worcestershire • WR8 0DN
T: 01484 311303 E: architecture@osbornesarchitects.com F: 01484311255 W: osbornesarchitects.com
CLIENT AMBASSADOR THEATRE GROUP
PROJECT MANCHESTER PALACE VENTILATION
TITLE PROPOSED ELEVATIONS
SCALE 1:200 @ A1
DATE MAY 2022
DRAWN TL
DRAWING NUMBER 22-105-E1C