


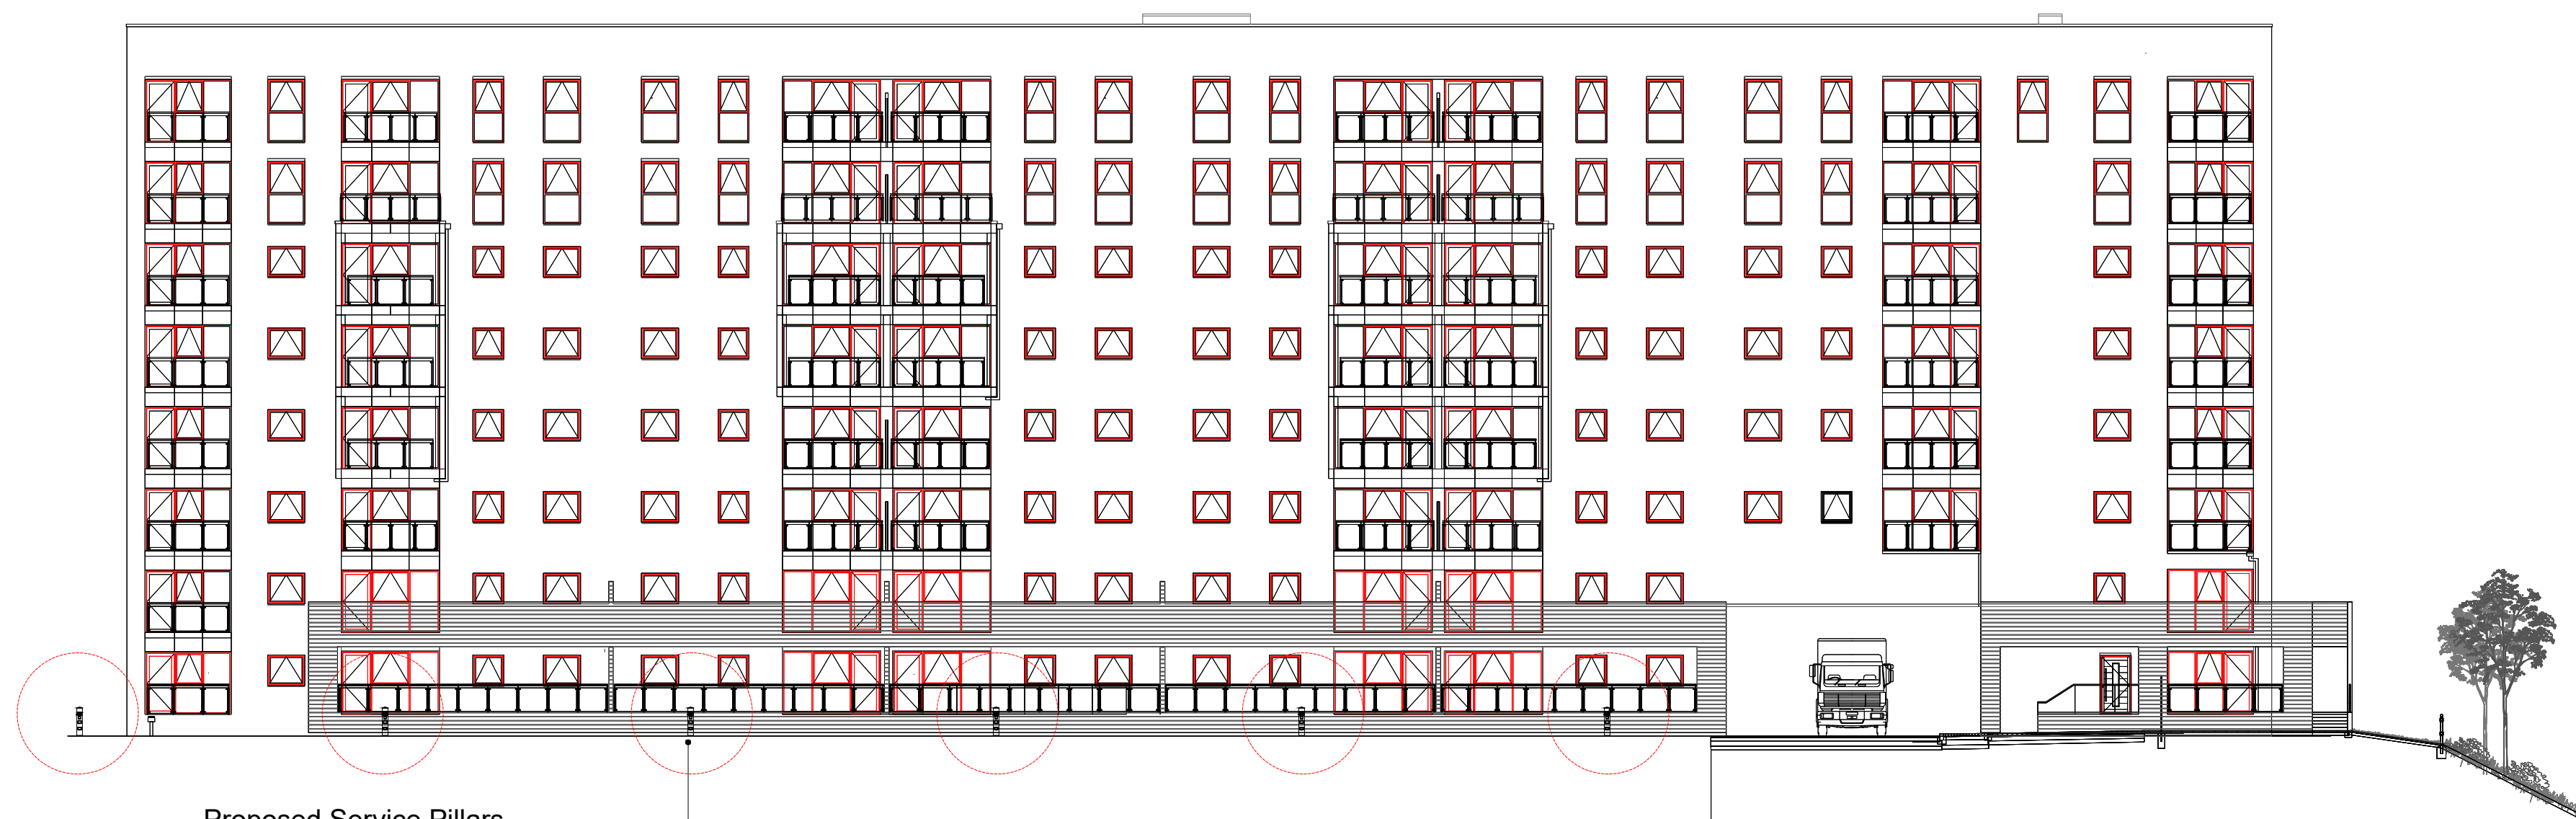

Proposed Service Pillars

POTATO WHARF
ACCESS TO CANAL BASIN
PL06_1:200@A1